


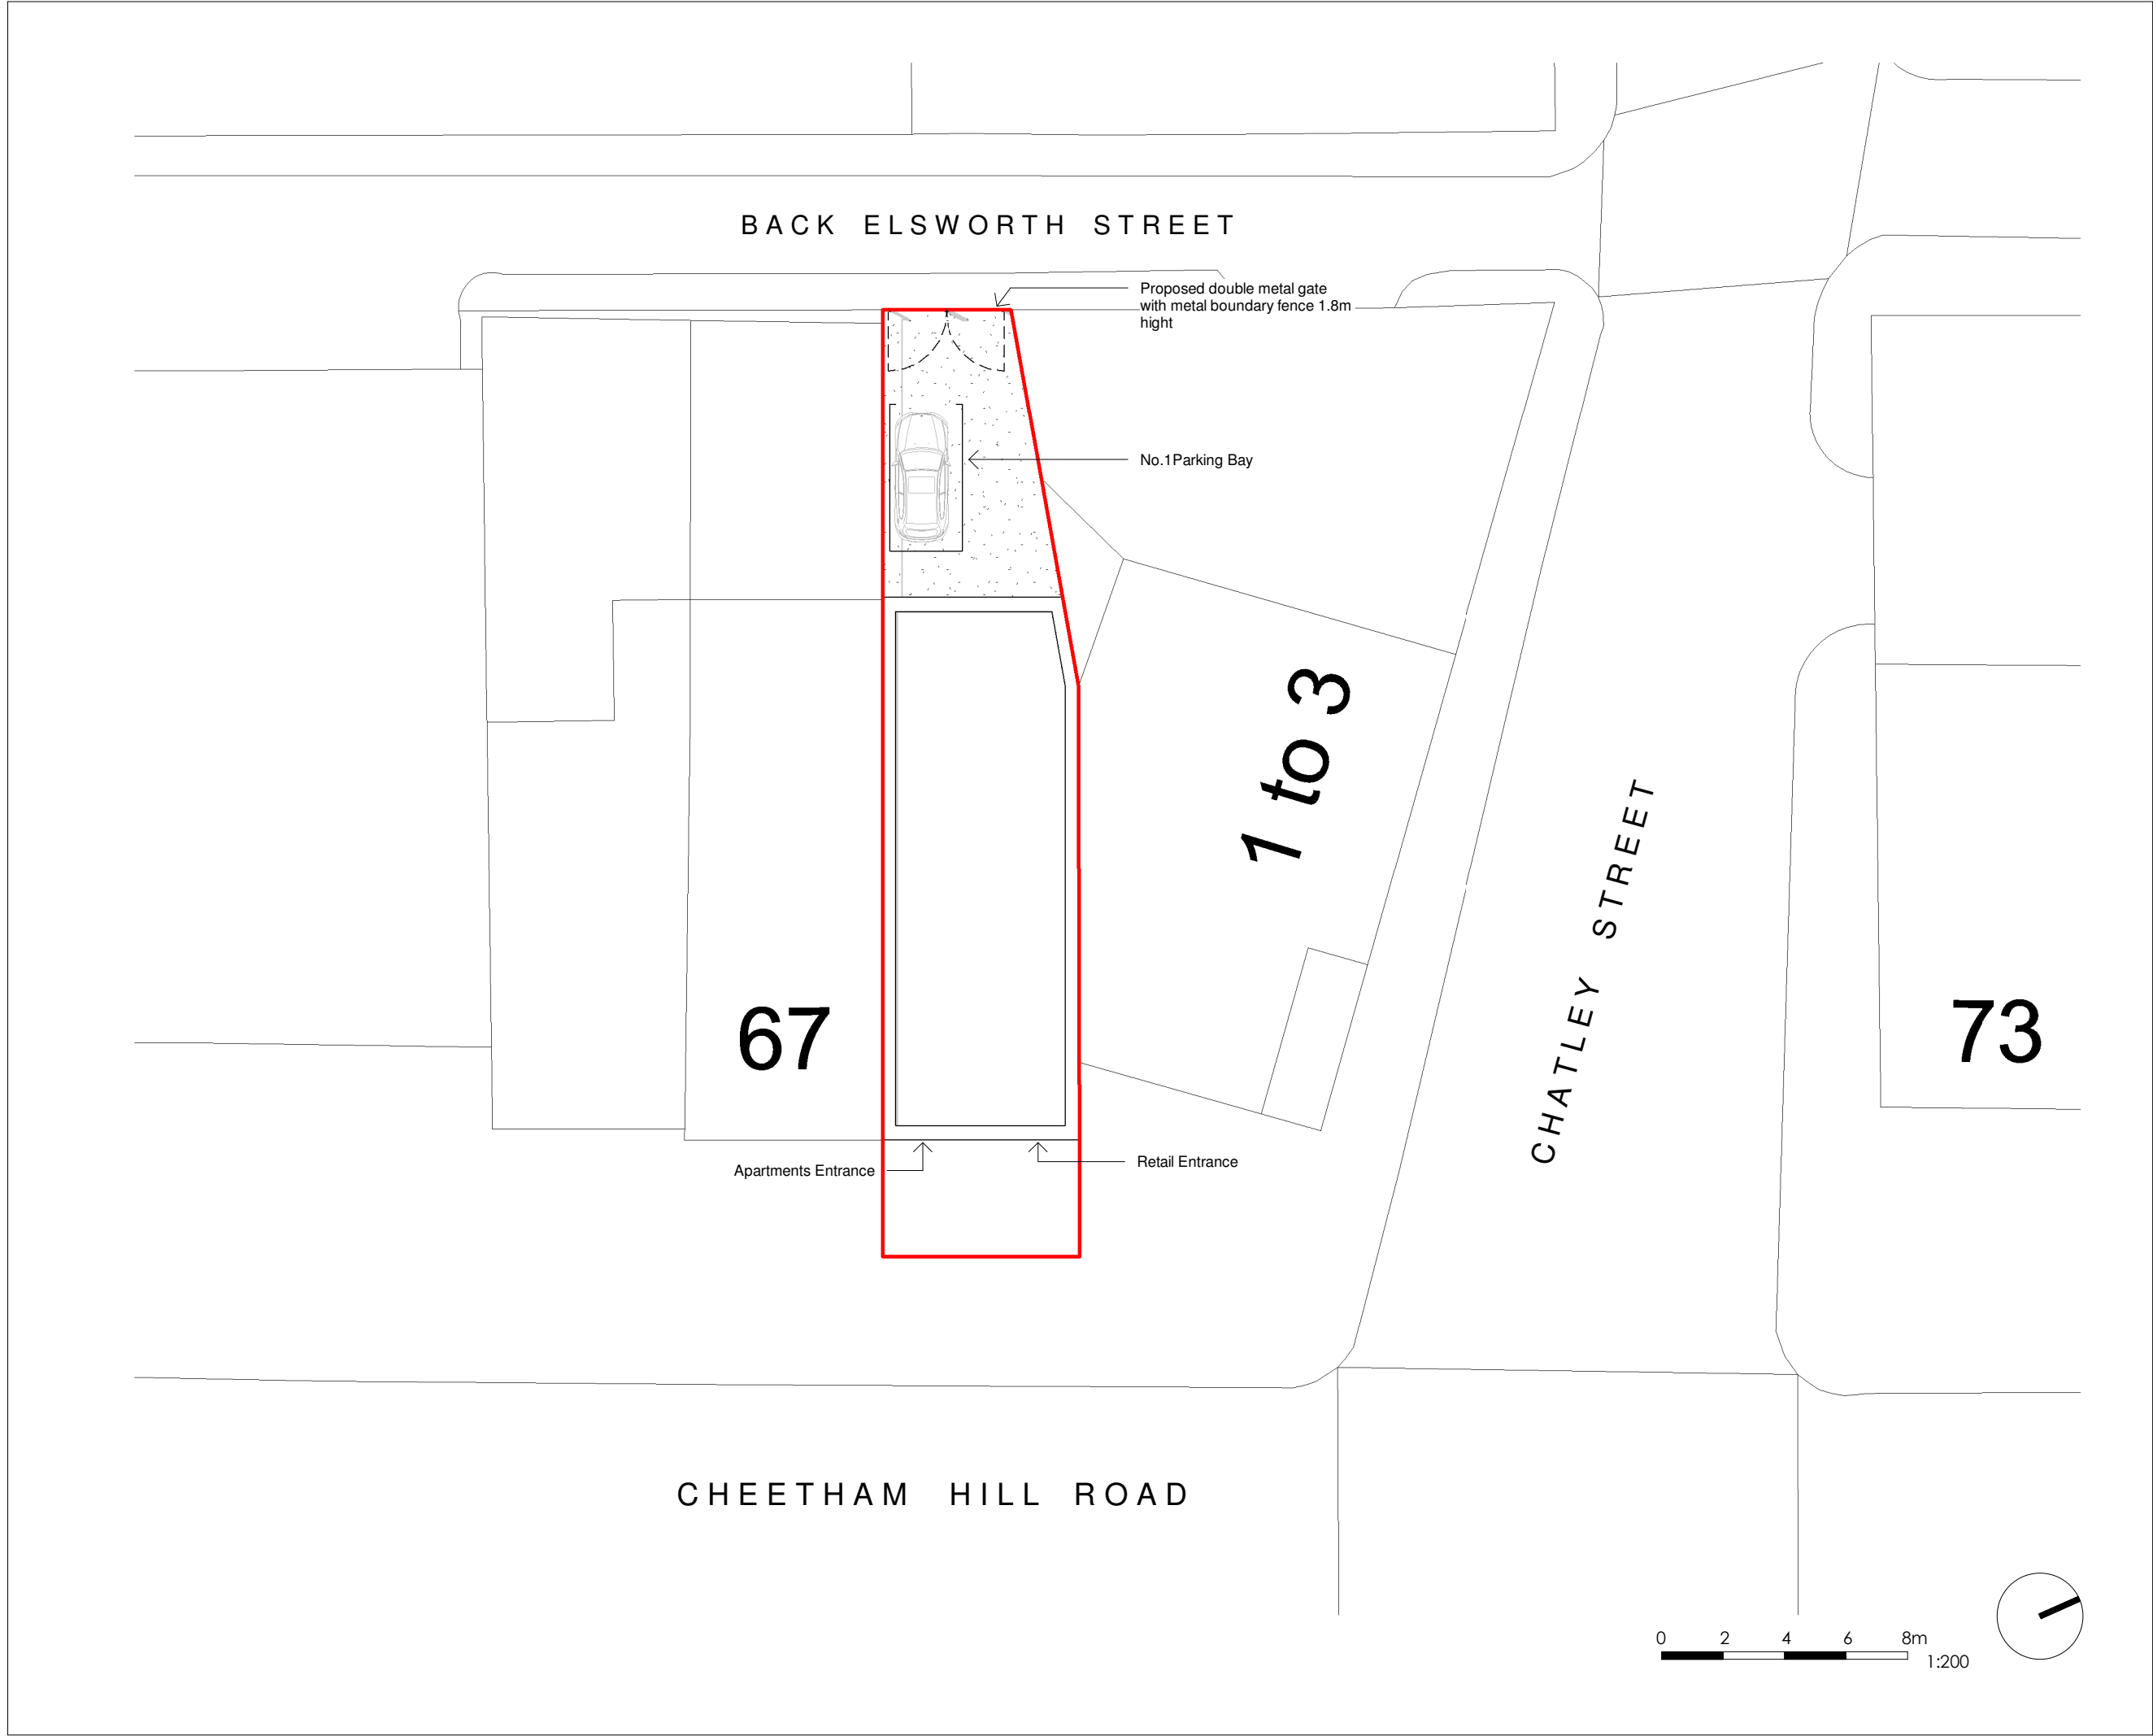

General Notes

The Architect shall have no responsibility for any use made of this document other than for that which it was prepared and issued.

All dimensions should be checked on site. Do not scale from this drawing

To be read in conjunction with all other Consultant's drawings.

The Architect to be immediately notified of any discrepancies.

Copyright on this drawing retained by the Architect.

LEGEND

Site Boundary

P1	29/03/23	SA	SH	Initial Issue
No.	Date	Dwn	Chk	App
Revision or reason for issue				

Client
Brightwise Constructions Ltd

create **it** studios
... leave an impression

Create It Studios (NW) Ltd
Universal Square
Devonshire Street North
Manchester
M12 6JH
info@createitstudios.co.uk

Project Title
67 Cheetham Hill Rd

Scale / North Point
1 : 200

Drawing Title
Proposed Site Plan

Drawing Number	Revision
A1488(02)AP001	P1
Drawing Status	
Preliminary	