




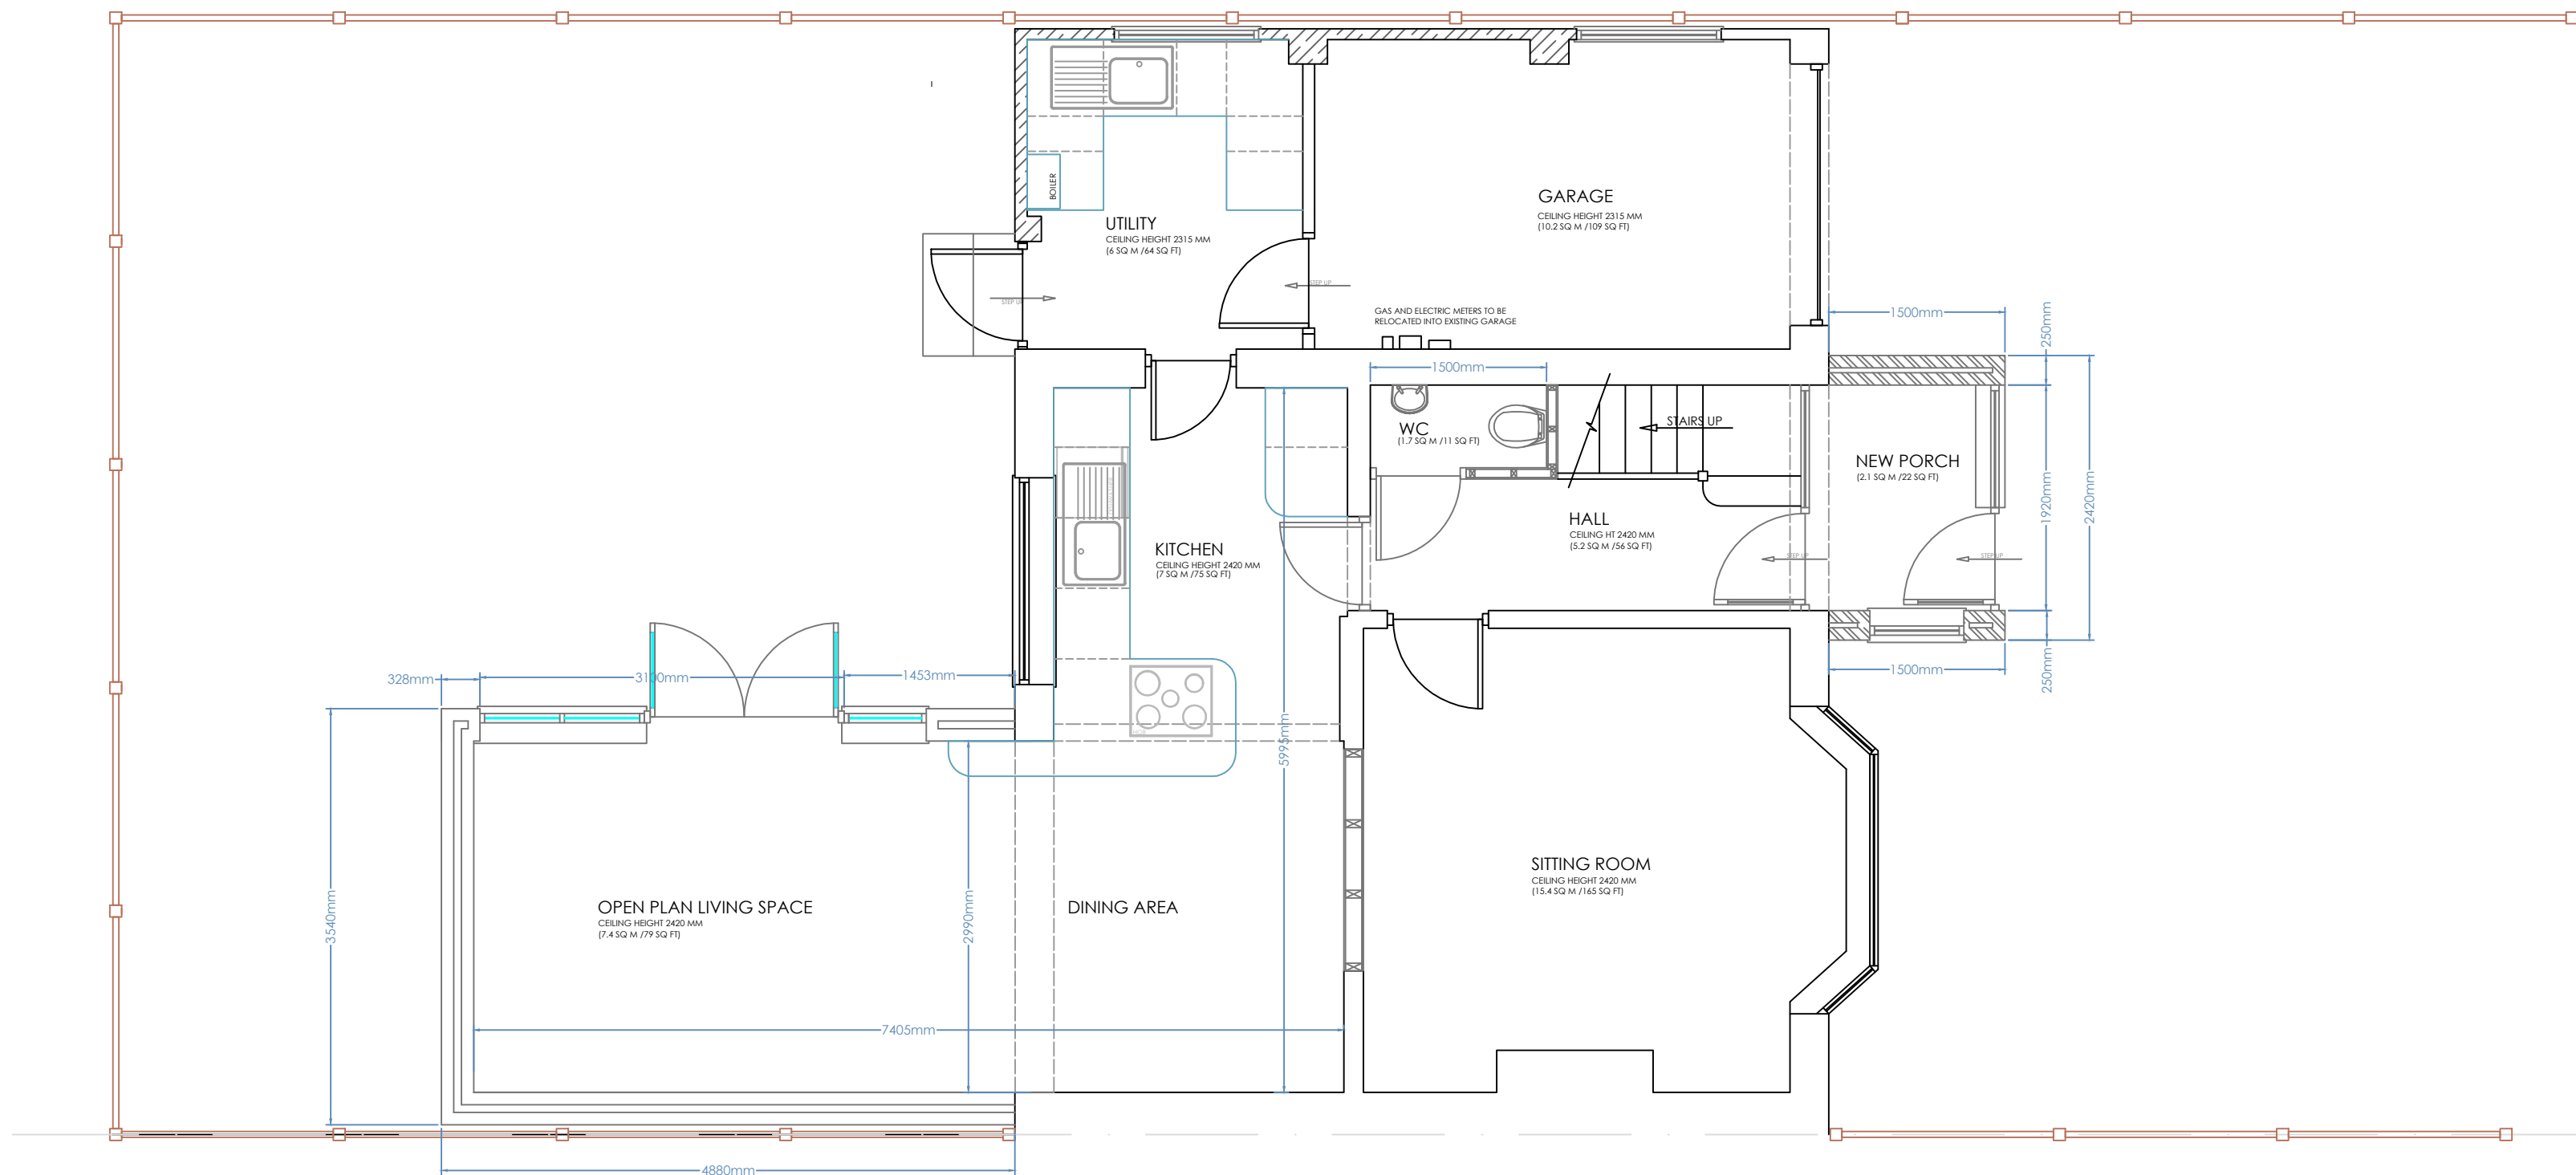



PROPOSED GROUND FLOOR PLAN

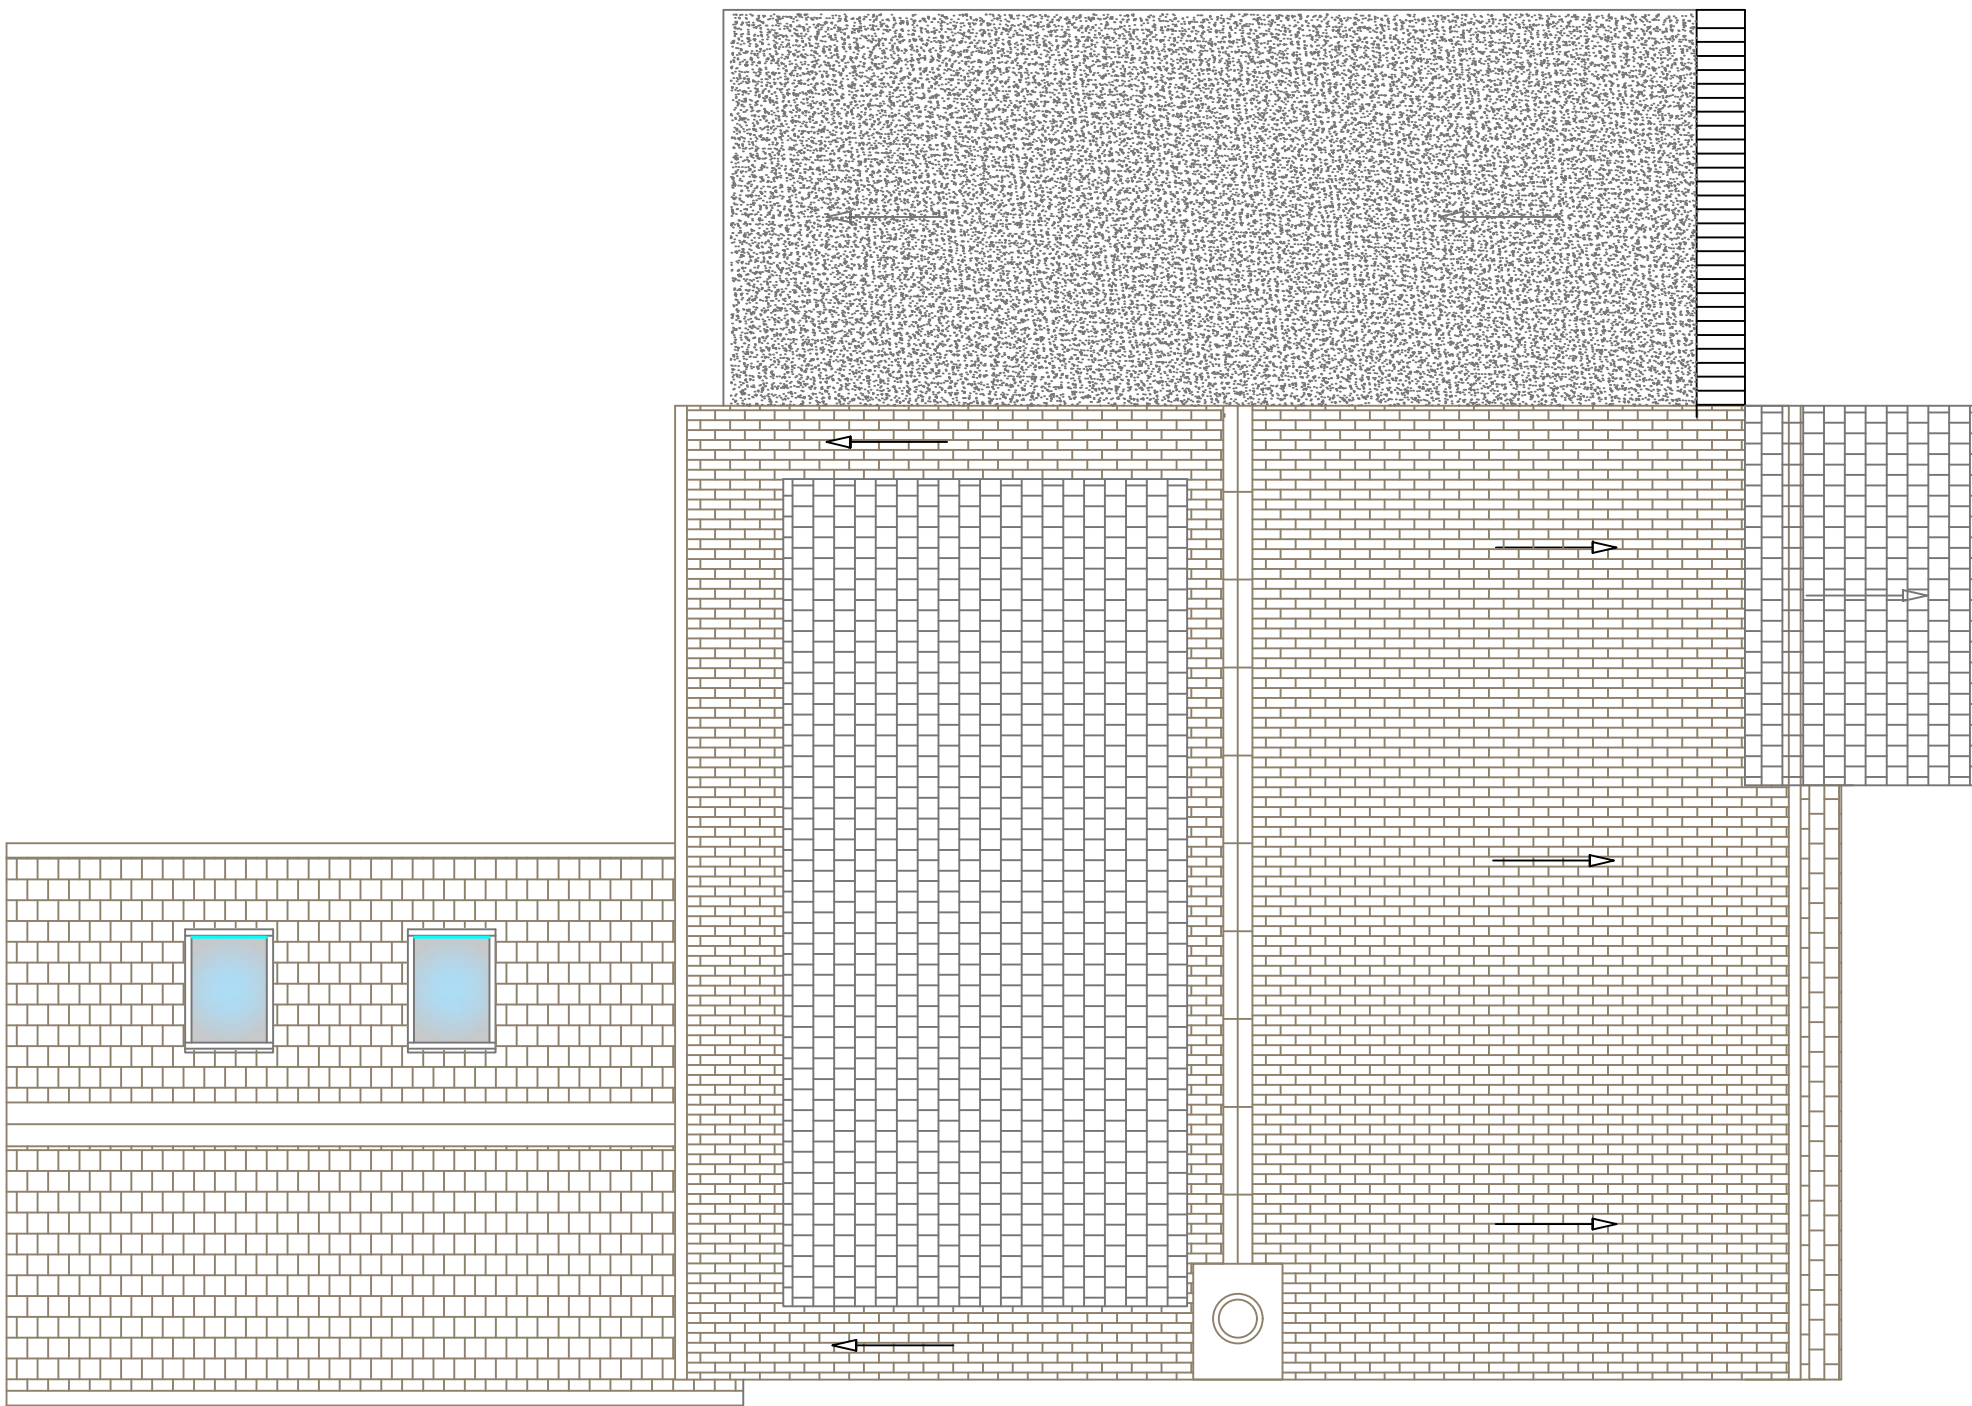


PROPOSED ROOF PLAN

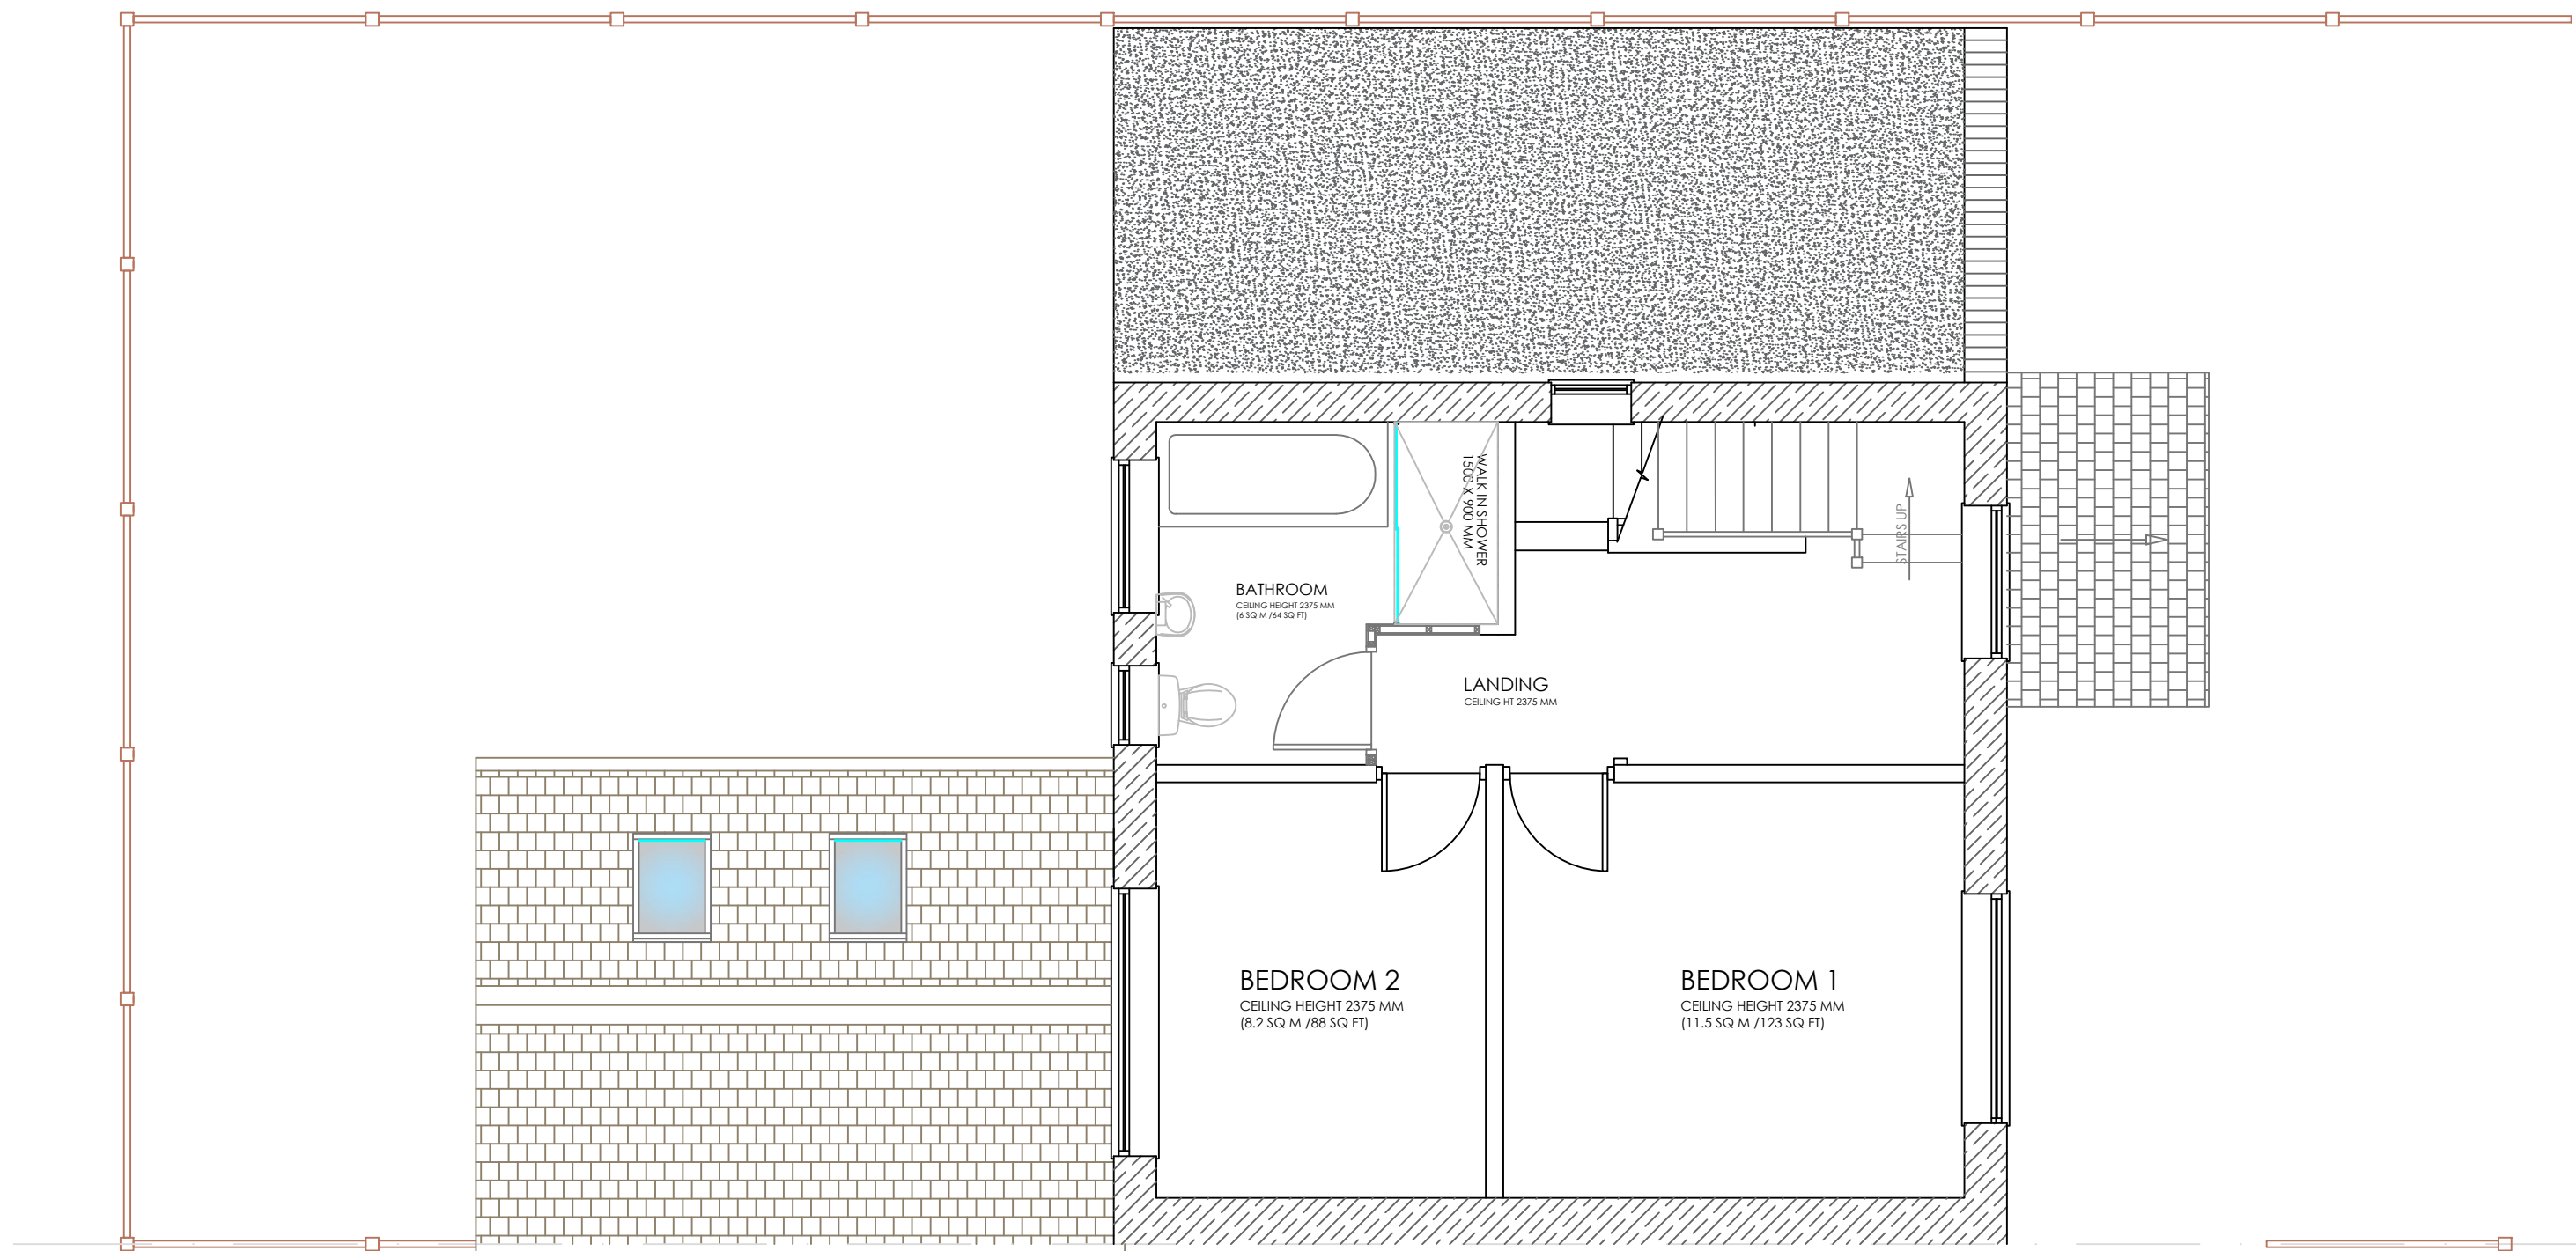

PROPOSED FIRST FLOOR PLAN

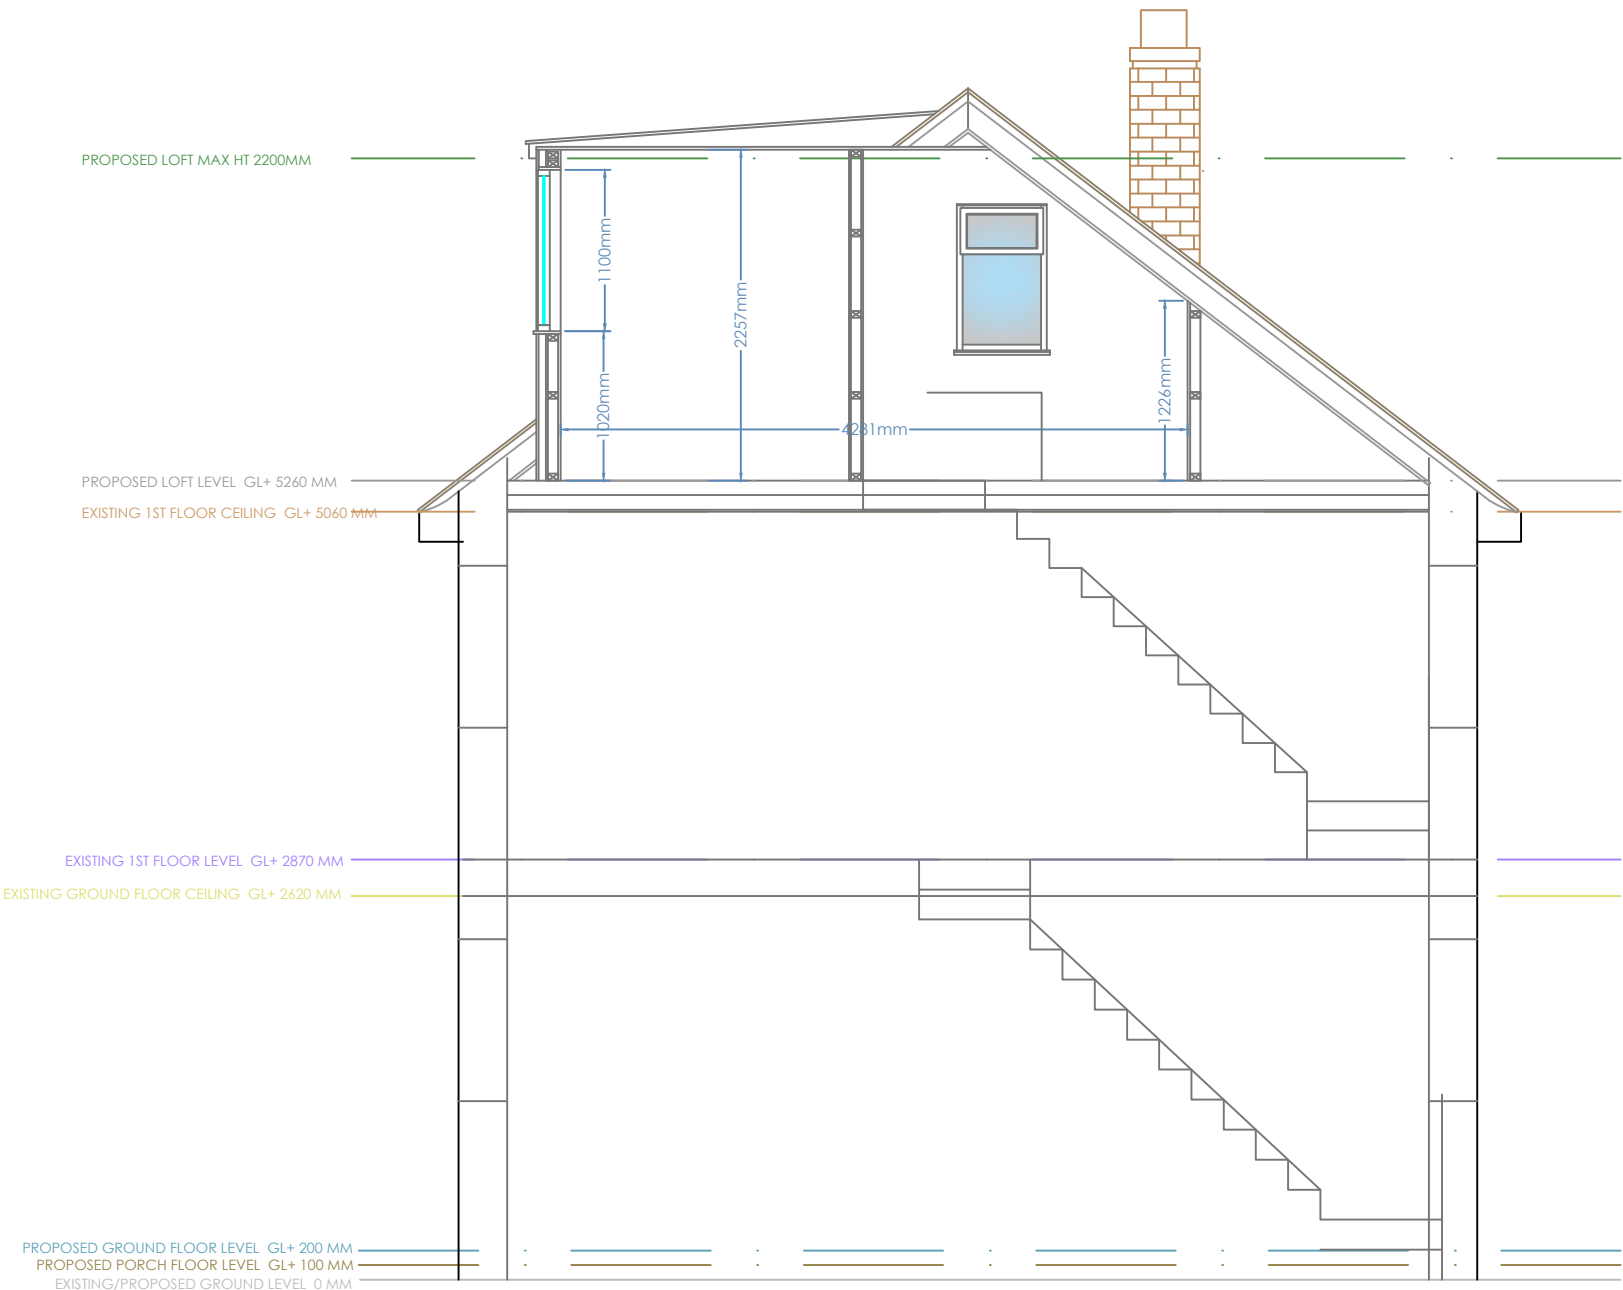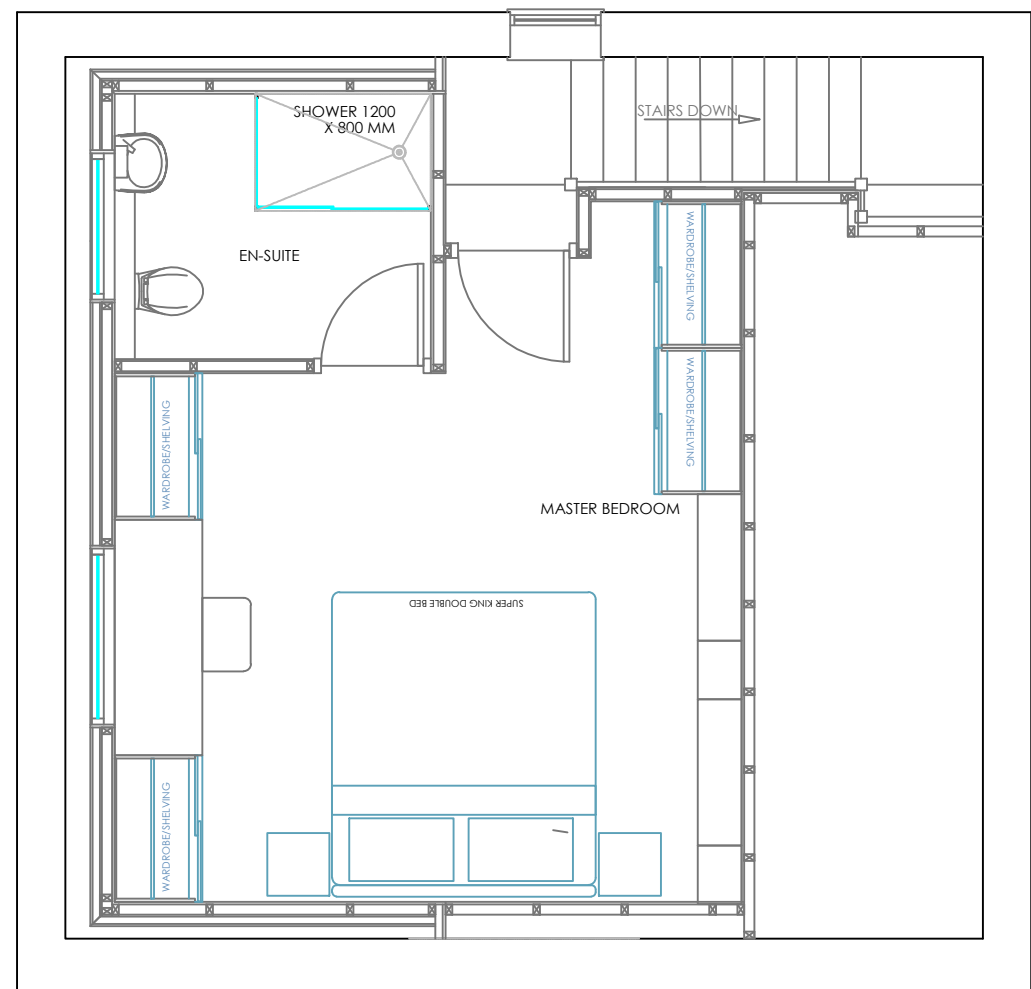

PROPOSED LOFT PLAN

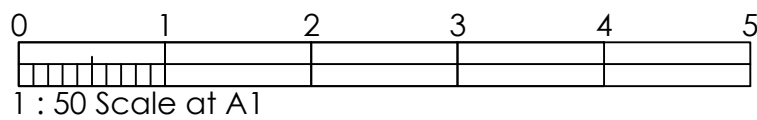

Cameron Wilson  
Project Services

Cameron Wilson Project Services  
Lodge Drive  
Moulton  
Northwich  
Cheshire  
CW9 8RQ  

Tel: 07976-446772  
Email: enquiries@cameronwilsonprojectservices.co.uk  
WEB: www.cameronwilsonprojectservices.co.uk

CLIENT : MR CHRIS SIDEBOTTOM

PROJECT :

ADDRESS : 82 BANKSIDE ROAD  
EAST DIDSBURY  
MANCHESTER  
M20 5DG

AREAS

|         |  |
|---------|--|
| TOTAL   |  |
| RETAIL  |  |
| BOH     |  |
| STORAGE |  |
| OTHER   |  |

DRAWING TITLE  
PROPOSED PLANS

Dwg No : CS/ED/PROPL/0223

SCALE : 1:50 @ A1

REVISION : F

DRAWN : APW

| Rev | Date     | By  | Description                                                                   |
|-----|----------|-----|-------------------------------------------------------------------------------|
| A   | 21-03-23 | APW | LOFT SPACE STAIRCASE ADDED<br>FLOOR LAYOUTS ADJUSTED                          |
| B   | 19-04-23 | APW | GENERAL LAYOUT CHANGES AND NOTES<br>AMENDED                                   |
| C   | 11-05-23 | APW | VARIOUS LAYOUT CHANGES WITH EXISTING WALLS<br>& DOORS ETC TO BE KEPT IN PLACE |
| D   | 20-05-24 | APW | LOFT ADDED AND REAR EXTENSION ADDED                                           |
| E   | 20-05-24 | APW | LOFT ADDED AND REAR EXTENSION ADDED                                           |
| F   | 10-06-24 | APW | GENERAL AMENDMENTS                                                            |