


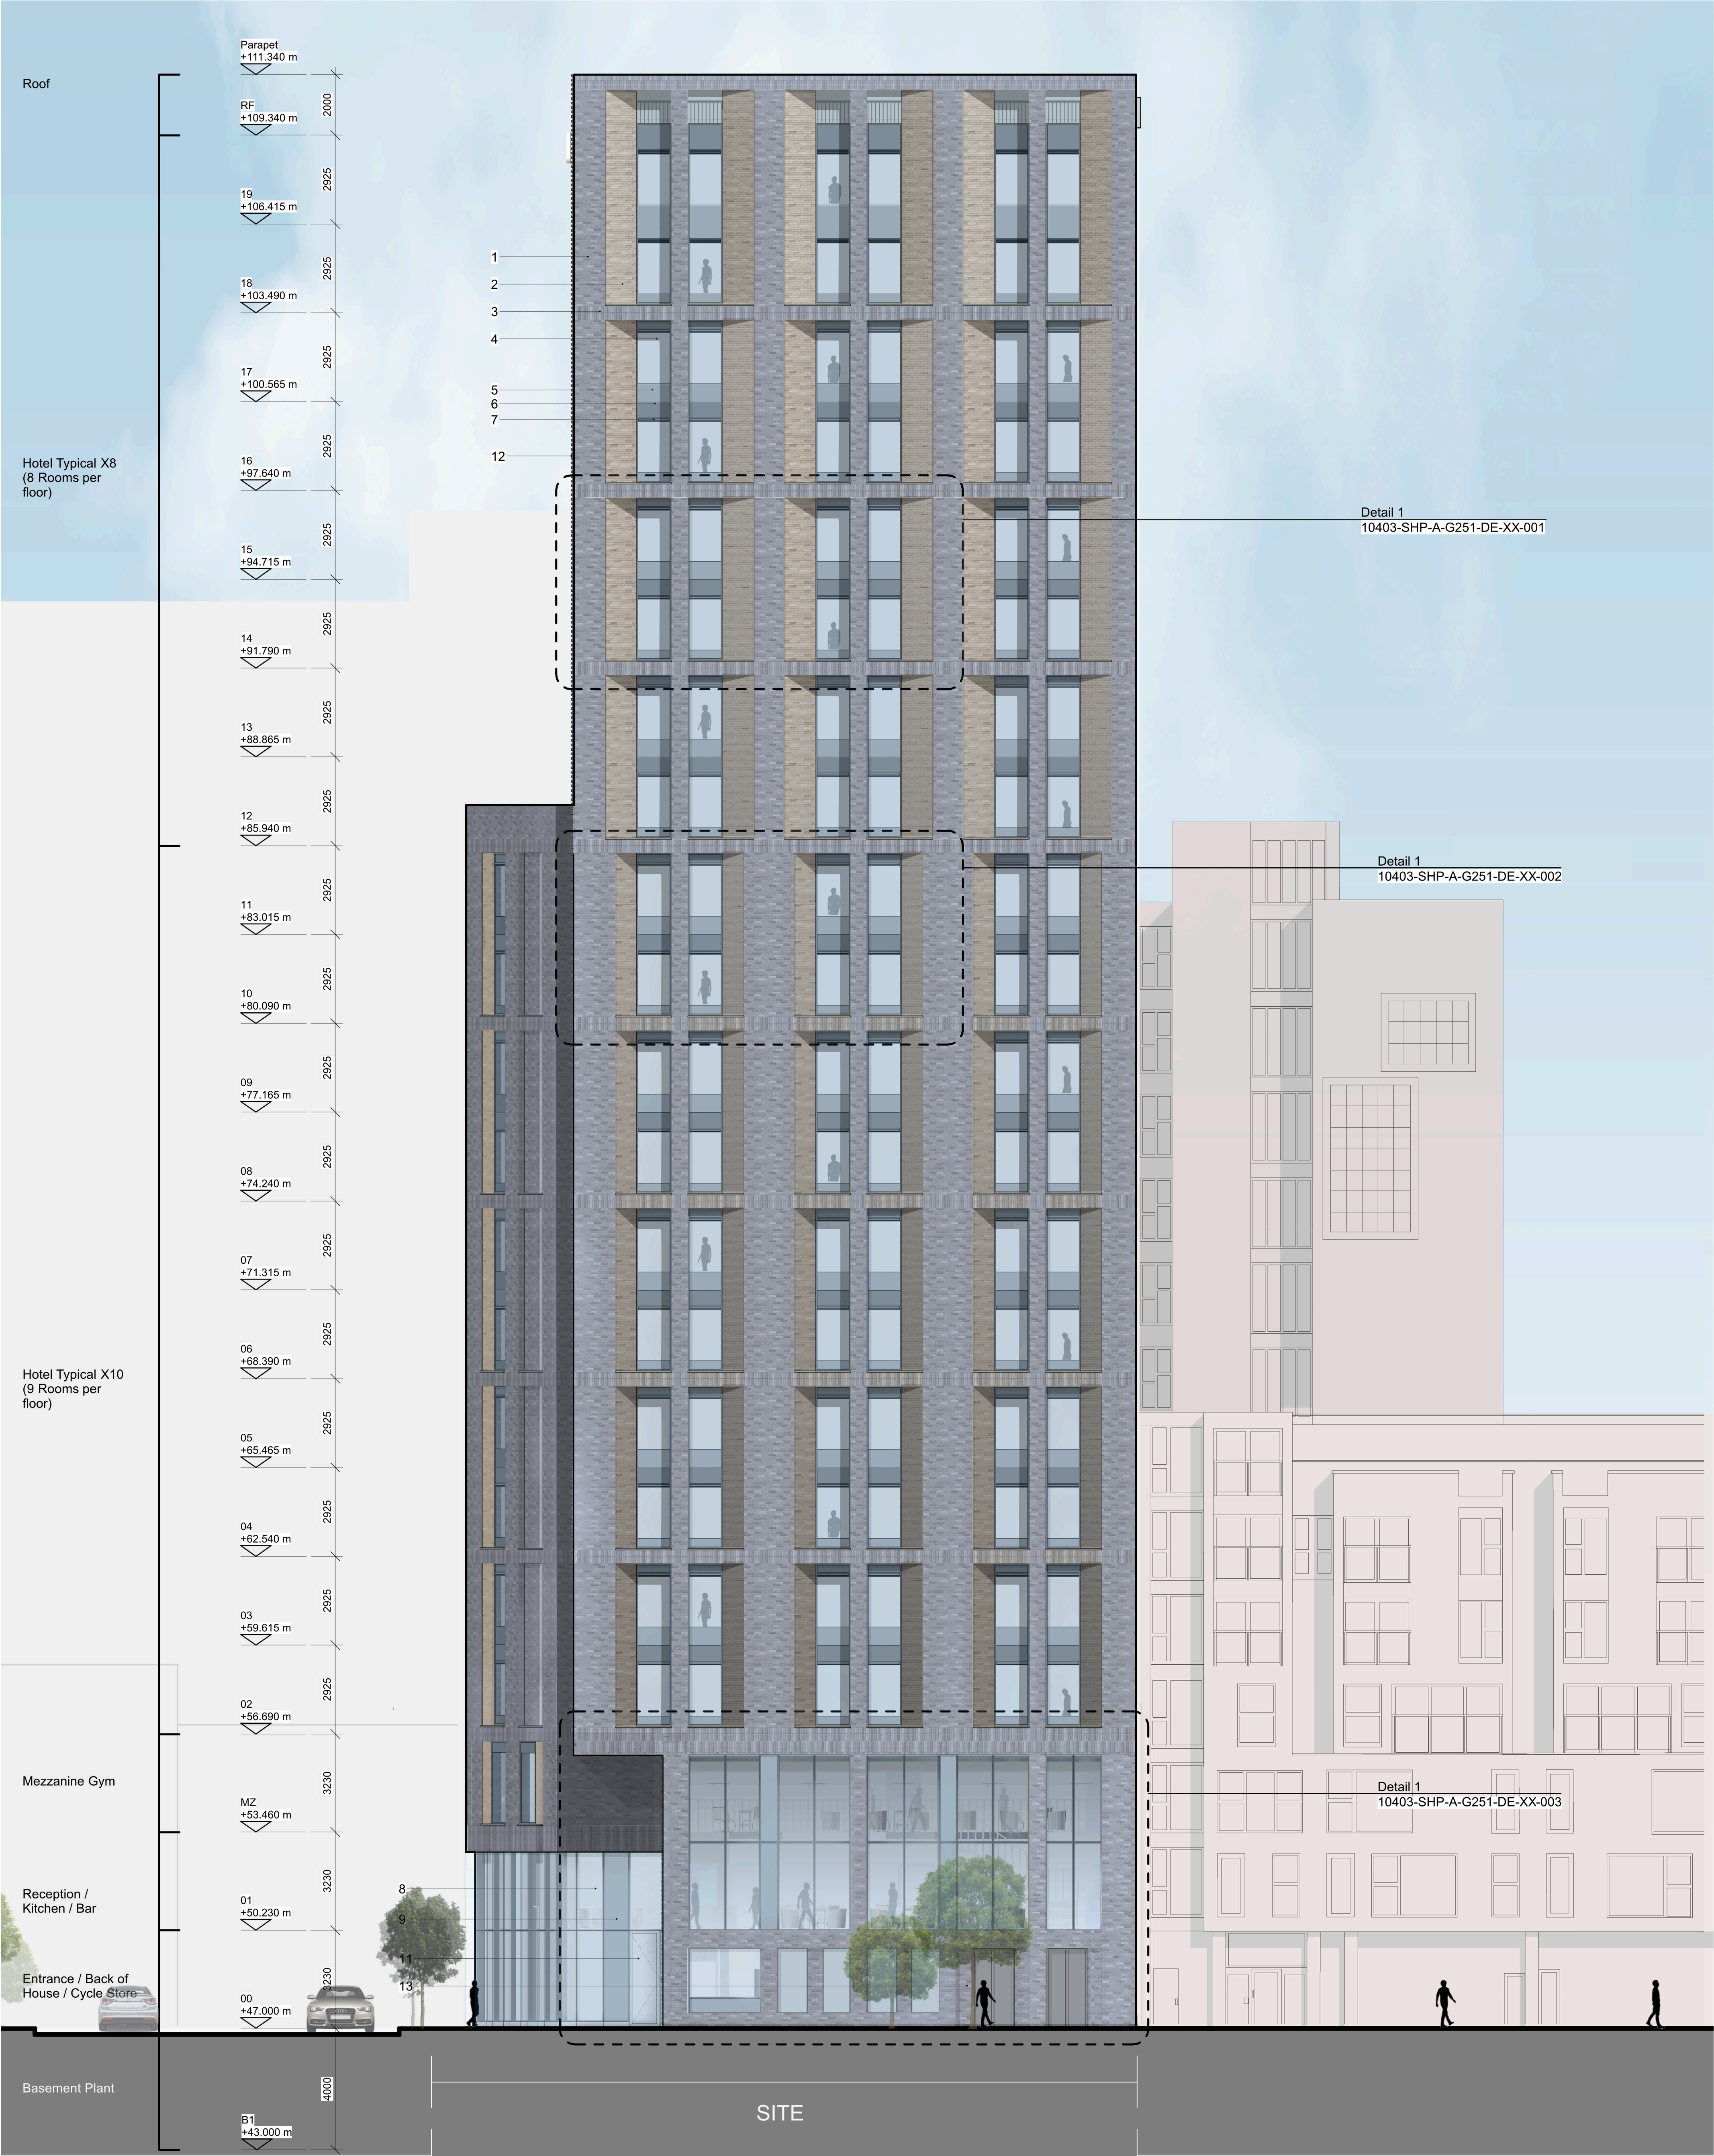

Great Ancoats Street

40 Laystall Street

Roof

Parapet
+111.340 m

RF
+109.340 m

19
+106.415 m

18
+103.490 m

17
+100.565 m

16
+97.640 m

15
+94.715 m

14
+91.790 m

13
+88.865 m

12
+85.940 m

11
+83.015 m

10
+80.090 m

09
+77.165 m

08
+74.240 m

07
+71.315 m

06
+68.390 m

05
+65.465 m

04
+62.540 m

03
+59.615 m

02
+56.690 m

MZ
+53.460 m

01
+50.230 m

00
+47.000 m

B1
+43.000 m

Hotel Typical X8
(8 Rooms per floor)

Hotel Typical X10
(9 Rooms per floor)

Mezzanine Gym

Reception /
Kitchen / Bar

Entrance / Back of
House / Cycle Store

Basement Plant

1

2

3

4

5

6

7

12

8

9

11

13

10403-SHP-A-G251-DE-XX-001

10403-SHP-A-G251-DE-XX-002

10403-SHP-A-G251-DE-XX-003

KEY PLAN

Indicative Signage Zone

Project Title
Laystall Street
Manchester

Status
PLANNING

Drawing Title
Proposed North Elevation

Project No
10403

Scale
1:100 @ A1

Revision
10403-SHP-A-B5D9-G200-EL-EN-001 P03

simpsonhaugh

Manchester
+44 (0)161 835 2345

London
+44 (0)20 7549 4000

Rev	Date	Description
P01	2022-11-18	Submitted for Planning
P02	2023-03-22	Materials amended
P03	2024-08-14	Submitted for Planning

Contractor to report any dimensional discrepancies, errors or omissions prior to commencing on site.

© SimpsonHaugh and Partners 2022