


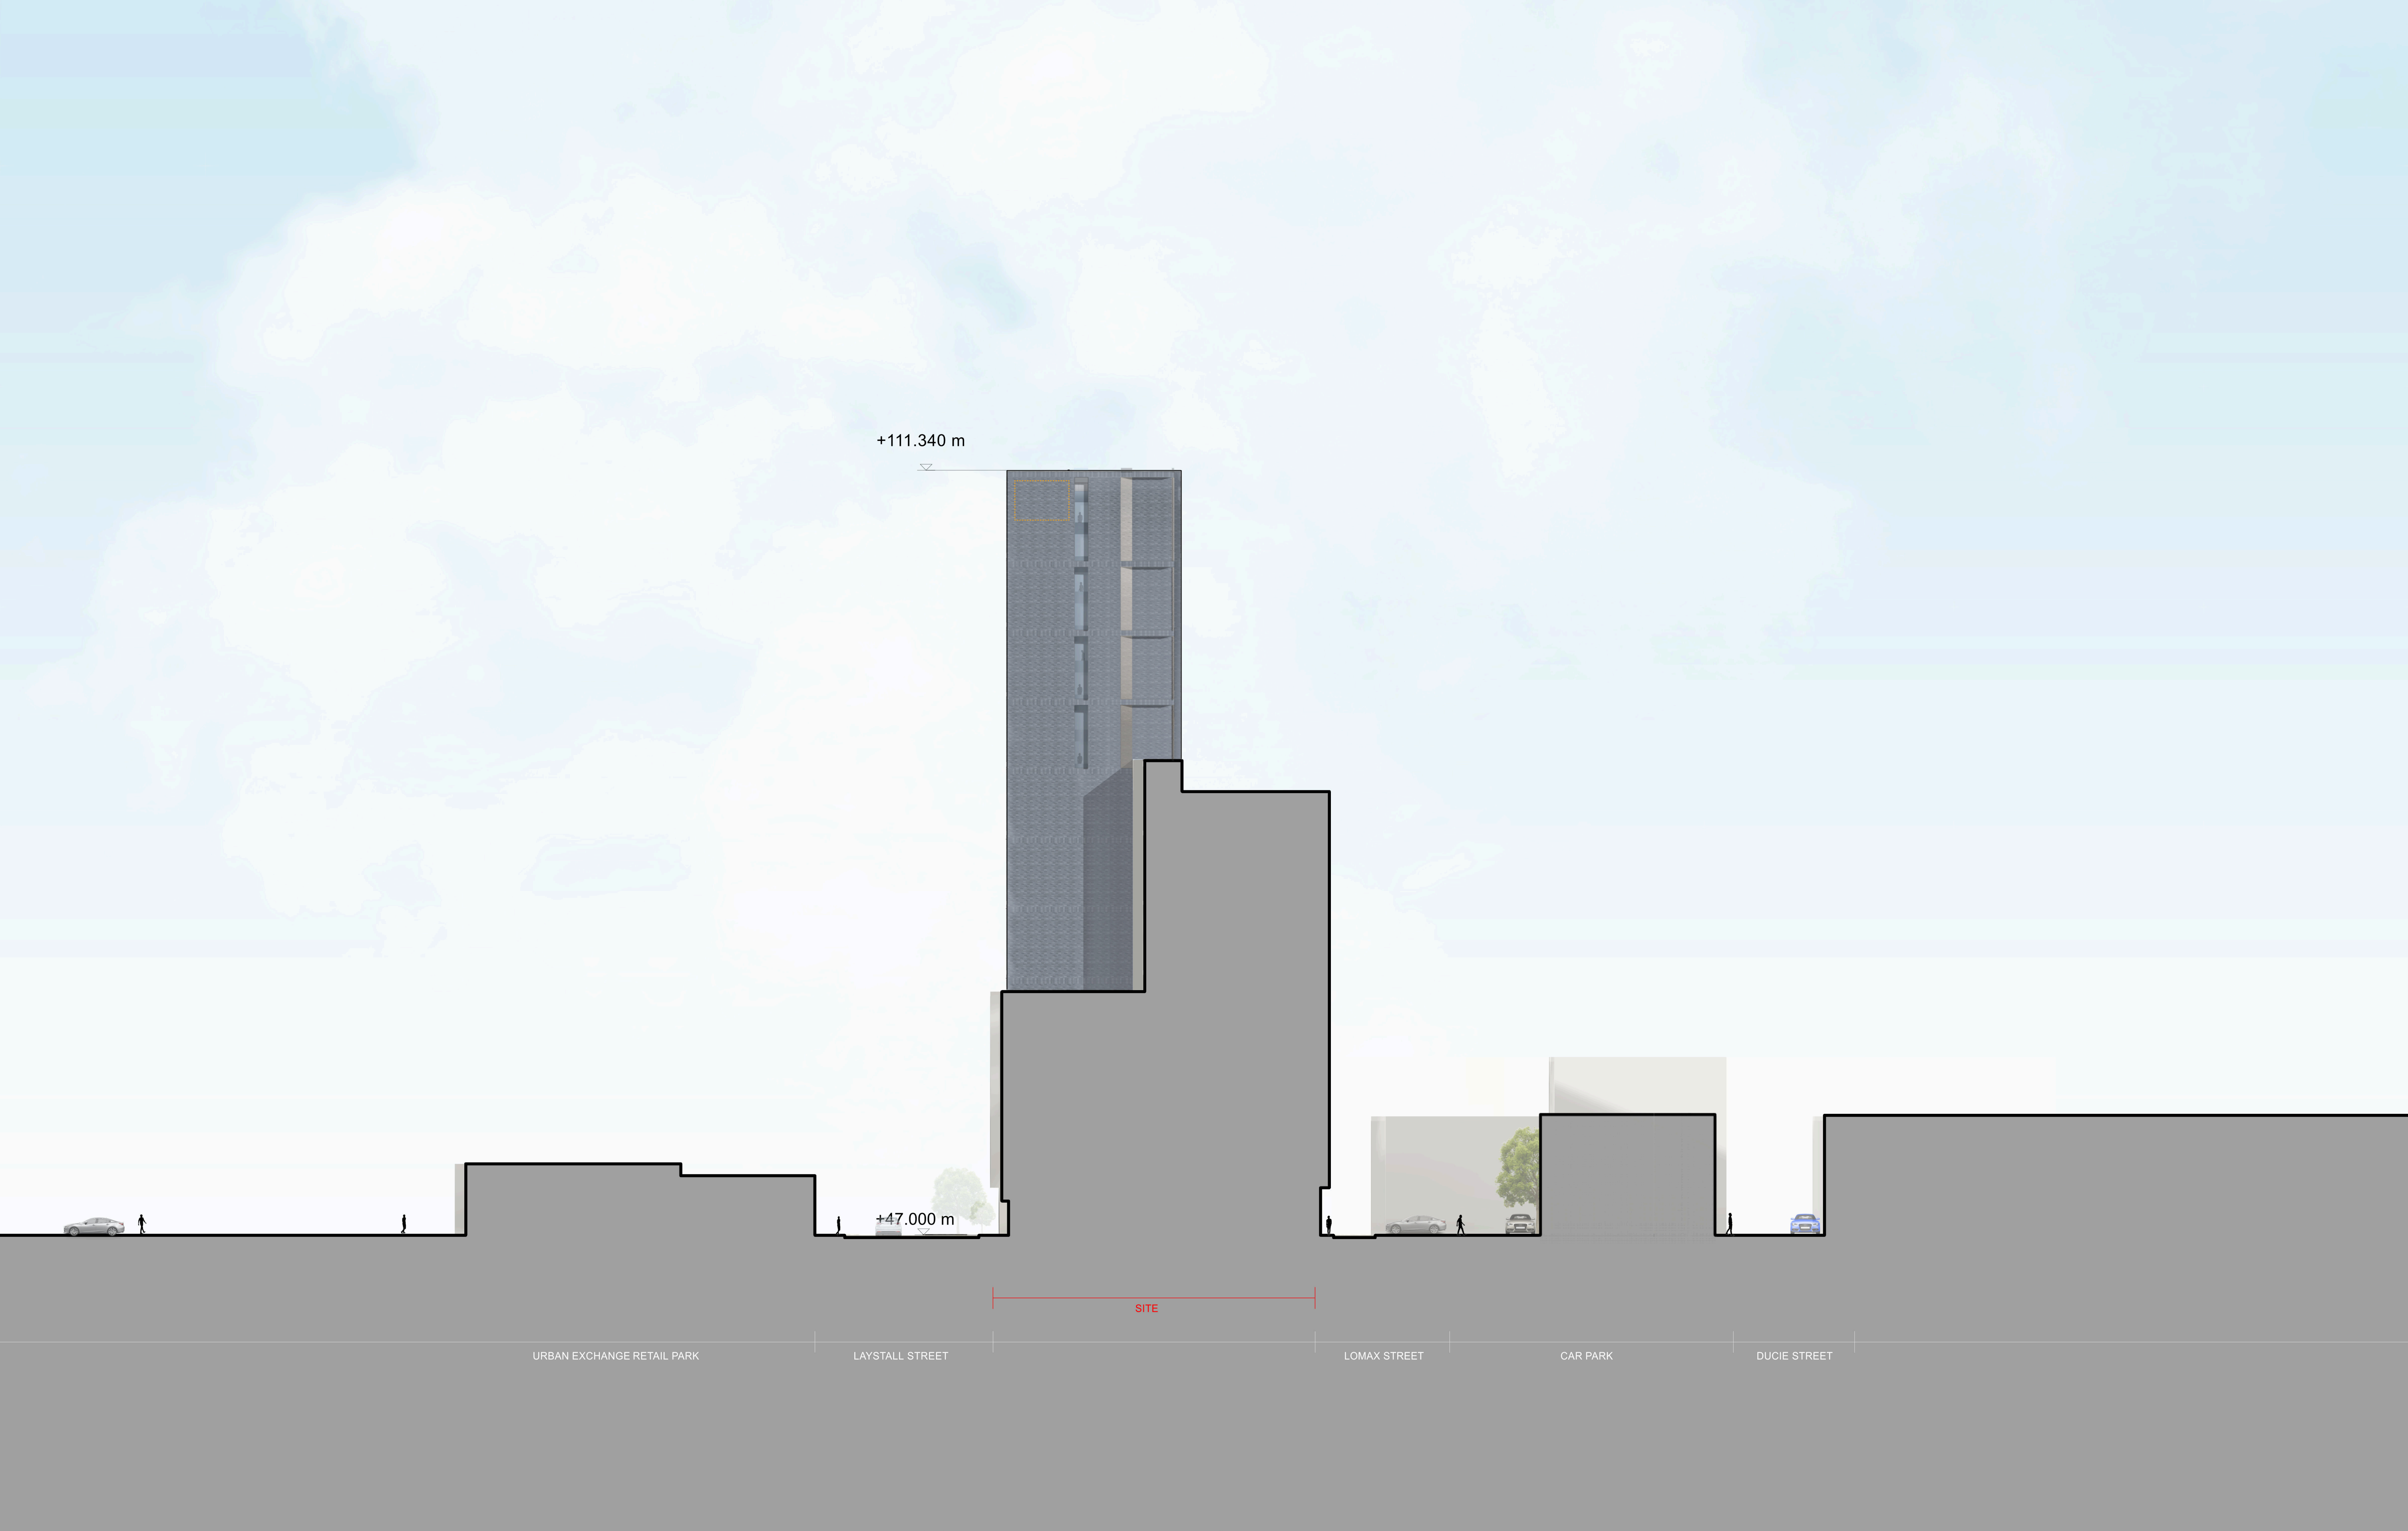

This drawing is copyright
Do not scale off dimensions.

All dimensions to be checked on
site by contractor.

Contractor to report any dimensional
discrepancies, errors or omissions
prior to commencing on site.

KEY

- Key Plan
- Planning Consented Building
- Signage Zone

Rev	Date	Description
P01	2022-11-18	Submitted for Planning
P02	2024-08-14	Submitted for Planning

Project Title
Laystall Street
Manchester

Status
PLANNING

Drawing Title
Proposed Contextual West Elevation

Project No 10403	Scale 1 : 250 @ A1
10403-SHP-A-B5D9-G100-EL-EW-001	Revision P02

simpsonhaugh

Manchester
+44 (0)161 835 2345

London
+44 (0)20 7549 4000