


-  Site Boundary
-  Soft Landscape
-  Hard Landscape

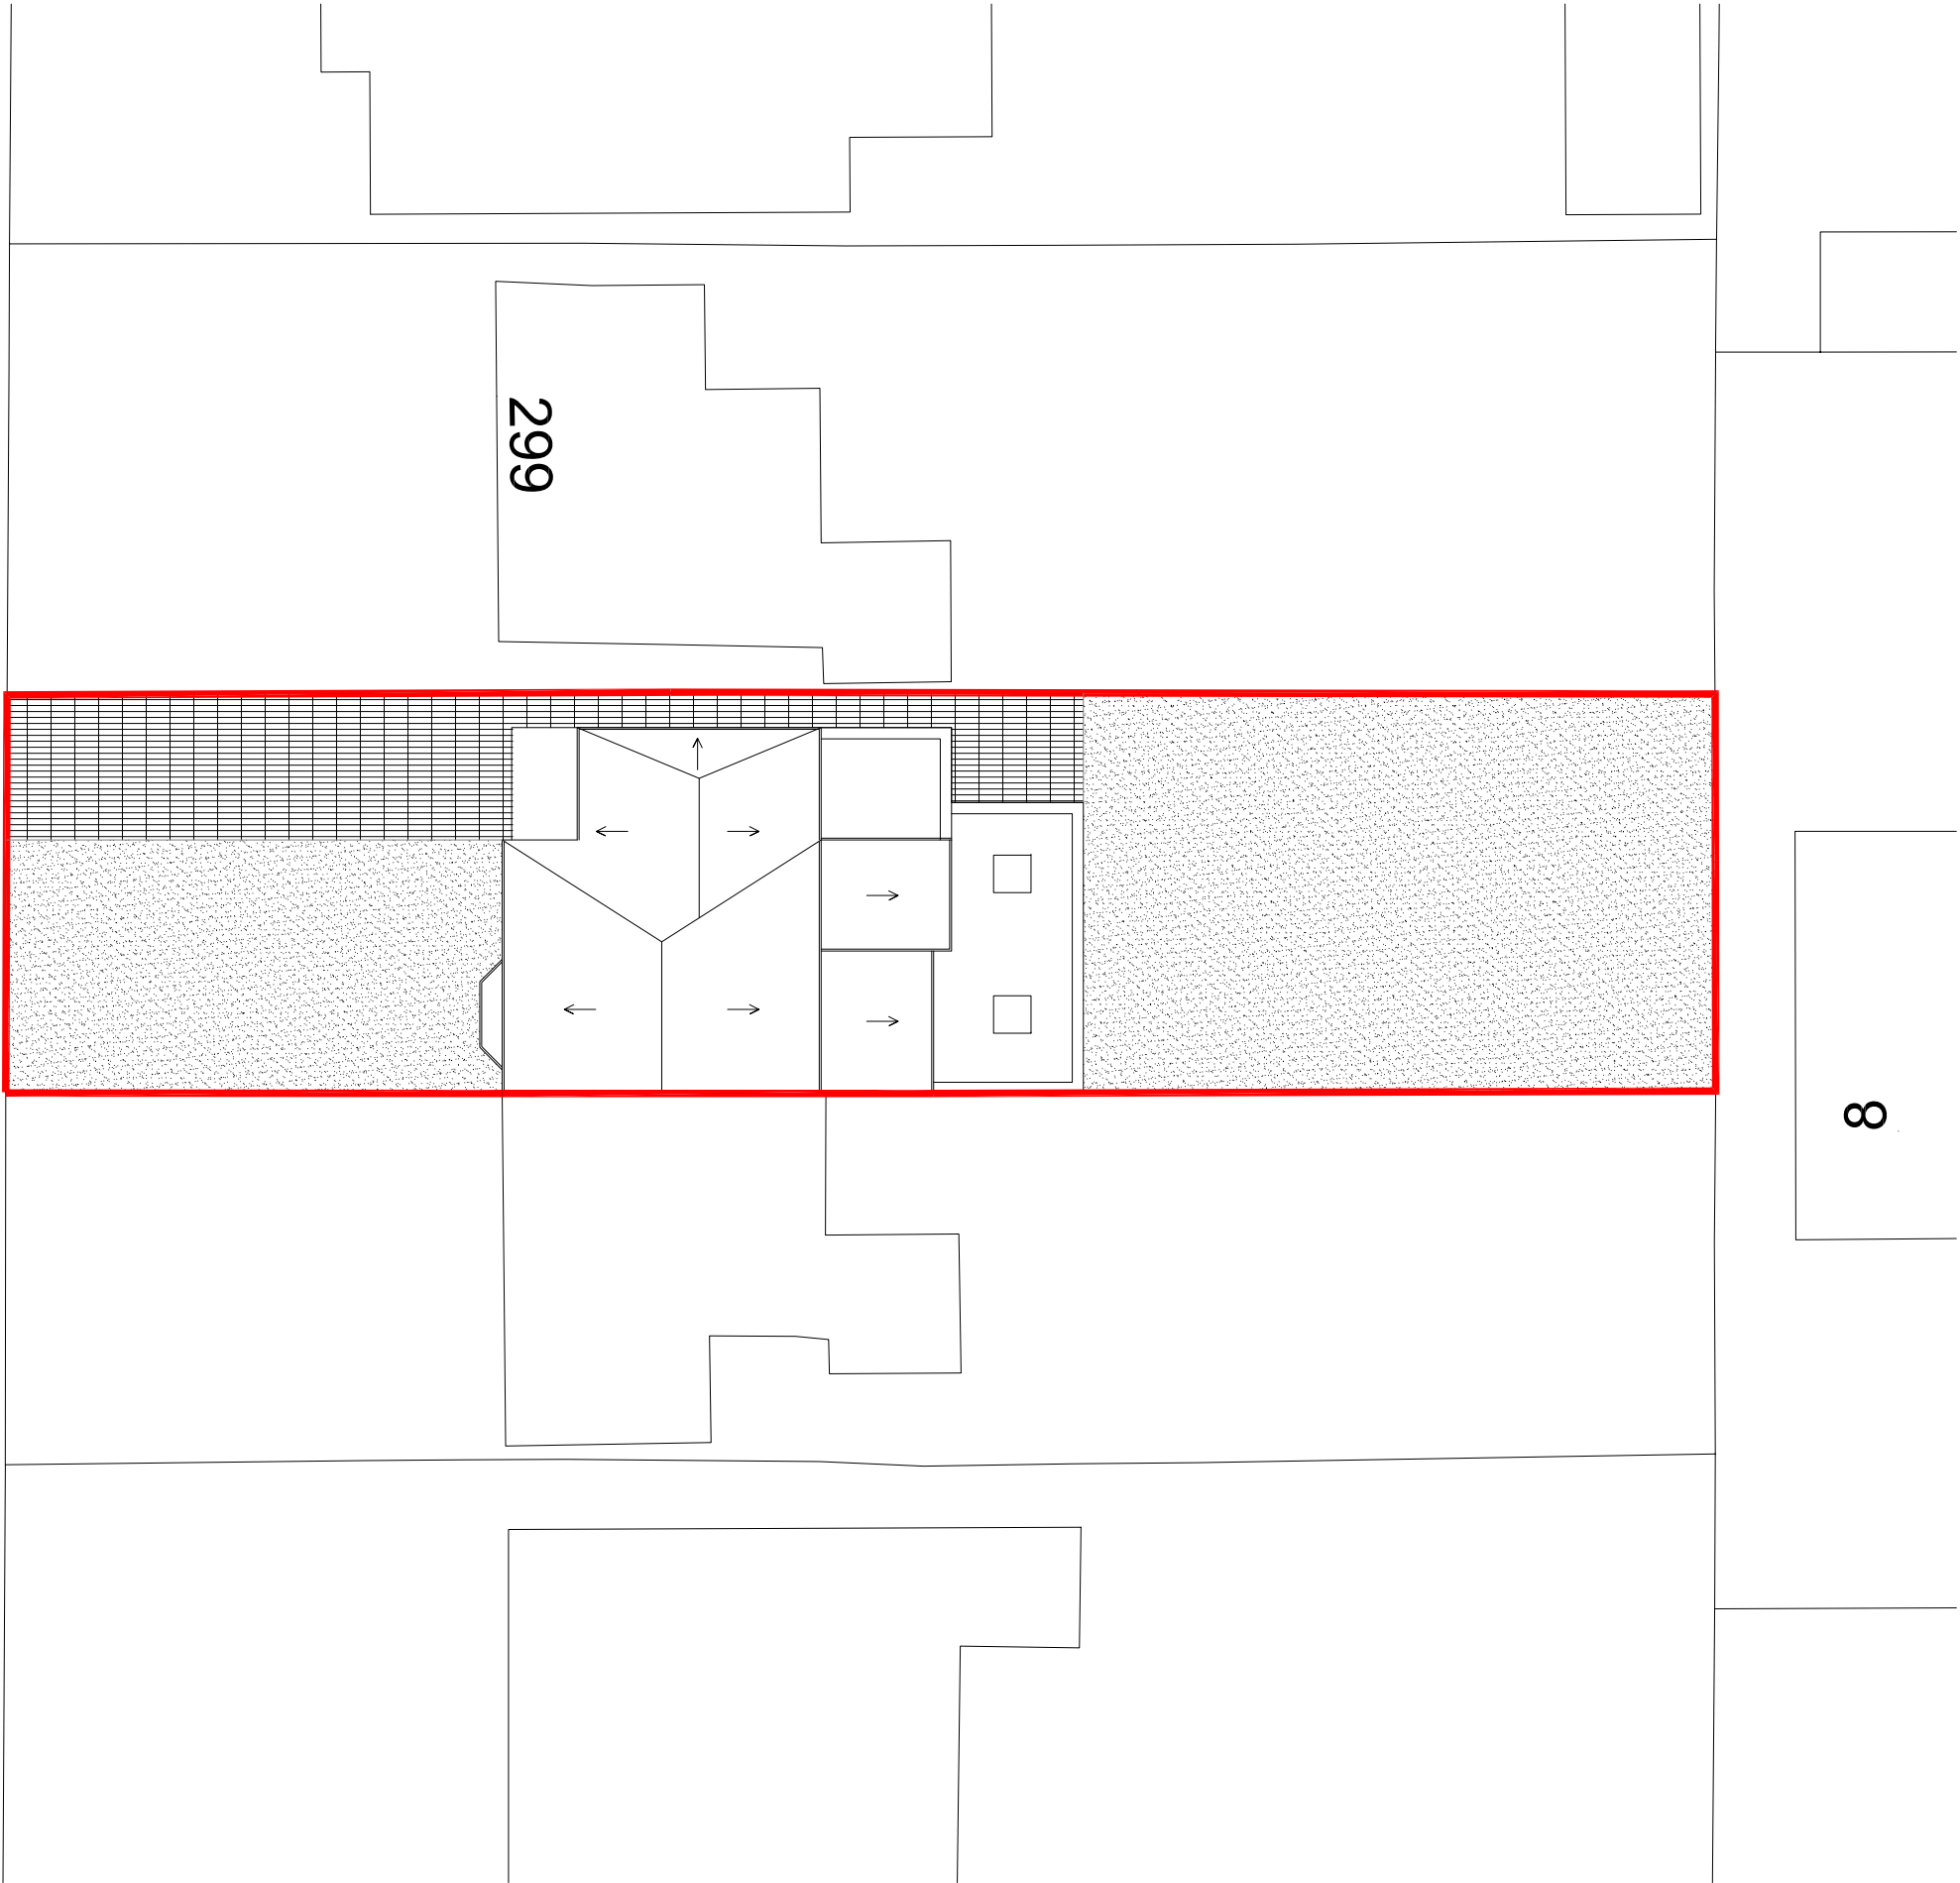

Proposed Site Plan

PROJECT:
301 Withington Road

DRAWING:
Proposed Site plan

DATE: Aug 24	DRAWN BY: FA	CHECKED BY: AS
SCALE: 1:100@A3	DRAWING NO: 0-2	REV: 01