



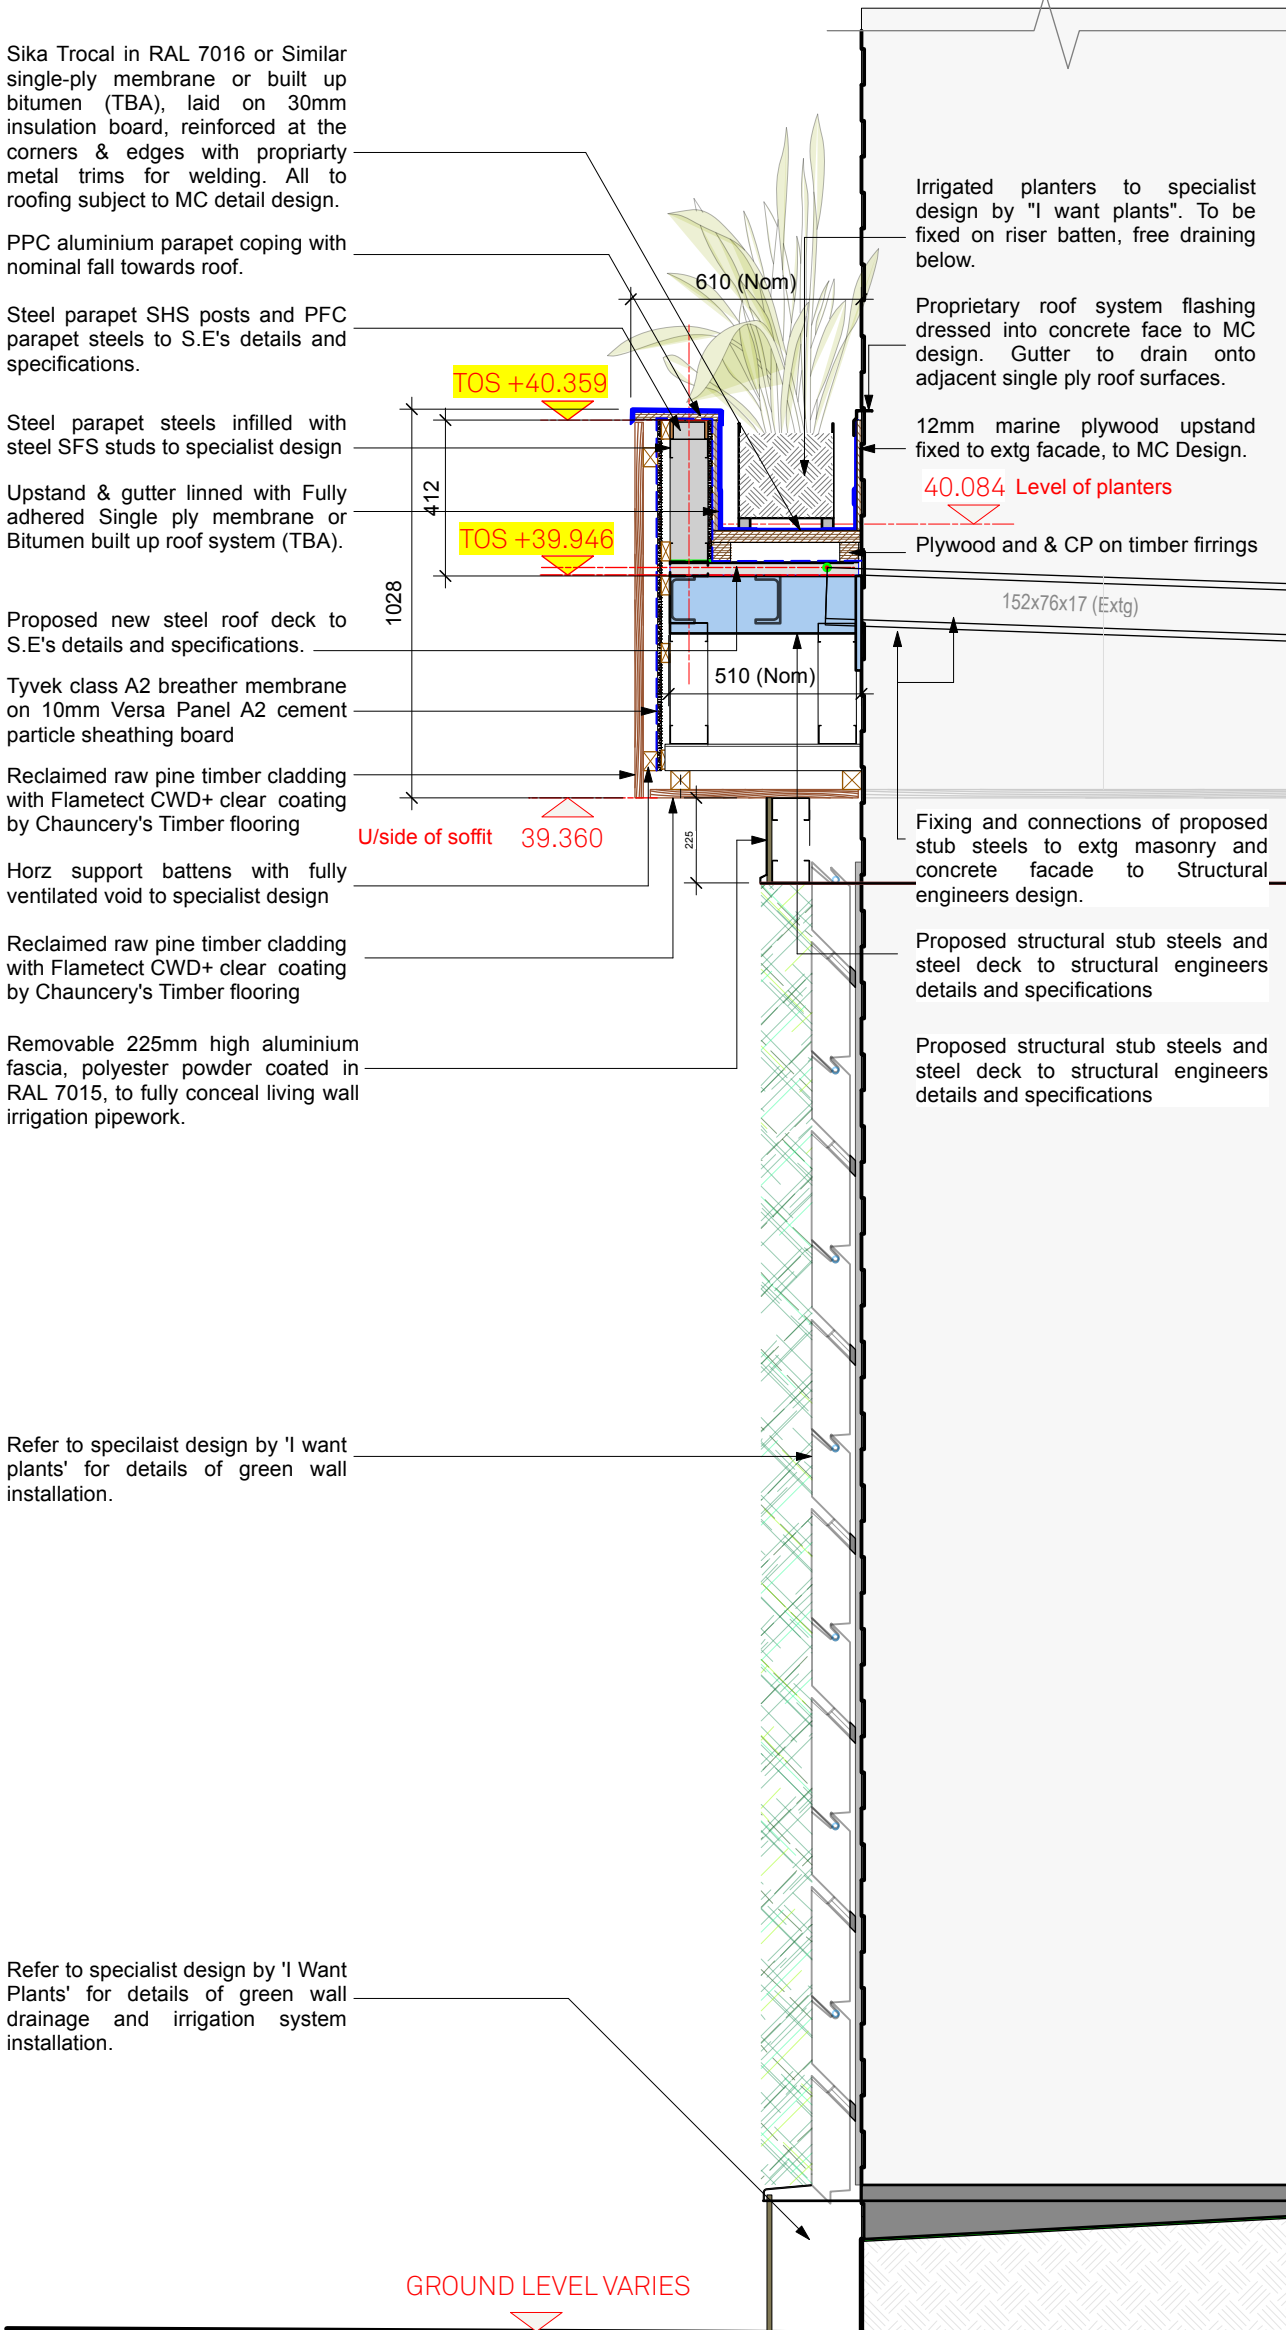

Section A-A
Scale: 1:20

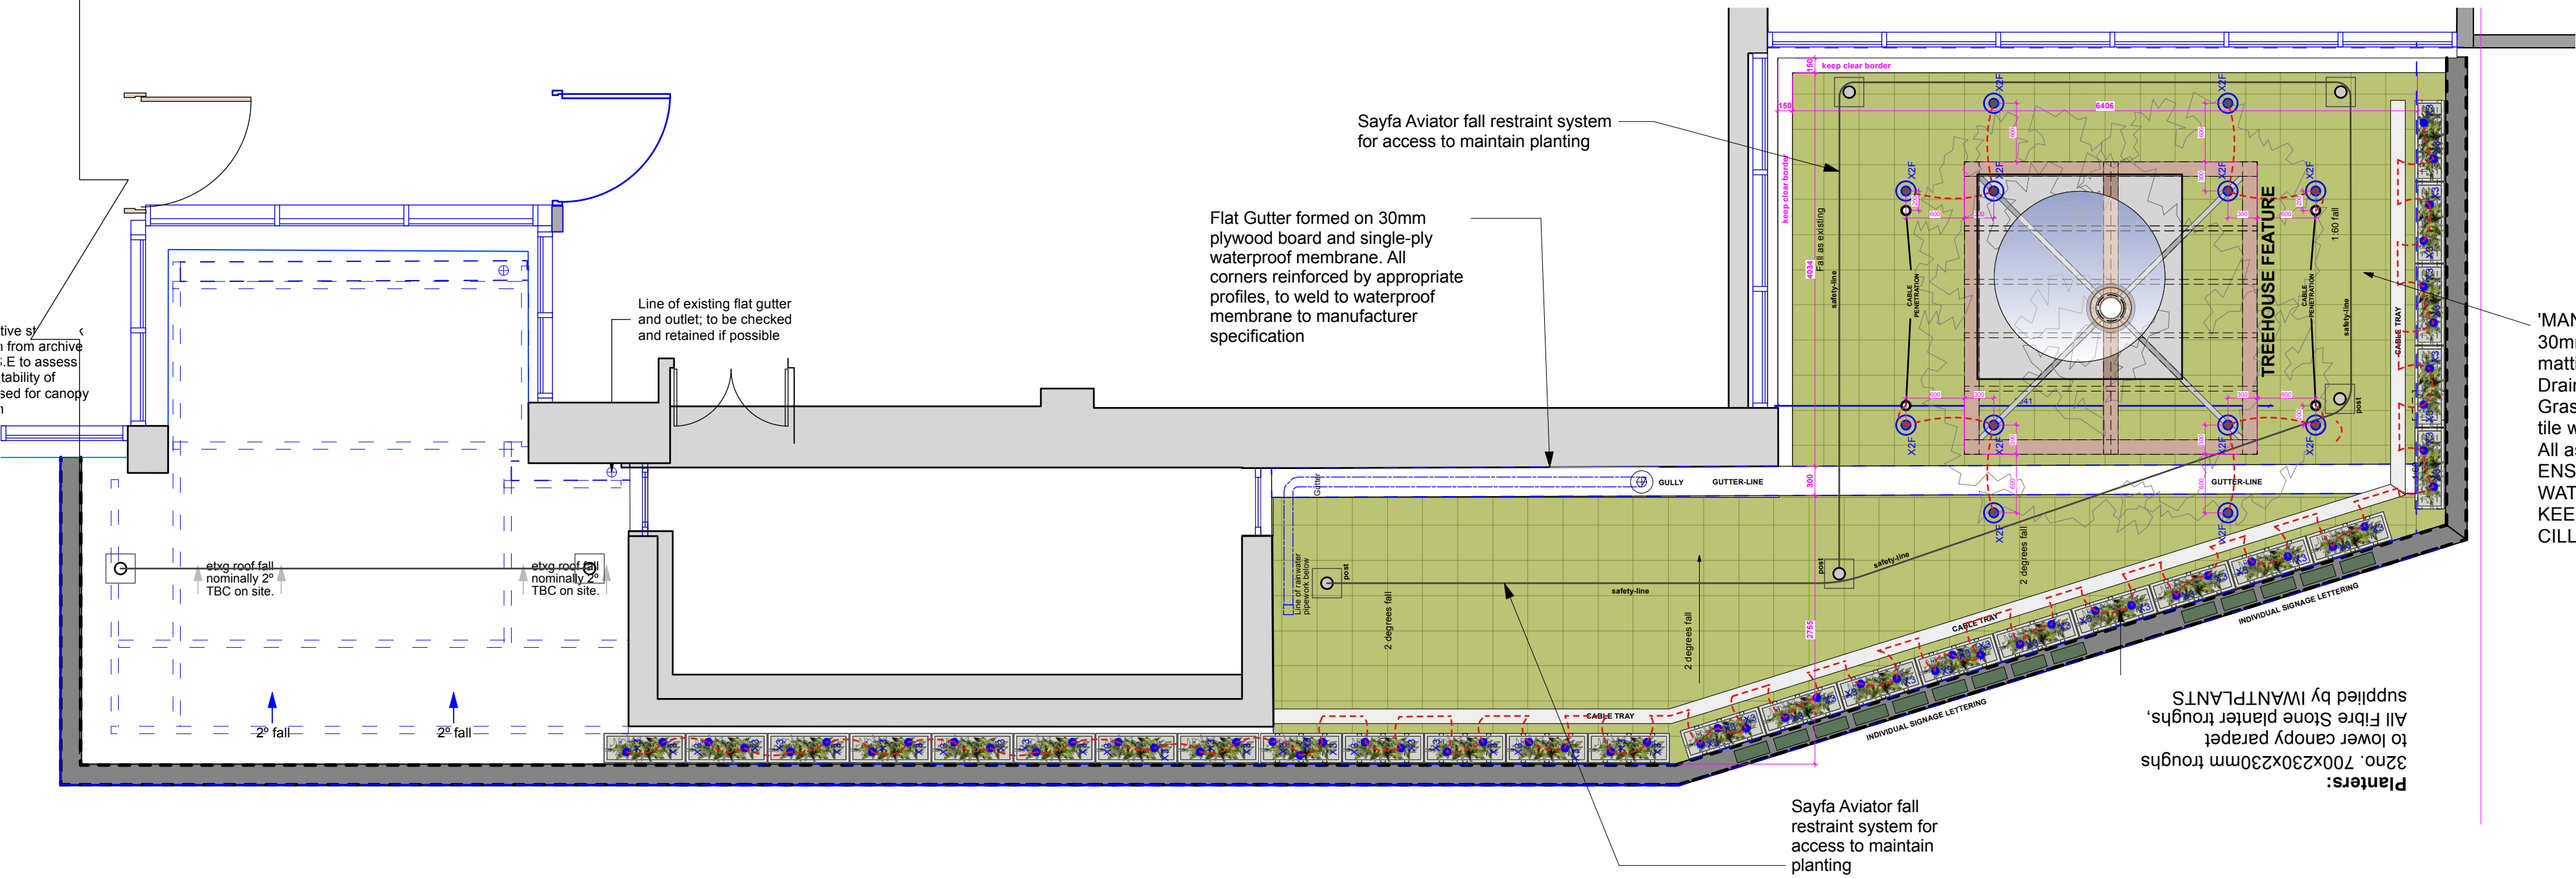

'MANCHESTER' UV stabilised Artificial Grass (4mroll), 30mm thickness, 2554 GSM weight laid over support matting, as Drainbase 600x600x30mm interlocking tiles Drainbase L-Border Trim (grey powder coated metal). Grass roll pinned to matting to corner & centre of each tile with peg & self-tapping screw. All as www.artificialgrassdirect.co.uk or similar ENSURE NO FIXINGS PENETRATE THE WATERPROOF COVERING. KEEP GUTTER & PERIMETER WINDOW CILL CLEAR

KEY

- Light Graphix surface mounted LED spotlight with flood beam optic to Artin specification. Ref. LD10238
- Light Graphix spike mounted LED spotlight to Artin specification. Ref. LD51
- Sayfa Aviator fall restraint system
- Cable tray. Length to Artin specification
- Cable penetration to Artin specification

Notes

The information contained in this drawing may be confidential and/or privileged and is intended solely for the person(s) or entity(s) to whom it was issued by Synergy Architects. The use, disclosure, copying or distribution of this information by person(s) or entity(s) who are not the intended recipient is strictly prohibited. Synergy Architects will not accept liability for any related loss or damage that may be suffered as a consequence of the use of this drawing for purposes other than for which it was intended.

Figured dimensions only to be taken from this drawing - do not scale.

All contractors, subcontractors and/or specialists are responsible for taking and checking all dimensions relating to their work on site.

Rev.	Date	Description	By	Appr.

Synergy Architects Ltd
8 Euston Place, Leamington Spa
Warwickshire CV32 4LN
T: 01926 450291
F: 01926 880095
www.synergyarchitects.co.uk

CLIENT

Deansgate SOF Alliance
Hotel Co Ltd.

Project

TREEHOUSE HOTEL
MANCHESTER

Document reference

THM1-001-100-DR-A-14.01

Status

PLANNING

Drawing

Proposed Main Entrance Roof Plan,
Elevation & Section A-A

Scale	Date	By	Approved
1:50 / 1:20 @ A1	18/09/24	AAA	RG

Job No.	Drawing No.	Revision
SA813	14.01	-

Copyright Synergy Architects Limited. The information contained in this document may not be used, reproduced or distributed, in whole or in part, without the written consent of Synergy Architects. Only parties to which this document has been intentionally issued by Synergy Architects may use the information. Synergy Architects will not accept responsibility for any consequence of its unauthorised use.