


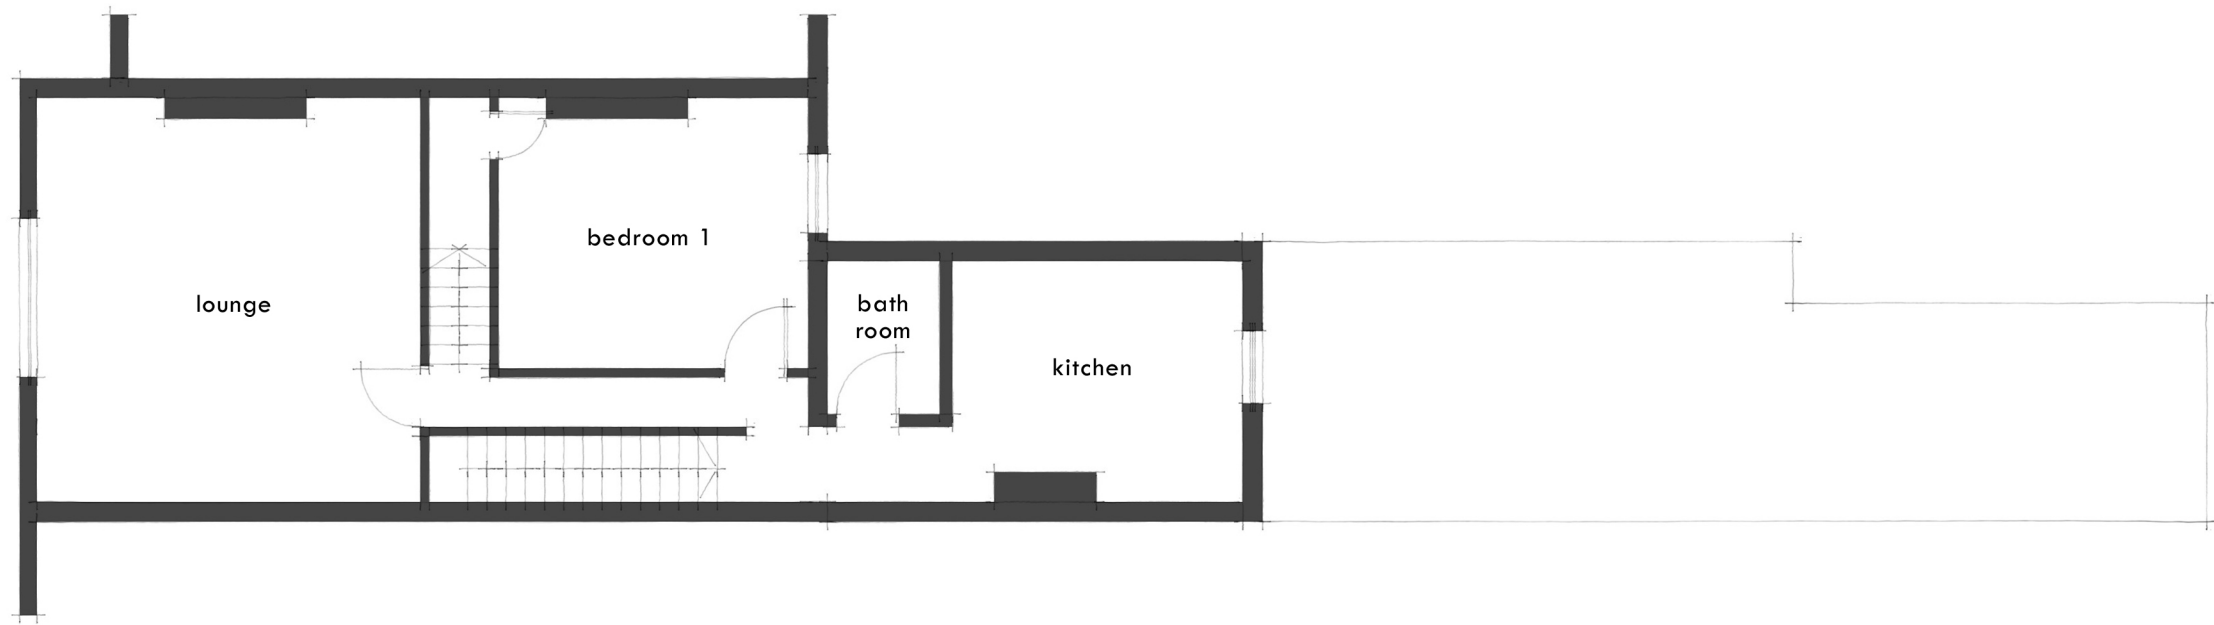

proposed first floor plan

scale 1:100

Revision:

Contractor to check all measurements on site prior to the commencement of work and notify TD Design of any discrepancies. All setting out to be approved by TD Design prior to fabrication. TD Design retain the copyright ownership of the drawings which must not be copied without written consent.



Drawing: Proposed First Floor Plan  
 Number: PL003  
 Scale: 1:100 @ A3

Site: 107 Beecg Road, Chorlton. Manchester

