


NOTES:
THE CONTRACTOR IS RESPONSIBLE FOR CHECKING DIMENSIONS, TOLERANCES AND REFERENCES. ANY DISCREPANCIES ARE TO BE VERIFIED WITH THE ARCHITECT BEFORE PROCEEDING WITH THE WORKS ON SITE OR OFF SITE FABRICATION
WHERE AN ITEM OR DETAIL IS COVERED OR DESCRIBED ON DRAWINGS OF DIFFERENT SCALES THE LARGER SCALE DRAWING IS TO BE WORKED TO.
DO NOT SCALE FROM THIS DRAWING. FIGURED DIMENSIONS TO BE WORKED TO IN ALL CASES.
THIS IS A COPYRIGHT (C) DRAWING AND IS NOT TO BE REPRODUCED WITHOUT THE WRITTEN PERMISSION OF THE ARCHITECT

LEGEND

OUT OF DEMISE

EXISTING WALLS

OUTSIDE DEMISE

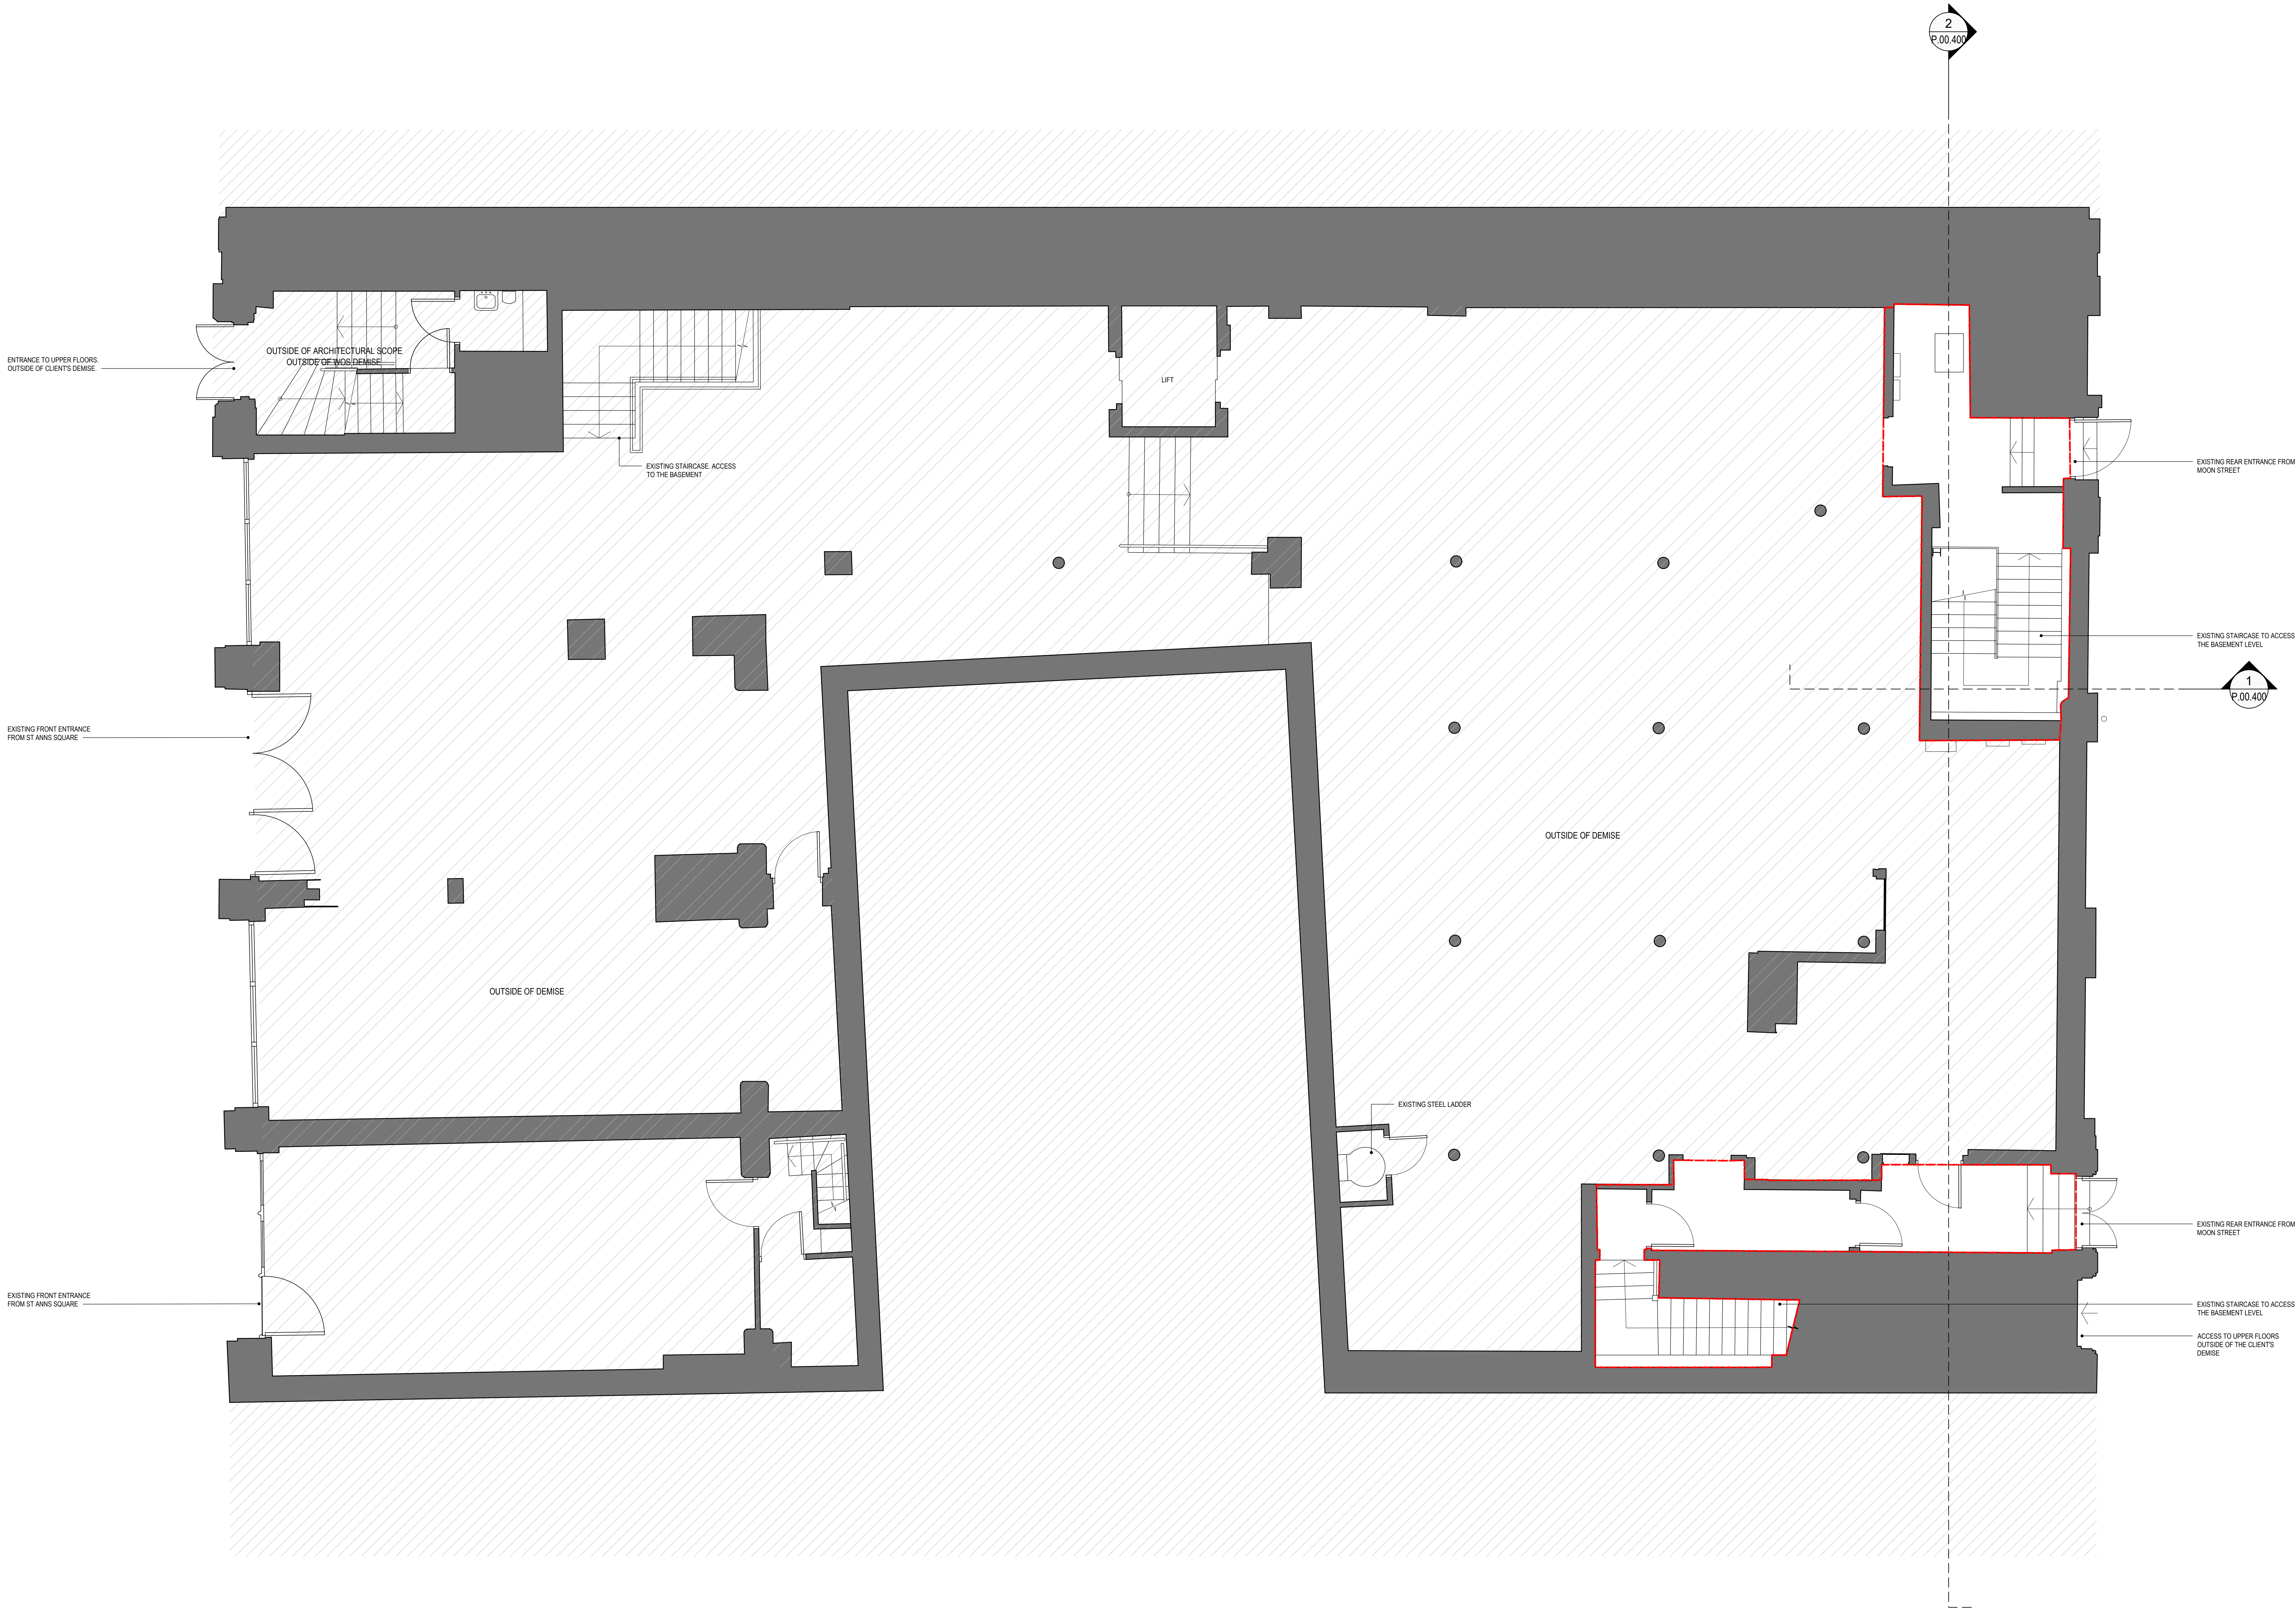


1 EXISTING GROUND FLOOR PLAN
SCALE 1:50@A0; 1:100@A2

EXISTING GROUND FLOOR
PLAN

M&W MANCHESTER
17-23 ST ANN'S SQUARE, MANCHESTER

JOB NUMBER: 1357
CREATED DATE: 11.10.24
DRAWN BY: PG
SCALE: 1:50@A0; 1:100@A2

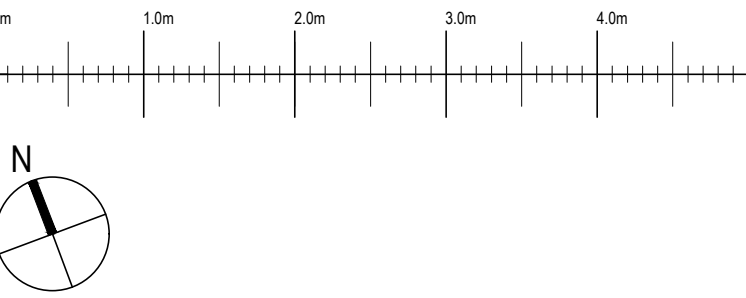

REV: A DATE: 08.11.24 DESCRIPTION: REVISED APPLICATION BY: PG