

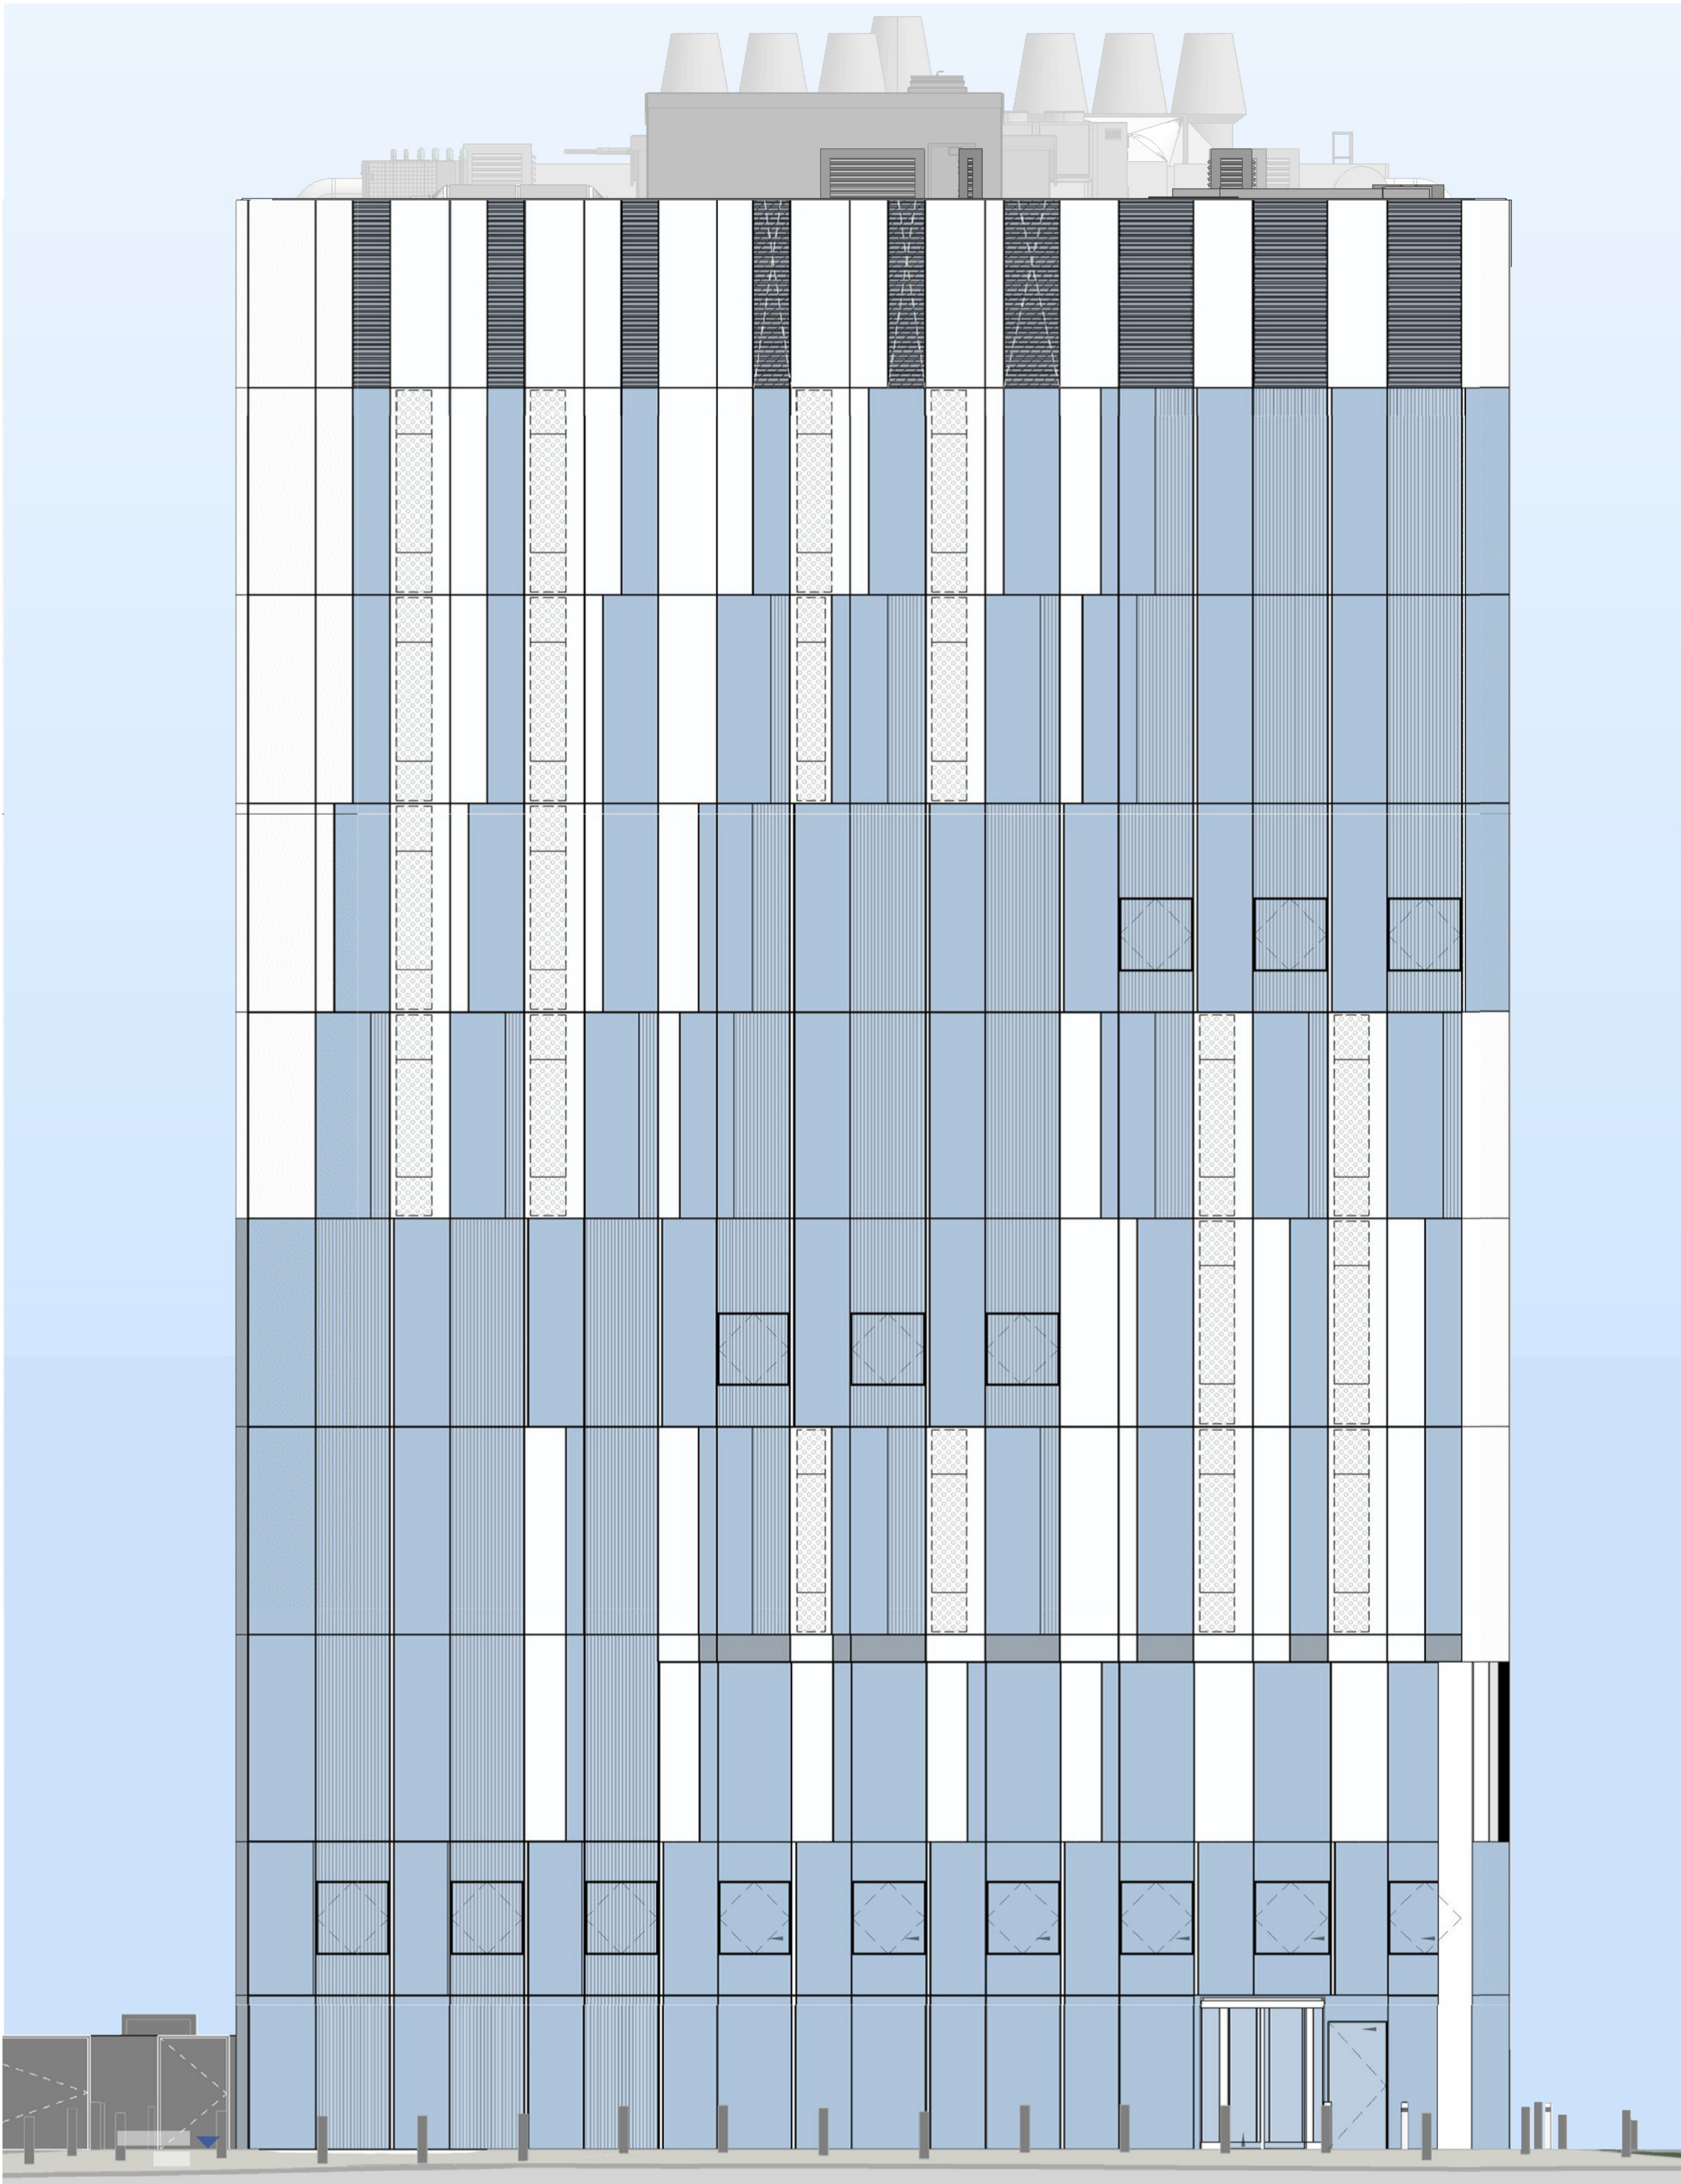


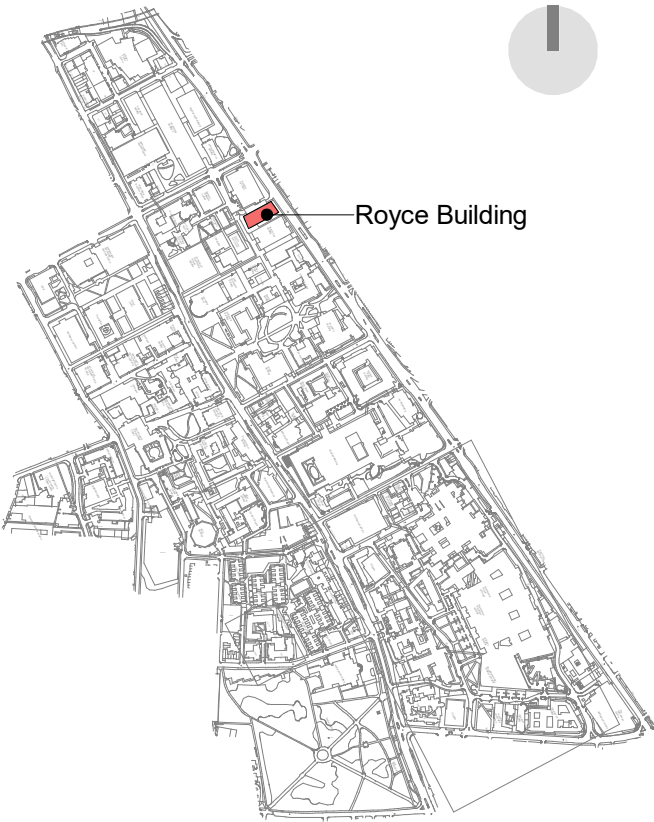

Proposed West Elevation Copy 1

1 : 100

- NOTES**
1. Do not scale from this drawing.
 2. All measurements are in millimetres unless stated otherwise.
 3. This drawing is to be read in conjunction with the specification and all relevant Architectural, Electrical, Mechanical and Structural drawings.
 4. (c) University of Manchester this drawing must not be reproduced without permission.
 5. Directorate of Estates and Facilities to be notified of any discrepancies.

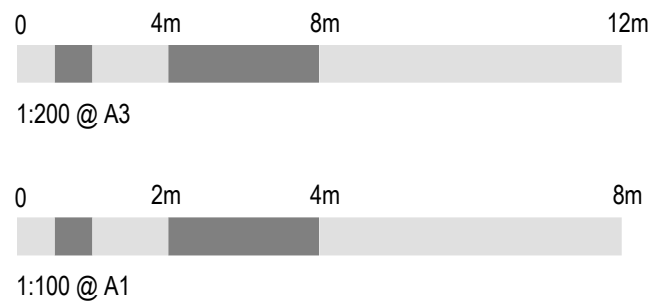

Key Plan_West Elevation

1 : 1000

P1	First Issue for Planning	11/09/24	MT	TF
Rev	Description	Date	By	Auth



The University of Manchester

Directorate of Estates and Facilities
Beyer Building
The University of Manchester
Oxford Road
Manchester
M13 9PL



Halliday Meecham Architects Limited
111 Piccadilly Manchester M1 2HW
+44 (0)161 461 5565
4 Devonshire Street London W1W 5DT
+44 (0)203 440 5175
hma@hallidaymeecham.com
www.hallidaymeecham.com

Drawing Status

PLANNING

Project
Royce Roof Plant - 5801

Building Name
Henry Royce Building

Building No.
345AA

Site Name
Oxford Road

Sub Site Name
-

Drawing Title
Royce Existing West Elevation

PM TF Drawn MT Checked TF Authorised HMA

Scale @A1 1:100 Date 19-09-24 Date 19-09-24 Date 19-09-24

Drawing Number 5801-HMA-RB-ZZ-DR-A-0207 Revision P1