



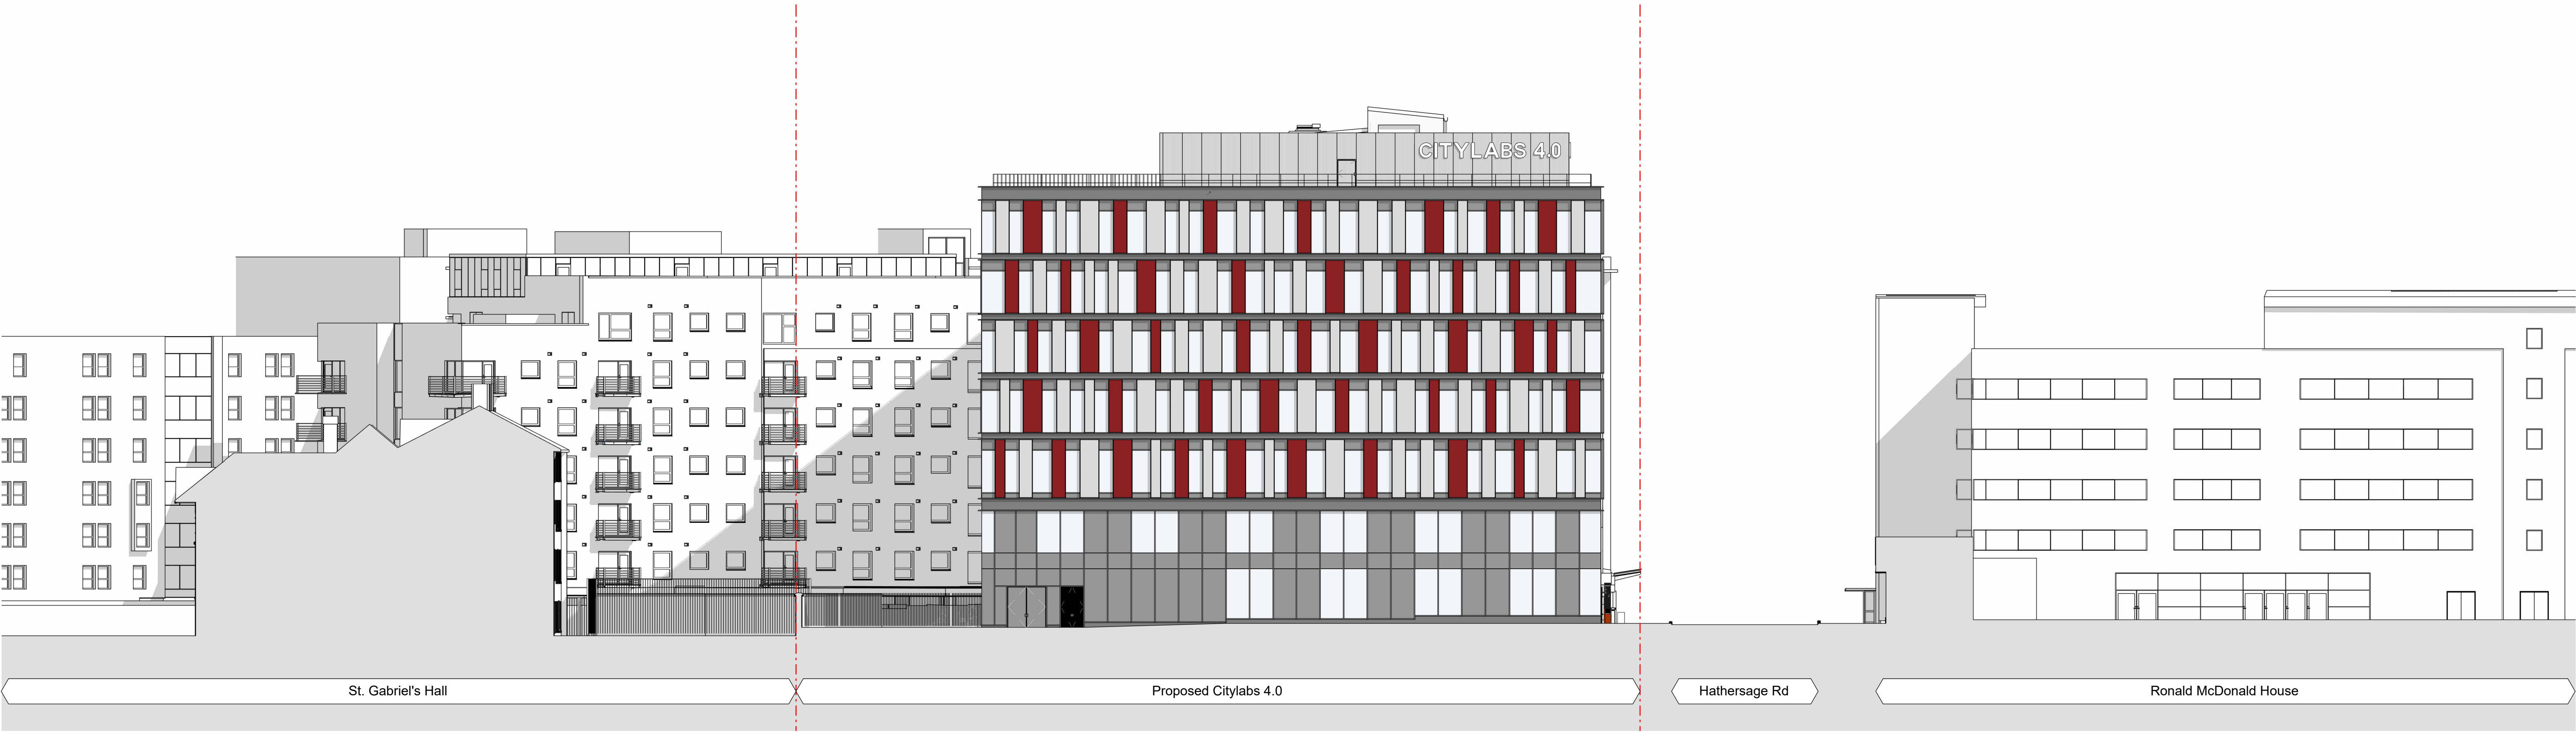

Proposed East Elevation
1 : 200

 

© COPYRIGHT
The copyright in this drawing is vested in Sheppard Robson and no license or assignment of any kind has been, or is, granted to any third party whether by provision of copies or originals or otherwise unless agreed in writing.
DO NOT SCALE FROM THIS DRAWING
The contractor shall check and verify all dimensions on site and report any discrepancies in writing to Sheppard Robson before proceeding work.
FOR ELECTRONIC DATA ISSUE
Electronic Data / drawings are issued as "read only" and should not be interrogated for measurement. All dimensions and levels should read, only from those values stated in text, on the drawing.


NOTES:

Site boundary taken from title deeds.
GM 778840 – Winnicott Centre, 195 Hathersage Road, Manchester, M13 0JE.
GM 864109 – 195 Hathersage Road, Manchester, M13 0JE.
Ownership is the same identity being Manchester university NHS Foundation Trust.

--- Site Boundary

REV.	DATE	AMENDMENT
C01	21/08/2023	Updates to HV and transformer room doors. GF GA plan , South and East facade amended.
C02	12/09/2023	Update to HV doors central in room.
C03	25/11/2024	Signage Amended

KEYPLAN

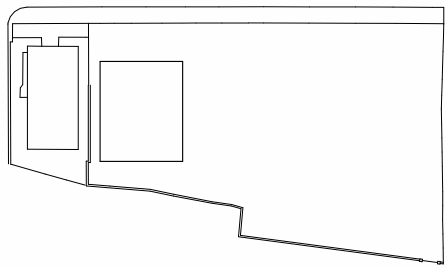

CLIENT

Bruntwood Science Ltd.

SHEPPARD ROBSON

27th Floor City Tower Piccadilly Plaza Manchester M1 4BT
T: +44 (0)161 233 8900 E: manchester@sheppardrobson.com

SCALE@A1 DATE 10/24/19
As indicated PROJECT
City Labs 4.0
Proposed Site Elevation
East Elevation

ORIGINATOR	CHECKED	AUTHORISED
SL	DM	MAC

STATUS
A

PURPOSE FOR ISSUE
For Construction

SR NO.
7083

DRAWING NO.
L025 · SRA· 00 · 01.XX D · A · 000226

REV.
C03