




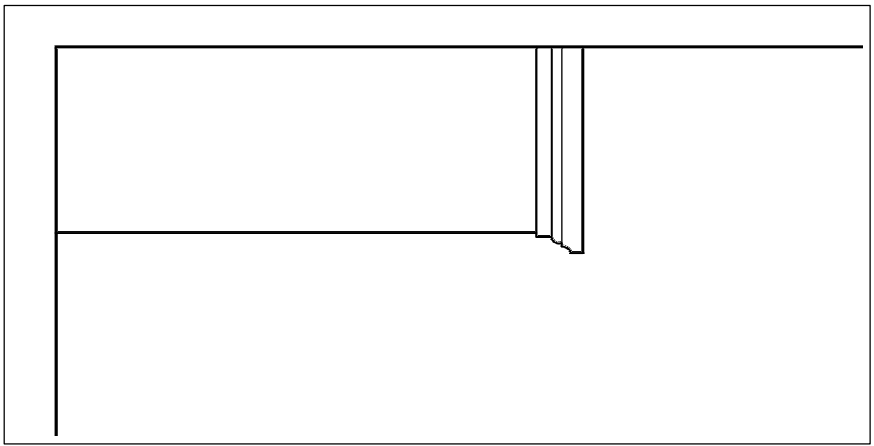


Existing Side Elevation

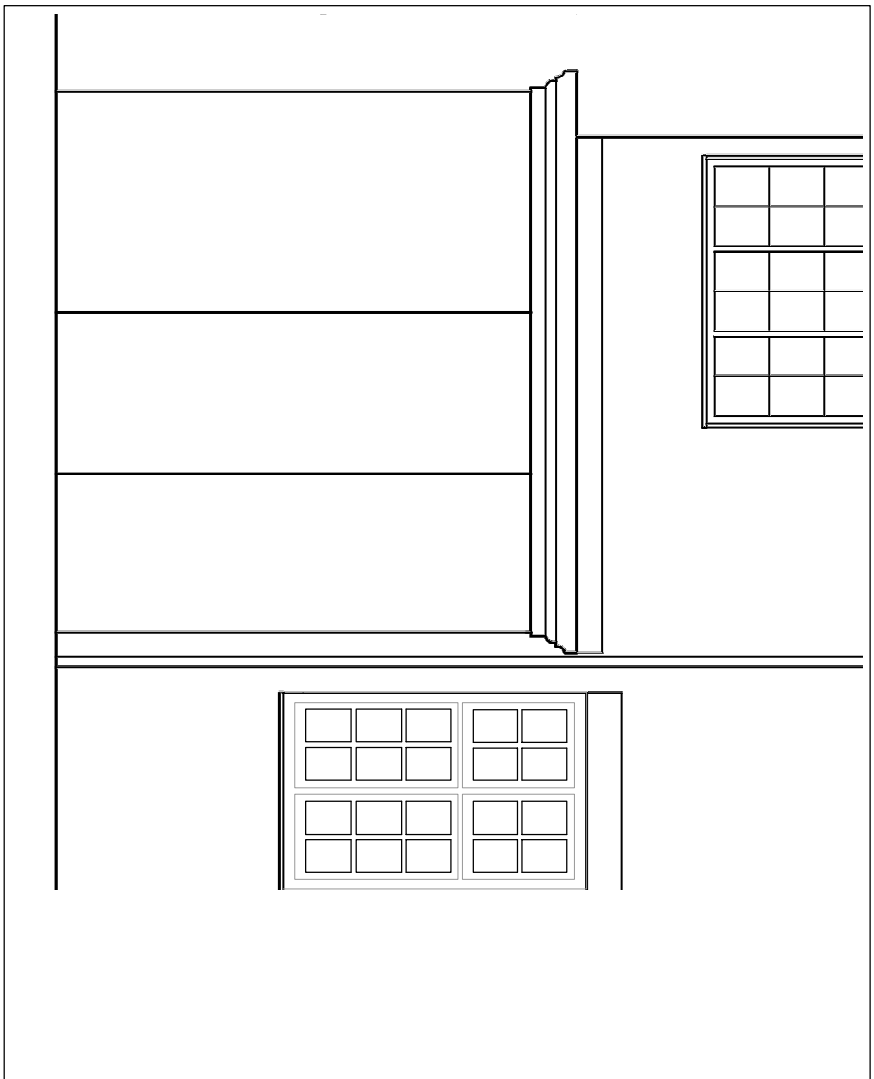


Existing Rear Elevation

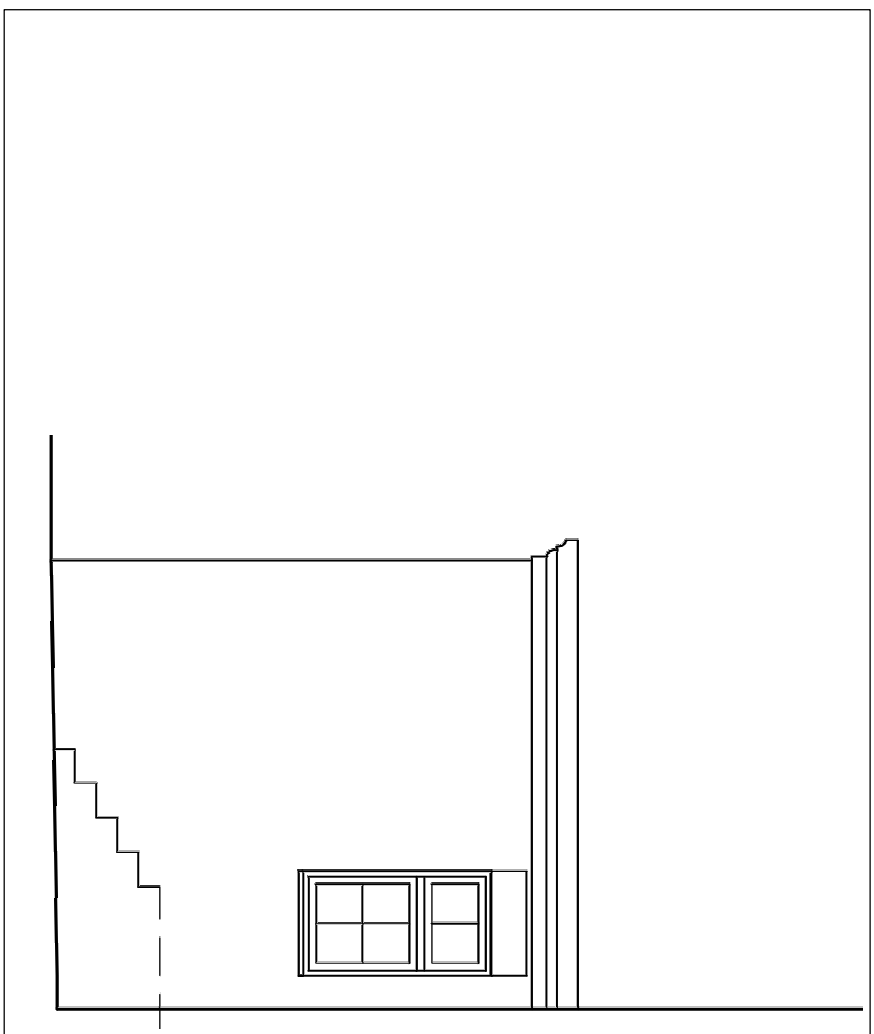


Existing Side Elevation

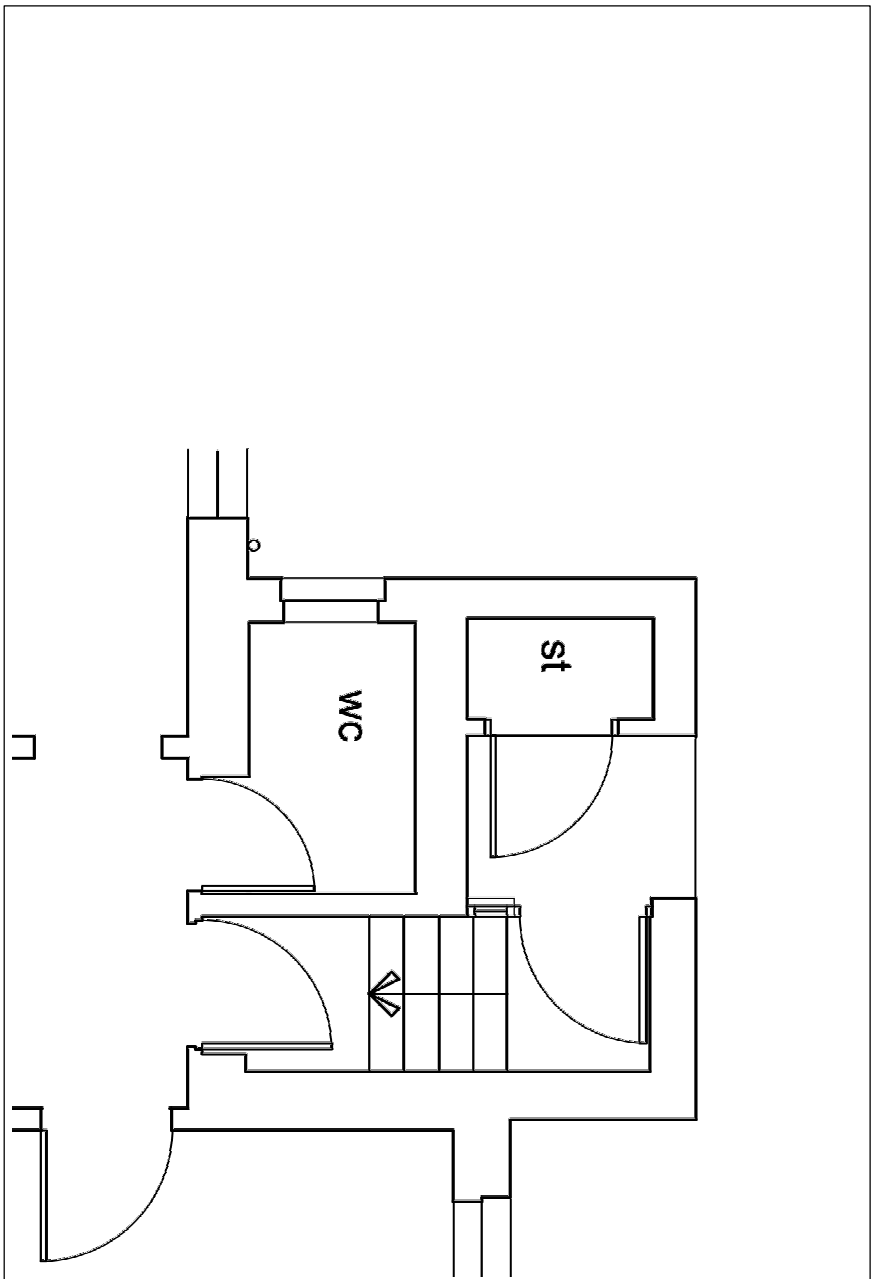


Existing Plan

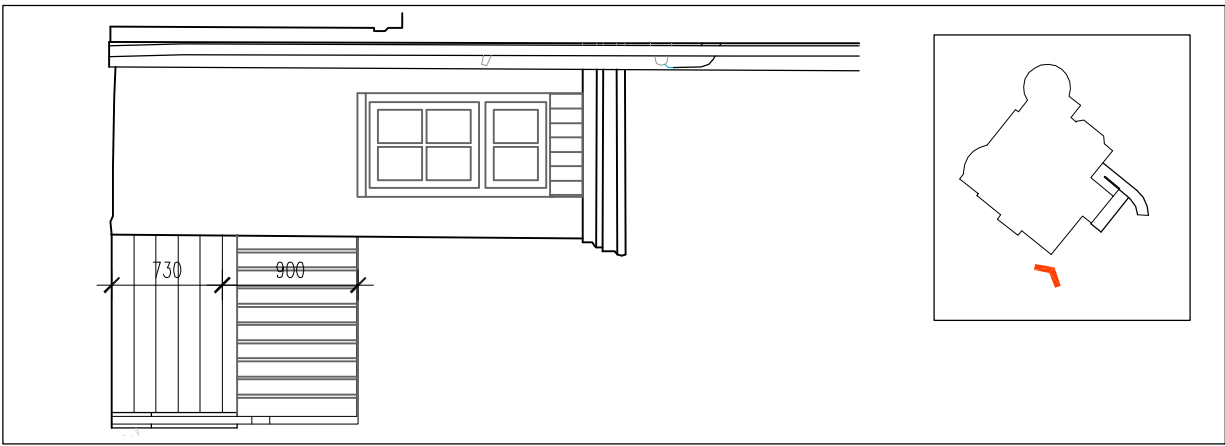


Proposed Side Elevation

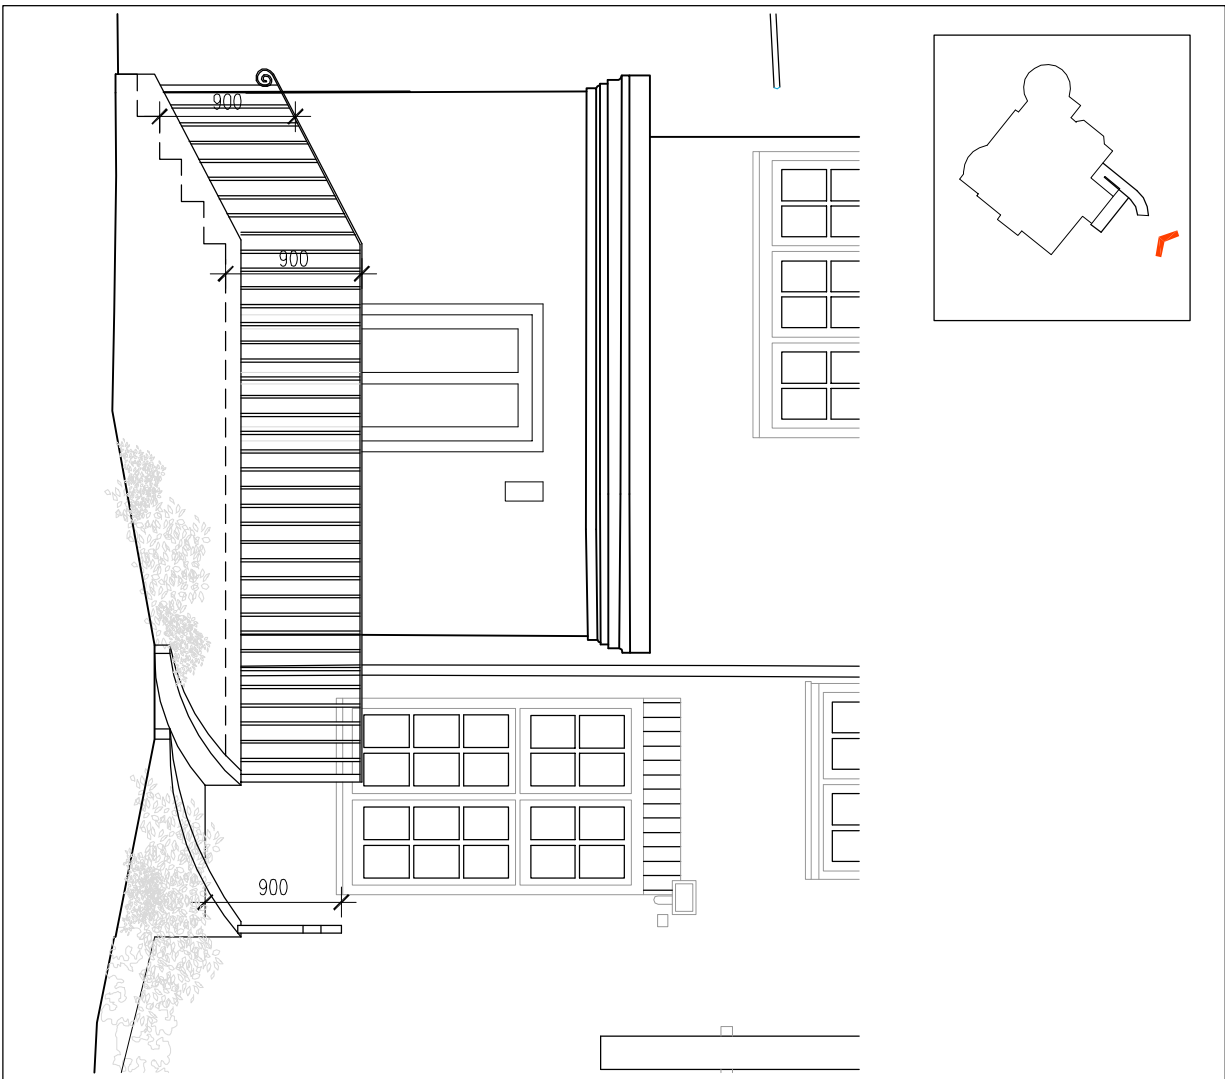

Proposed Rear Elevation

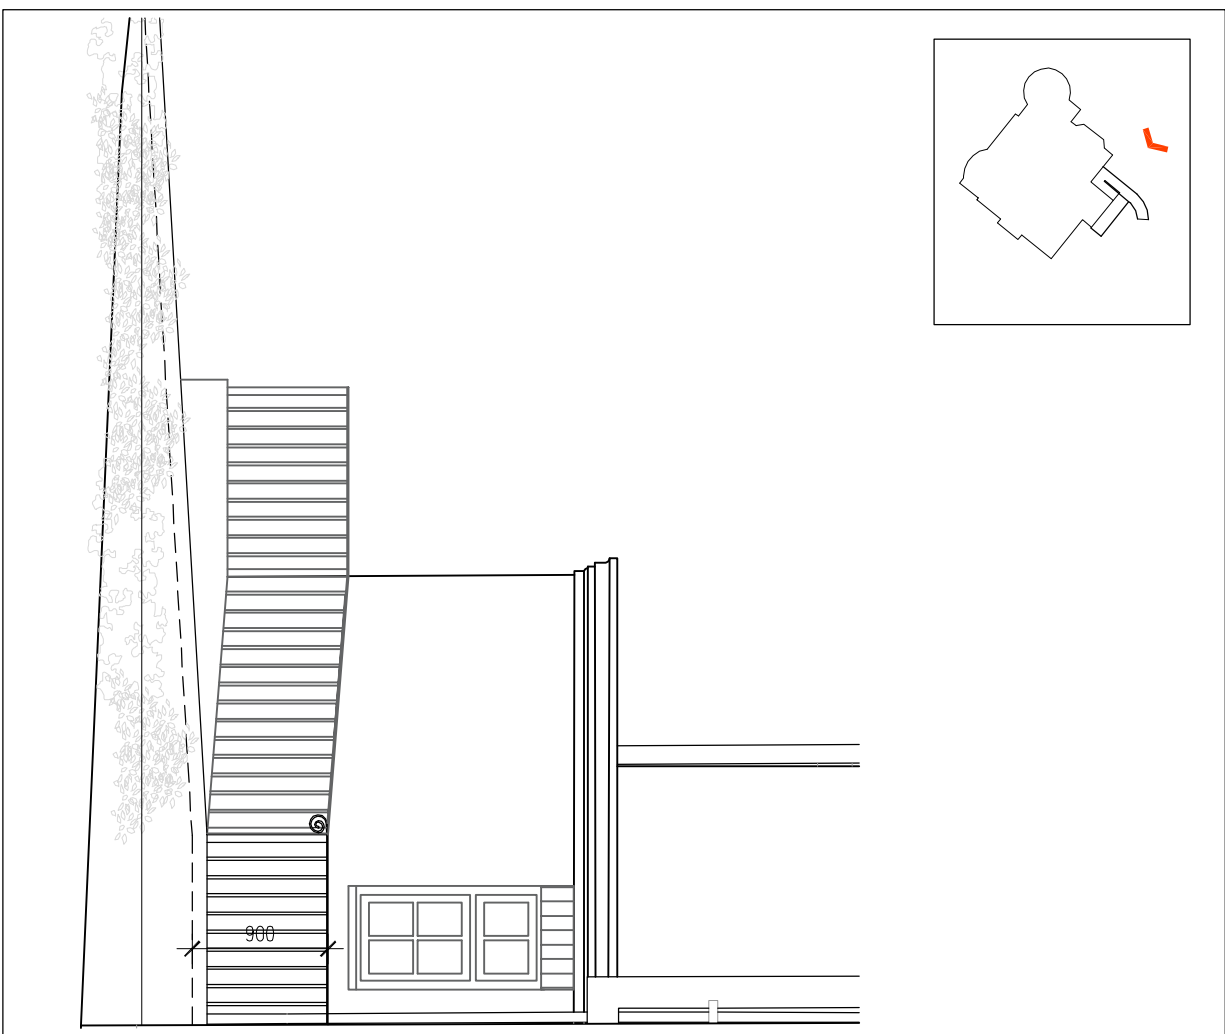


Proposed Side Elevation

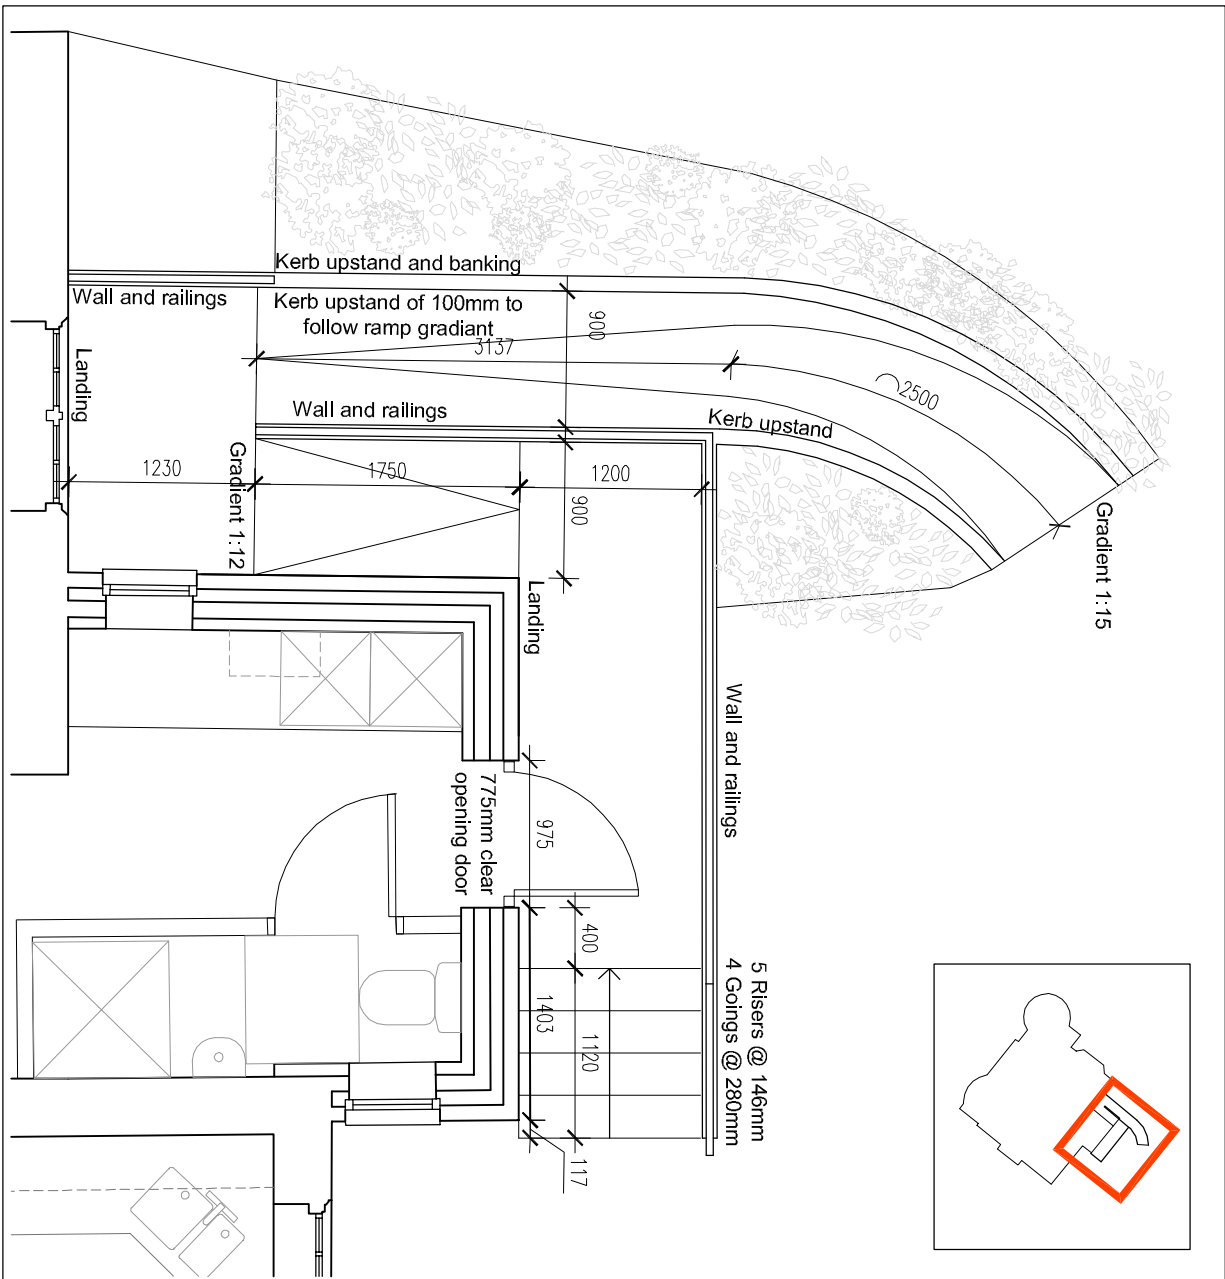

Proposed Plan



Aerial view - Not to scale

 

Copyright: All rights reserved. This drawing or any portion of it may not be reproduced in any way without the consent of the Architect.
This drawing is to be read in conjunction with all relevant Architect's and other Consultants' drawings and specifications.
Dimensions are in millimetres unless specified.
All dimensions are to be verified by the Contractor on site. All discrepancies should be reported to the C.A. immediately upon discovery and prior to the commencement of the works.

Notes

walker simpson architects
33 Piccadilly
Manchester
M1 1LQ
t: 0161 228 7406
f: 0161 228 7046
e: ws@walkersimpson.com

Project: 6 Oakfield Road
Title: Existing and Proposed Elevations and Plans, Aerial view
Drawn: JW
Checked: JW
Scale: 1:50
Number: 0416-WSA-ZZ-ZZ-DR-A-1201
Status: SO
Revision: P01

P01 10.12.24 Planning Submission
Rev | Date | Revision Note
JT JW
By | Ck |