




- NOTES:
- THE CONTRACTOR IS RESPONSIBLE FOR CHECKING DIMENSIONS, TOLERANCES & REFERENCES. ANY DISCREPANCY TO BE VERIFIED WITH THE ARCHITECT BEFORE PROCEEDING WITH THE WORKS.
 - WHERE AN ITEM IS COVERED BY DRAWINGS OF DIFFERENT SCALES, THE LARGER SCALE DRAWING TO BE WORKED TO.
 - DO NOT SCALE FROM THE DRAWING. FIGURED DIMENSIONS TO BE WORKED TO IN ALL CASES.
 - THIS DRAWING TO BE READ IN CONJUNCTION WITH:

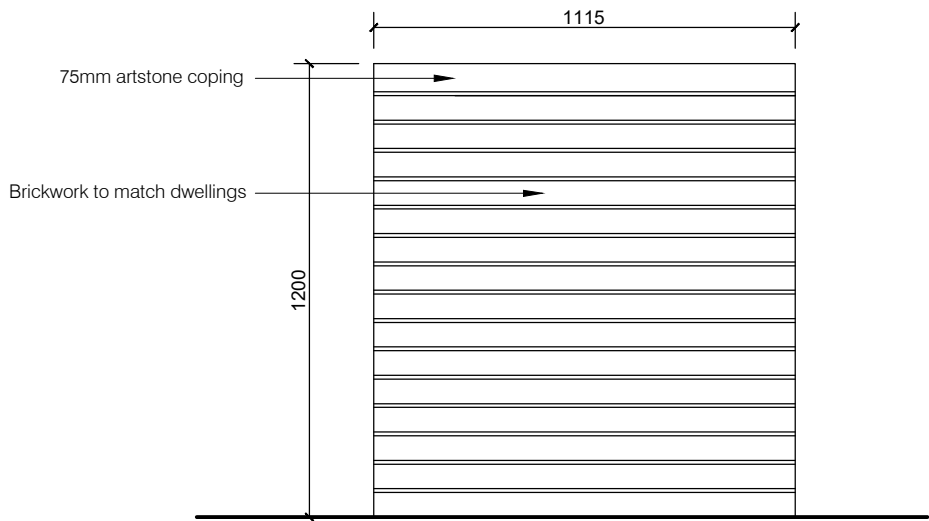


1200mm high brick bin enclosure (to Plots 02, 03 & 06)
SIDE ELEVATION

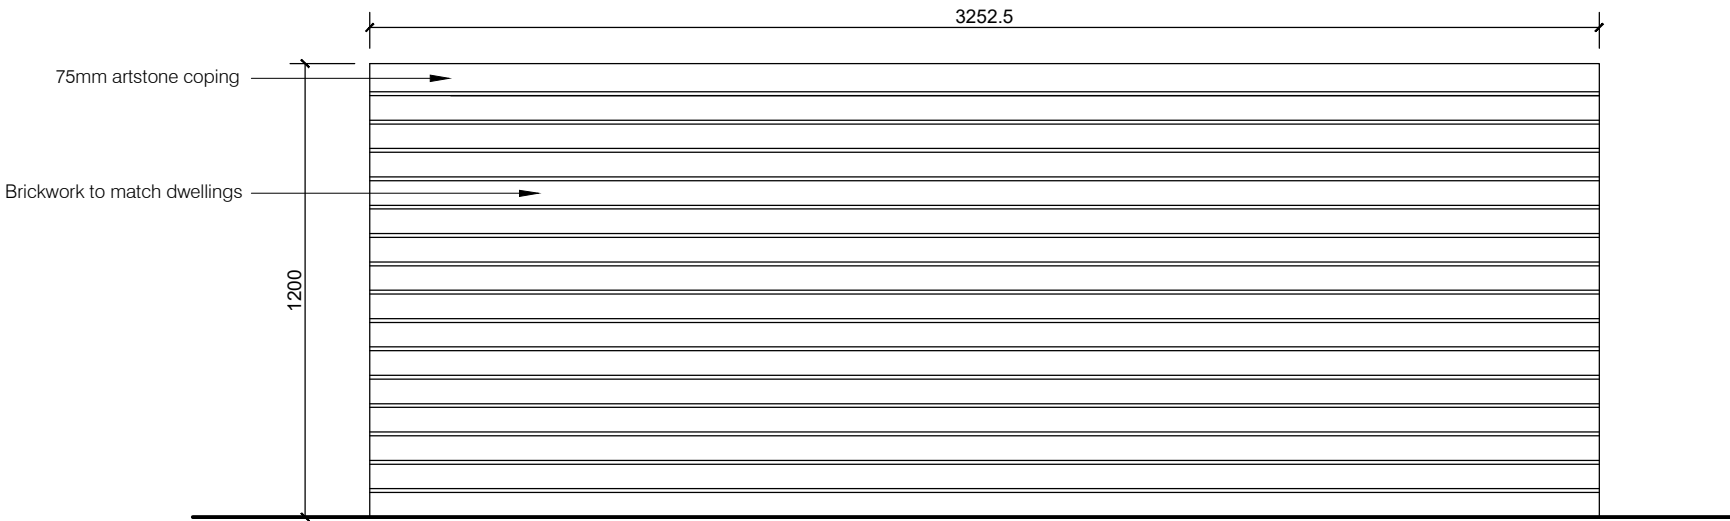

1200mm high brick bin enclosure (to Plot 06)
REAR ELEVATION

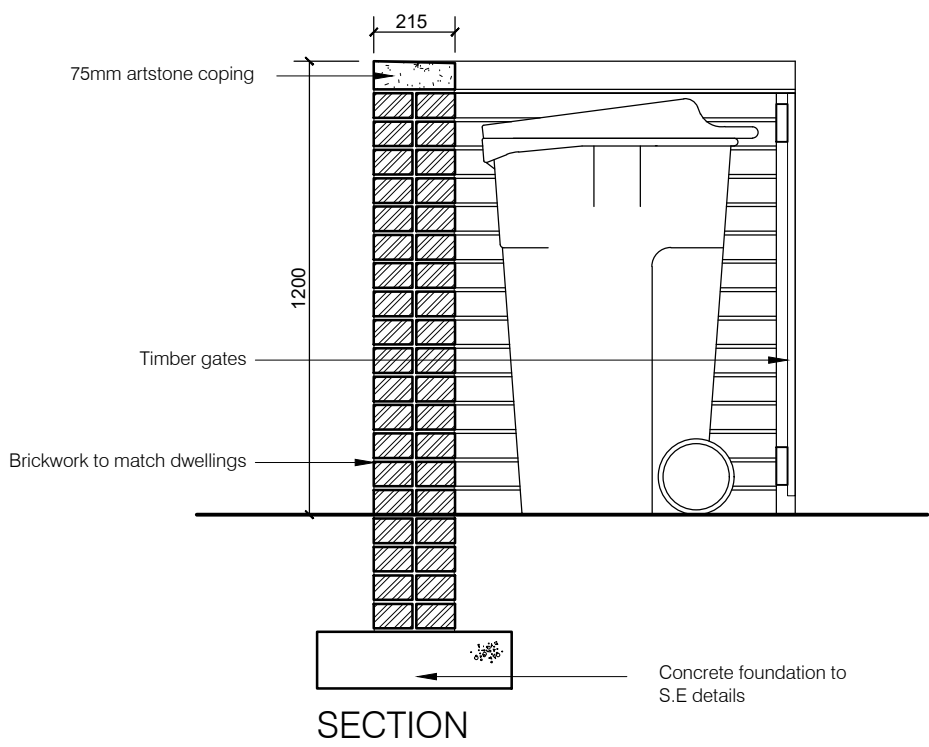

SECTION

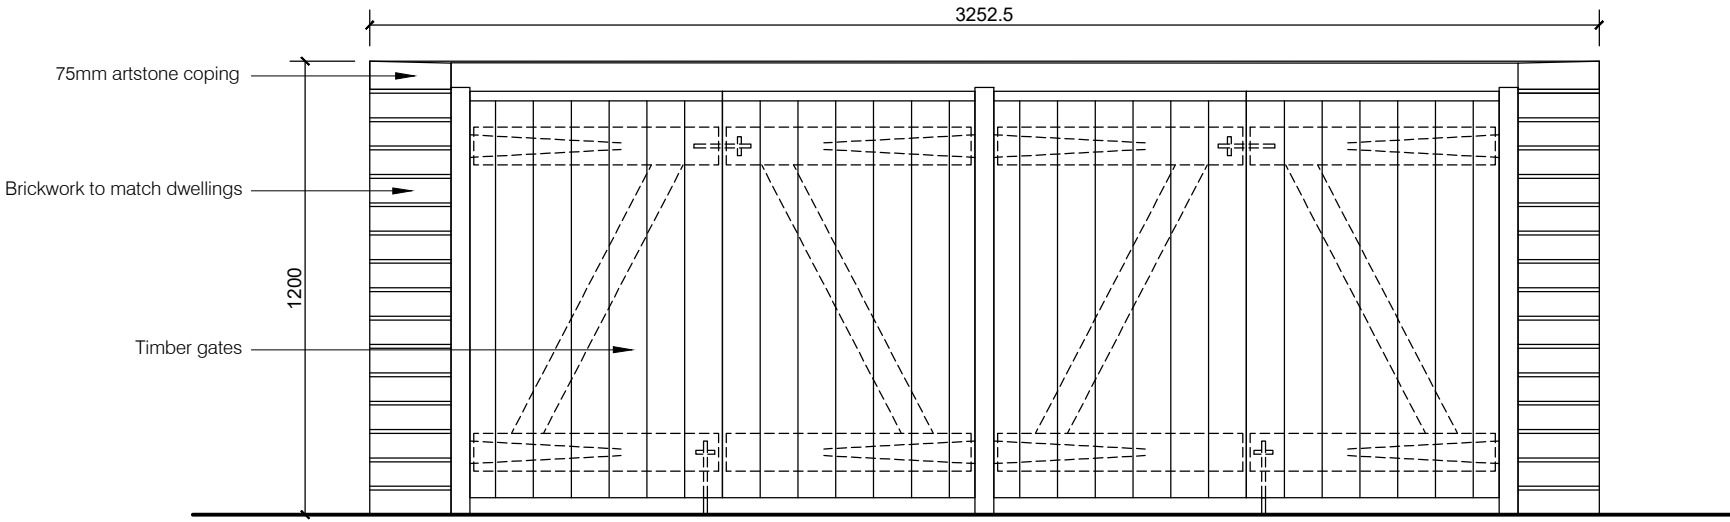


1200mm high brick bin enclosure (to Plots 02, 03 & 06)
FRONT ELEVATION


NOTE: All timber is to be pressure-treated and finished with exterior grade preservative/lacquer to specification.



EYE LEVEL VIEW OF PLOT 06 BIN STORE FROM VALANCE CLOSE

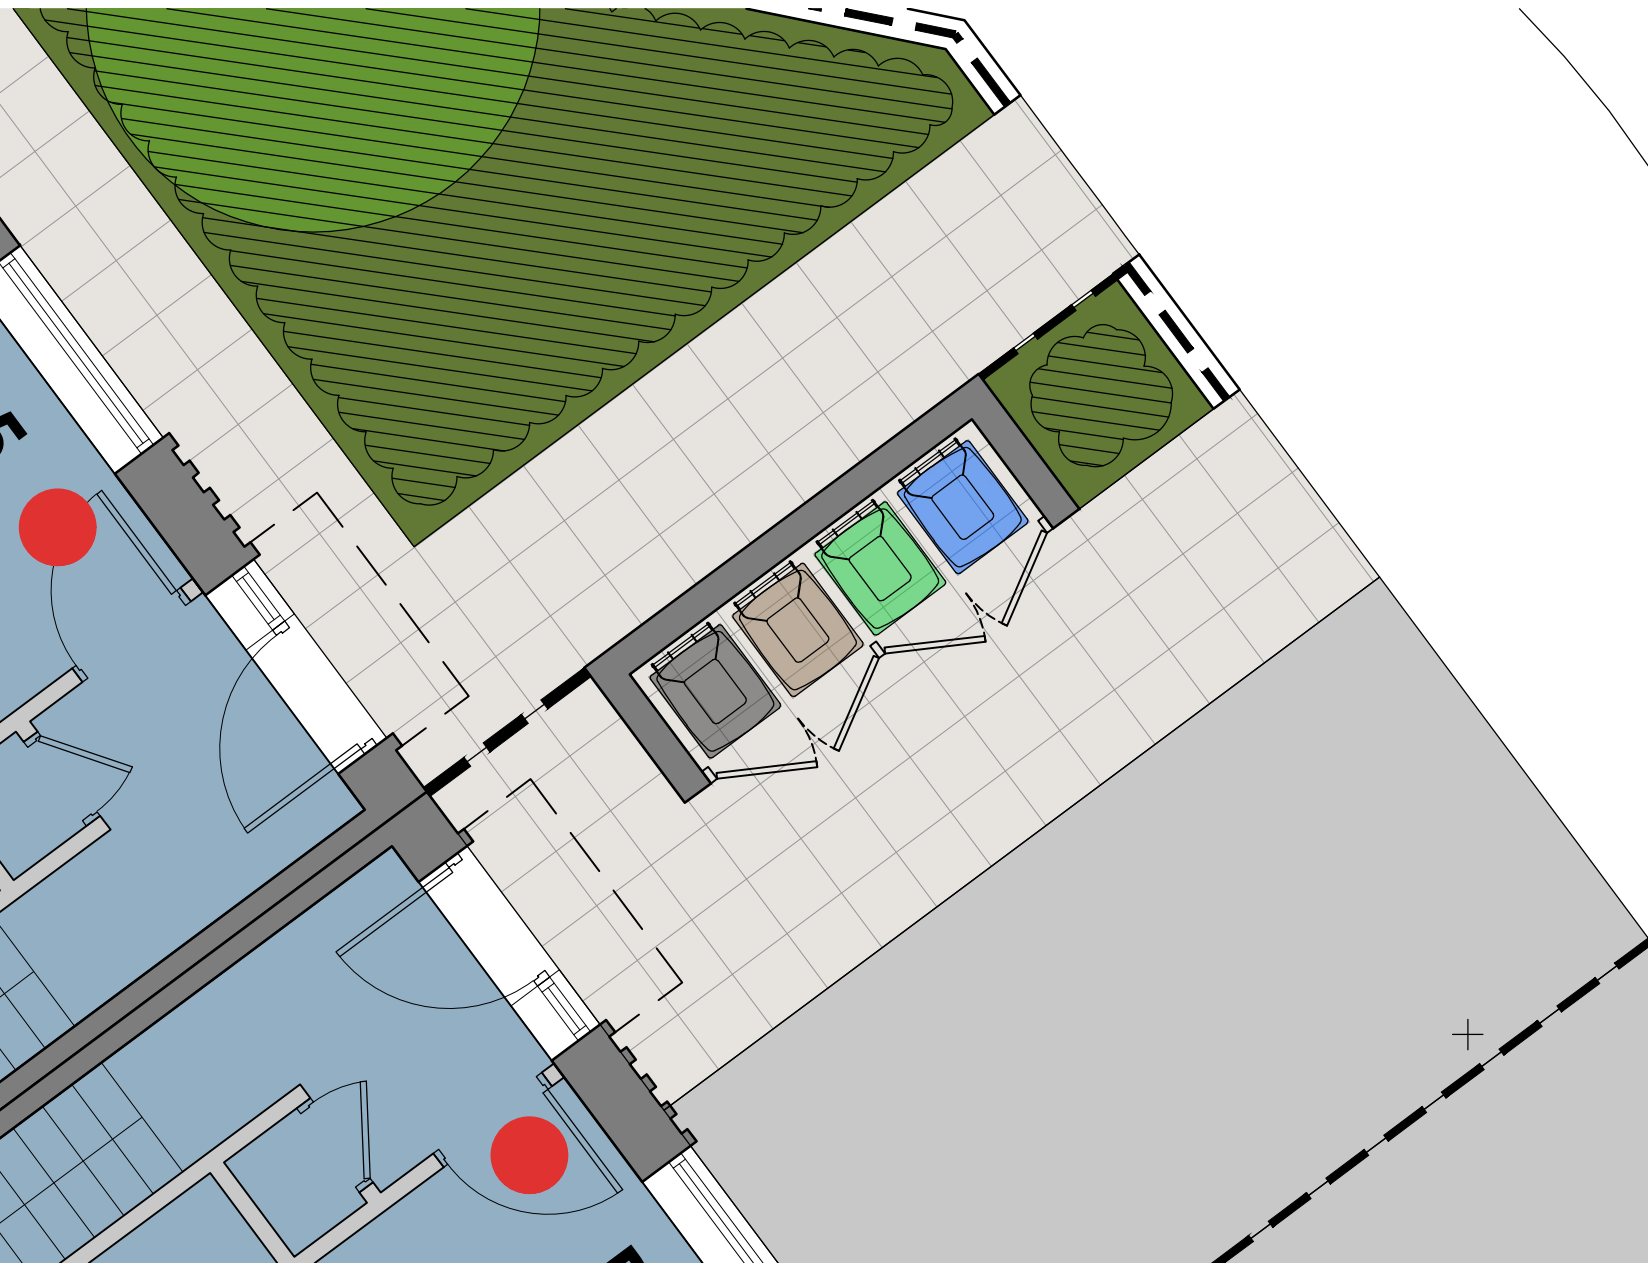

Site Plan Excerpt
Plot 06 Bin Store Location

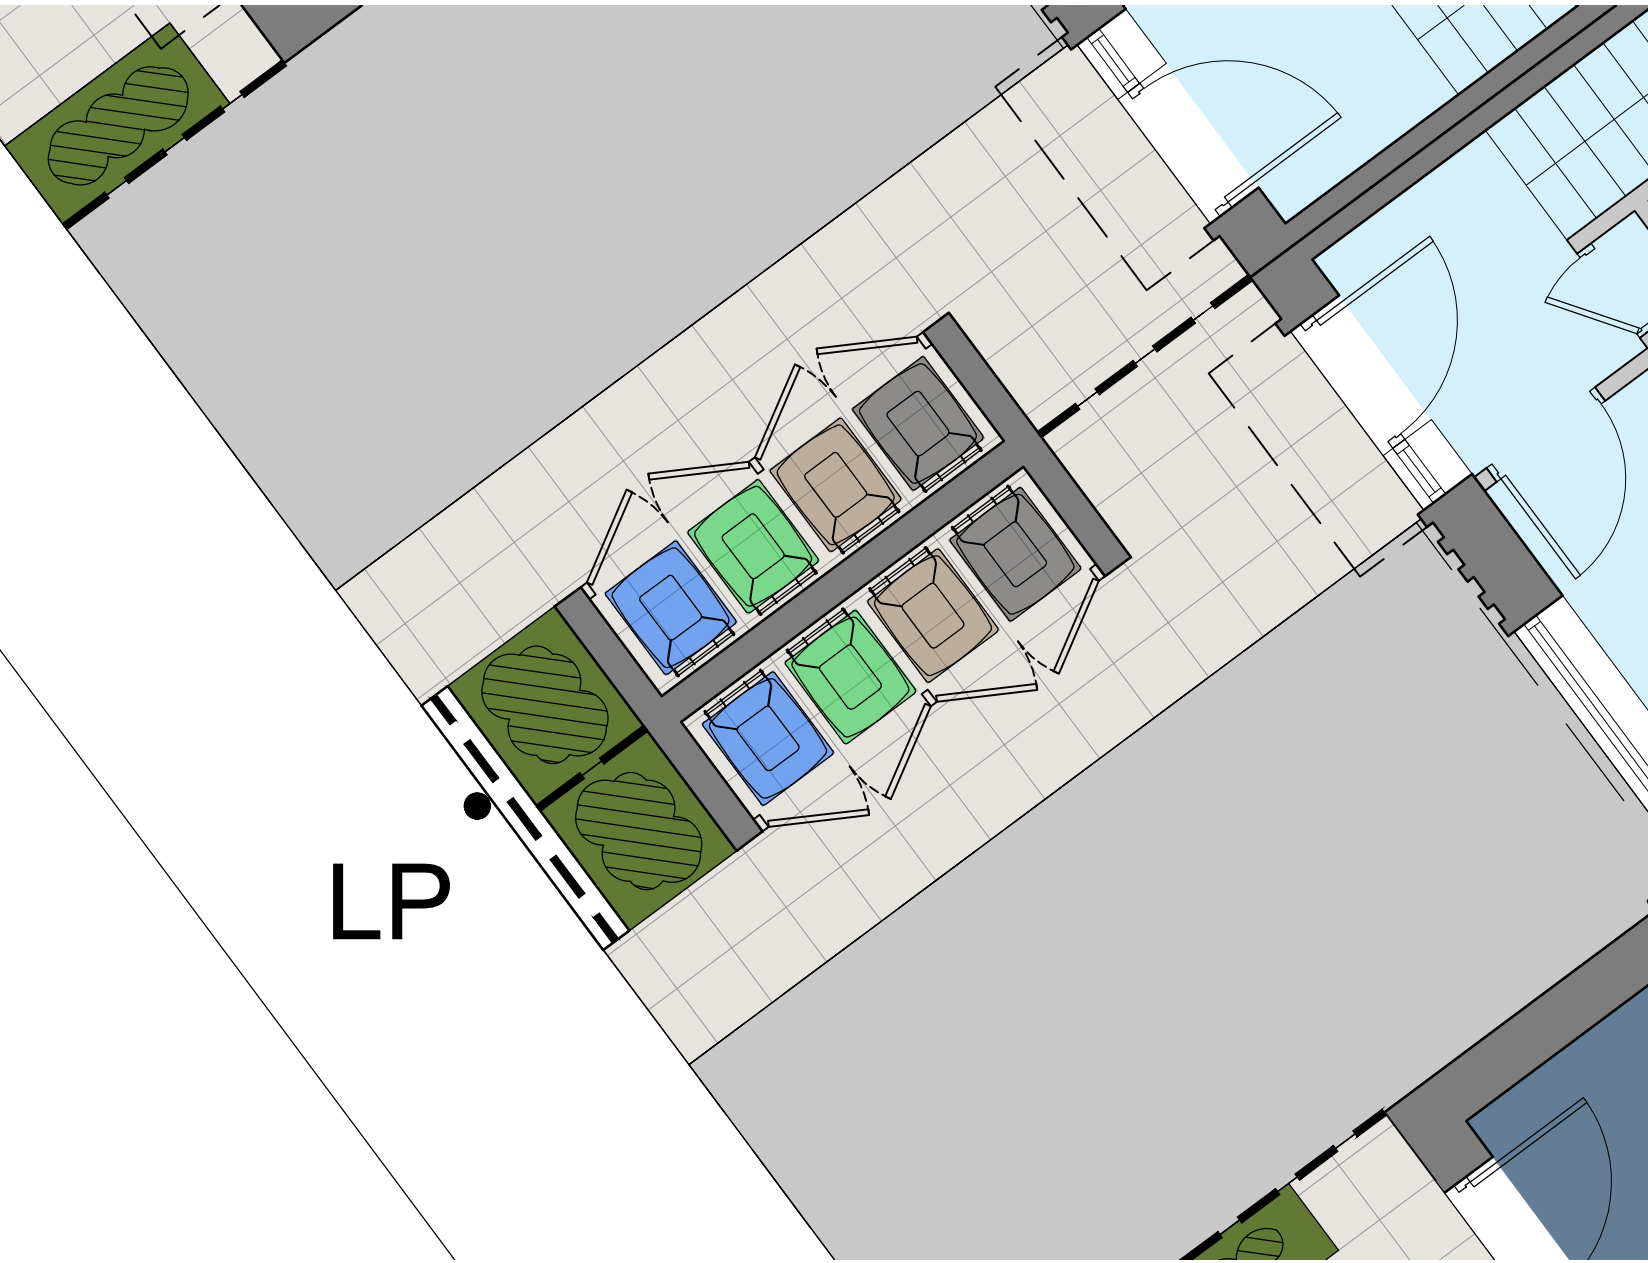

Site Plan Excerpt
Plots 02 & 03 Bin Store Locations

Rev	Date	By
Client:		
One Manchester		
Project:		
Project500.Ph1.Blackwin Street Gorton		
Description:		
Front Curtilage Bin Store Details		
Purpose of issue:		
PLANNING		
Drawn by:	Checked by:	Scale:
OP	MT	1:20
Date:	Project No:	Drawing No: Rev:
Dec 24	20-050	31