



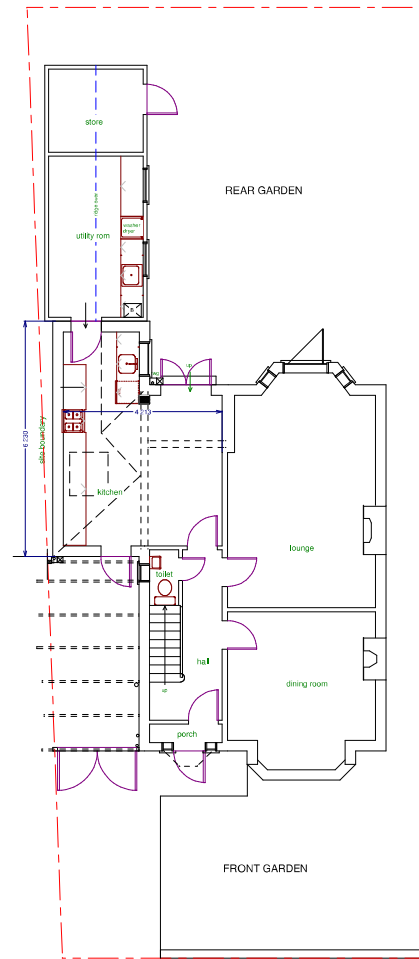

FOOTWAY



ANERLEY ROAD

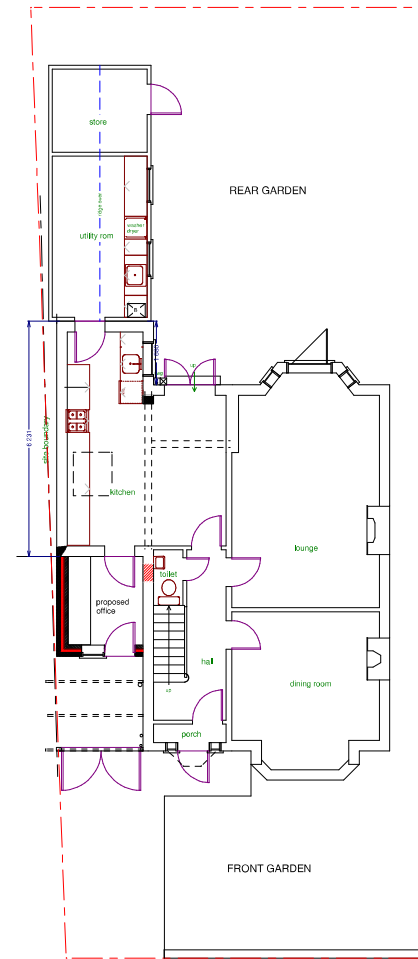



FOOTWAY

ANERLEY ROAD

BAY TREE HOUSE
2 ANERLEY ROAD,
DIDSBURY, M20 2DJ
drwg no: 1162/1 scale: 1/200
drawn by: gff date: 31.10.24
SITE PLAN

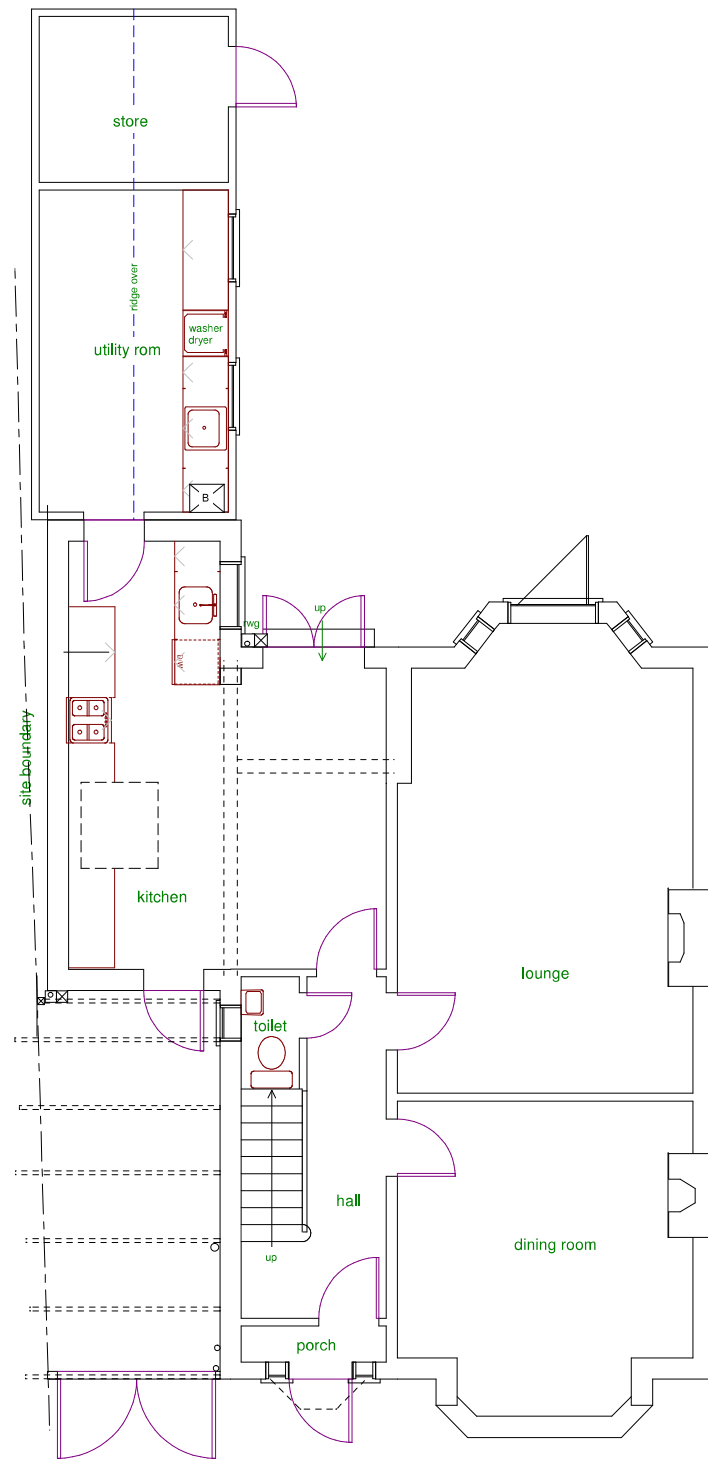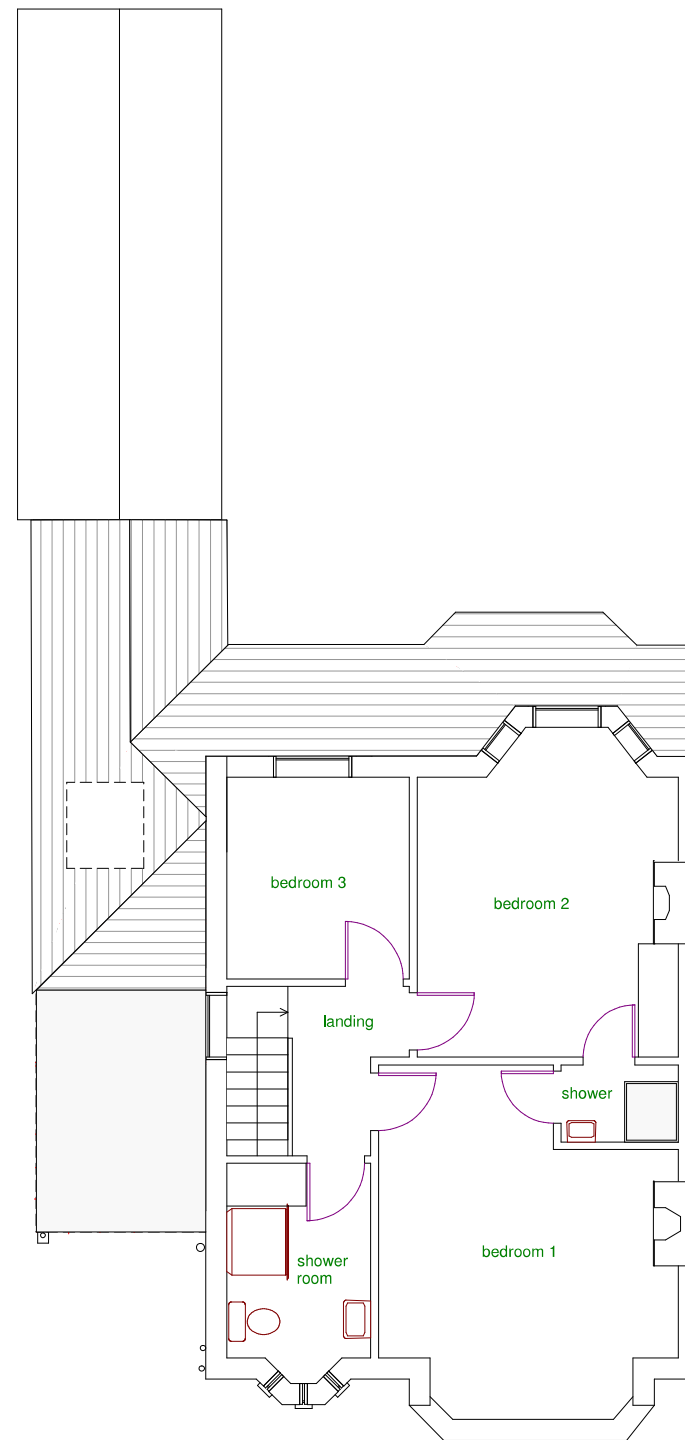

BAY TREE HOUSE
2 ANERLEY ROAD,
DIDSBURY, M20 2DJ
dwrg no: 1162/2 scale: 1/100
drawn by: gff date: 31.10.24
EXISTING FLOOR PLANS

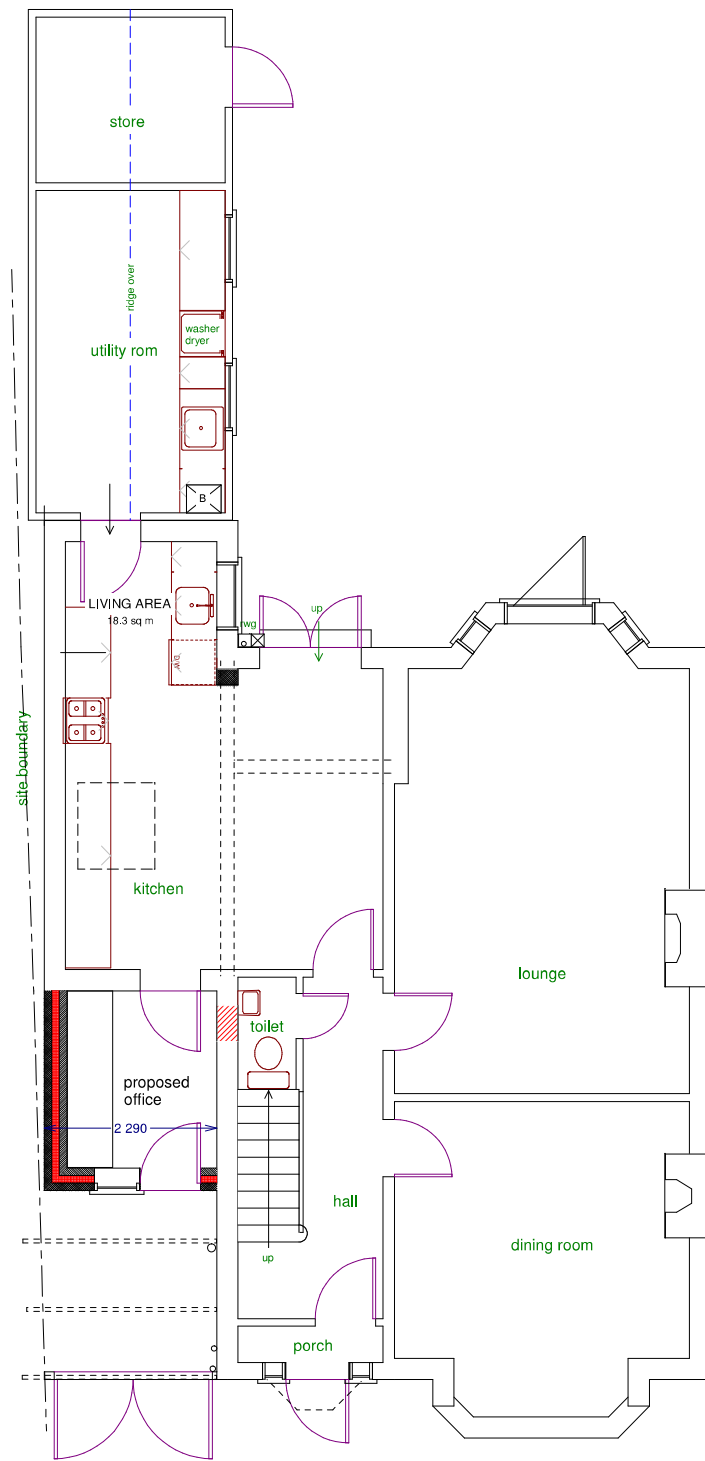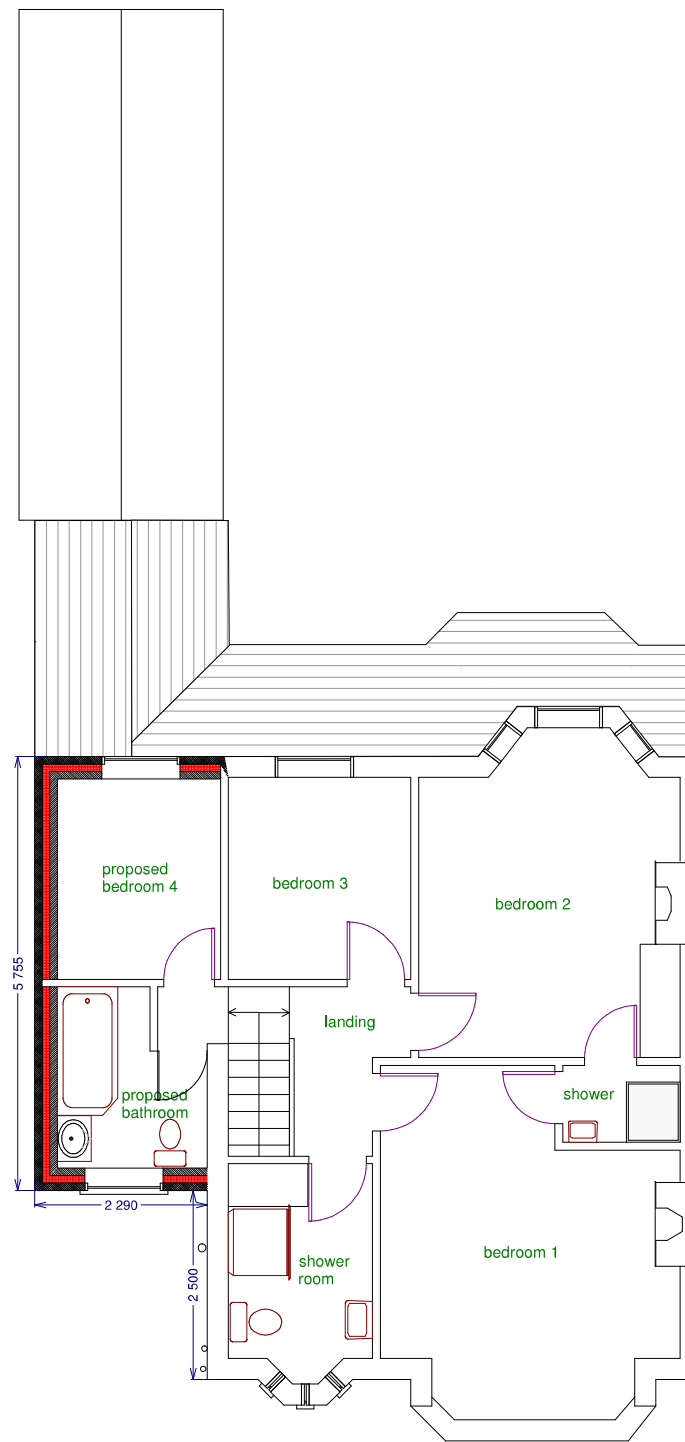


BAY TREE HOUSE
2 ANERLEY ROAD,
DIDSBURY, M20 2DJ
drwg no: 1162/3 scale: 1/100
drawn by: gff date: 31.10.24
PROPOSED FLOOR PLANS




FRONT (internal)

FRONT ELEVATION

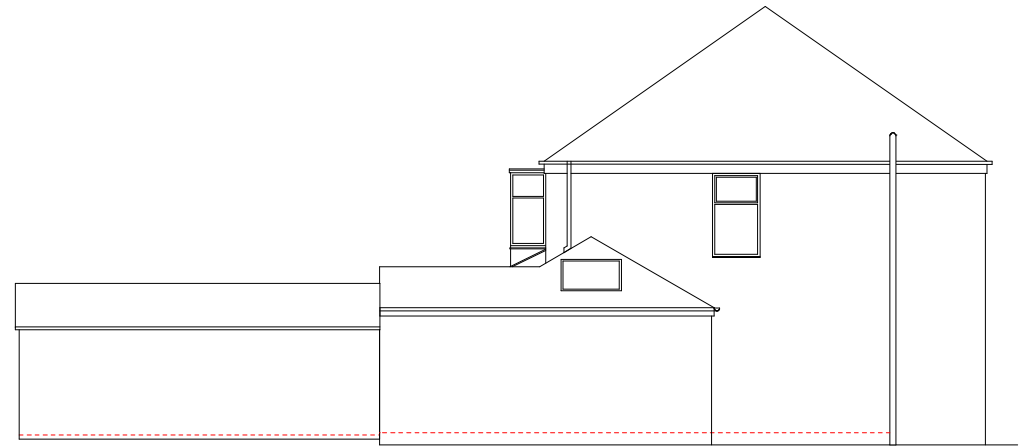

EAST SIDE ELEVATION

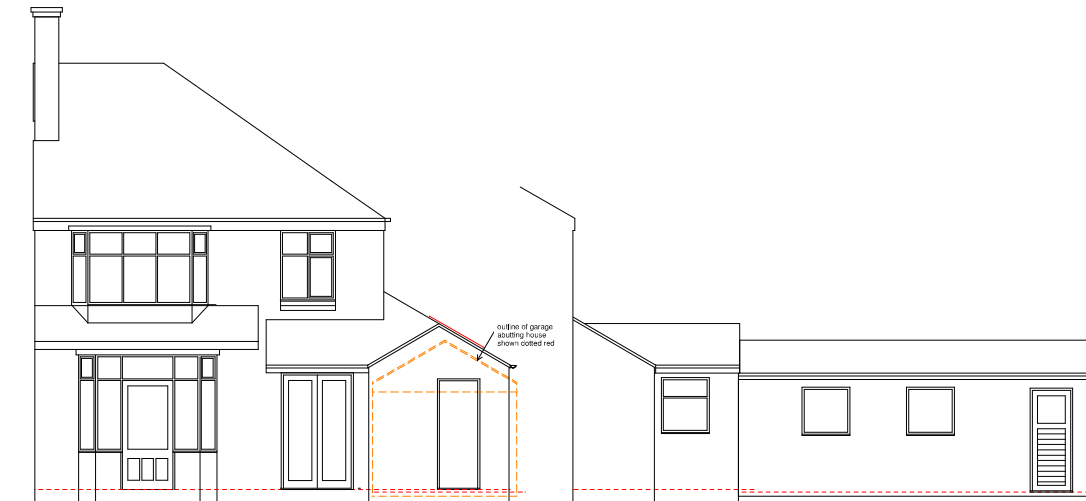

REAR ELEVATION


WEST SIDE ELEVATION

BAY TREE HOUSE
2 ANERLEY ROAD,
DIDSBURY, M20 2DJ
dwg no: 1162/4 scale: 1/100
drawn by: gff date: 04.11.24
EXISTING ELEVATIONS



FRONT (internal)


FRONT ELEVATION

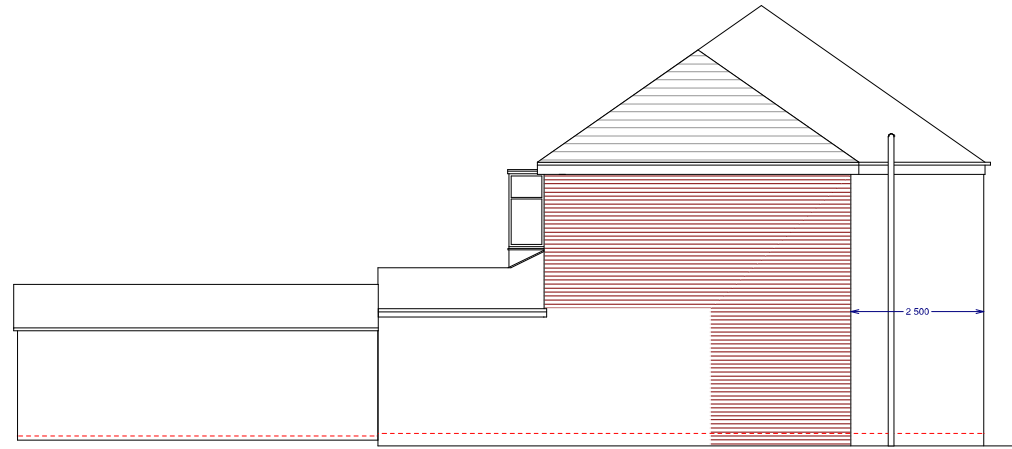

EAST SIDE ELEVATION



REAR ELEVATION

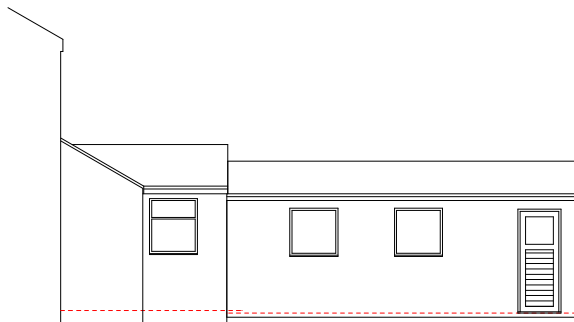

WEST SIDE ELEVATION

BAY TREE HOUSE
2 ANERLEY ROAD,
DIDSBURY, M20 2DJ
drwg no: 1162/5 scale: 1/100
drawn by: gff date: 04.11.24
PROPOSED ELEVATIONS