

SCAMP & DUDE
GA LAYOUT
1:100 @A3 // 18.06.24

DWG NO: ST.A / GA / 101

REV A: 19.06.24 - WINDOW VINYLs REMOVED
STORE SIGNAGE REVISED
REV B: 20.06.24 - GENERAL REVS
REV C: 26.06.24 - PICTURE WALL /
MESSAGING LOCATION REVISIONS
REV D: 16.07.24 - MANNEQUINS/
PLINTHS REVISED / WINDOW BOLT ADDED

SILVER PINE

ON PANELS @3050 HIGH
27sqm SILVER PINE REQUIRED

RAIL NOS.


6 x TYPE A RAILS
2 x TYPE B RAIL
6 x TYPE C RAILS

MANNEQUIN NOS.


ADULT - 8
KIDS - 3

DETAIL 01


ILLUMINATED WITH CUT VINYL
CENTRED (RGB: 130/97/64)
TO WHITE BACKGROUND
NB. 20mm CLEARANCE
AROUND LOGO FONT

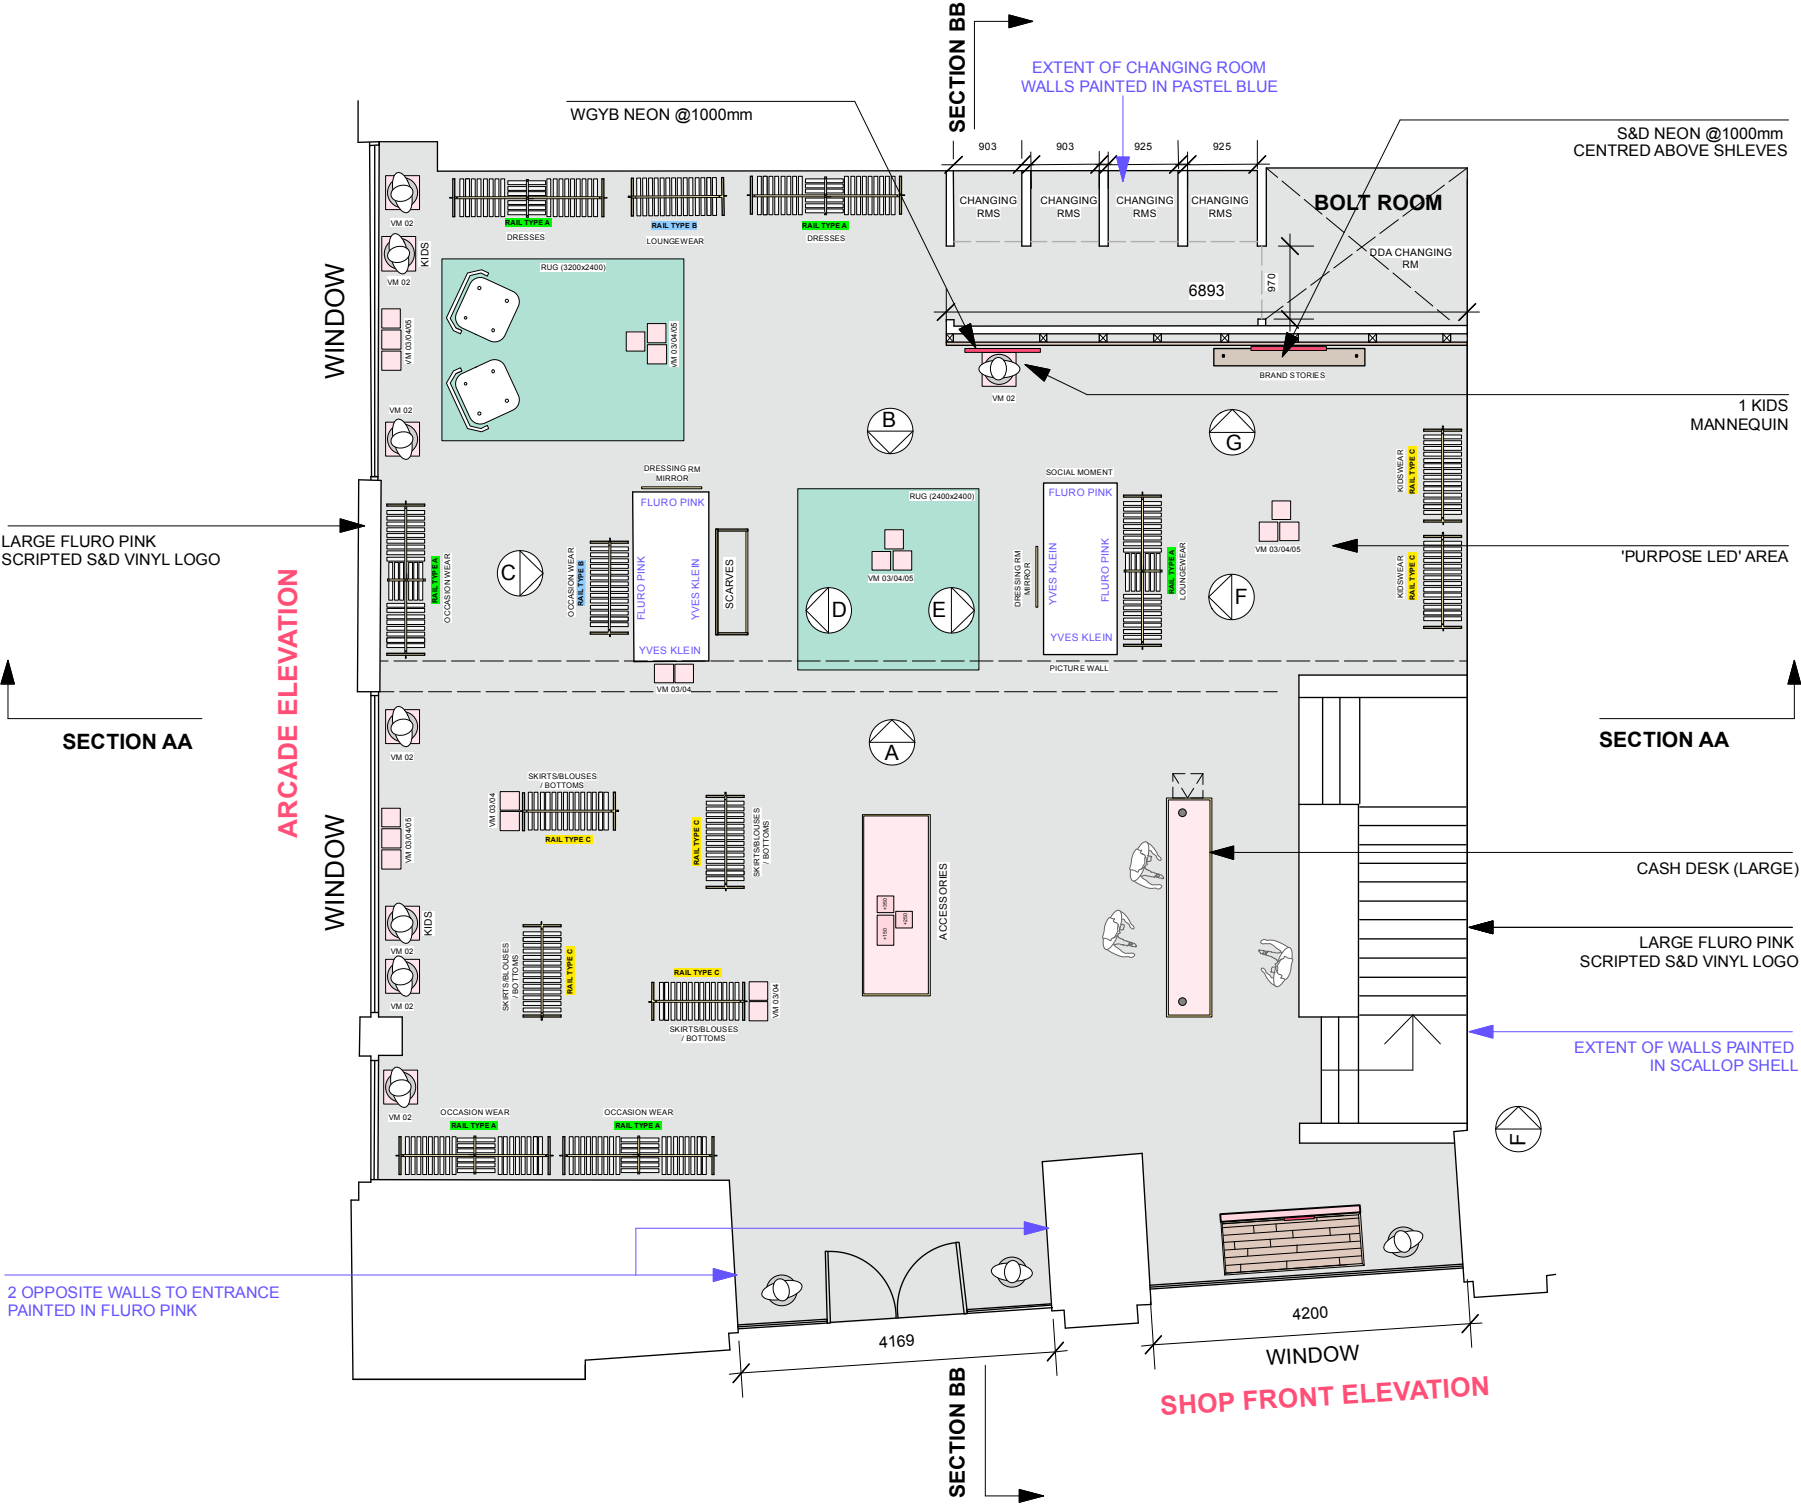


PLAN

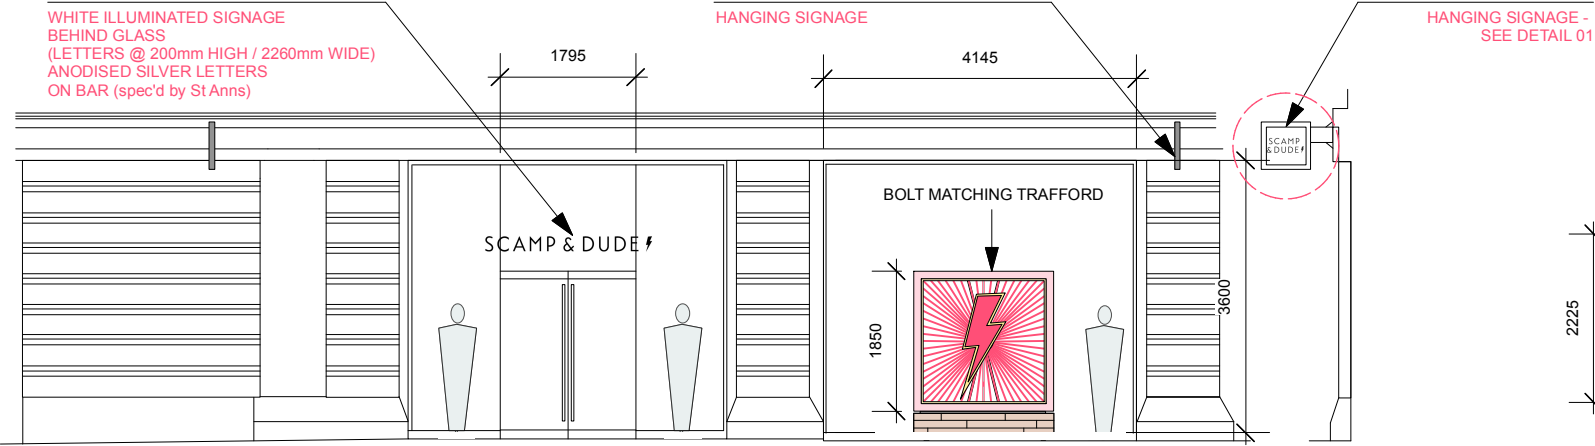


SHOP FRONT ELEVATION

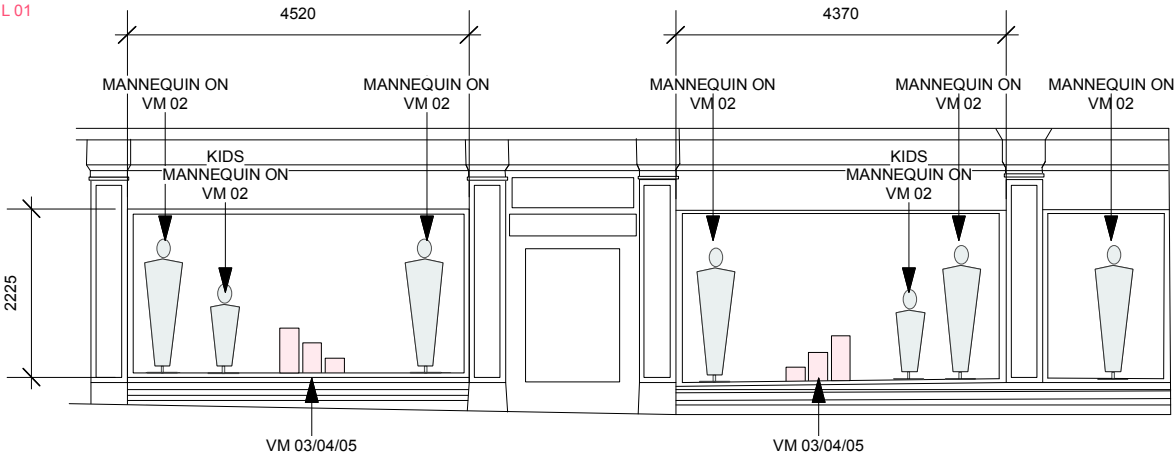

ARCADE ELEVATION

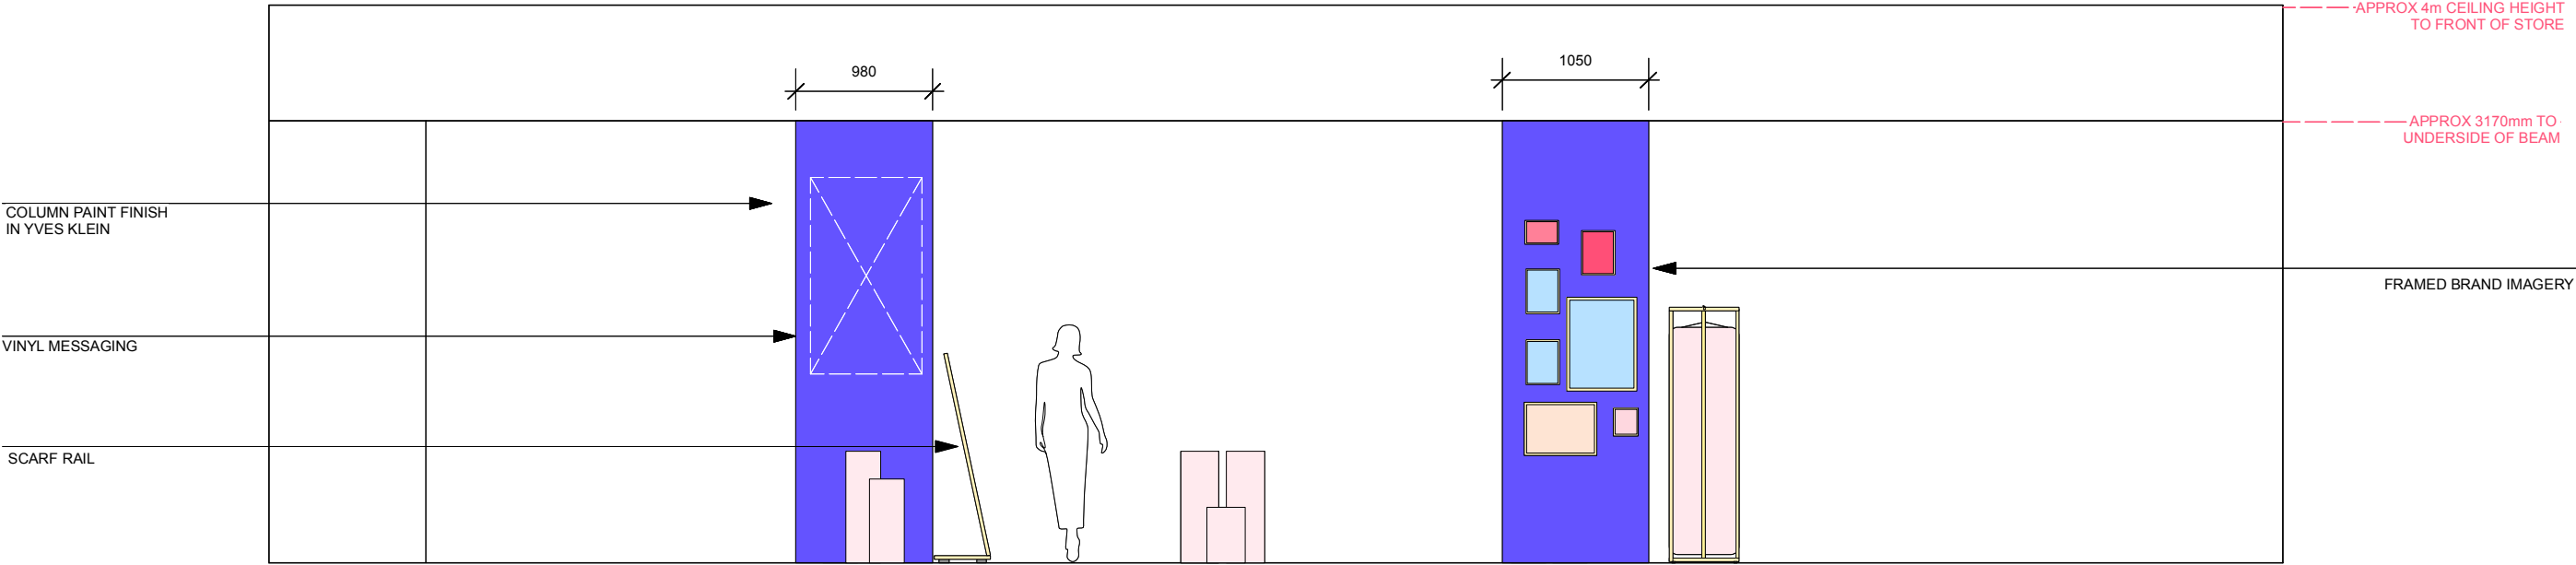

COLUMN ELEVATION A

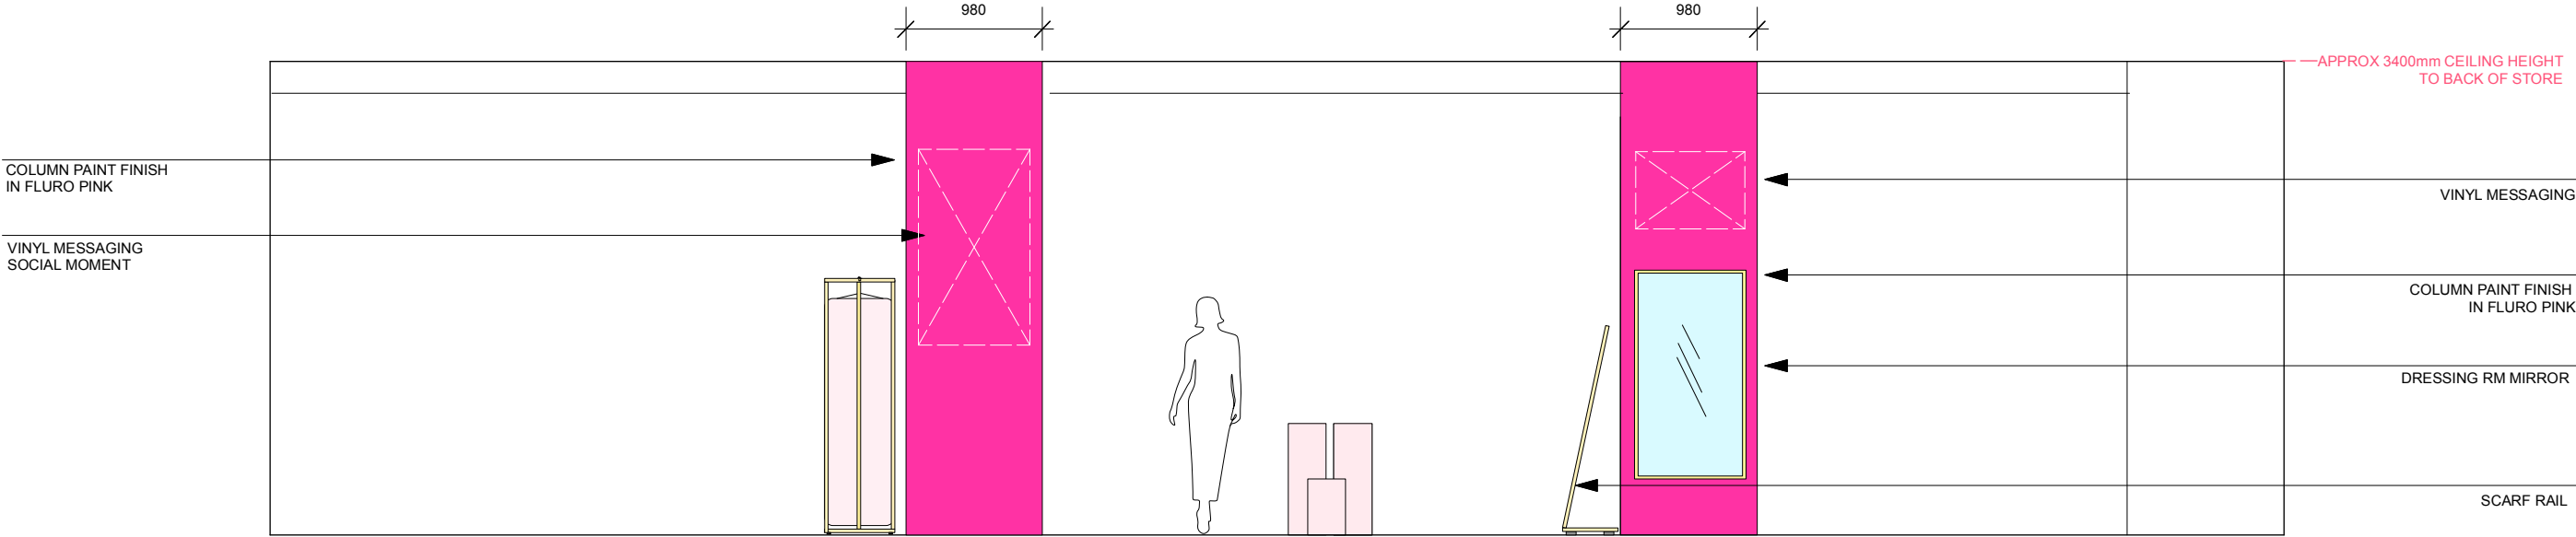


COLUMN ELEVATION B


REV B: 26.06.24 - PICTURE WALL /
MESSAGING LOCATION REVISIONS
REV A: 20.06.24 - DIMS ADDED

SCAMP & DUDE
COLUMN ELEVATIONS A / B
1:50 @A3 // 11.06.24

DWG NO: ST.A / GA / 201

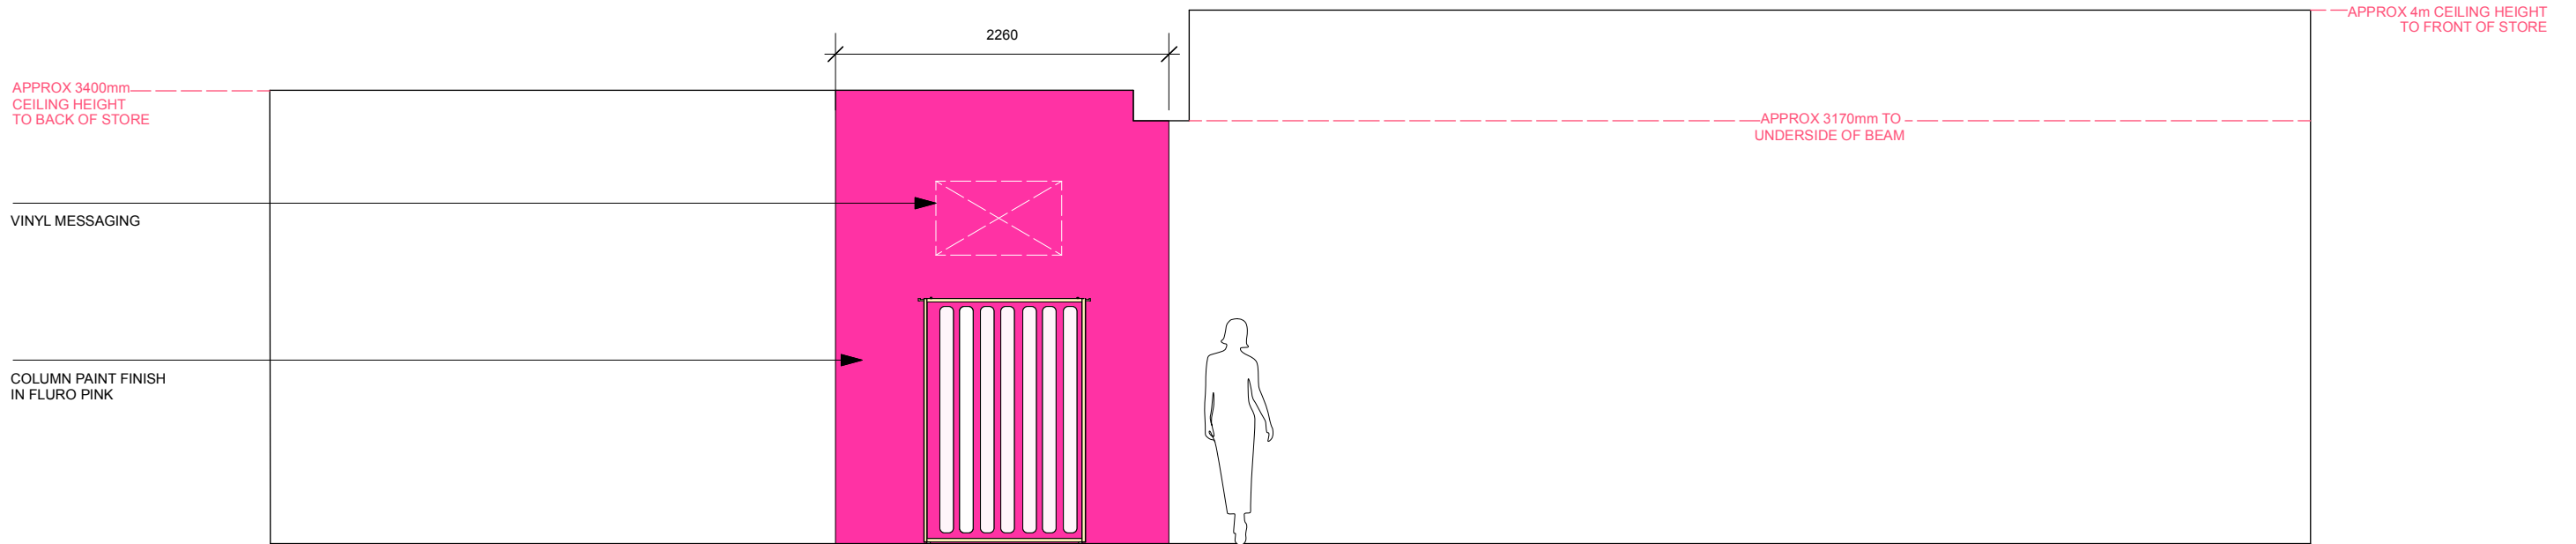

COLUMN ELEVATION C

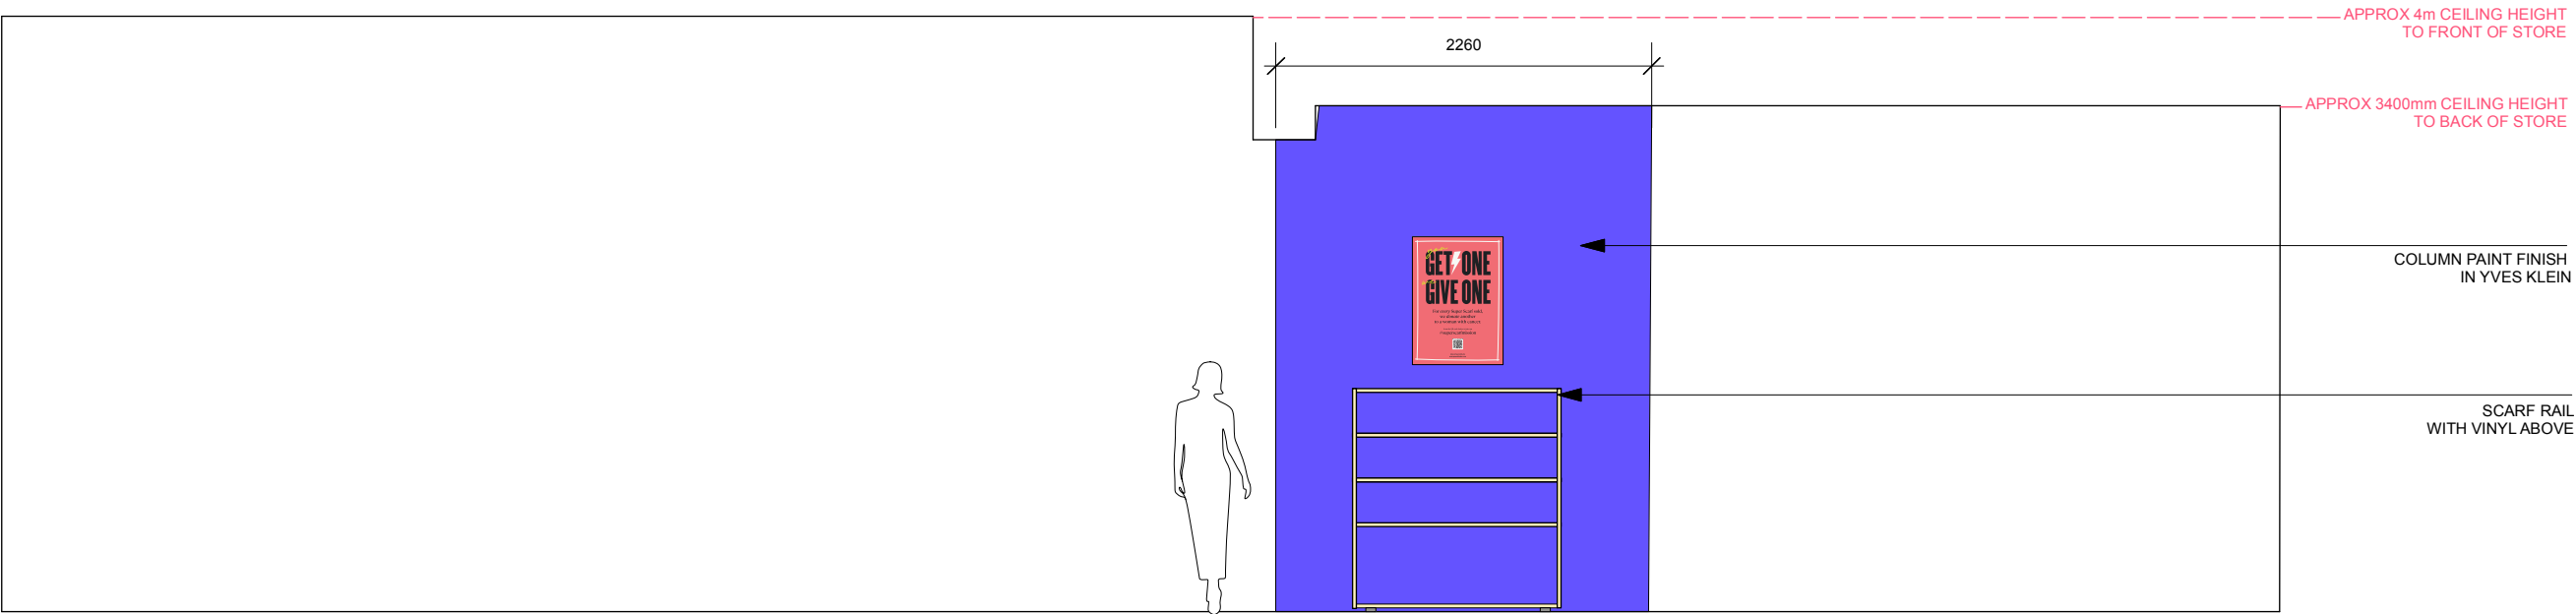


COLUMN ELEVATION D


REV A: 20.06.24 - DIMS ADDED

SCAMP & DUDE
COLUMN ELEVATIONS C / D
1:50 @A3 // 11.06.24

DWG NO: ST.A / GA / 202

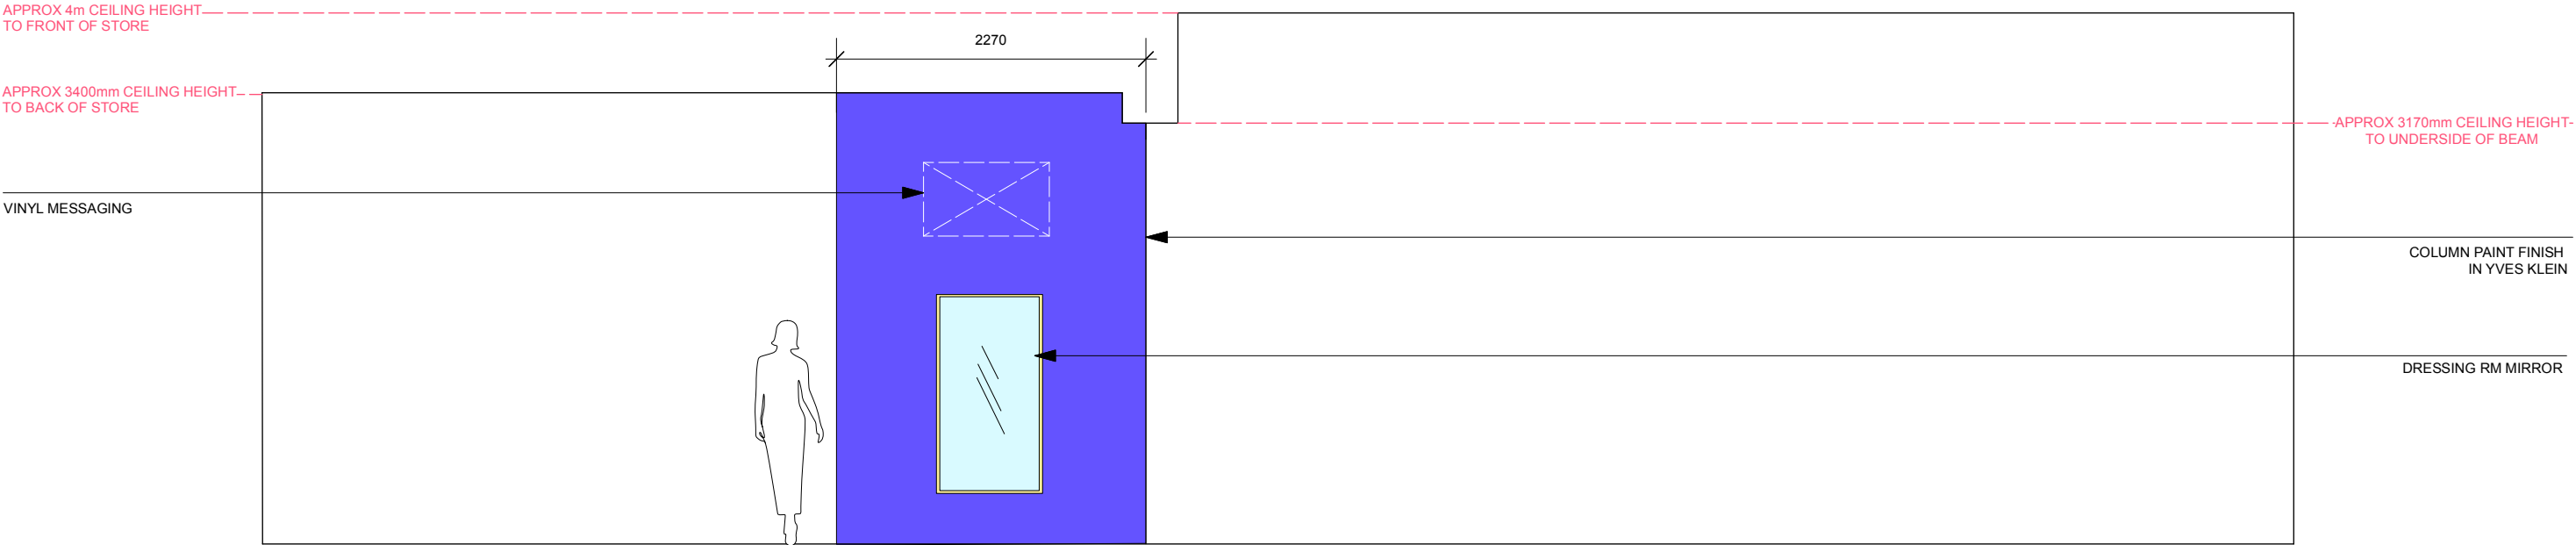

COLUMN ELEVATION E

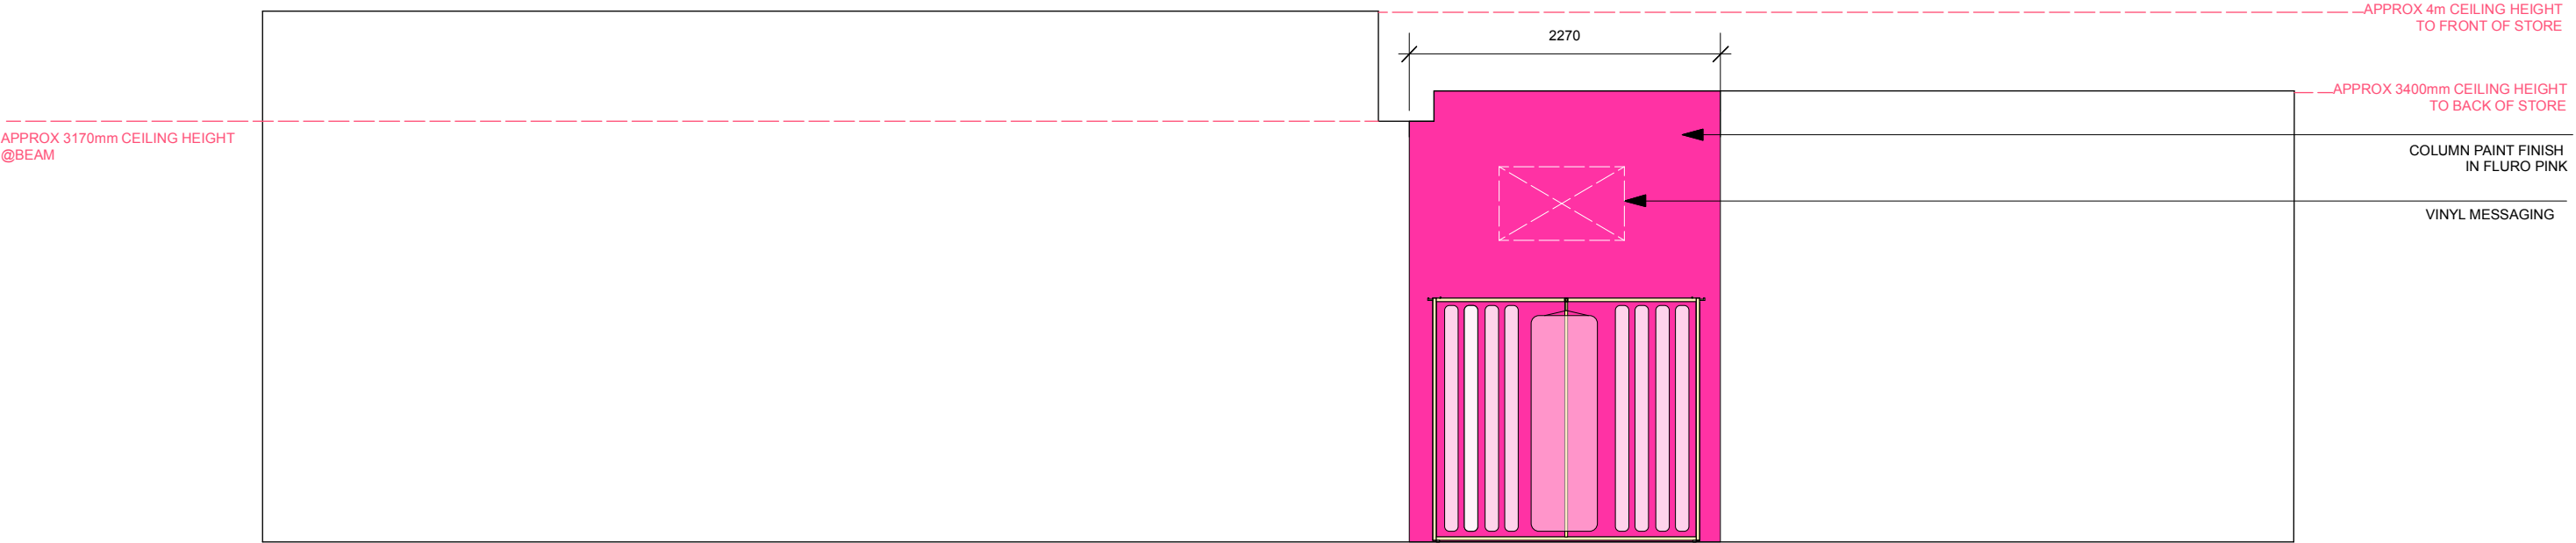


COLUMN ELEVATION F

REV A: 20.06.24 - DIMS ADDED

SCAMP & DUDE
COLUMN ELEVATIONS E / F
1:50 @A3 // 11.06.24

DWG NO: ST.A / GA / 203

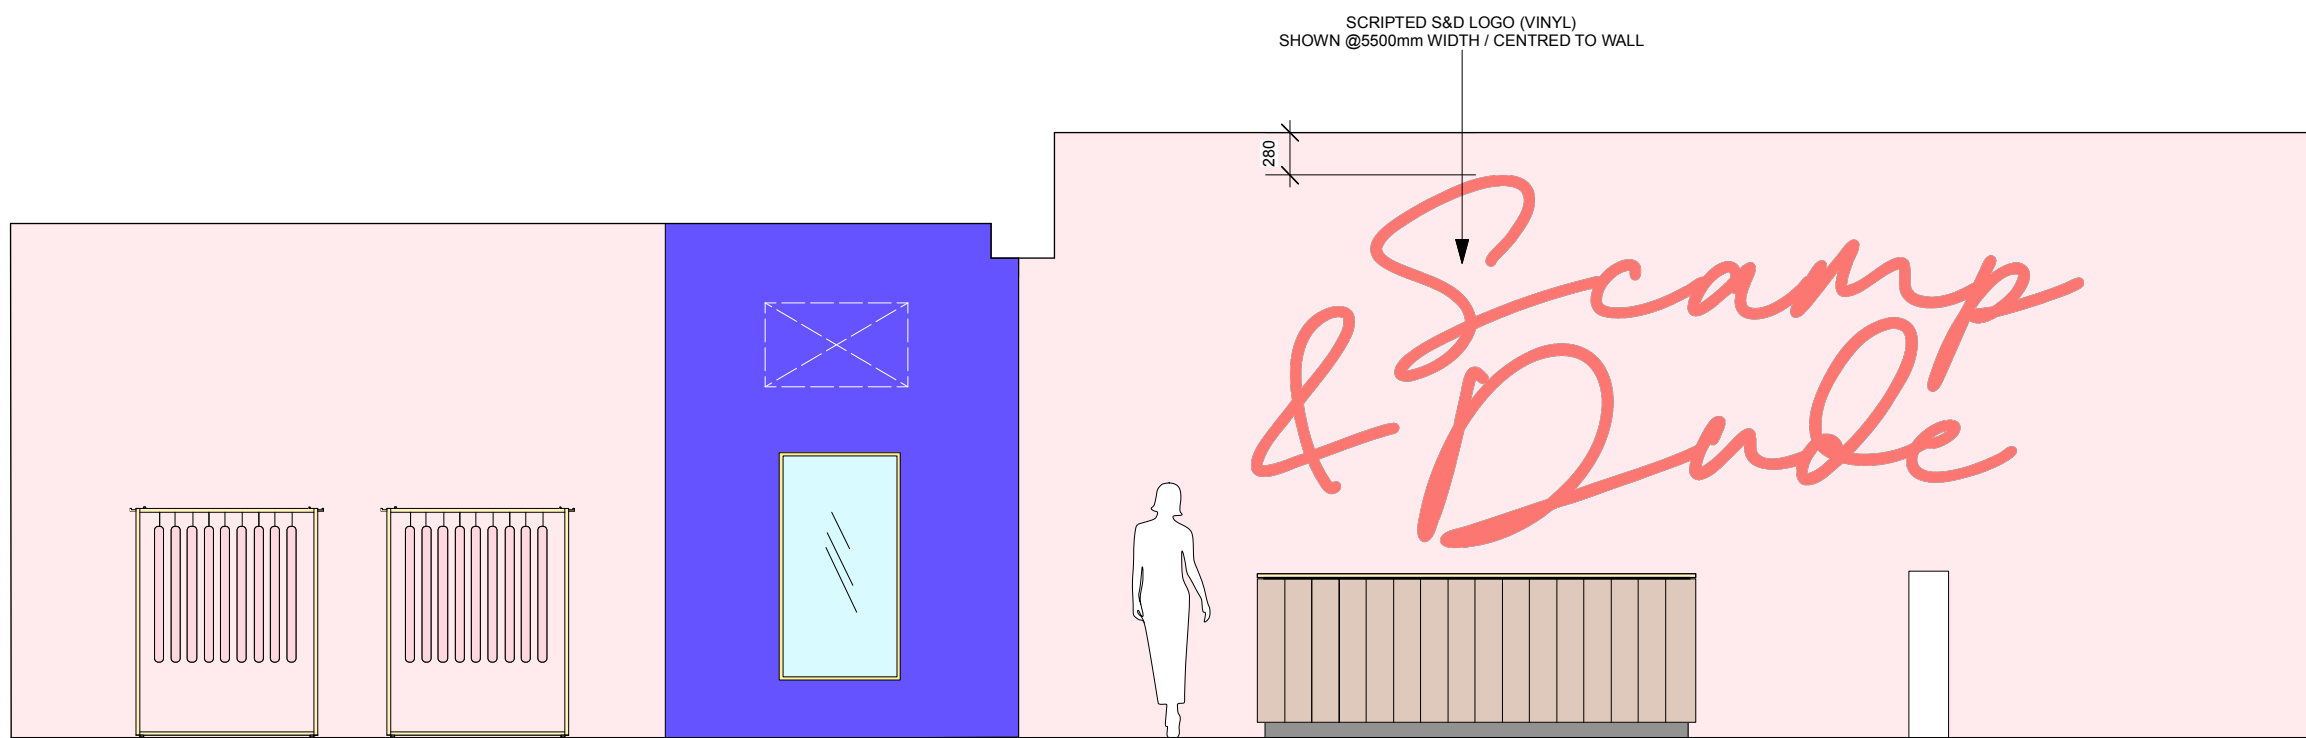


SECTION BB

REV A: 20.06.24 - DIMS ADDED

SCAMP & DUDE
SECTION BB
1:50 @A3 // 11.06.24


DWG NO: ST.A / GA / 205

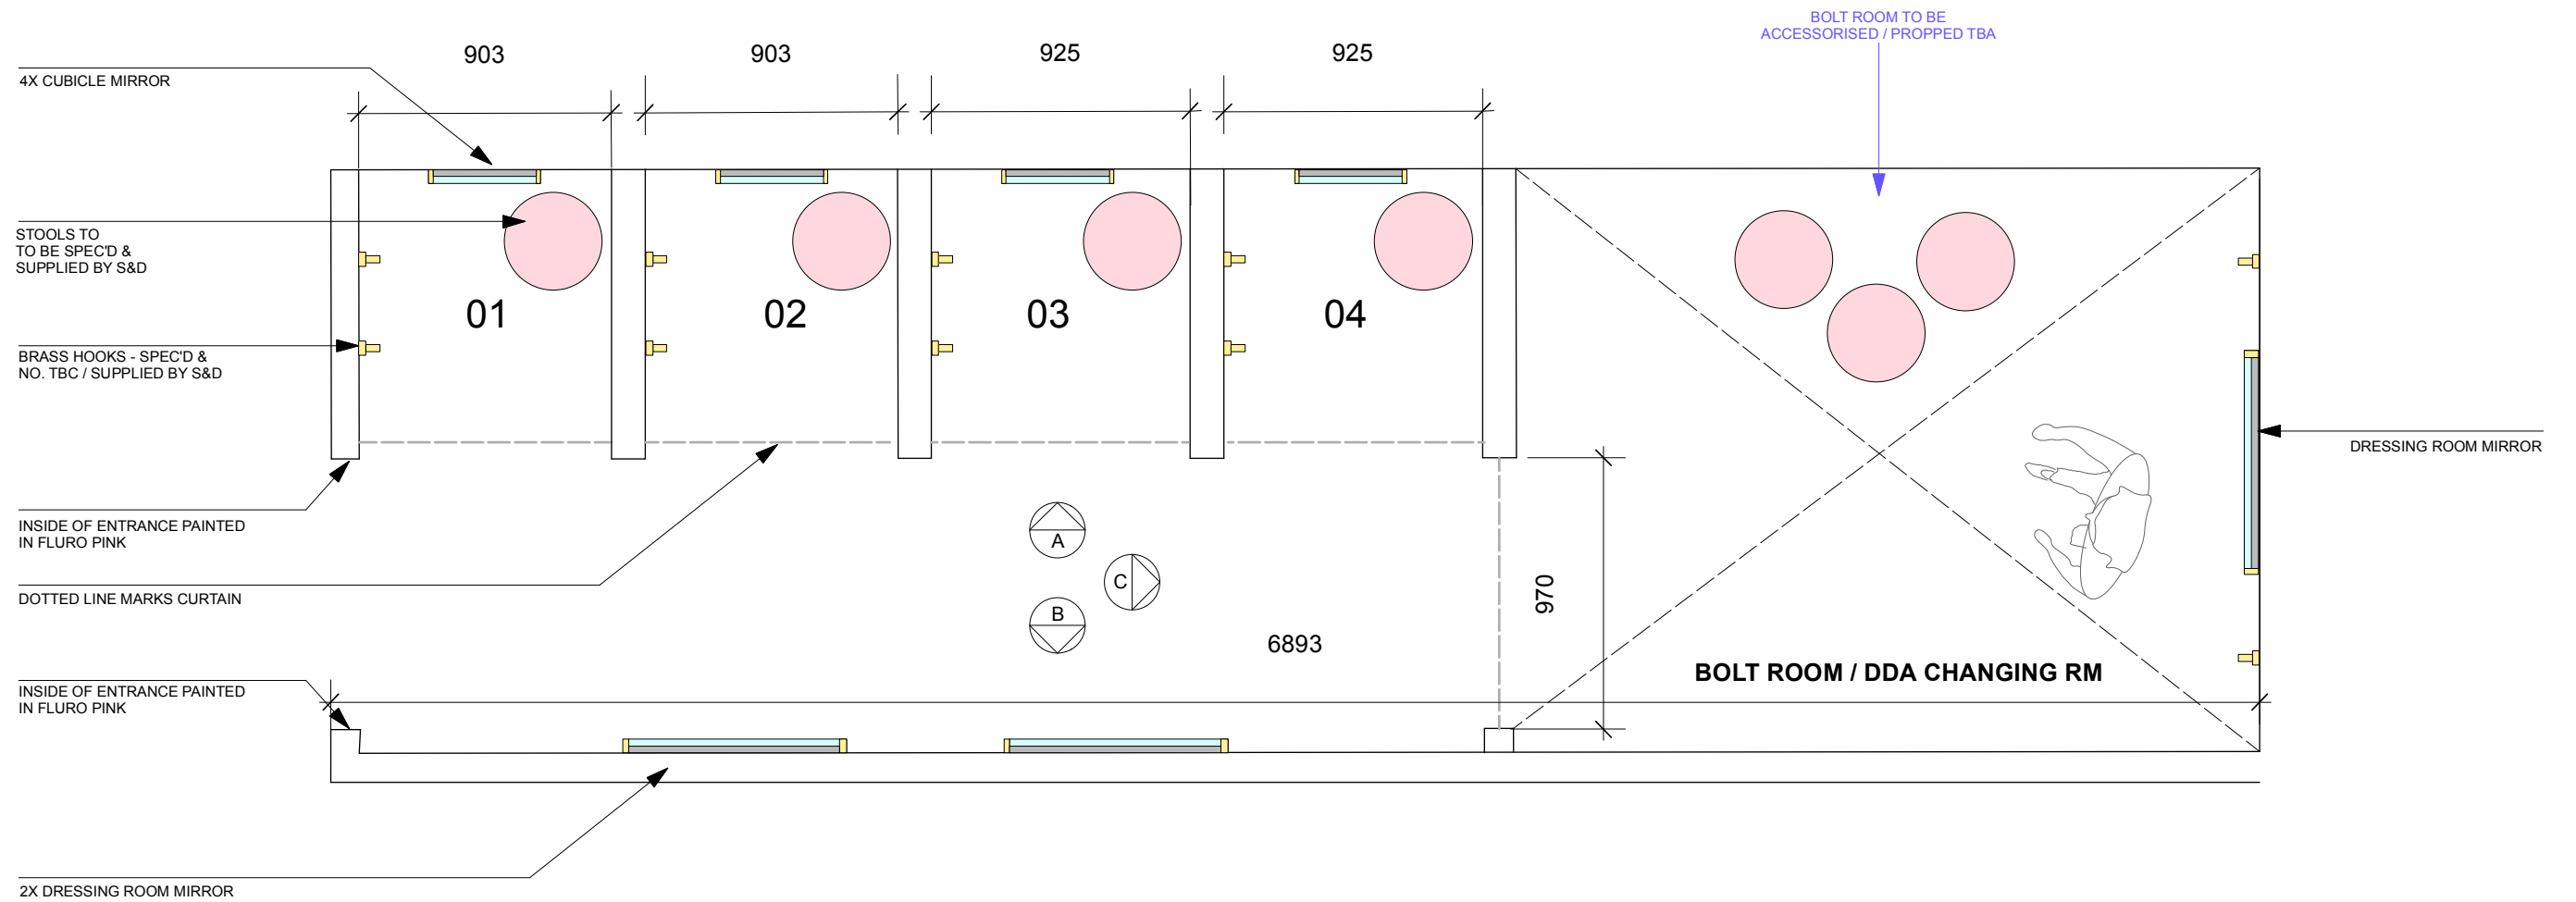

SCAMP & DUDE
CHANGING RM LAYOUT
1:25 @A3 // 16.07.24



DWG NO: STANN / GA / 102

EXTENT OF CHANGING ROOM
WALLS PAINTED IN PASTEL BLUE


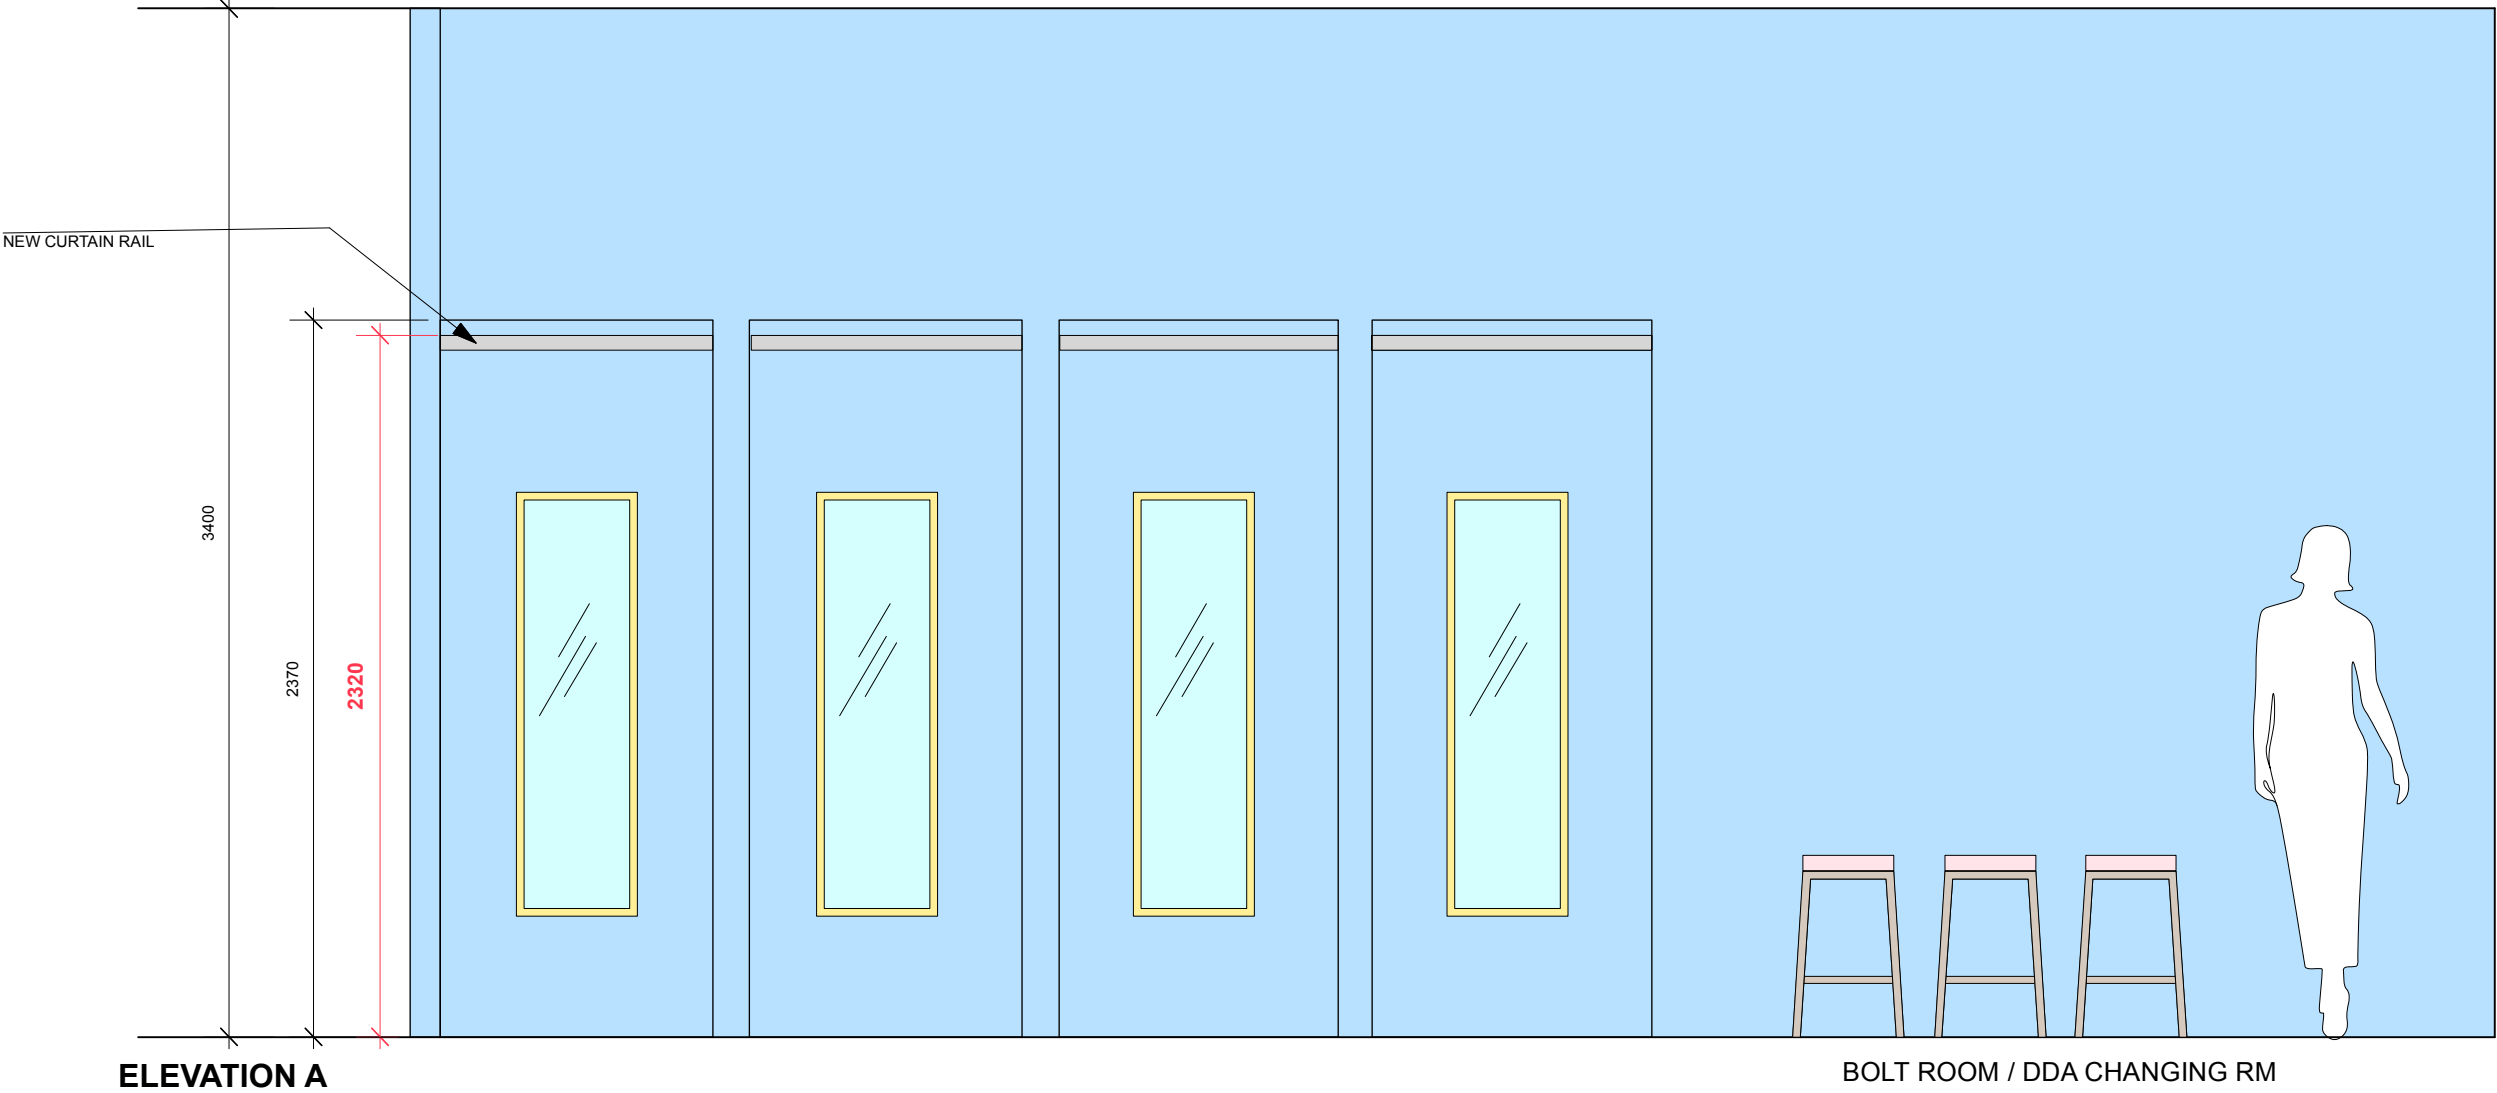


SCAMP & DUDE
CHANGING RM LAYOUT
1:25 @A3 // 16.07.24


DWG NO: STANN / GA / 203

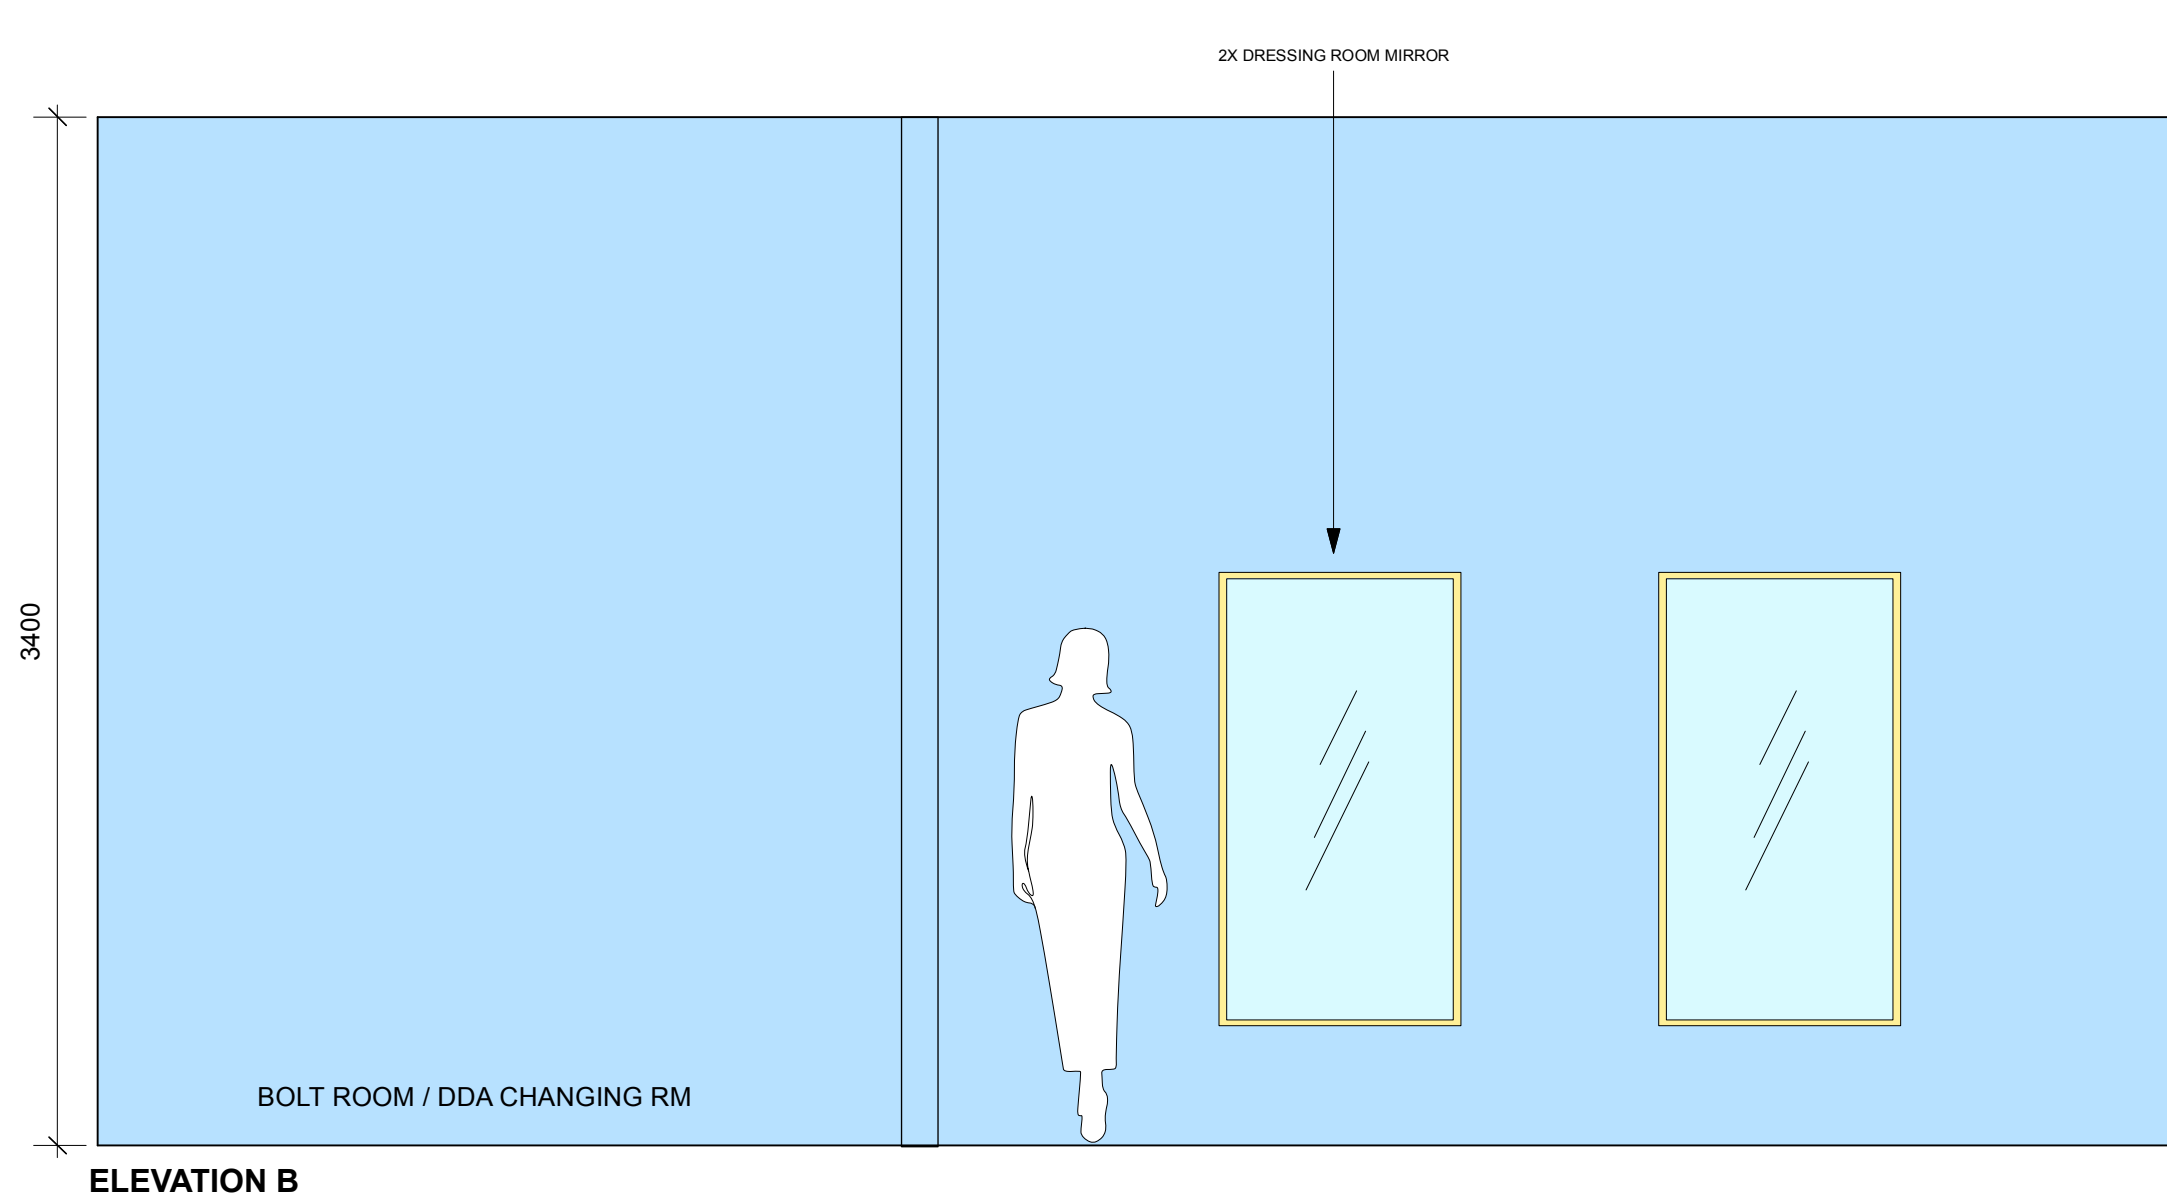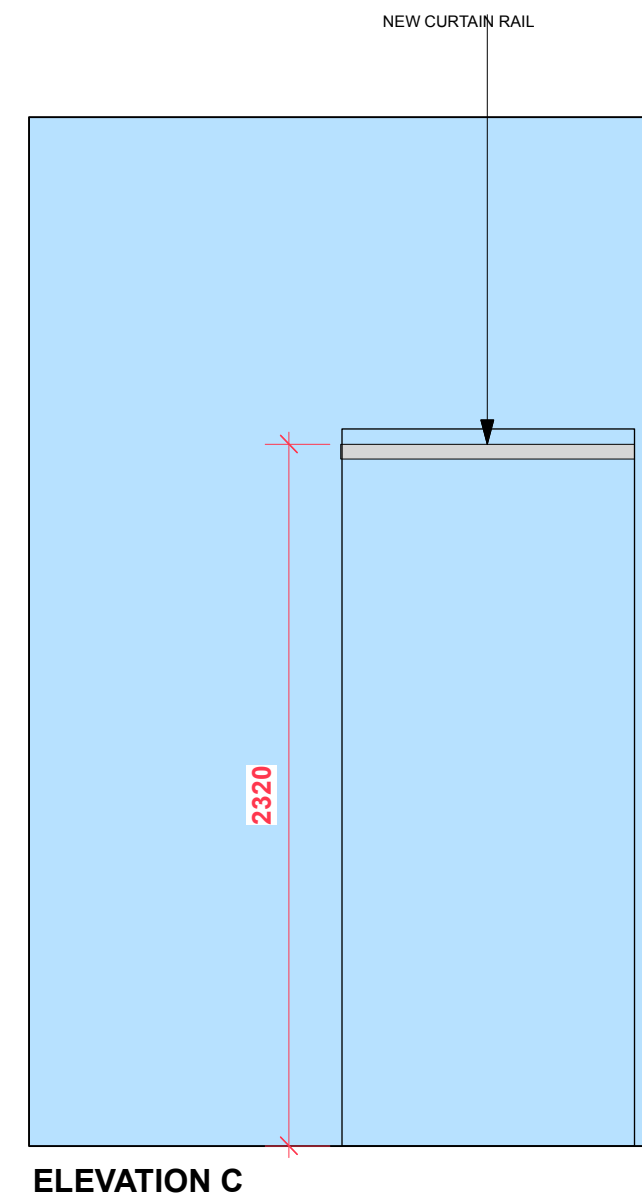




1850mm FRAME / 1400mm BOLT
1 No. req //

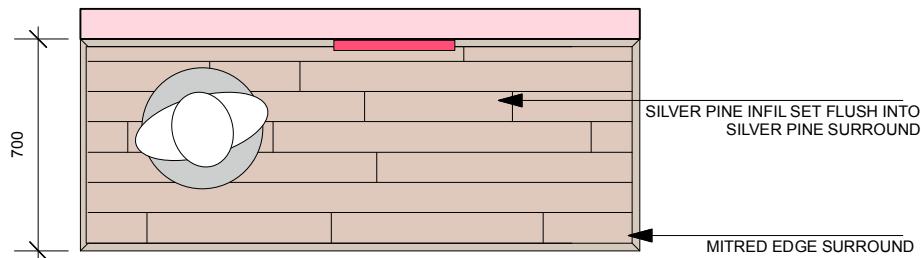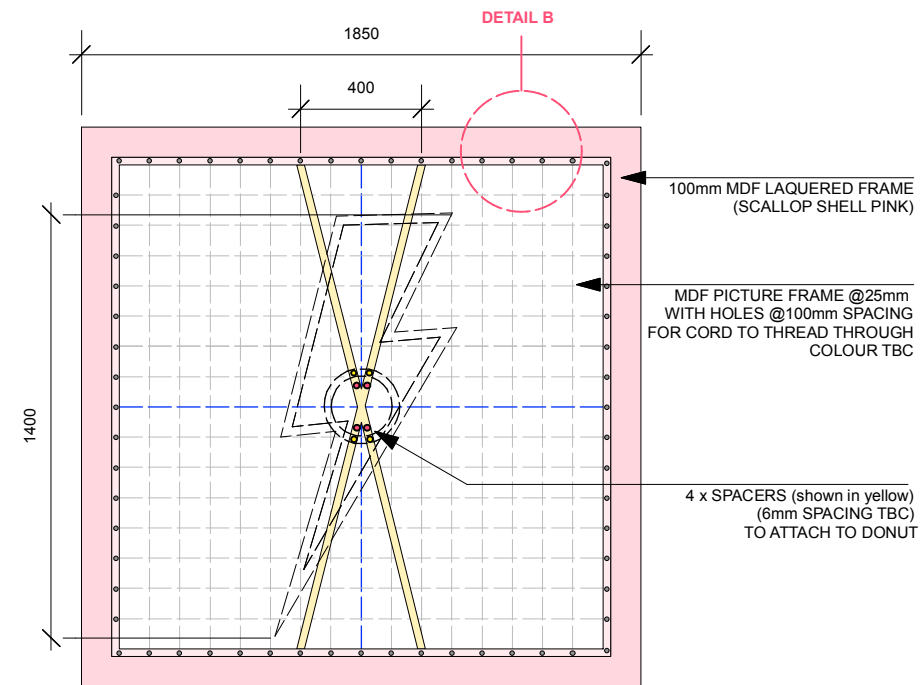


SECTION 01 - CORD FRAME

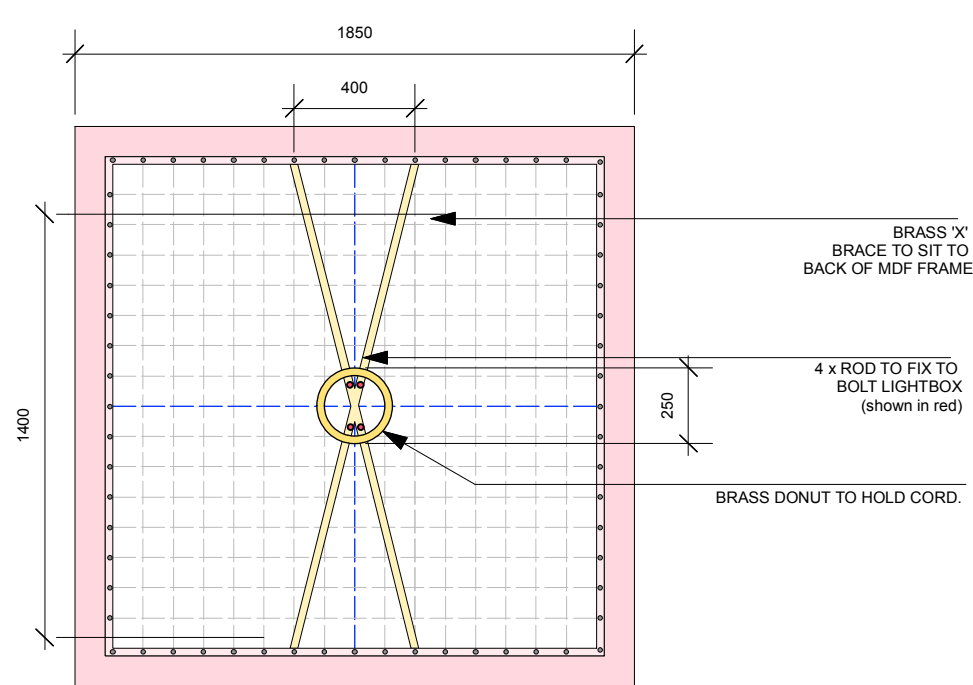


SECTION 02 - X BRACE

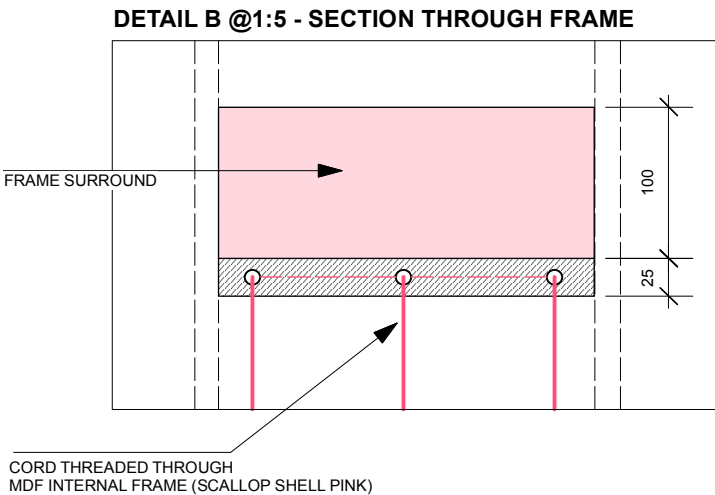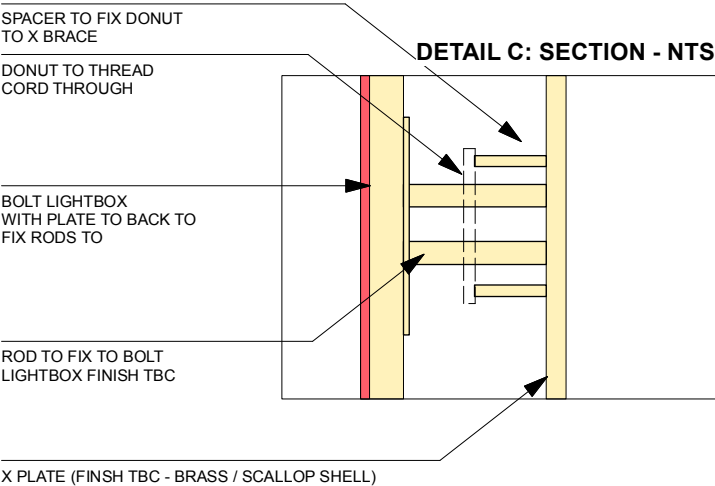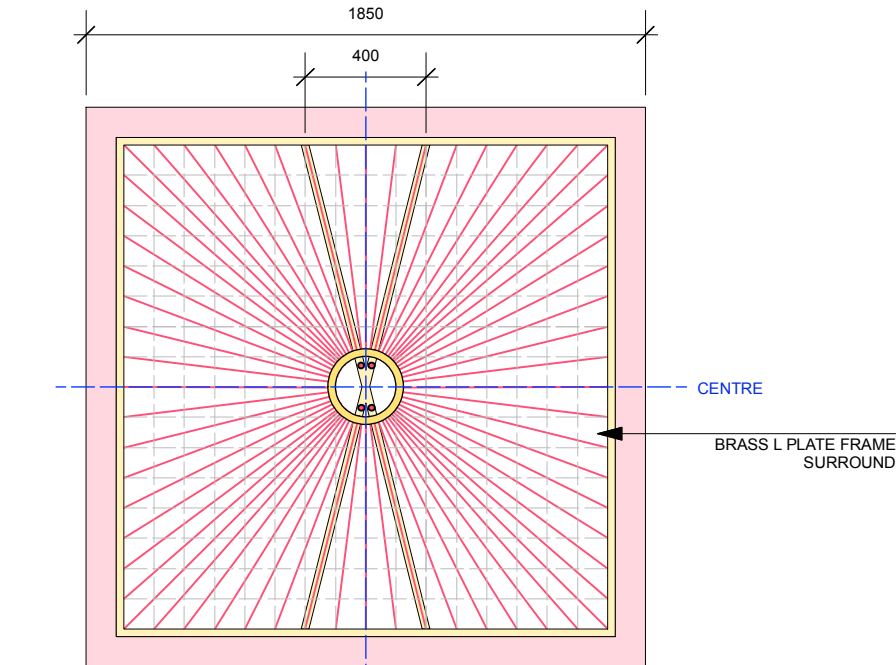

SECTION 03 - DONUT / CORD RING

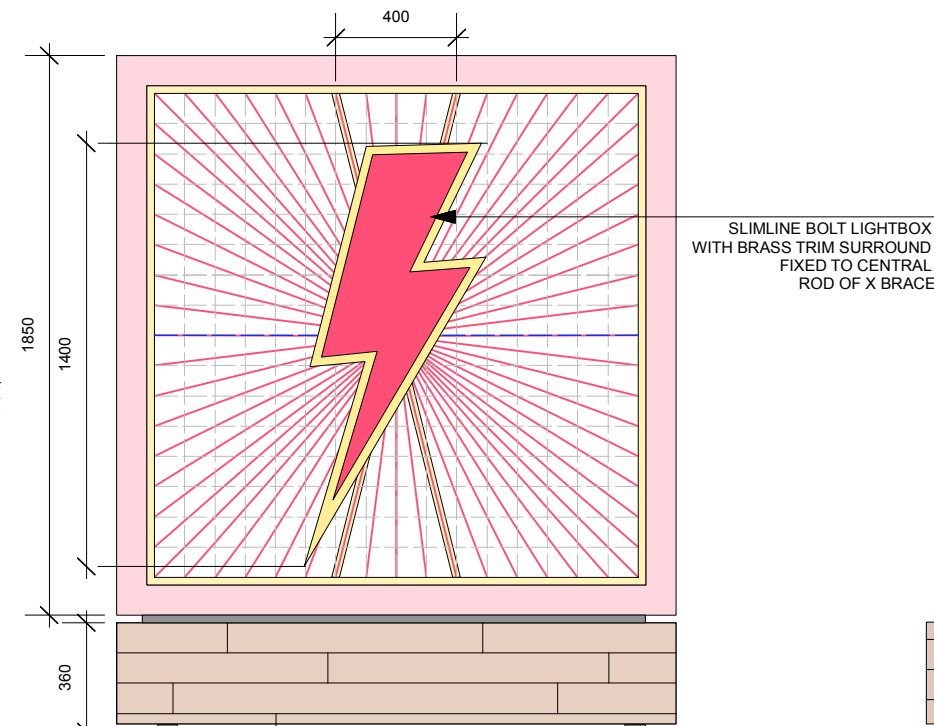


FRONT (WINDOW) ELEVATION

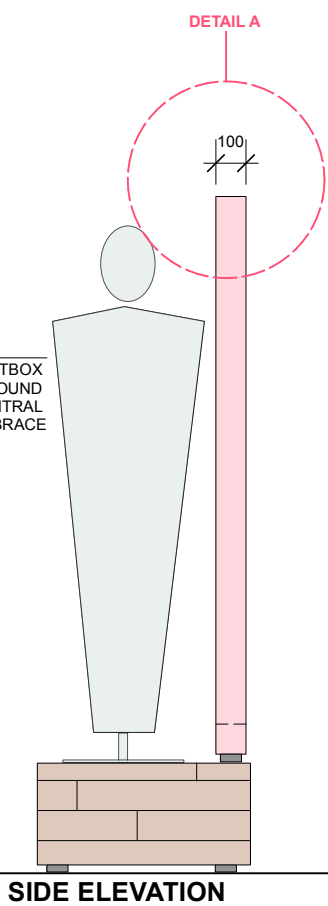


SCAMP & DUDE
RADIATING WINDOW BOLT FRAME (1850)
1:25 @A3 // 20.07.24

DWG NO: ST.A / AS / 301

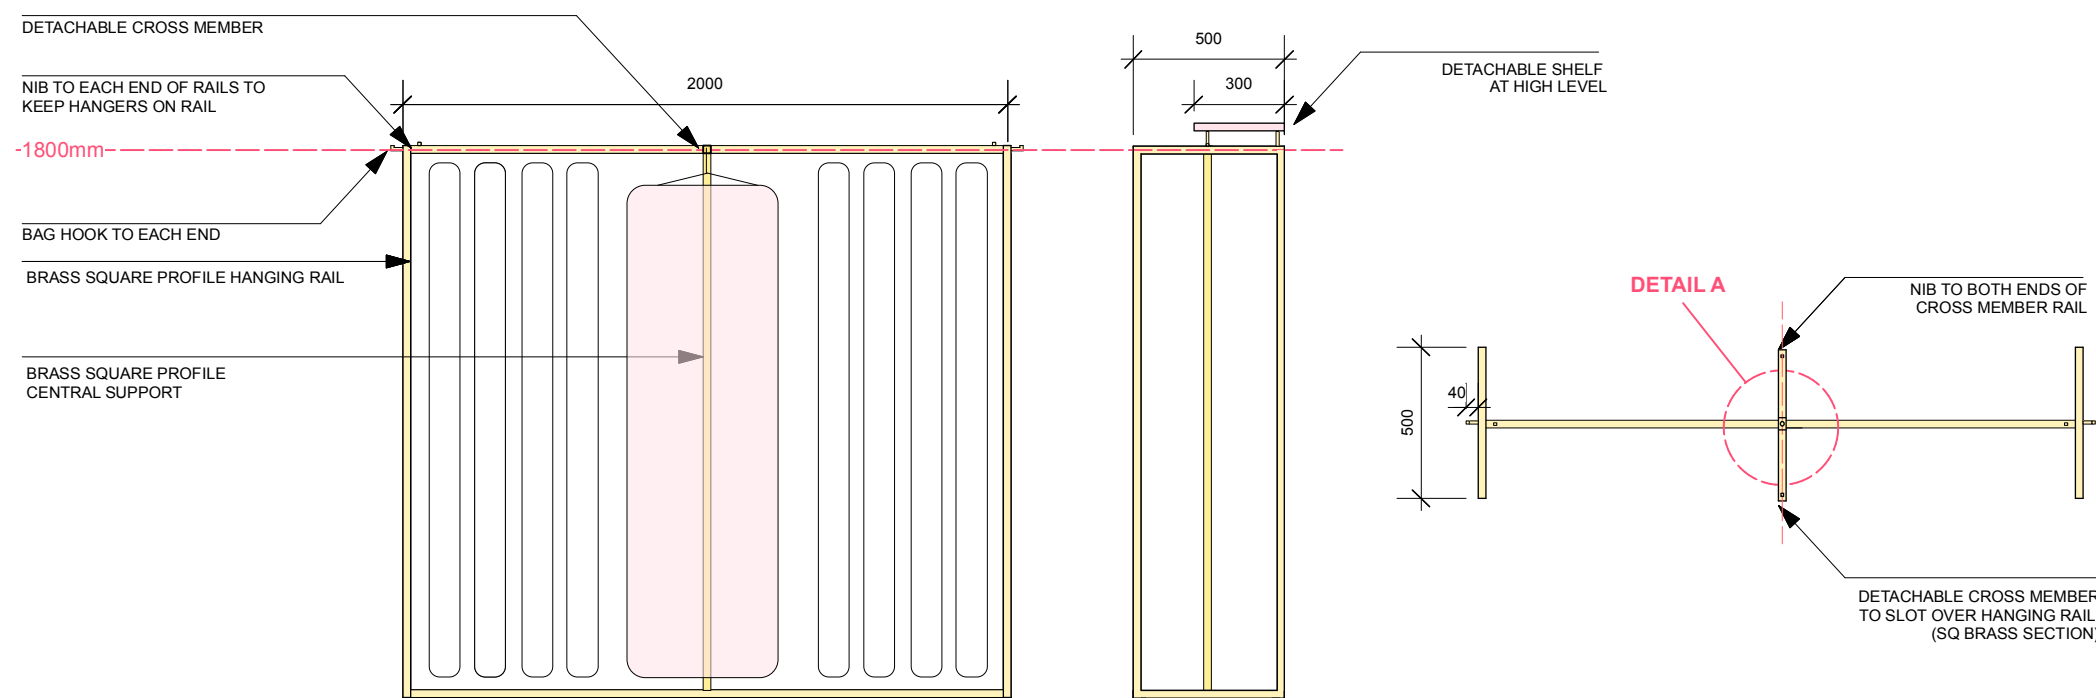


RAIL TYPE A (SITS WITH WALL FRAME)



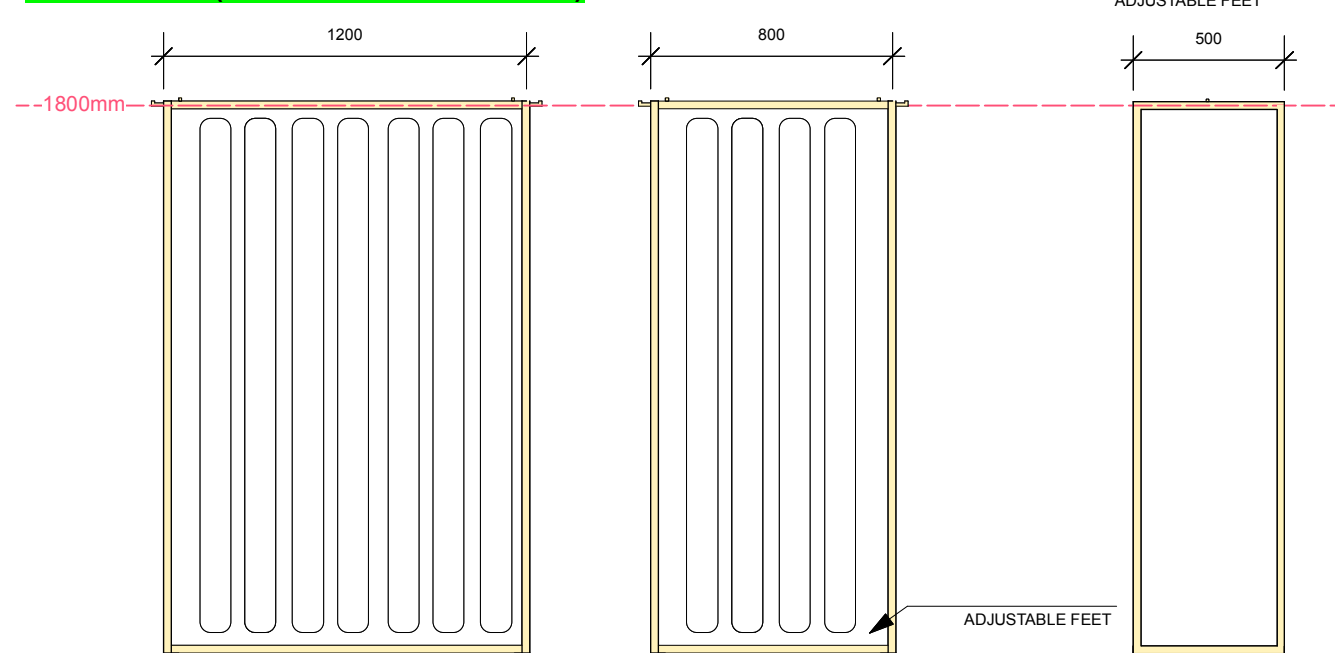


RAIL TYPE B


RAIL TYPE D (CHANGING RM)

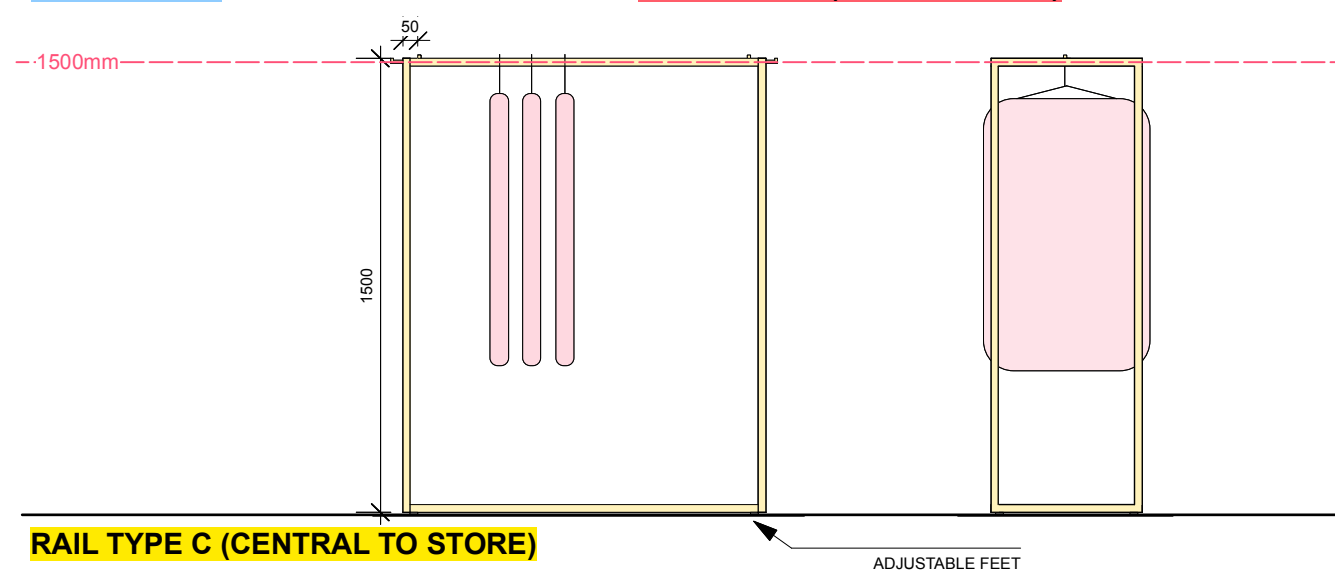

RAIL TYPE C (CENTRAL TO STORE)

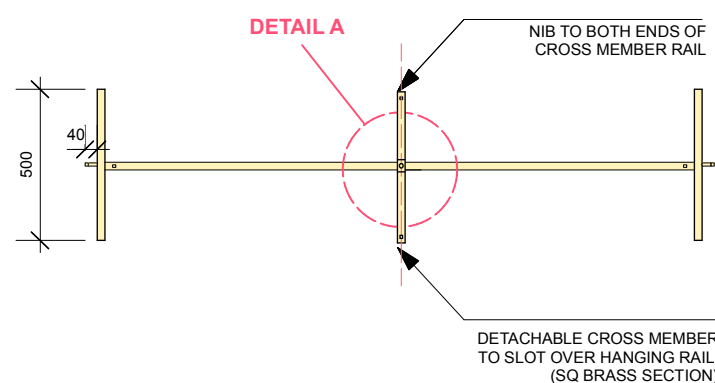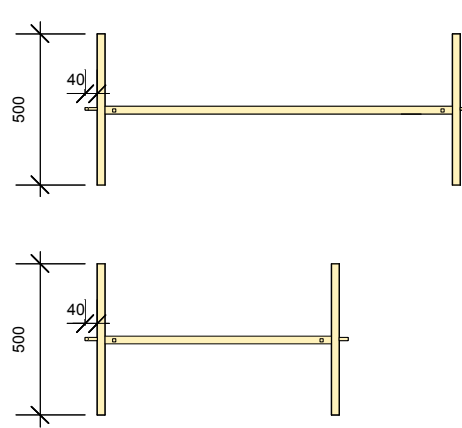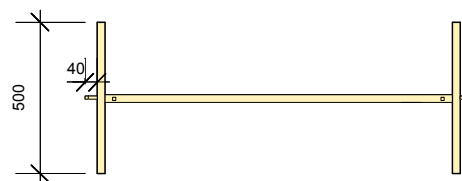


DETAIL A (CROSS MEMBER) - NTS

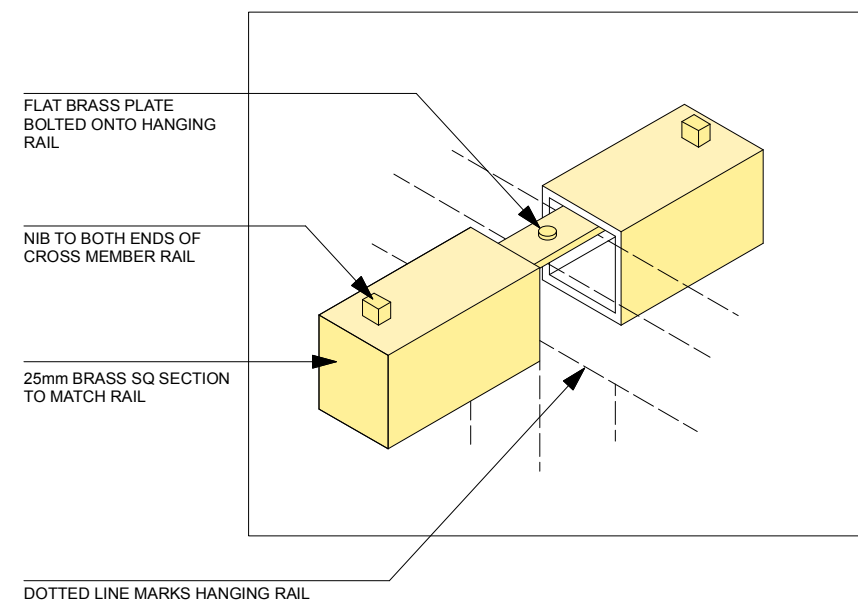


SCAMP & DUDE
HANGING RAILS //
1:25 @A3 // 04.06.24


DWG NO: / ST.A / 304

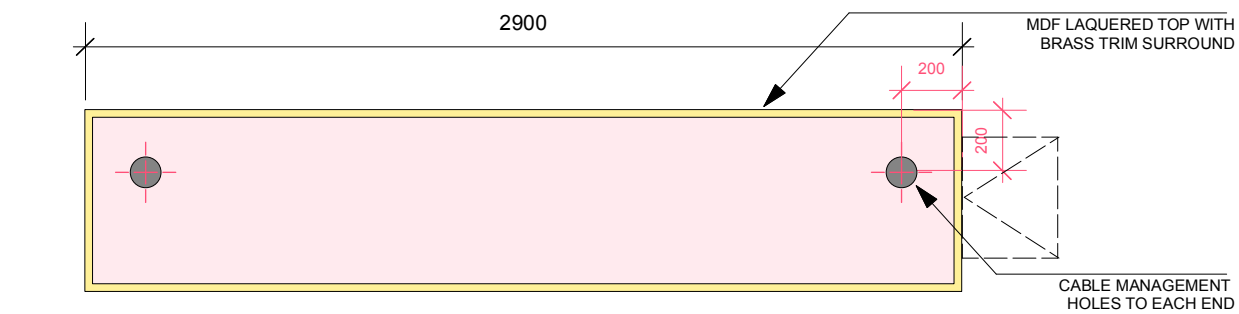


PLAN

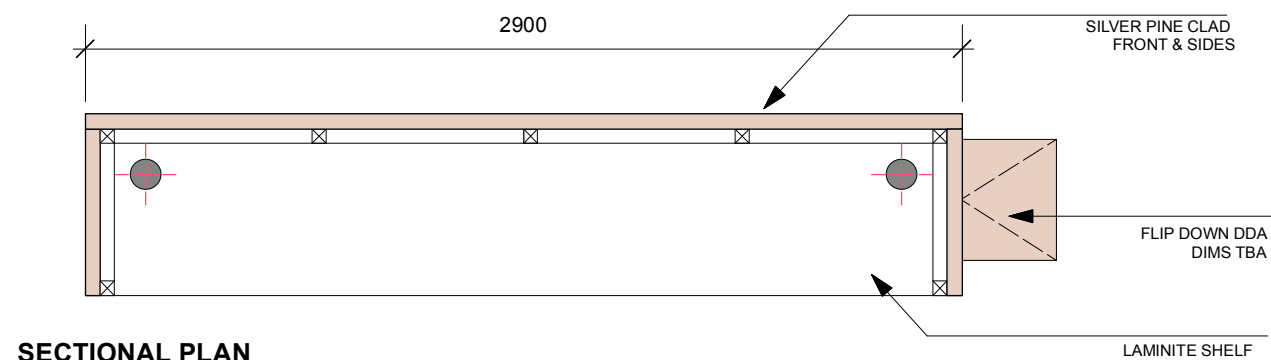


SECTIONAL PLAN

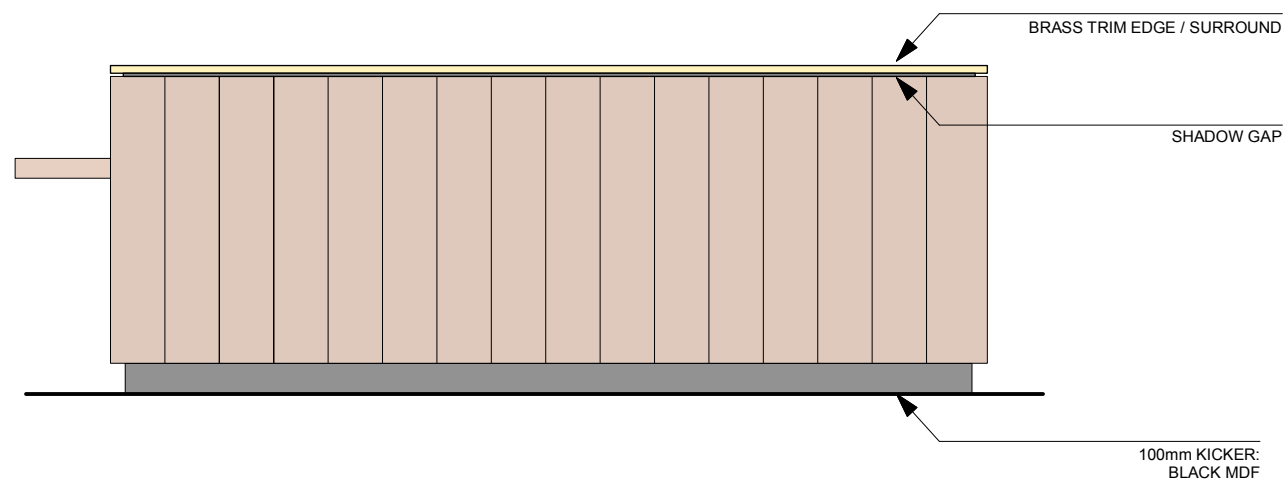


FRONT ELEVATION

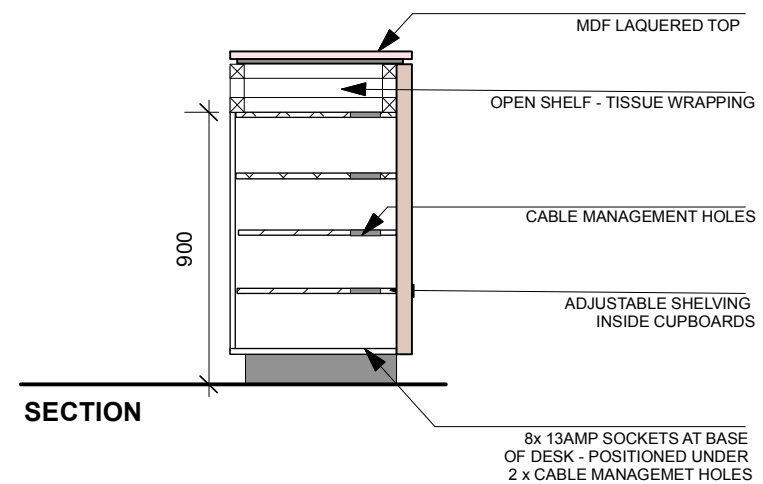

SECTION

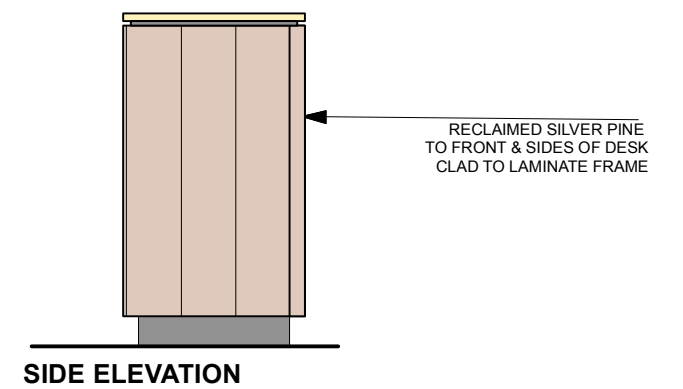



SIDE ELEVATION

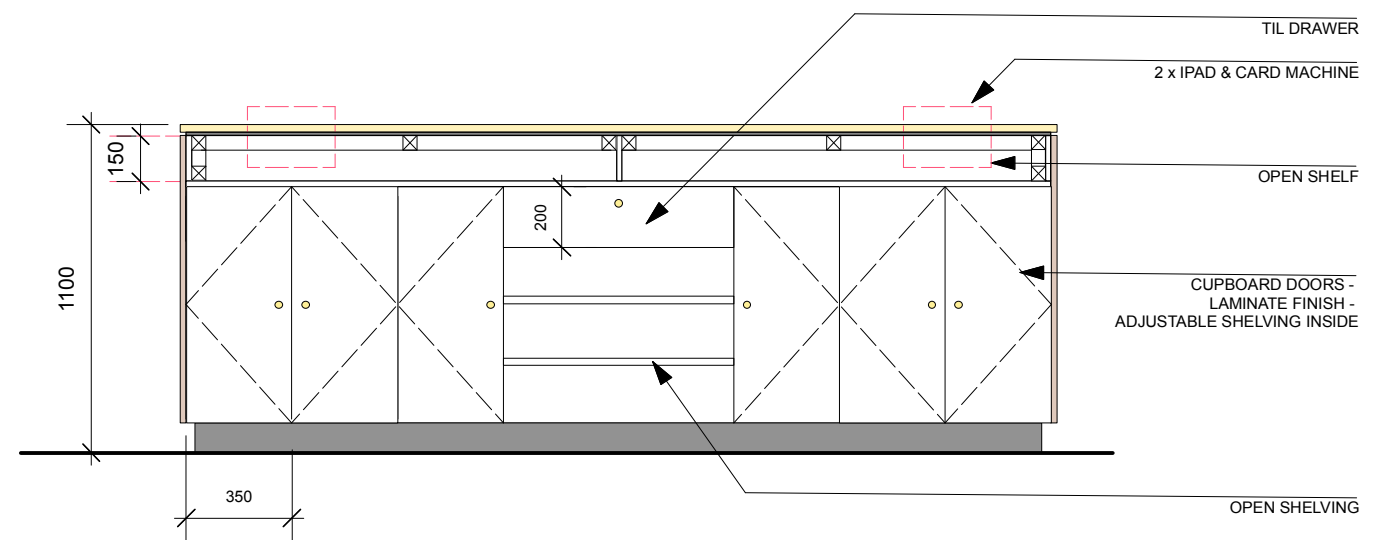

BACK ELEVATION


SCAMP & DUDE
CASHIER DESK (LARGE @2.9m)
1:25 @A3 // 18.06.24
DWG NO: ST.A / 305

LARGE (2m SHELVES)

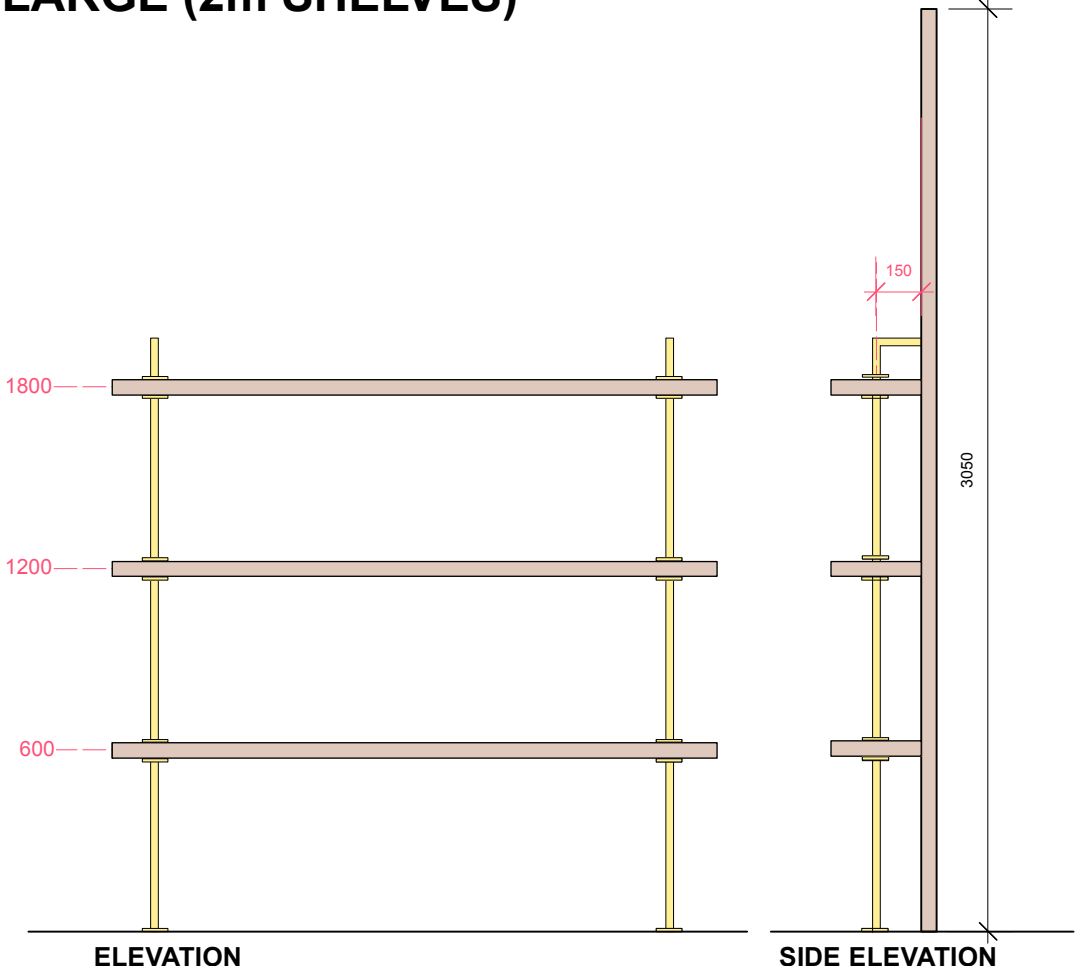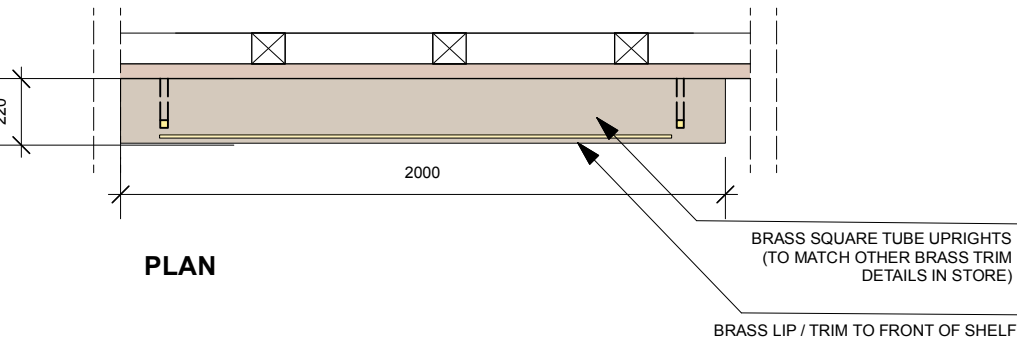


BRAND STORIES DISPLAY
3 NO.SHELVES REQ

SCAMP & DUDE IROKO SHELVING BRAND STORIES / PRODUCT- LARGE 1:25 @A3 // 11.06.24	
	DWG NO: ST.A / 307

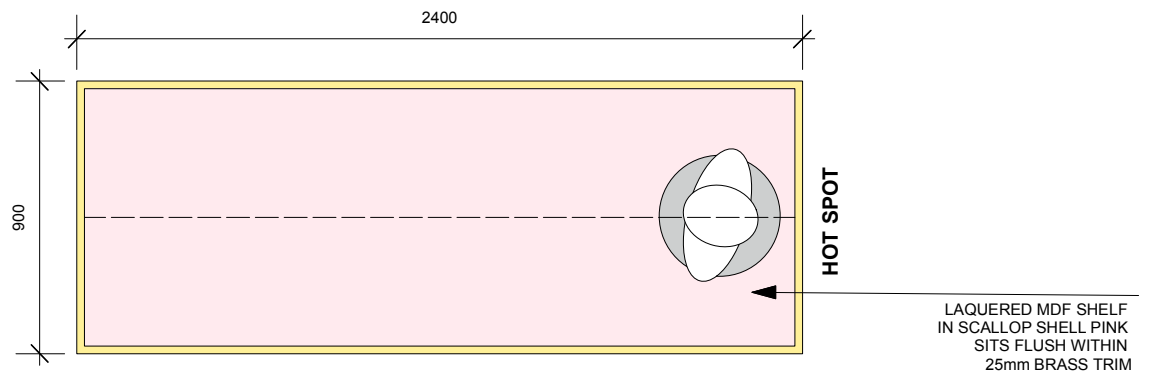


PLAN

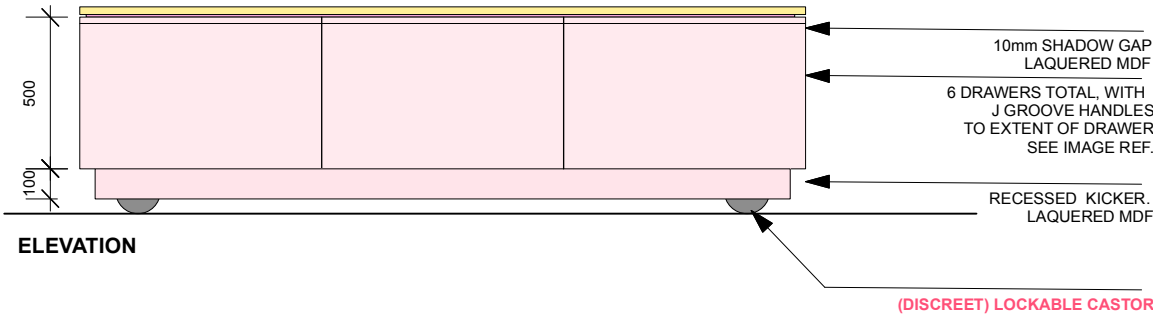

ELEVATION





DRAWER HANDLE DETAIL

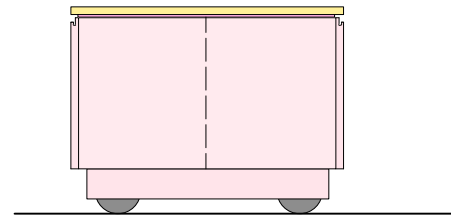

SIDE ELEVATION


ACCESSORY DISPLAY CABINET

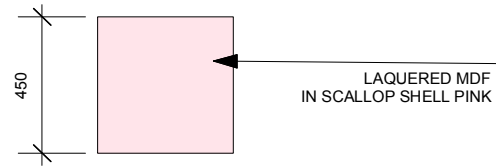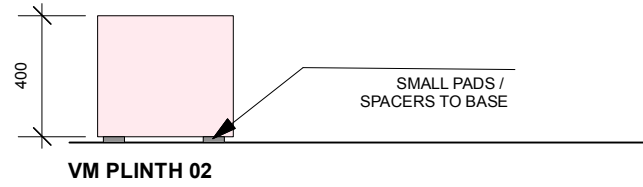

VM PLINTH 02


VM PLINTH 02

NOS. REQ
VM02 - 8 req.

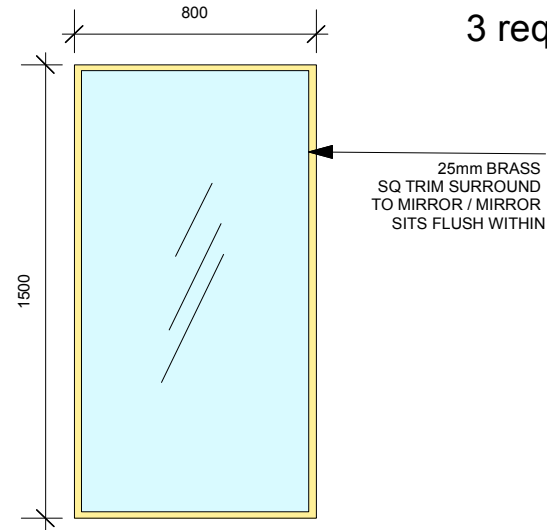

NOS. REQ
3 req.

DRESSING RM MIRROR

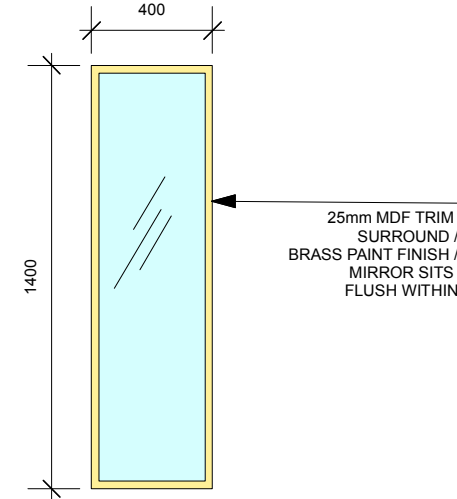



NOS. REQ
4 req.

CUBICLE MIRROR - TBC

SCAMP & DUDE
ACCESSORY CABINET /
VM PLINTH 01 & 02 / DRESSING RM MIRROR /
CUBICLE MIRROR
1:25 @A3 // 03.06.24



DWG NO: ST.A / 308

NOS. REQ
1 CLUSTER OF 3

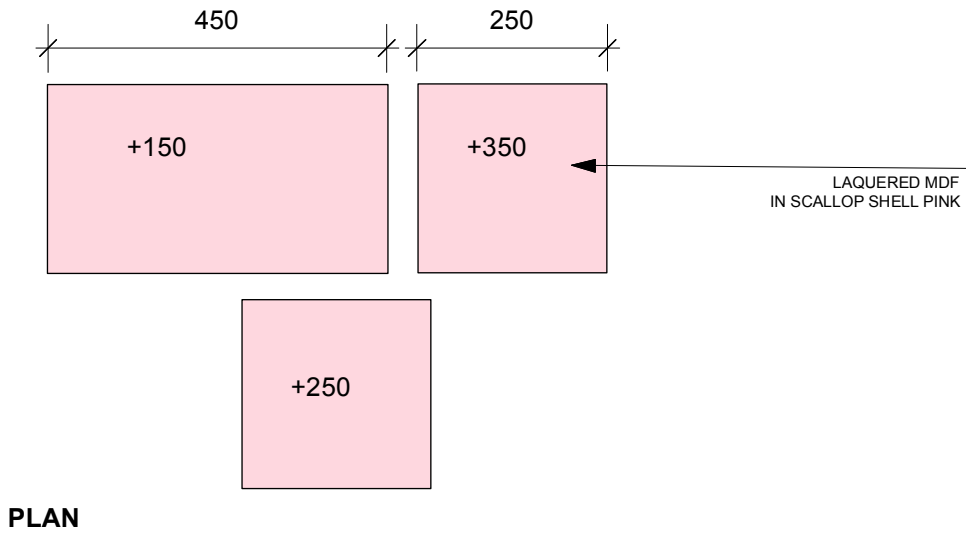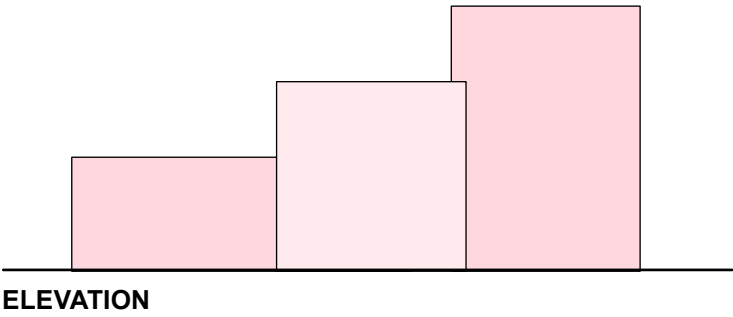

DISPLAY PLINTH (CLUSTER OF 3)
(TO GO ON ACCESSORY CABINET)


NOS. REQ
VM03 - 8 req
VM04 - 8 req
VM05 - 5 req

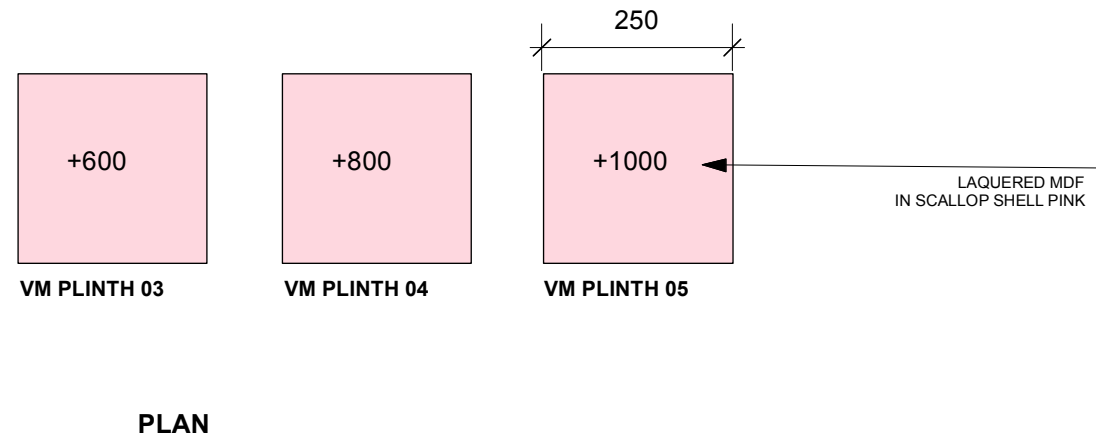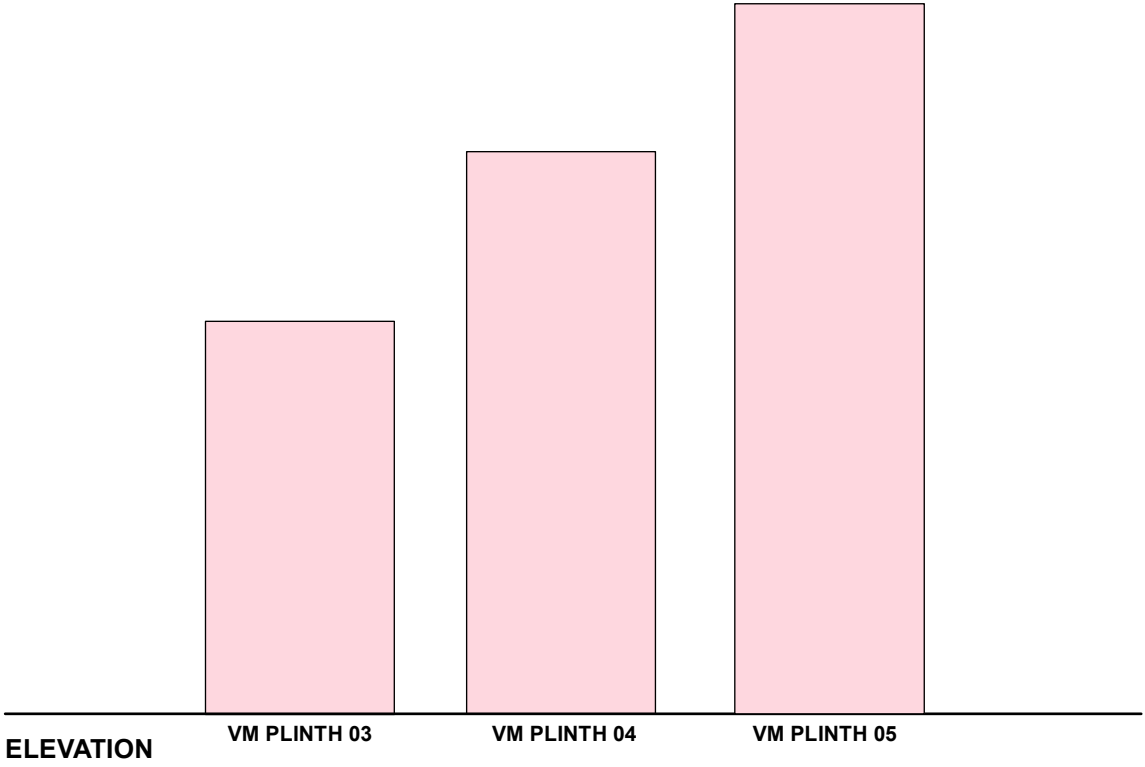

VM PLINTHS 03 & 04 & 05
(FLOORSTANDING)

SCAMP & DUDE
DISPLAY PLINTHS (ACCESSORY TABLE)
VM 03 / 04 /05 DISPLAY PLINTHS
1:10@ A3 / 03.06.24

DWG NO: ST.A / 309

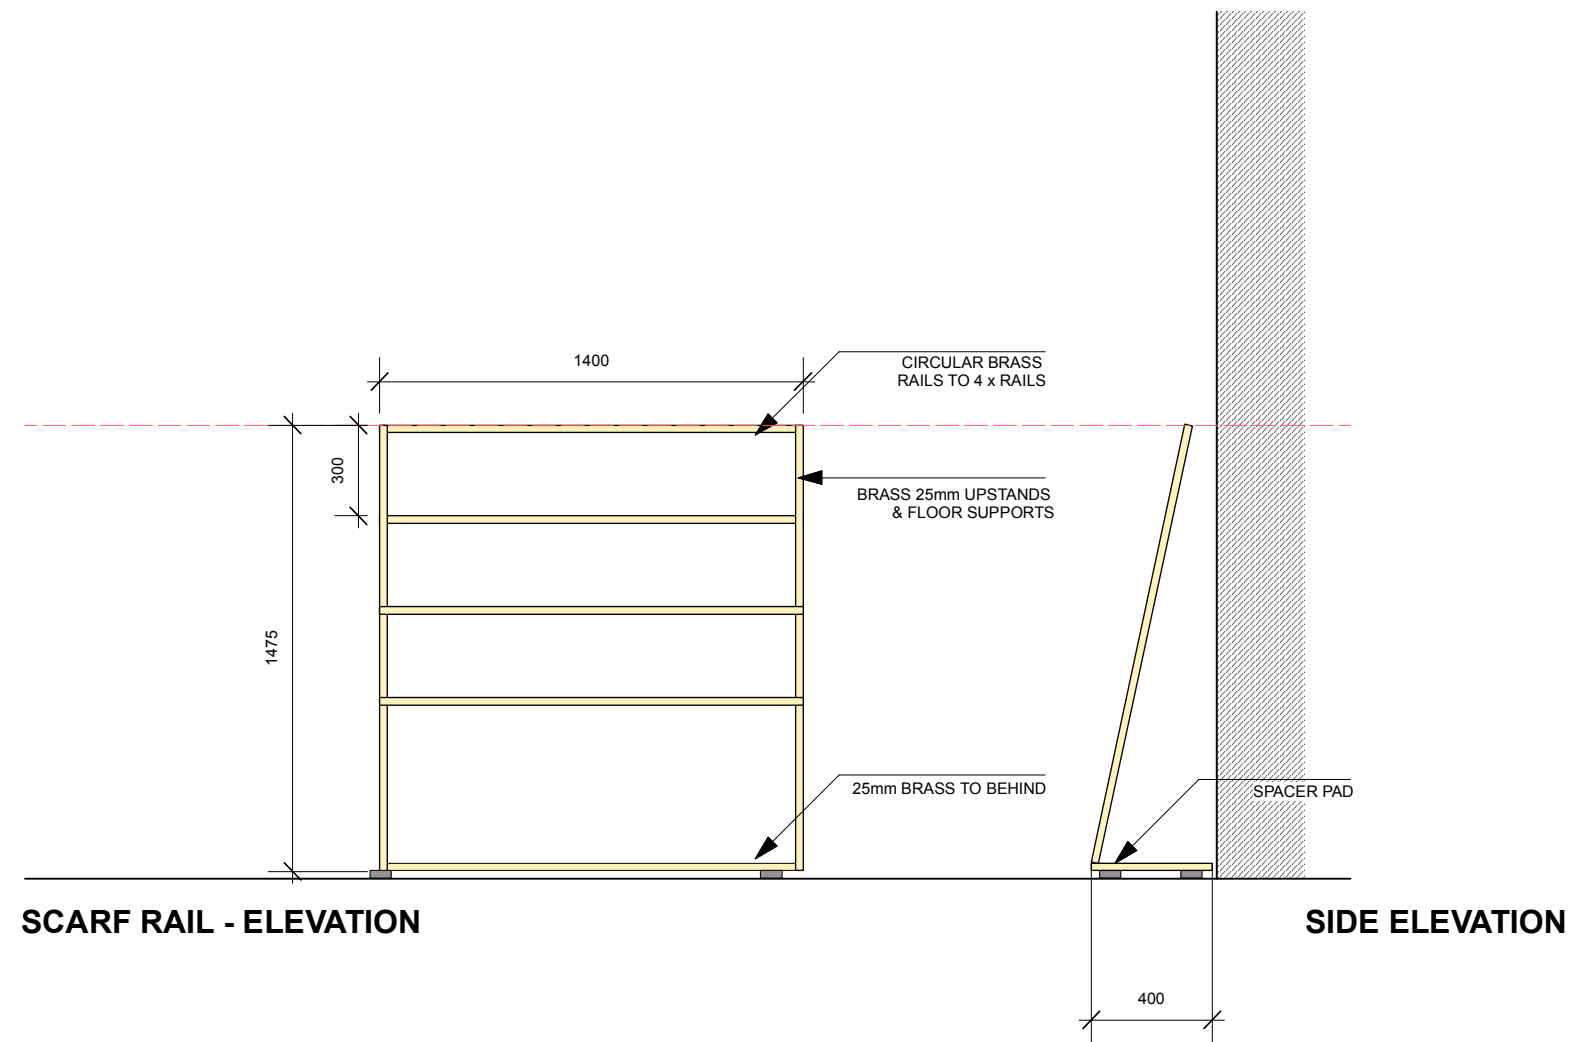

SCAMP & DUDE
SCARF DISPLAY //
1:25 @A3 // 18.06.24

DWG NO: ST.A / 303