



This drawing is the copyright of LDM Design.  
All dimensions to be checked on site.  
Do not scale.  
All levels to be checked on site and refer to Ordnance Survey Datum Newlyn unless alternative datum given.  
All errors and omissions to be reported to the Architect prior to commencement.  
This drawing must be read in conjunction with the relevant specification clauses.  
This drawing must not be used on site unless issued for construction.

| KEY |                                                                 |
|-----|-----------------------------------------------------------------|
| ★   | SAFETY GLAZING                                                  |
| ⬇   | SMOKE DETECTOR                                                  |
| ⬆   | HEAT DETECTOR                                                   |
| ⬆   | DO WHITE FIRE RESISTANT DOOR                                    |
| ⬆   | EXISTING ESCAPABLE WINDOWS                                      |
| ⬆   | PROPOSED ESCAPABLE WINDOWS                                      |
| ⬆   | EXISTING GLASS WINDOWS                                          |
| ⬆   | PROPOSED GLASS WINDOWS                                          |
| ⬆   | FIRE RATED ROOF CONSTRUCTION, MINIMUM 60 MINUTE FIRE RESISTANCE |
| ⬆   | EMERGENCY LIGHTING                                              |
| ⬆   | DOOR CLOSERS                                                    |
| ⬆   | DOOR STOPS                                                      |

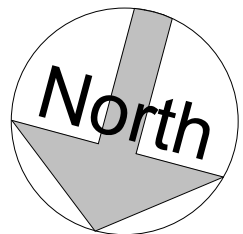


#### Important Notice:


The boundary lines depicted in our drawings are based on the Ordnance Map and are intended for indicative purposes only. These lines should not be relied upon for boundary determination. The actual boundary of a property may vary, appearing either clear or ambiguous, and it is typically established through agreement with the adjoining neighbour.

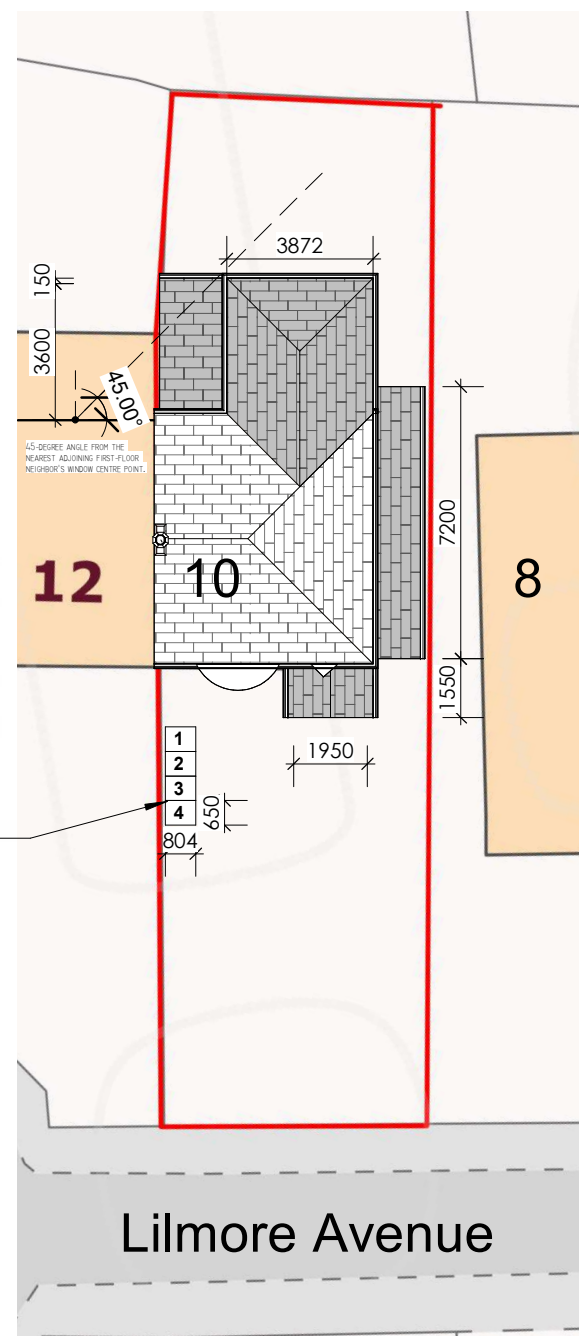


Proposed Site Level Plan  
1 : 200

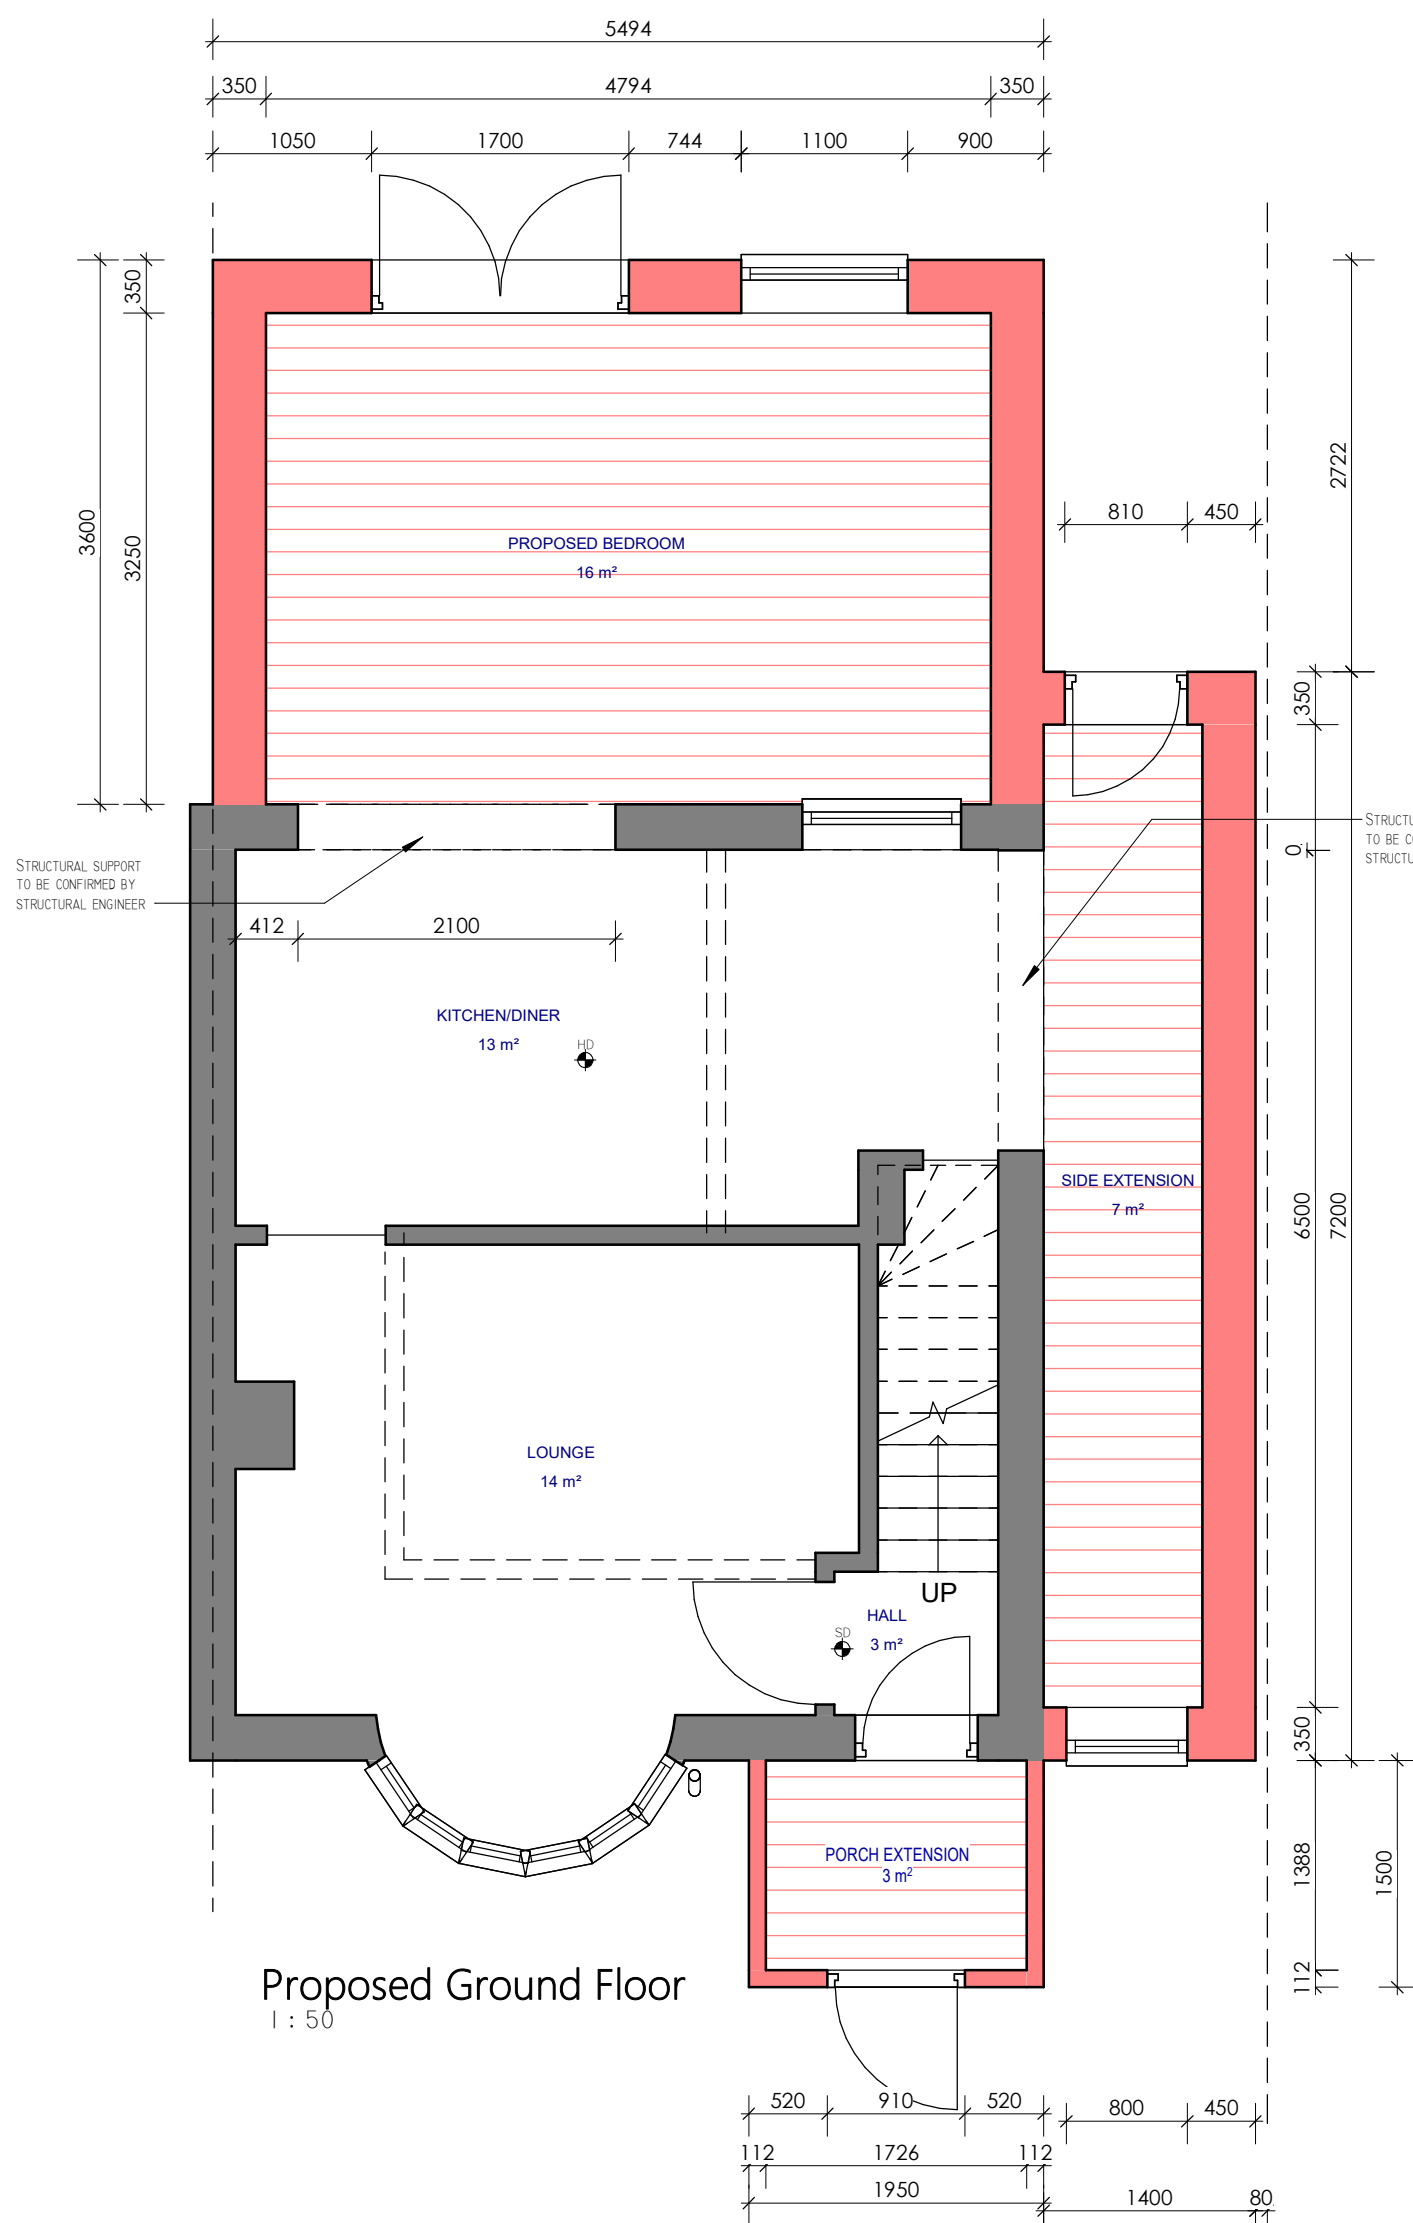


Proposed Ground Floor  
1 : 50

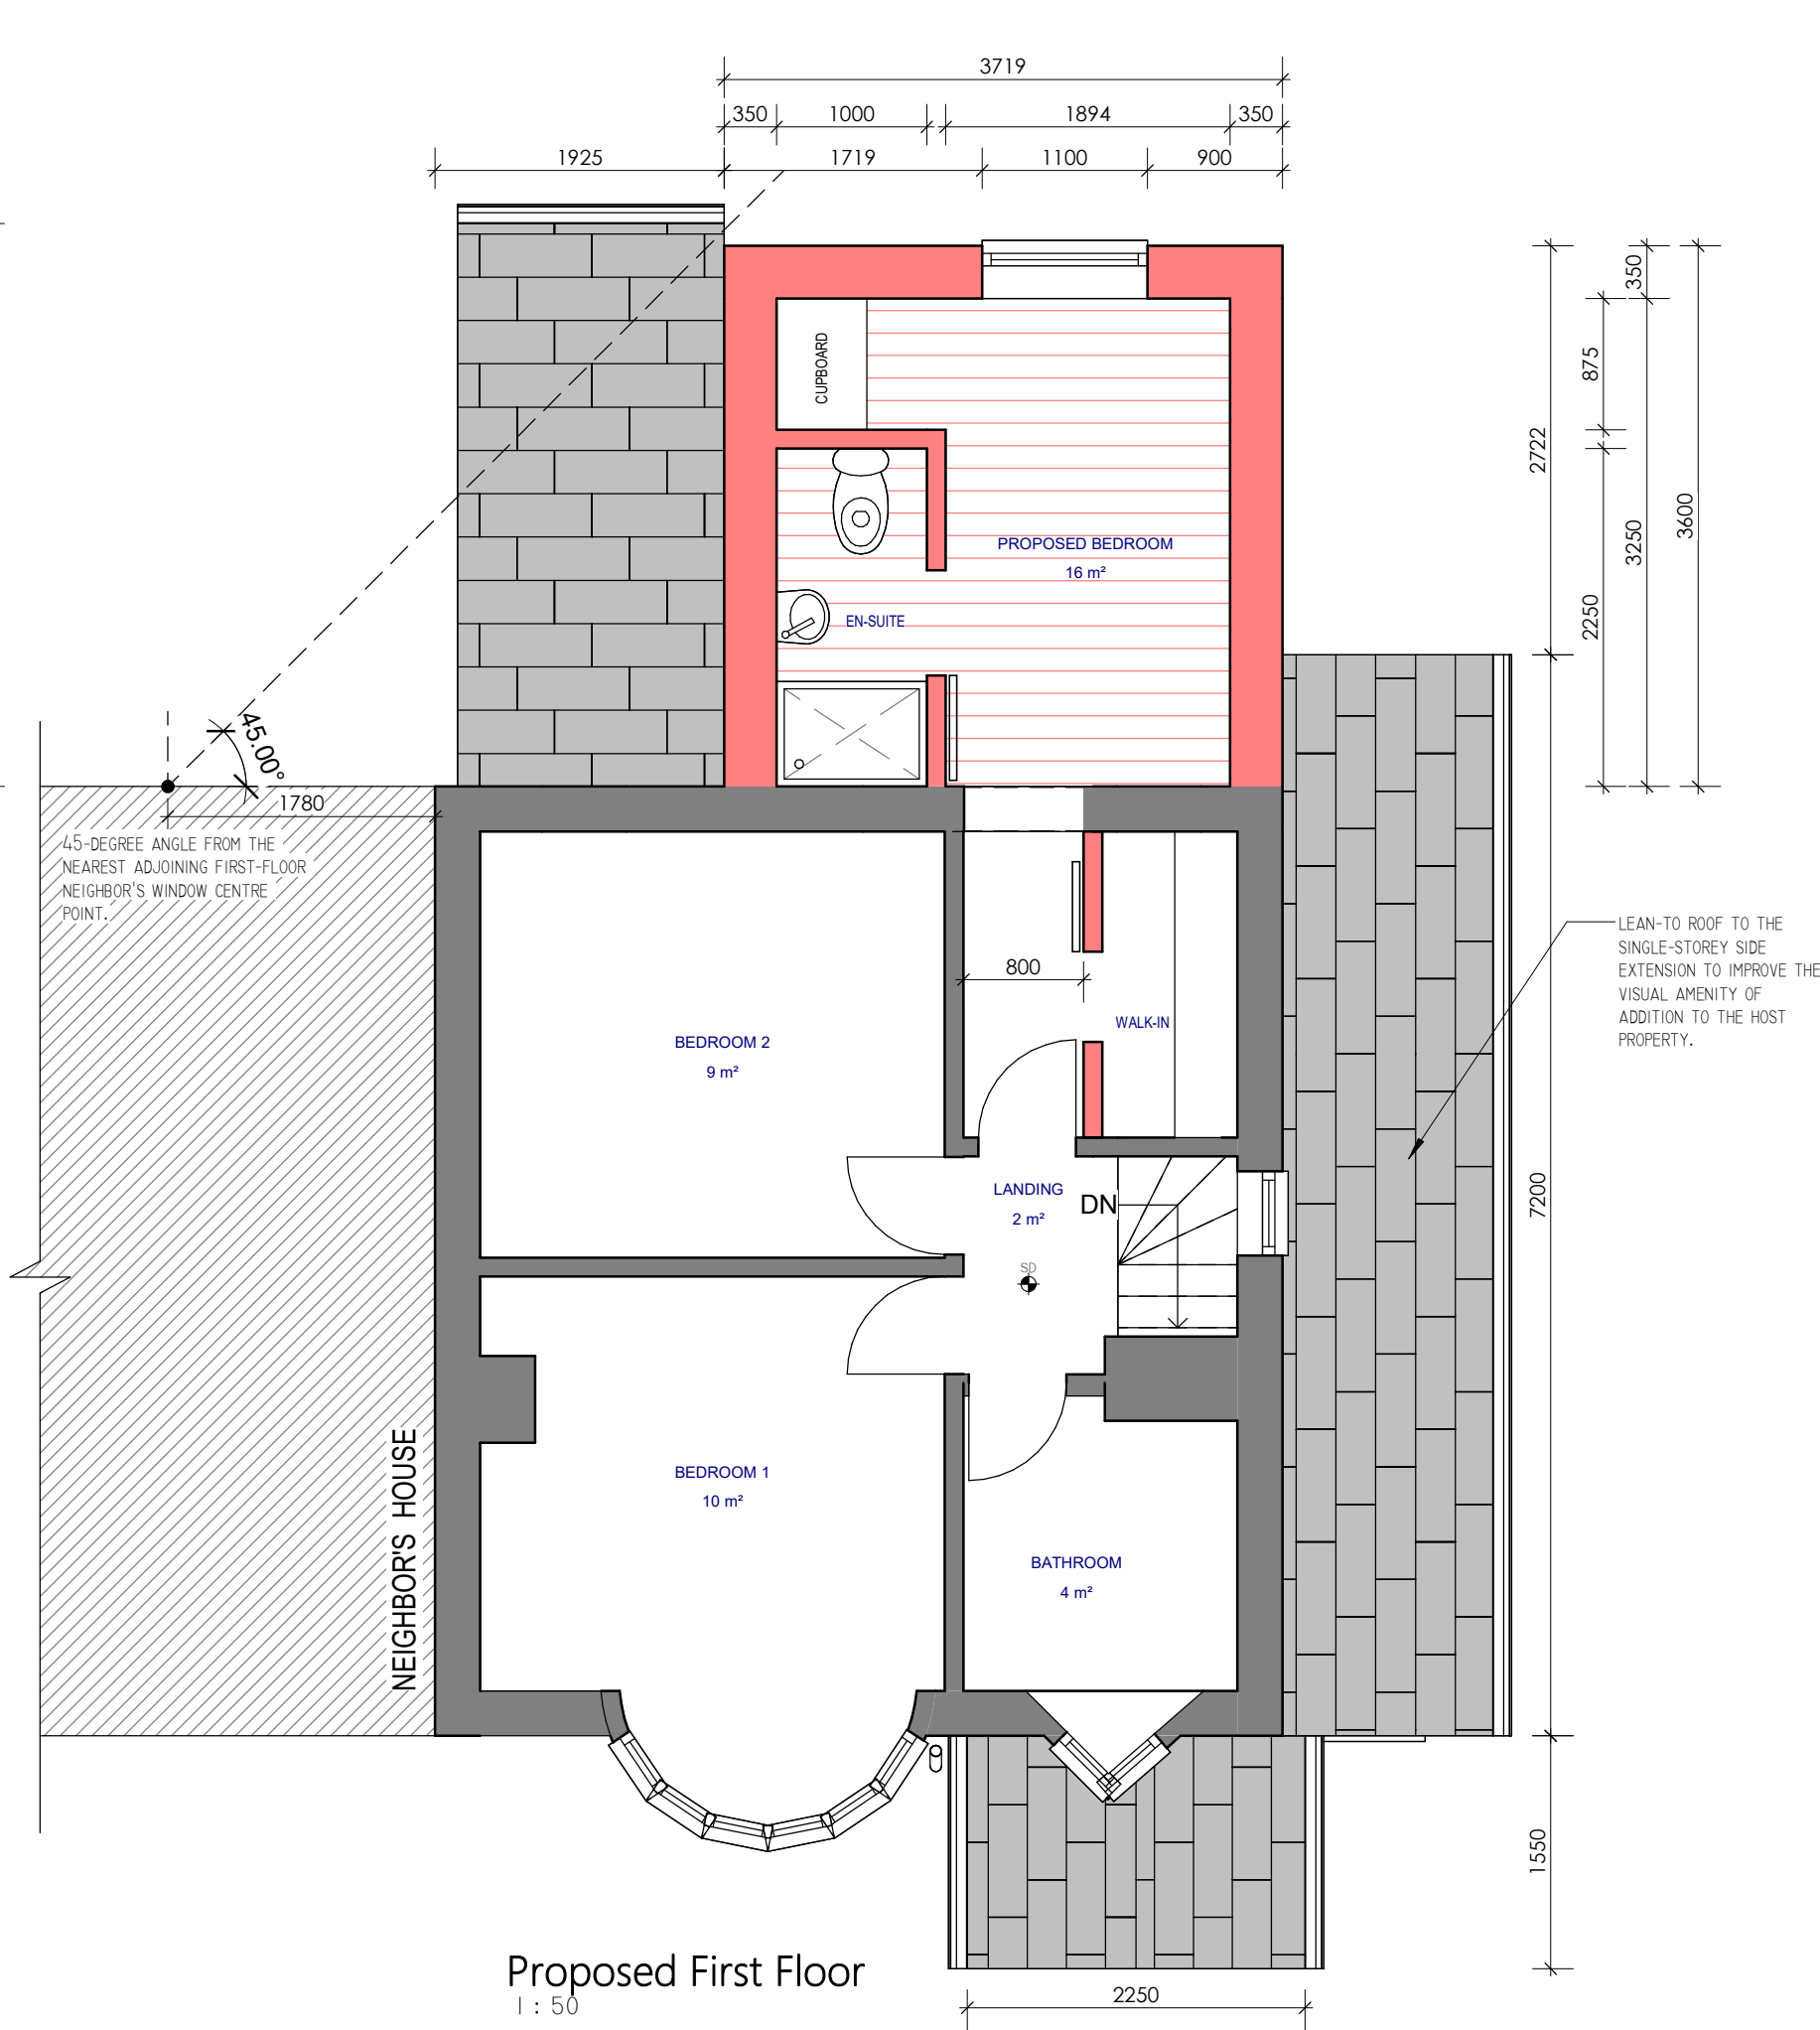


Proposed First Floor  
1 : 50

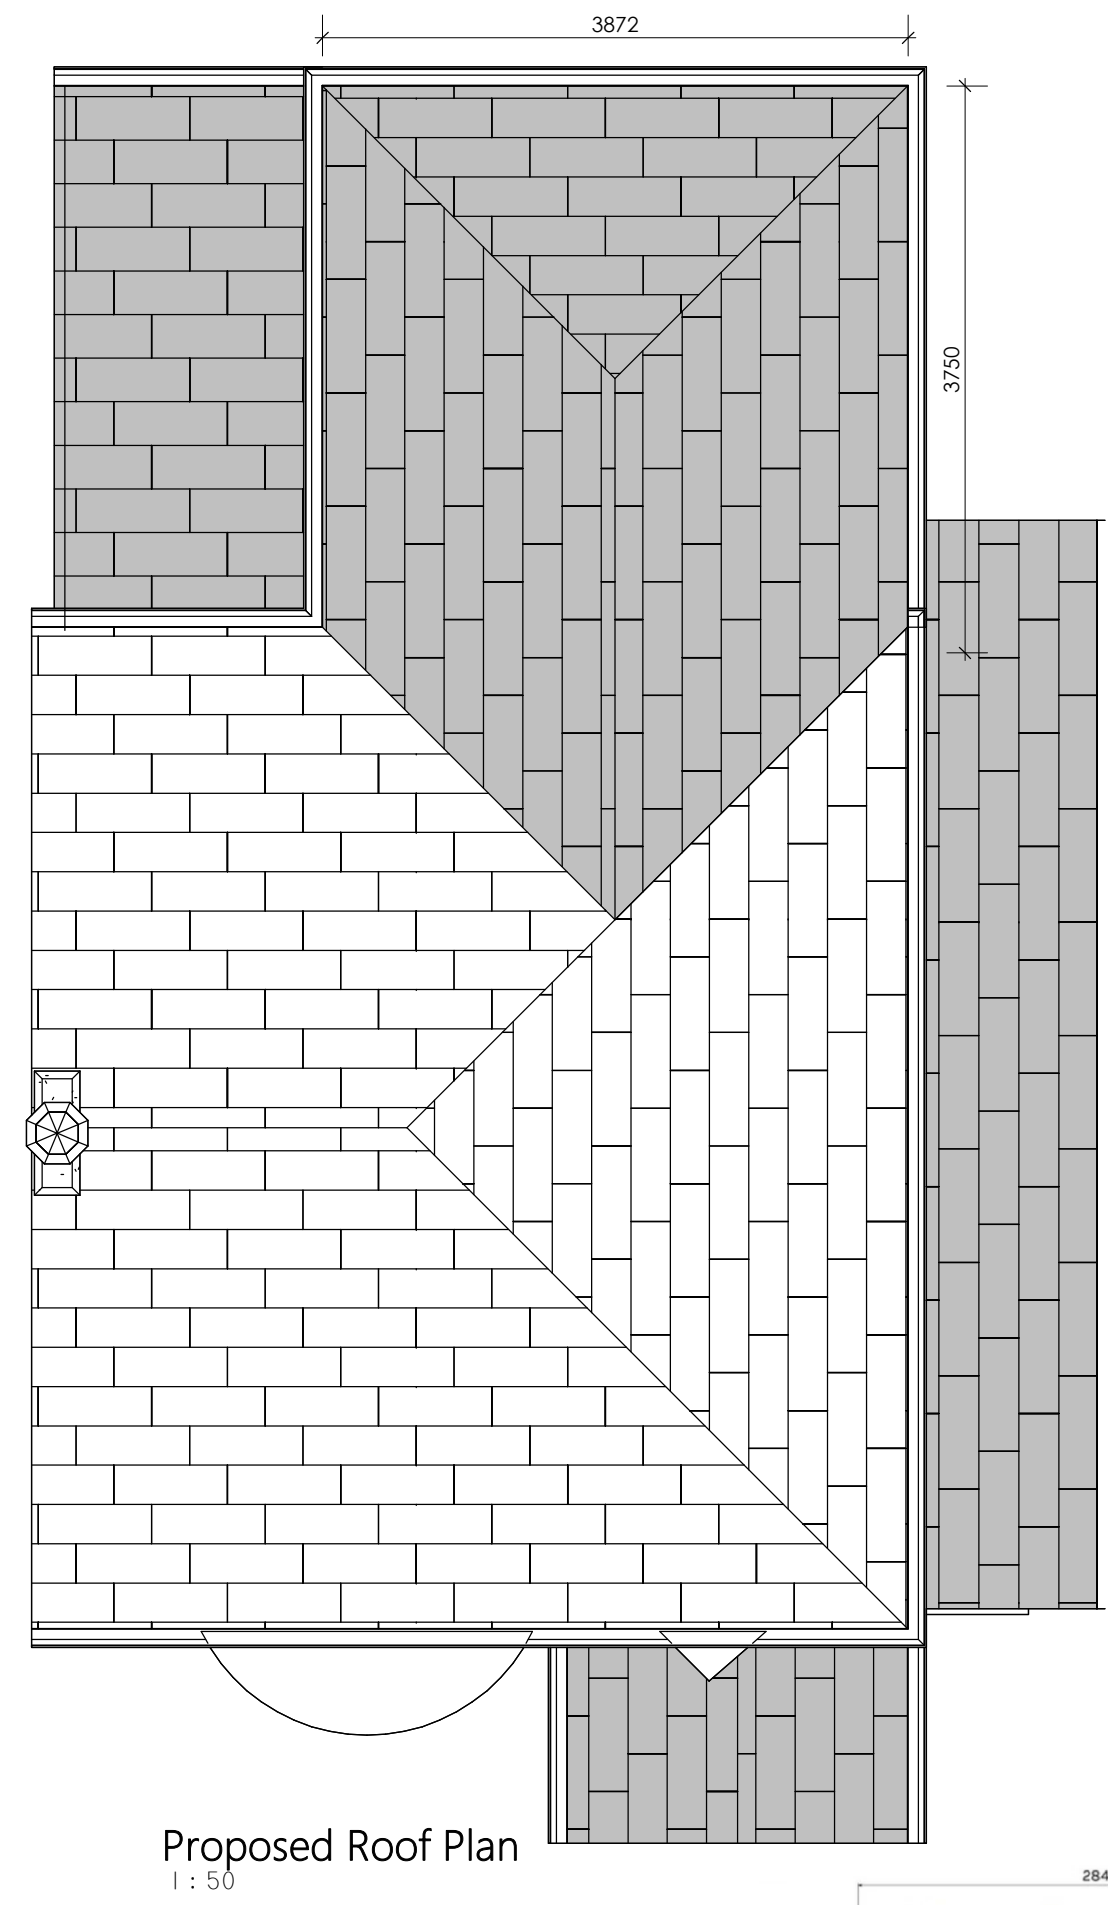


Proposed Roof Plan  
1 : 50

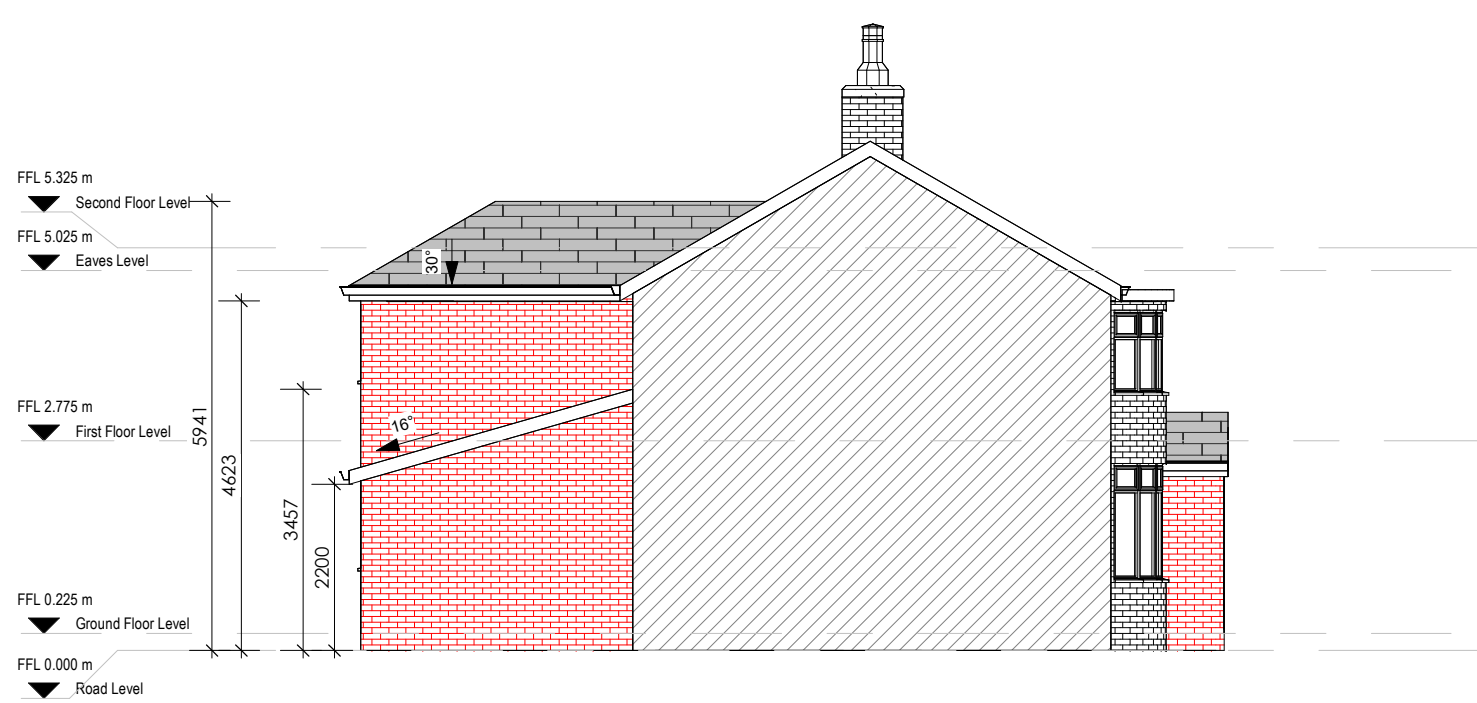


Proposed Left-Side Elevation  
1 : 100

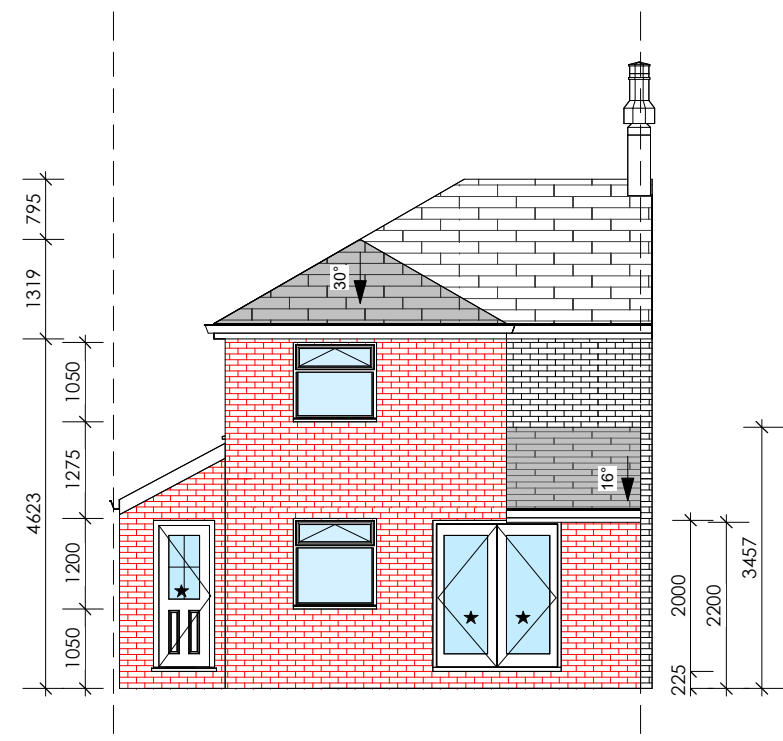


Proposed Rear Elevation  
1 : 100

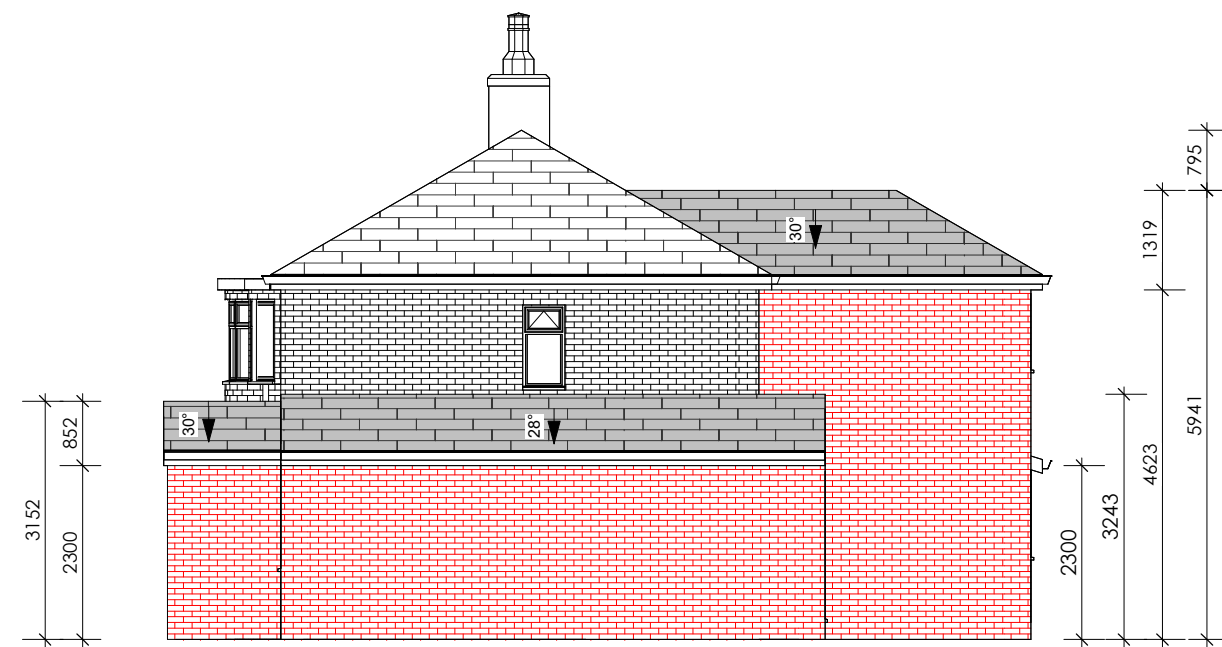


Proposed Right-Side Elevation  
1 : 100

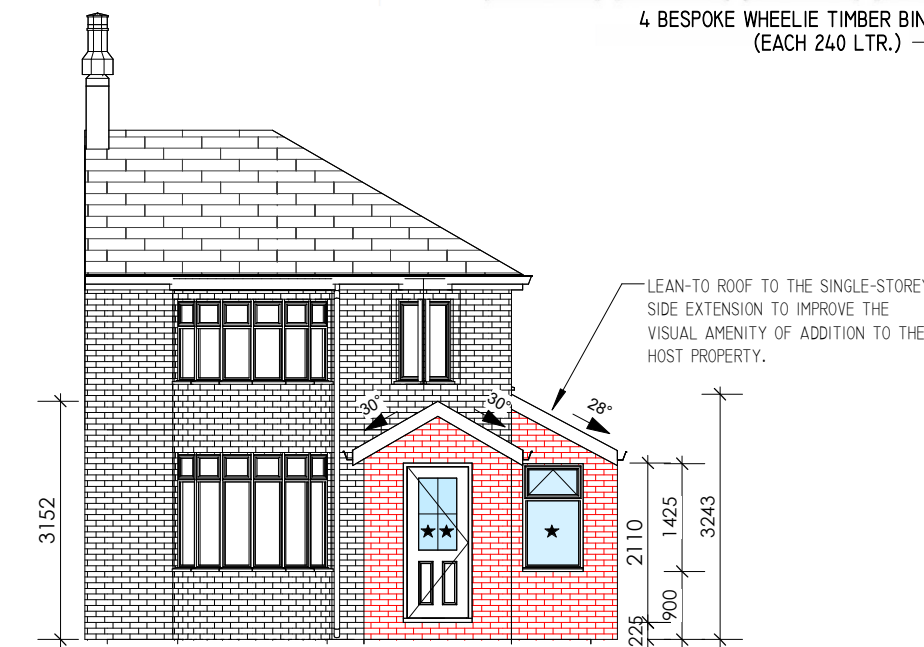


Proposed Front Elevation  
1 : 100

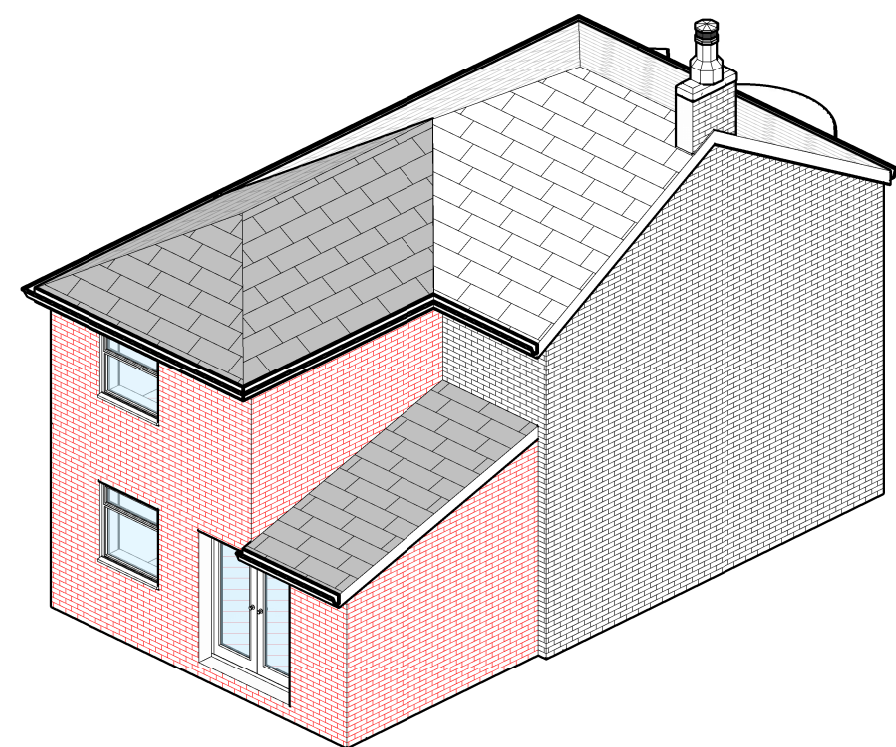


Proposed Rear-Left View  
1 : 100

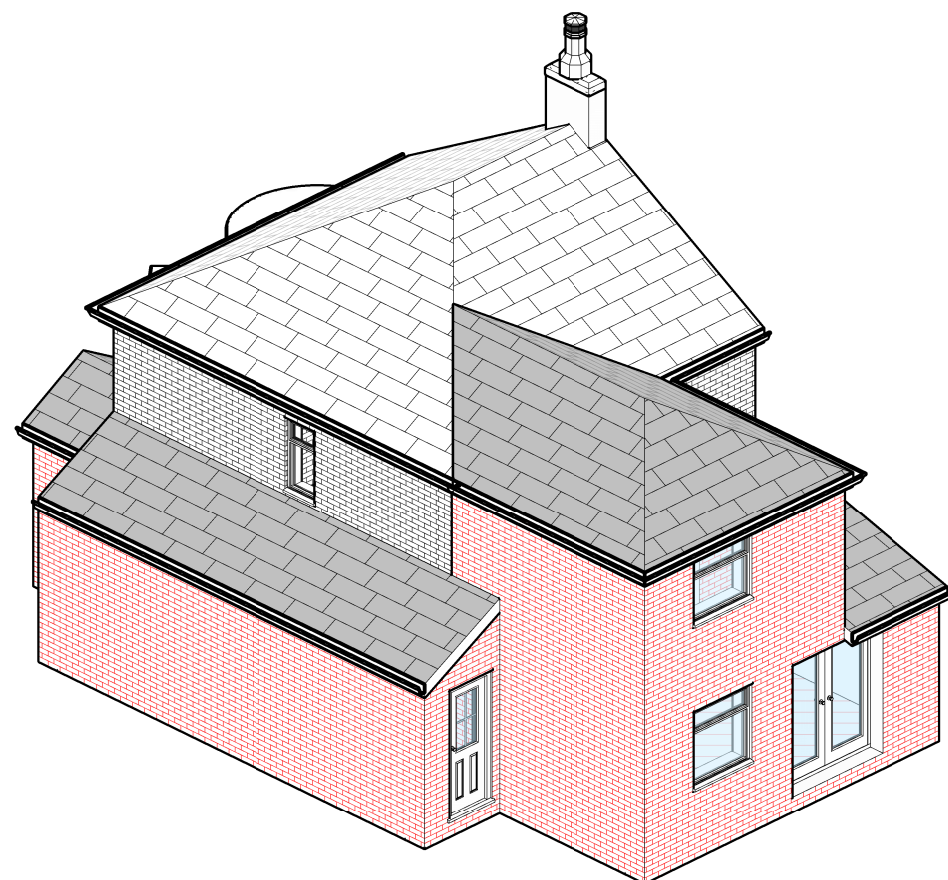

Proposed Rear-Right 3D View  
1 : 100

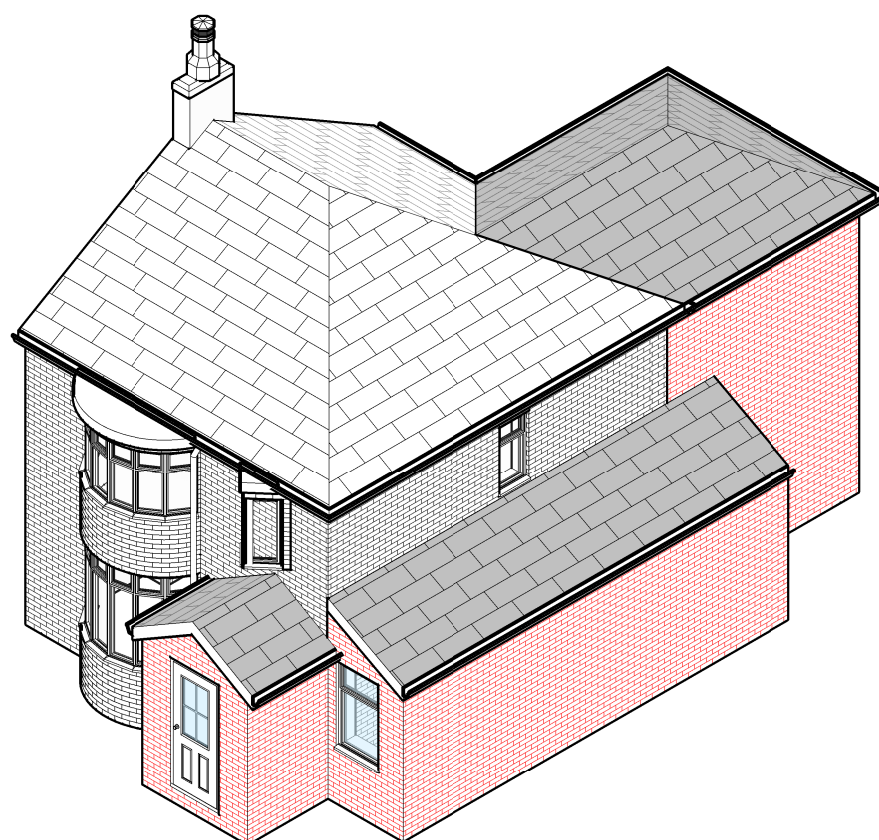

Proposed Front-Right 3D View  
1 : 100

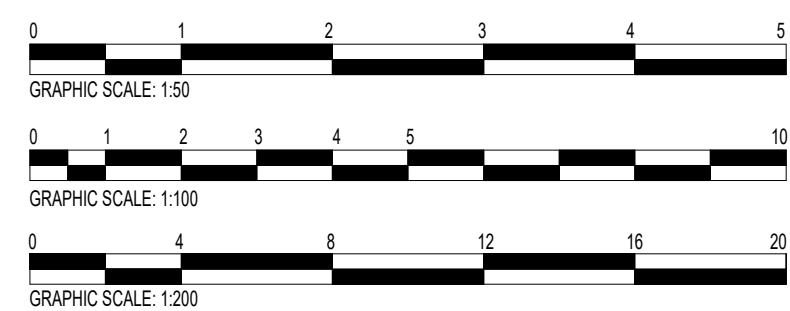

| Proposed rear double storey Extension |                                                           |                  |
|---------------------------------------|-----------------------------------------------------------|------------------|
| <b>LDM Design</b>                     |                                                           |                  |
| PROJECT :                             | 10 Lilmore Avenue, Manchester, Greater Manchester M40 1EY |                  |
| SHEET :                               | Proposed Drawings (Planning)                              |                  |
| CLIENT :                              | Shen Long ZHEN                                            |                  |
| Scale (@ A1) :                        | As indicated                                              |                  |
| Drawn by :                            | RA                                                        | DRAWING NUMBER : |
| Checked by :                          | BA                                                        | A1-002b          |
| REV :                                 | G                                                         |                  |