


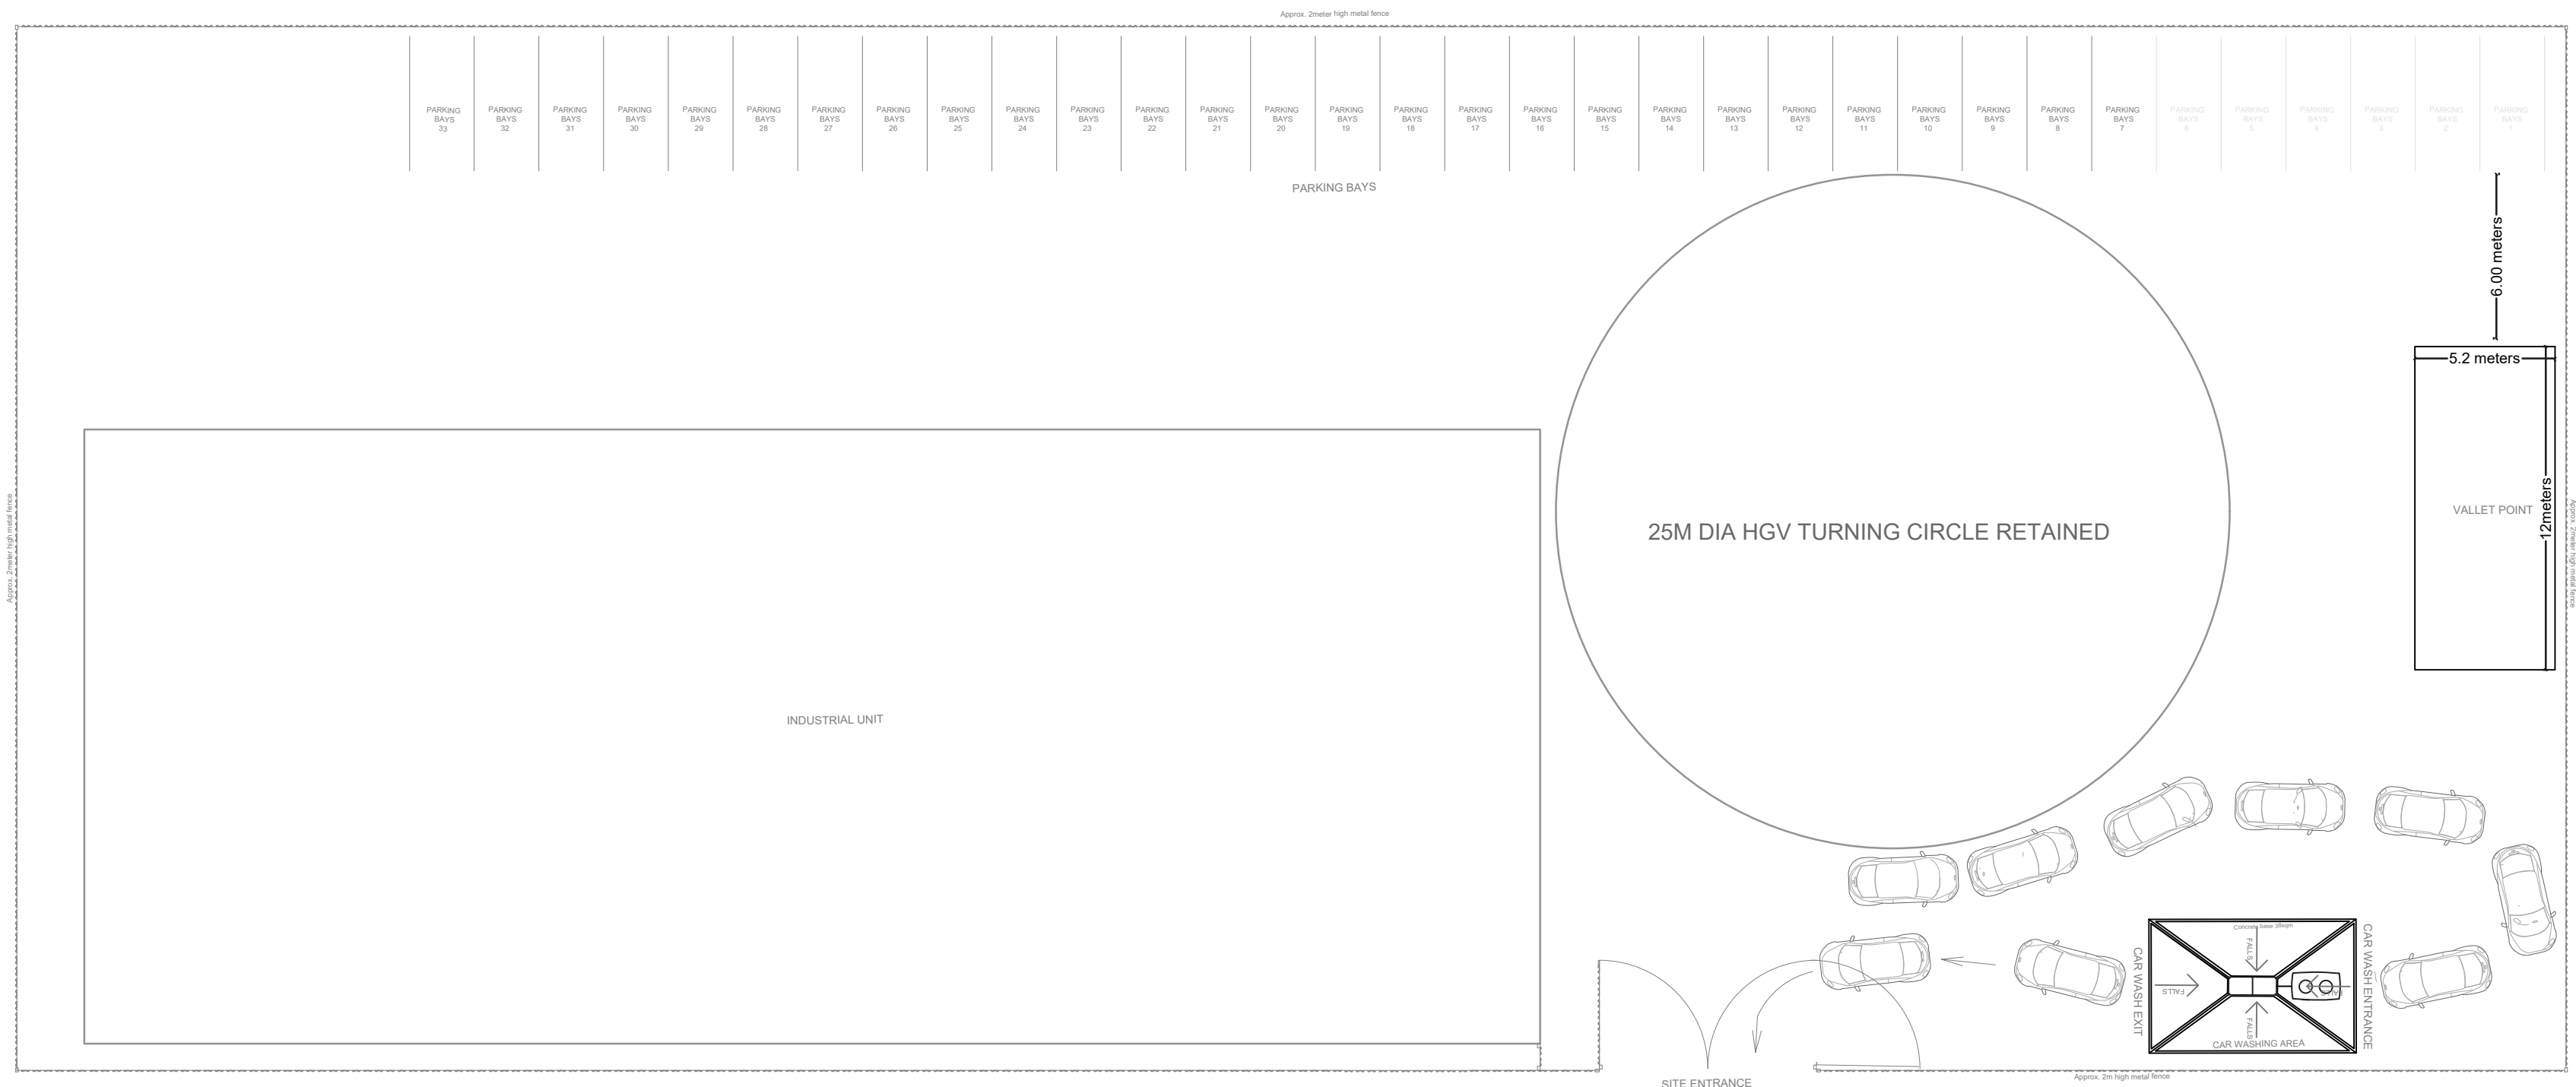

EXISTING SITE PLAN Scale :1 : 200 on A2
Change of use to 402sqm area

0 5m 10m

SOTPS email: ste.oxford@gmail.com	Proposed Site layout. 144 Bradford Road, Manchester, M40 7AS	Scale :1 : 200 on A2	All Dimensions in Meters	REV: A	Proposal
			Date : 28/10/24		

