



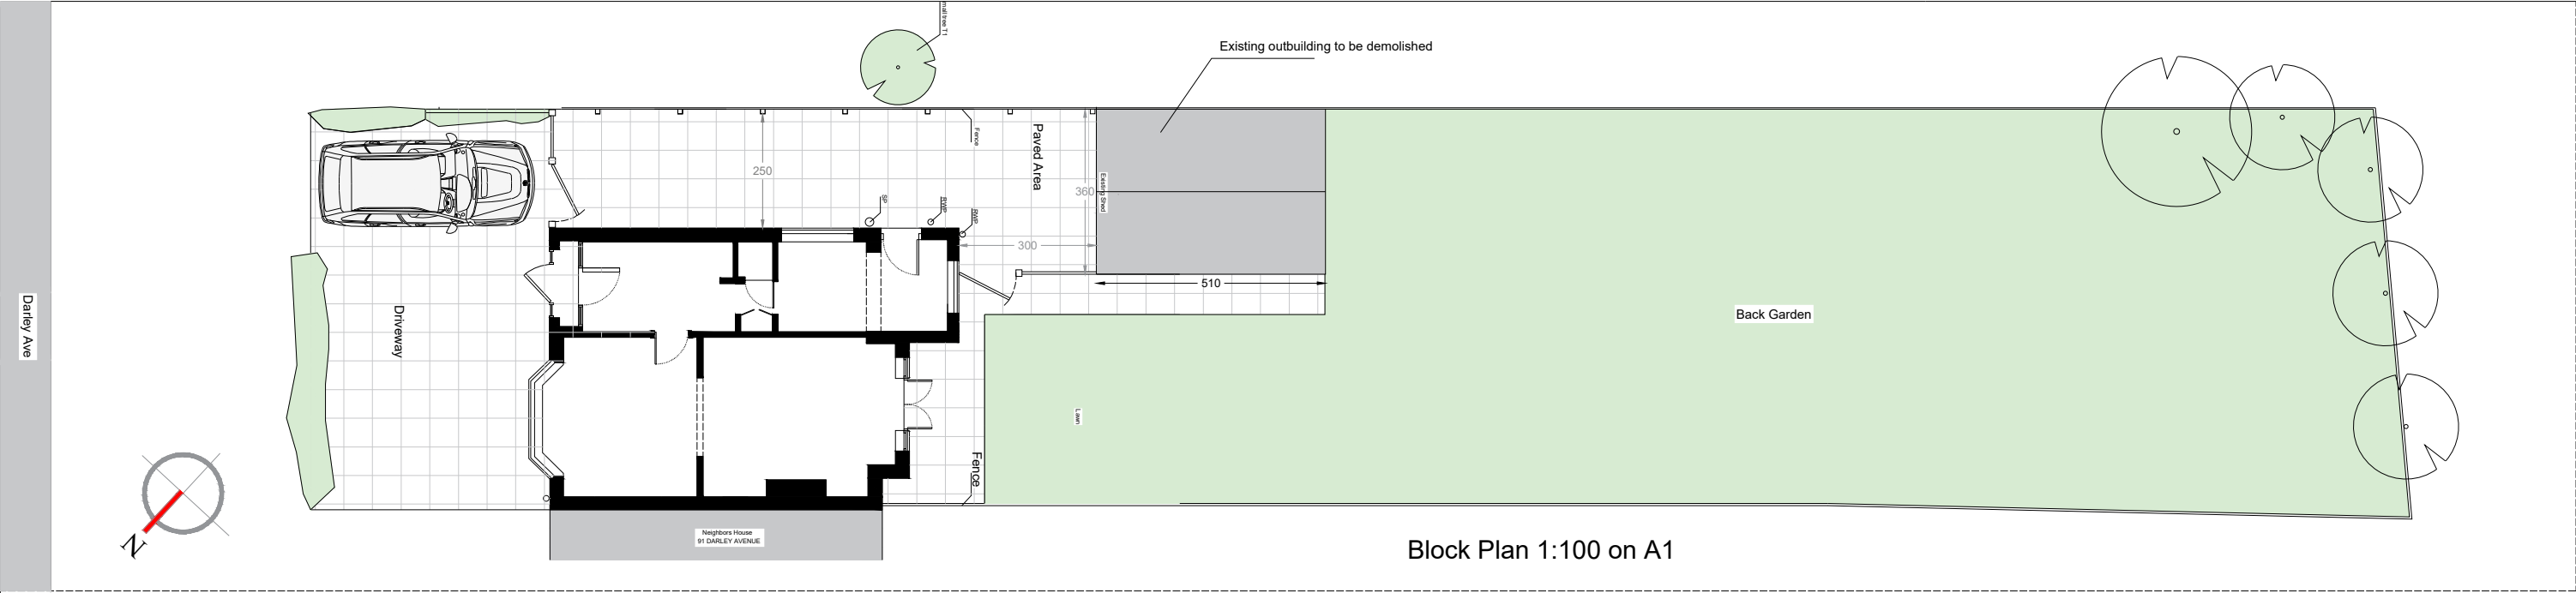

FRONT ELEVATION

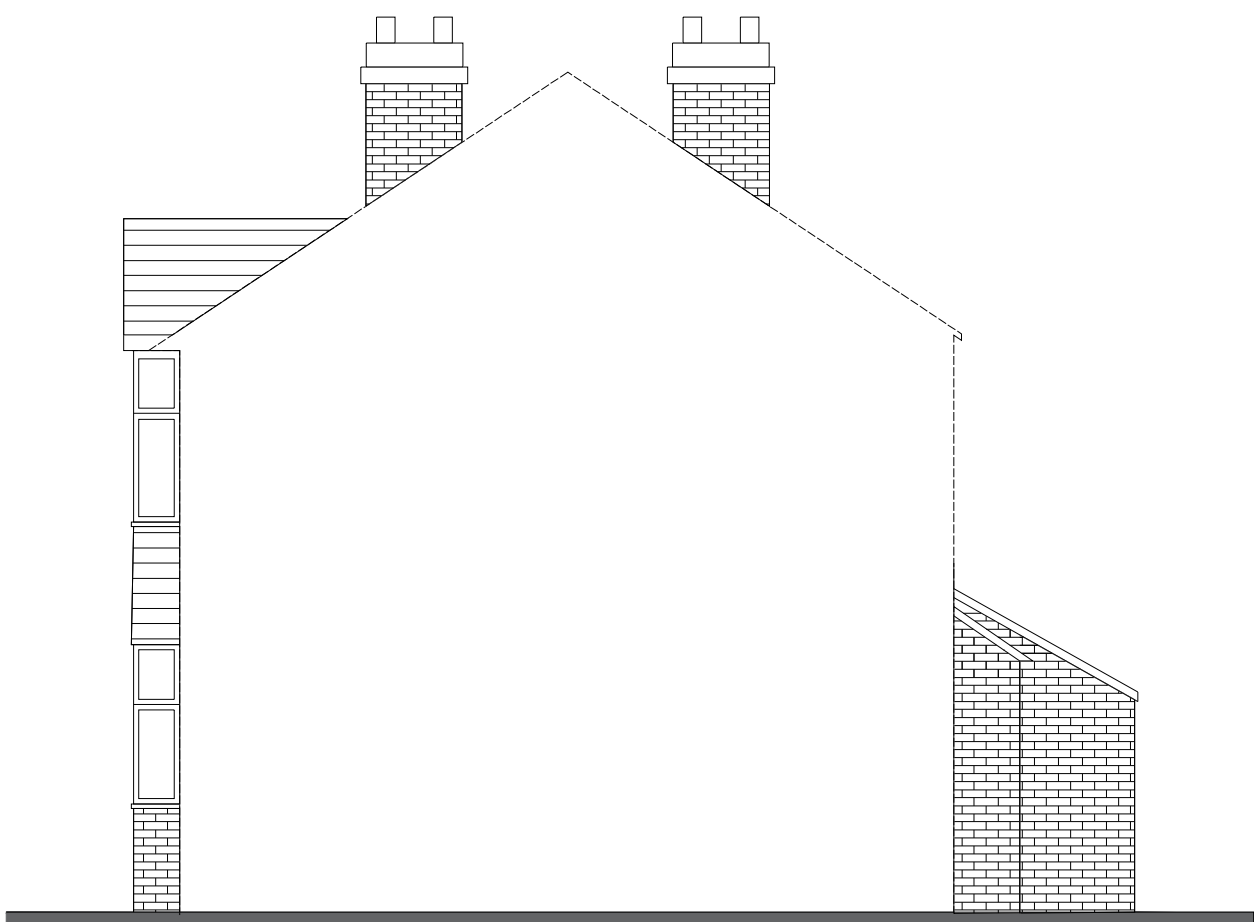



SIDE ELEVATION



REAR ELEVATION








SIDE ELEVATION

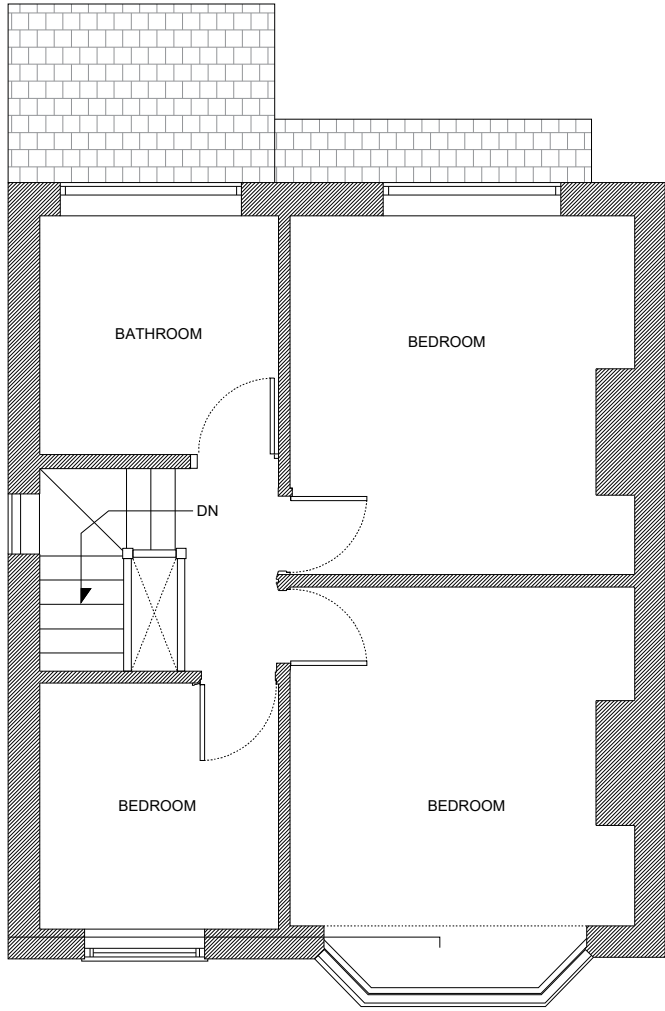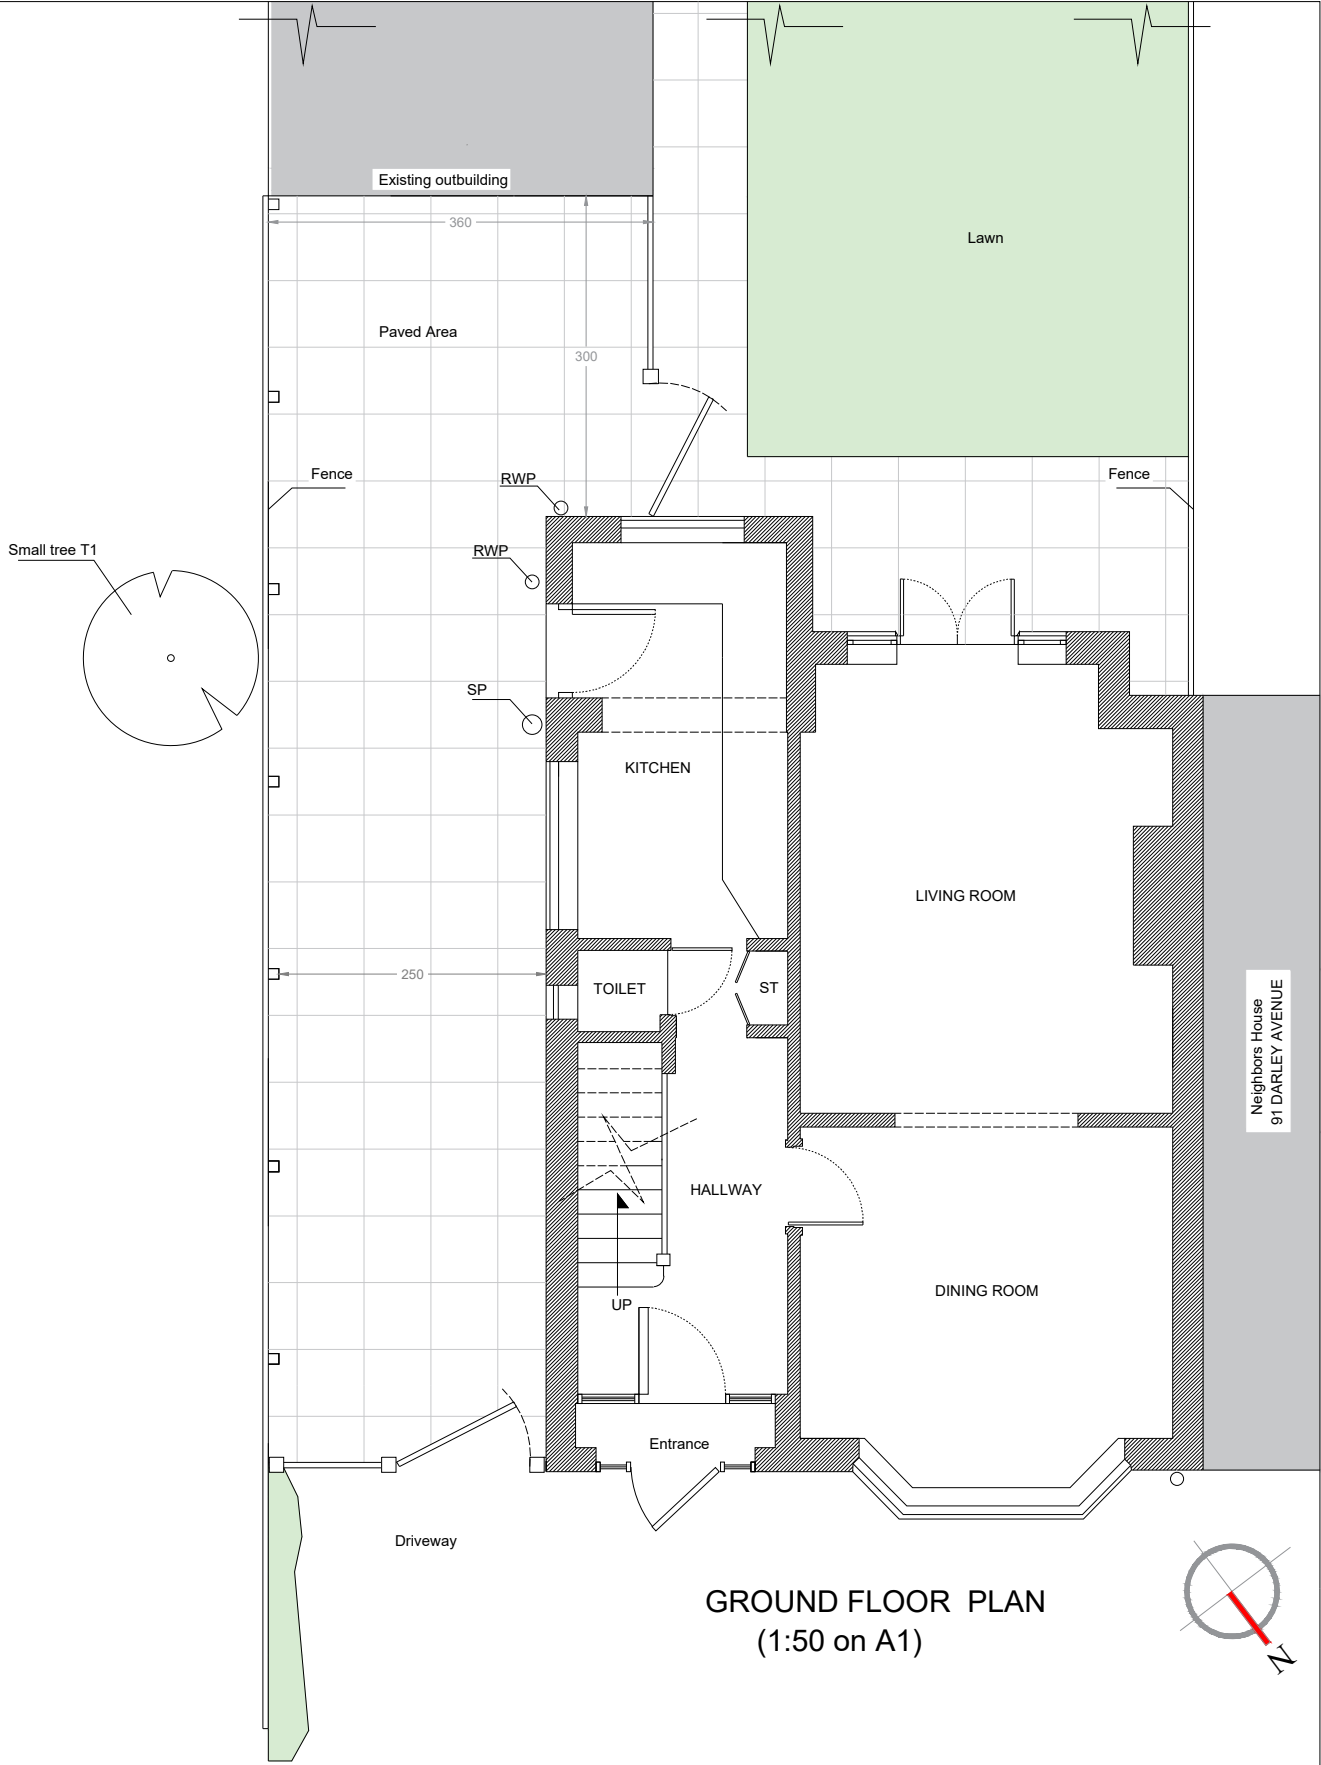

Project:		
Single storey rear and side extension at:		
89 Darley Avenue Manchester M21 7QR		
Client: Mr Mohammed Ilyas		
DRG Title: Existing Plans		
Date: 18/04/2024	Job No	Dwg. No
Scale: 1:50 on A1	24.04.00	A02
Email: SUNBULLI@HOTMAIL.CO.UK		

Subject to Planning permission and party wall agreement
All structure work to be examined and signed off by a qualified
structure engineer. All electric work done by a qualified electrician - All measurements to be checked on site.

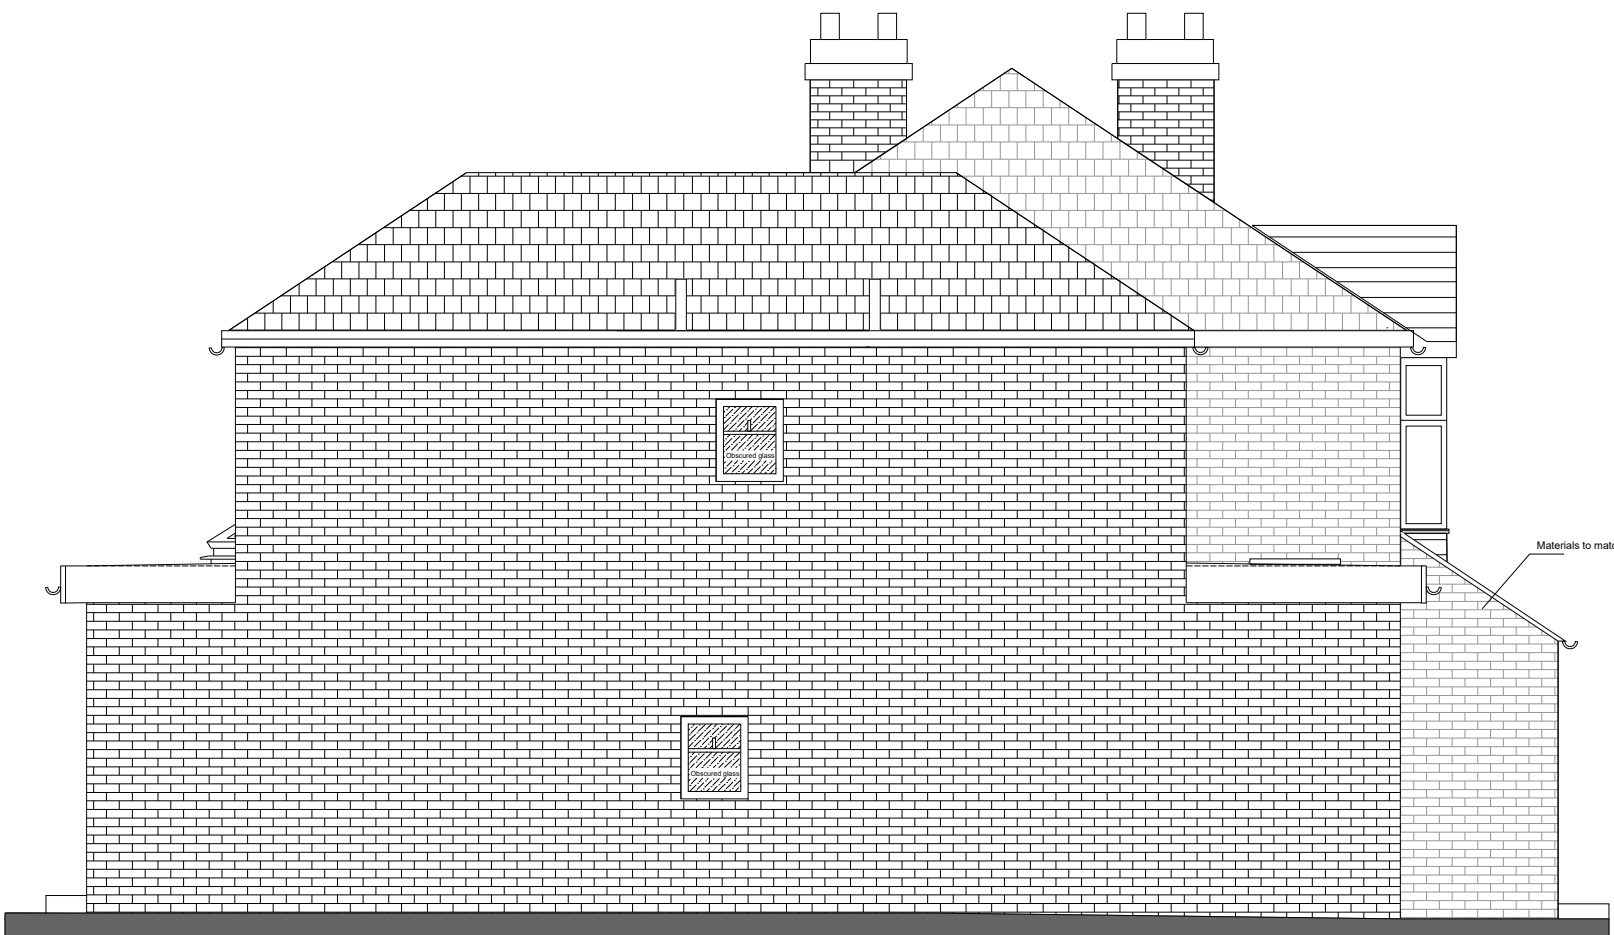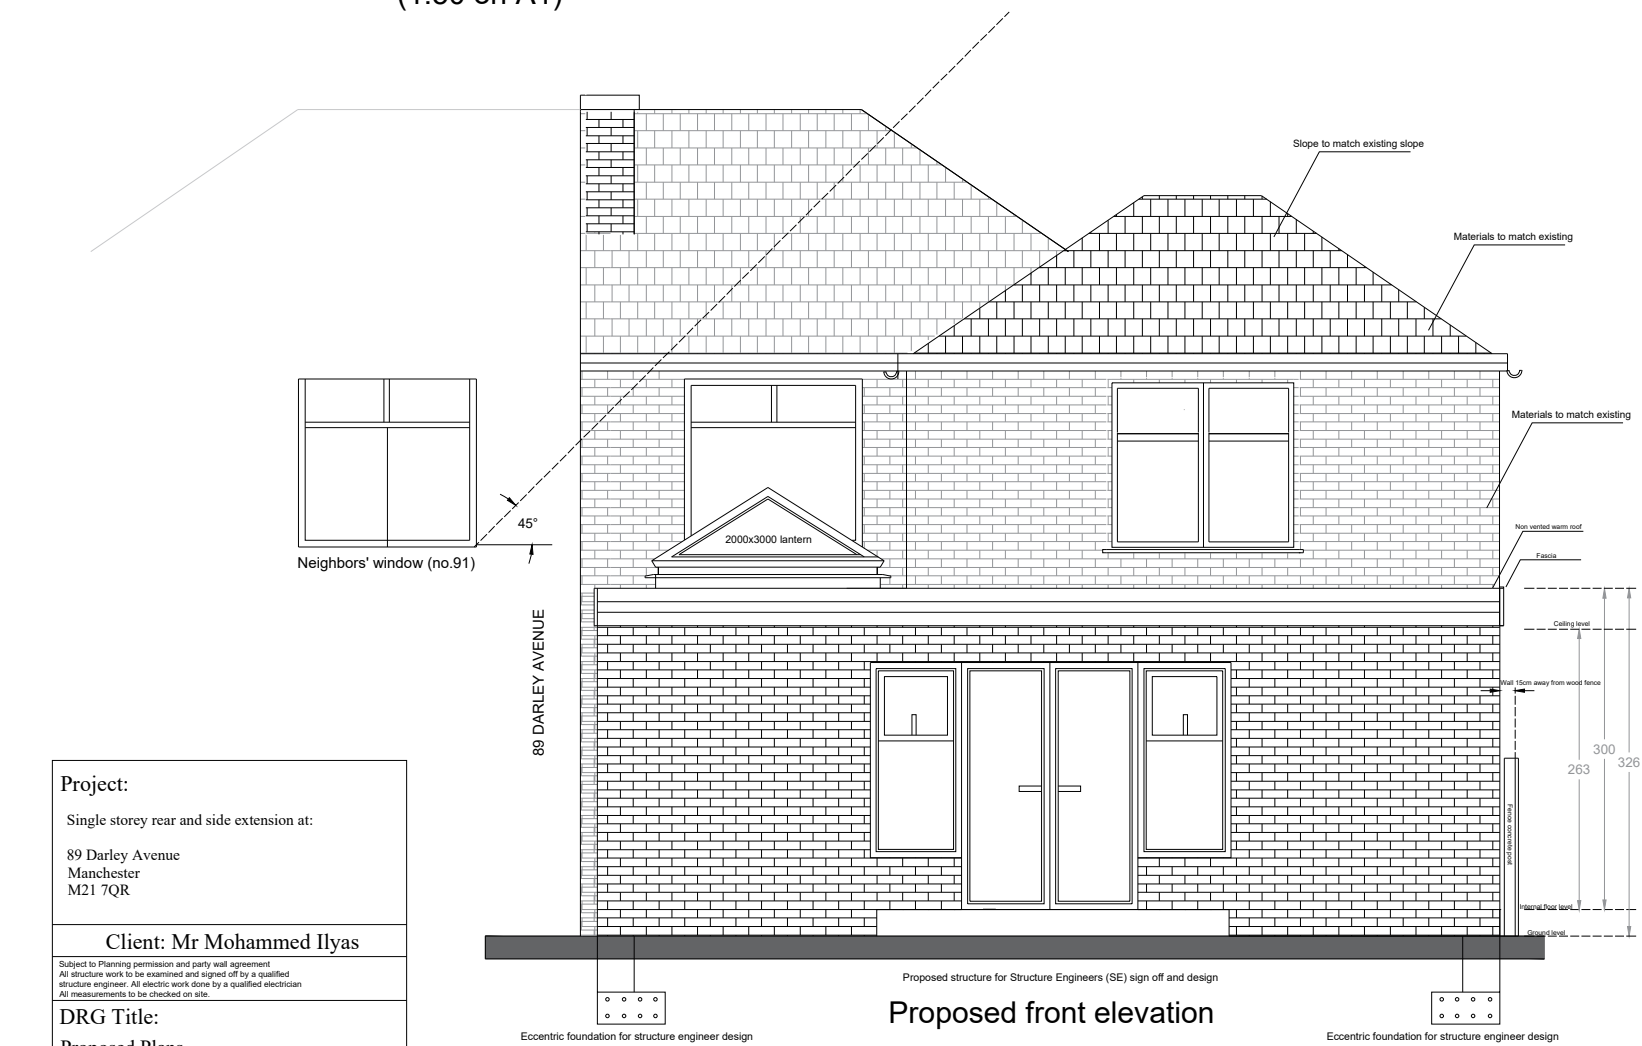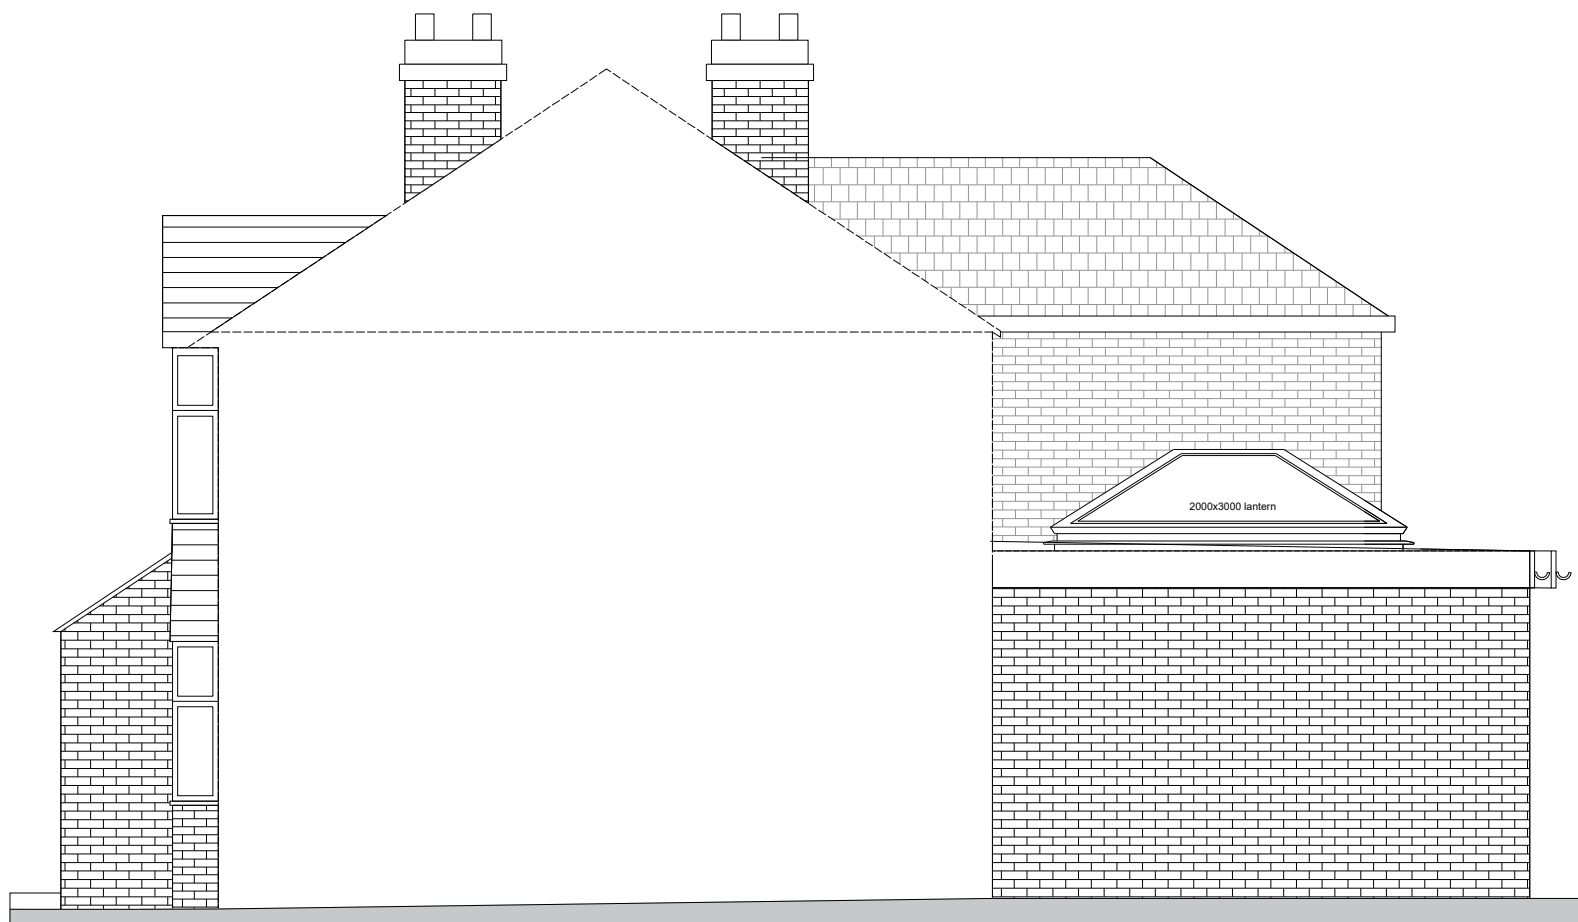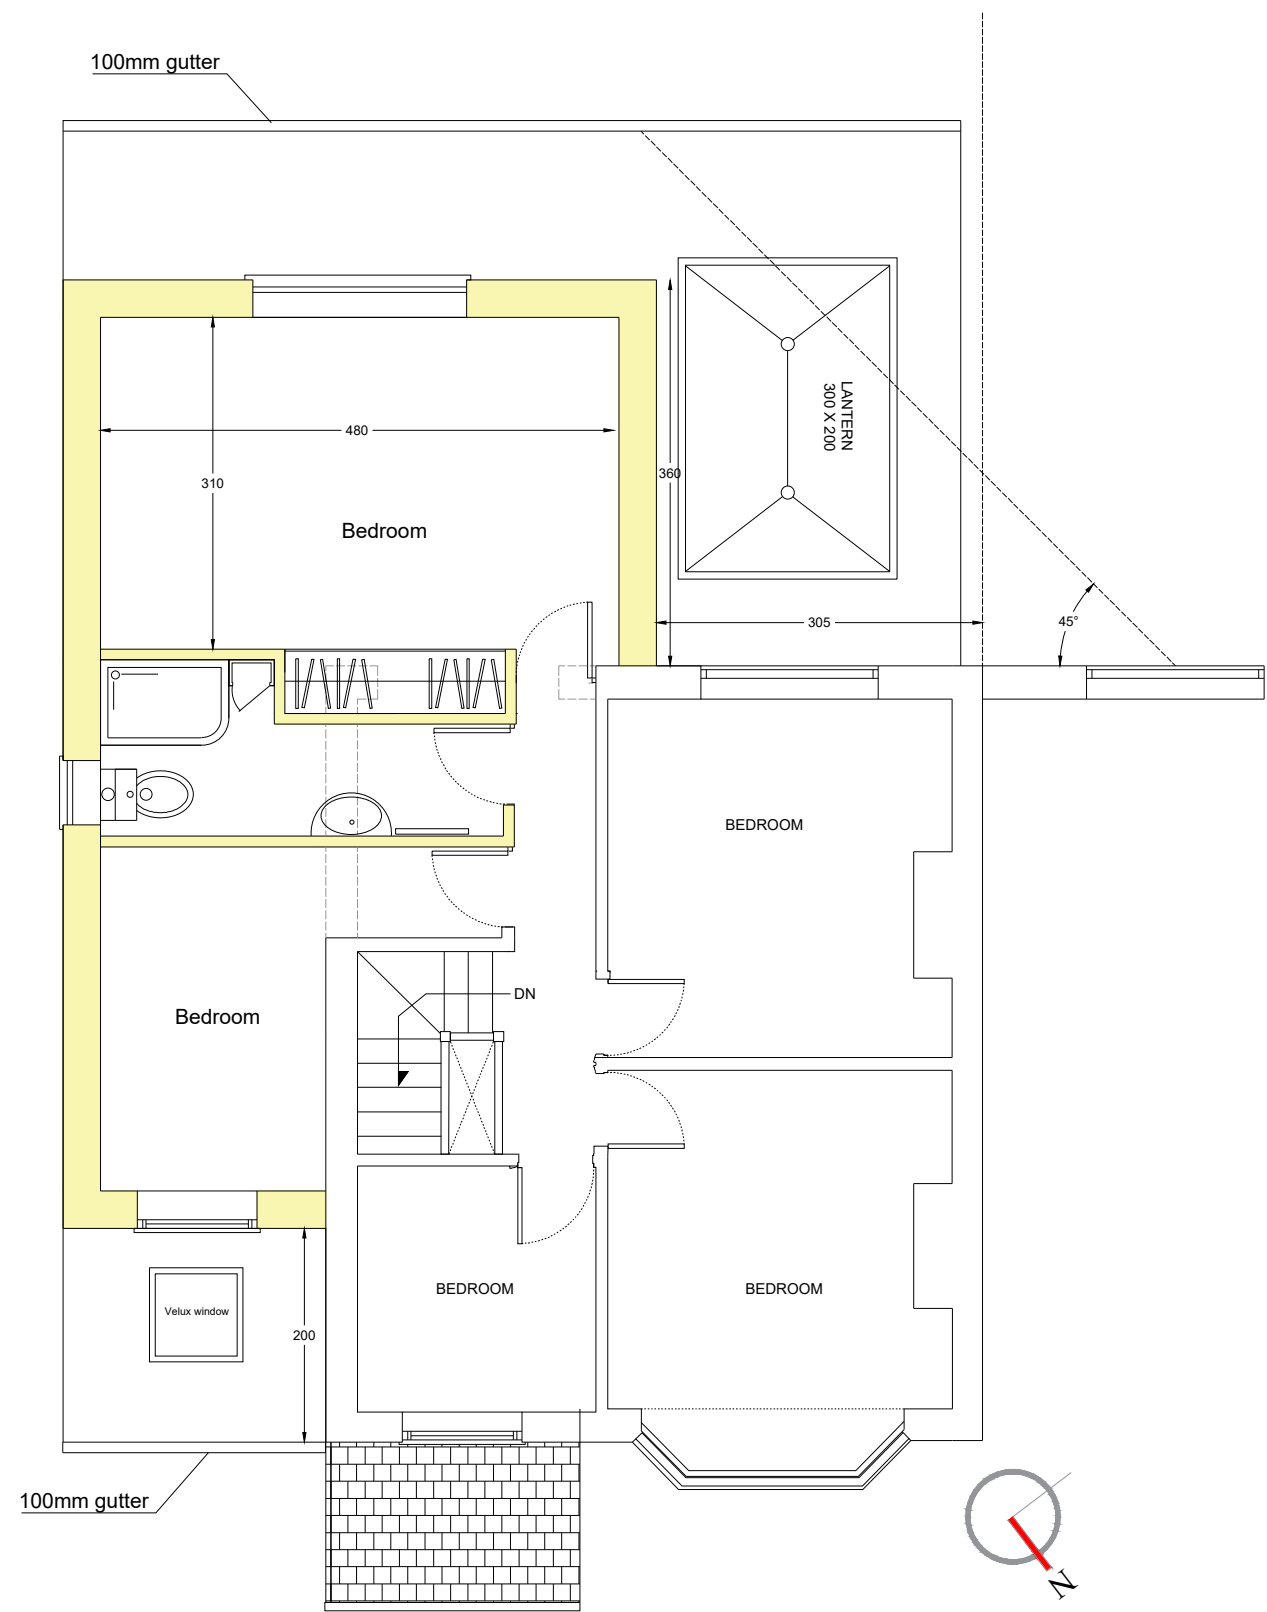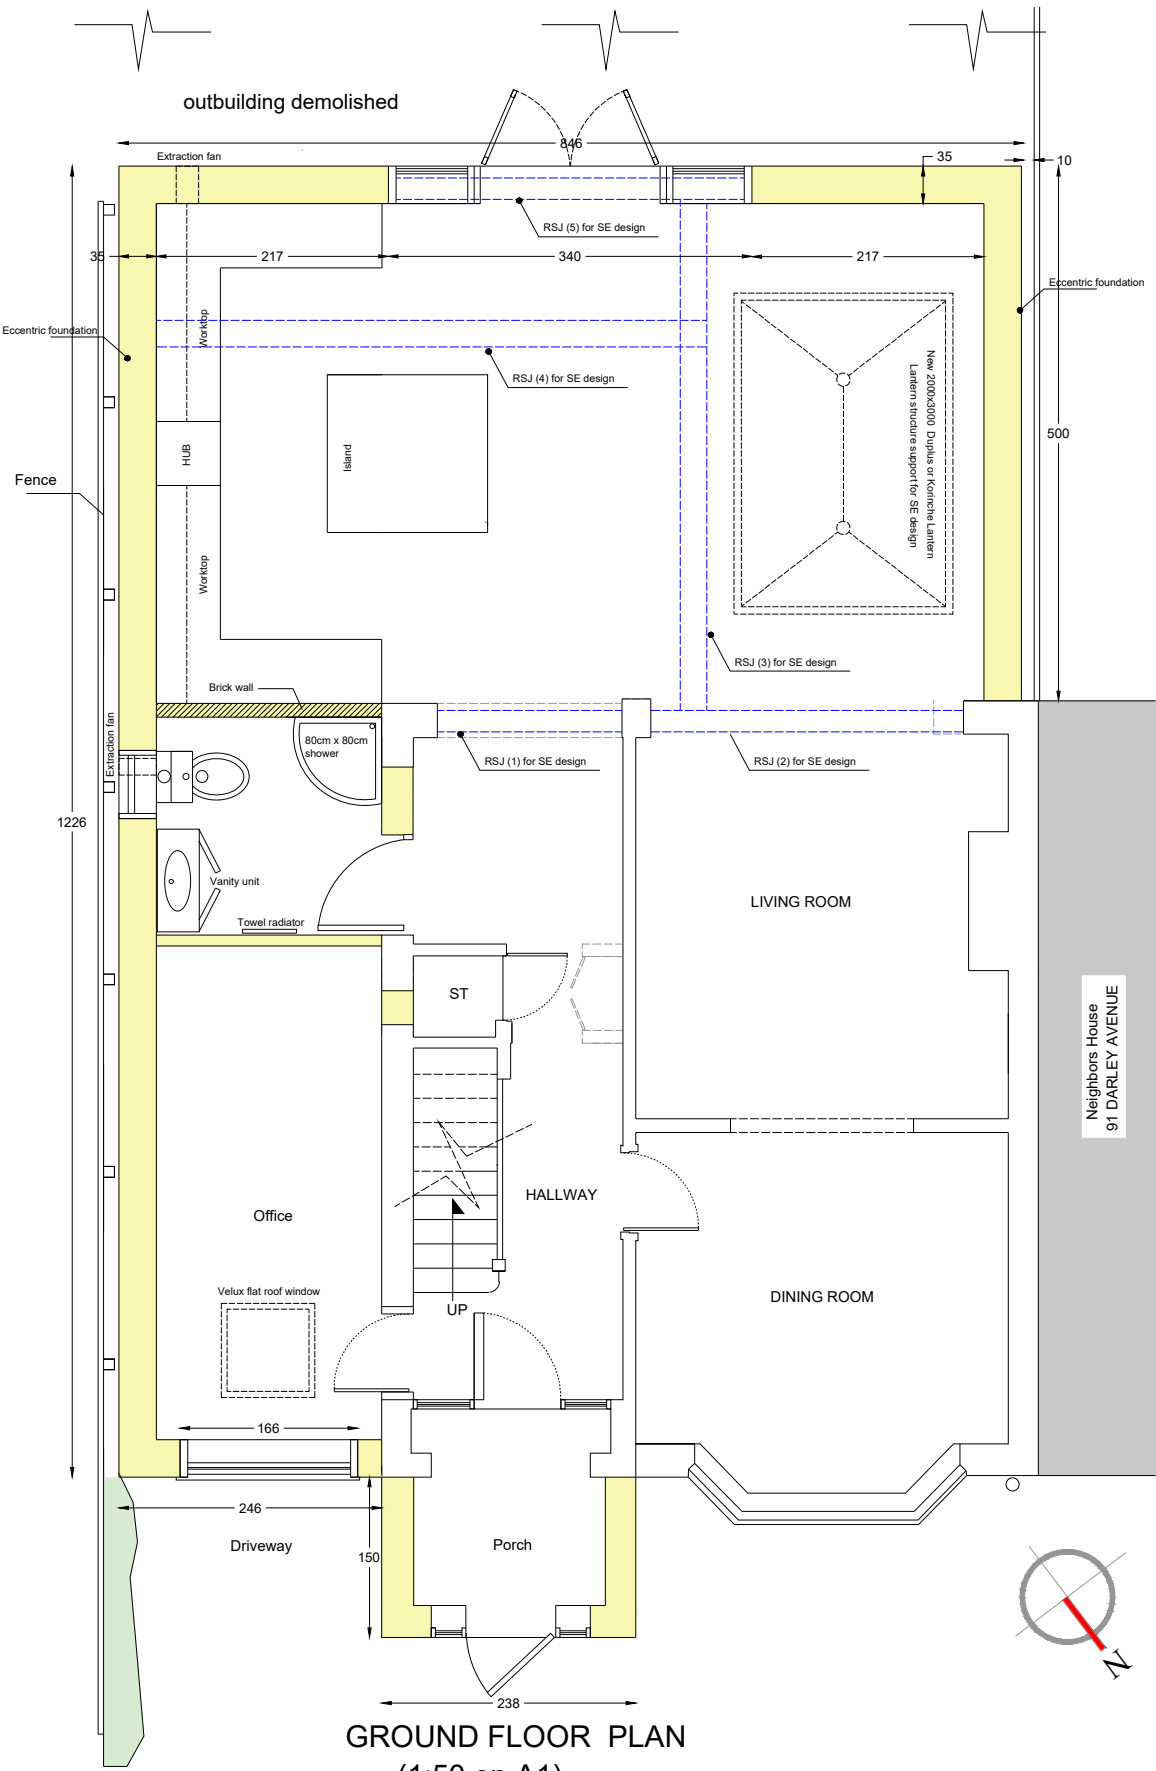

Project:
Single storey rear and side extension at:
89 Darley Avenue
Manchester
M21 7QR


Client: Mr Mohammed Ilyas

Subject to Planning permission and party wall agreement
All structure work to be supervised and signed off by a qualified
structure engineer. All electric work done by a qualified electrician.
All measurements to be checked on site.

DRG Title:
Proposed Plans

Date:	Job No	Dwg. No
27/06/2024	24.04.00	A03
Scale: 1:50 on A1		

Email: SUNBULLI@HOTMAIL.CO.UK

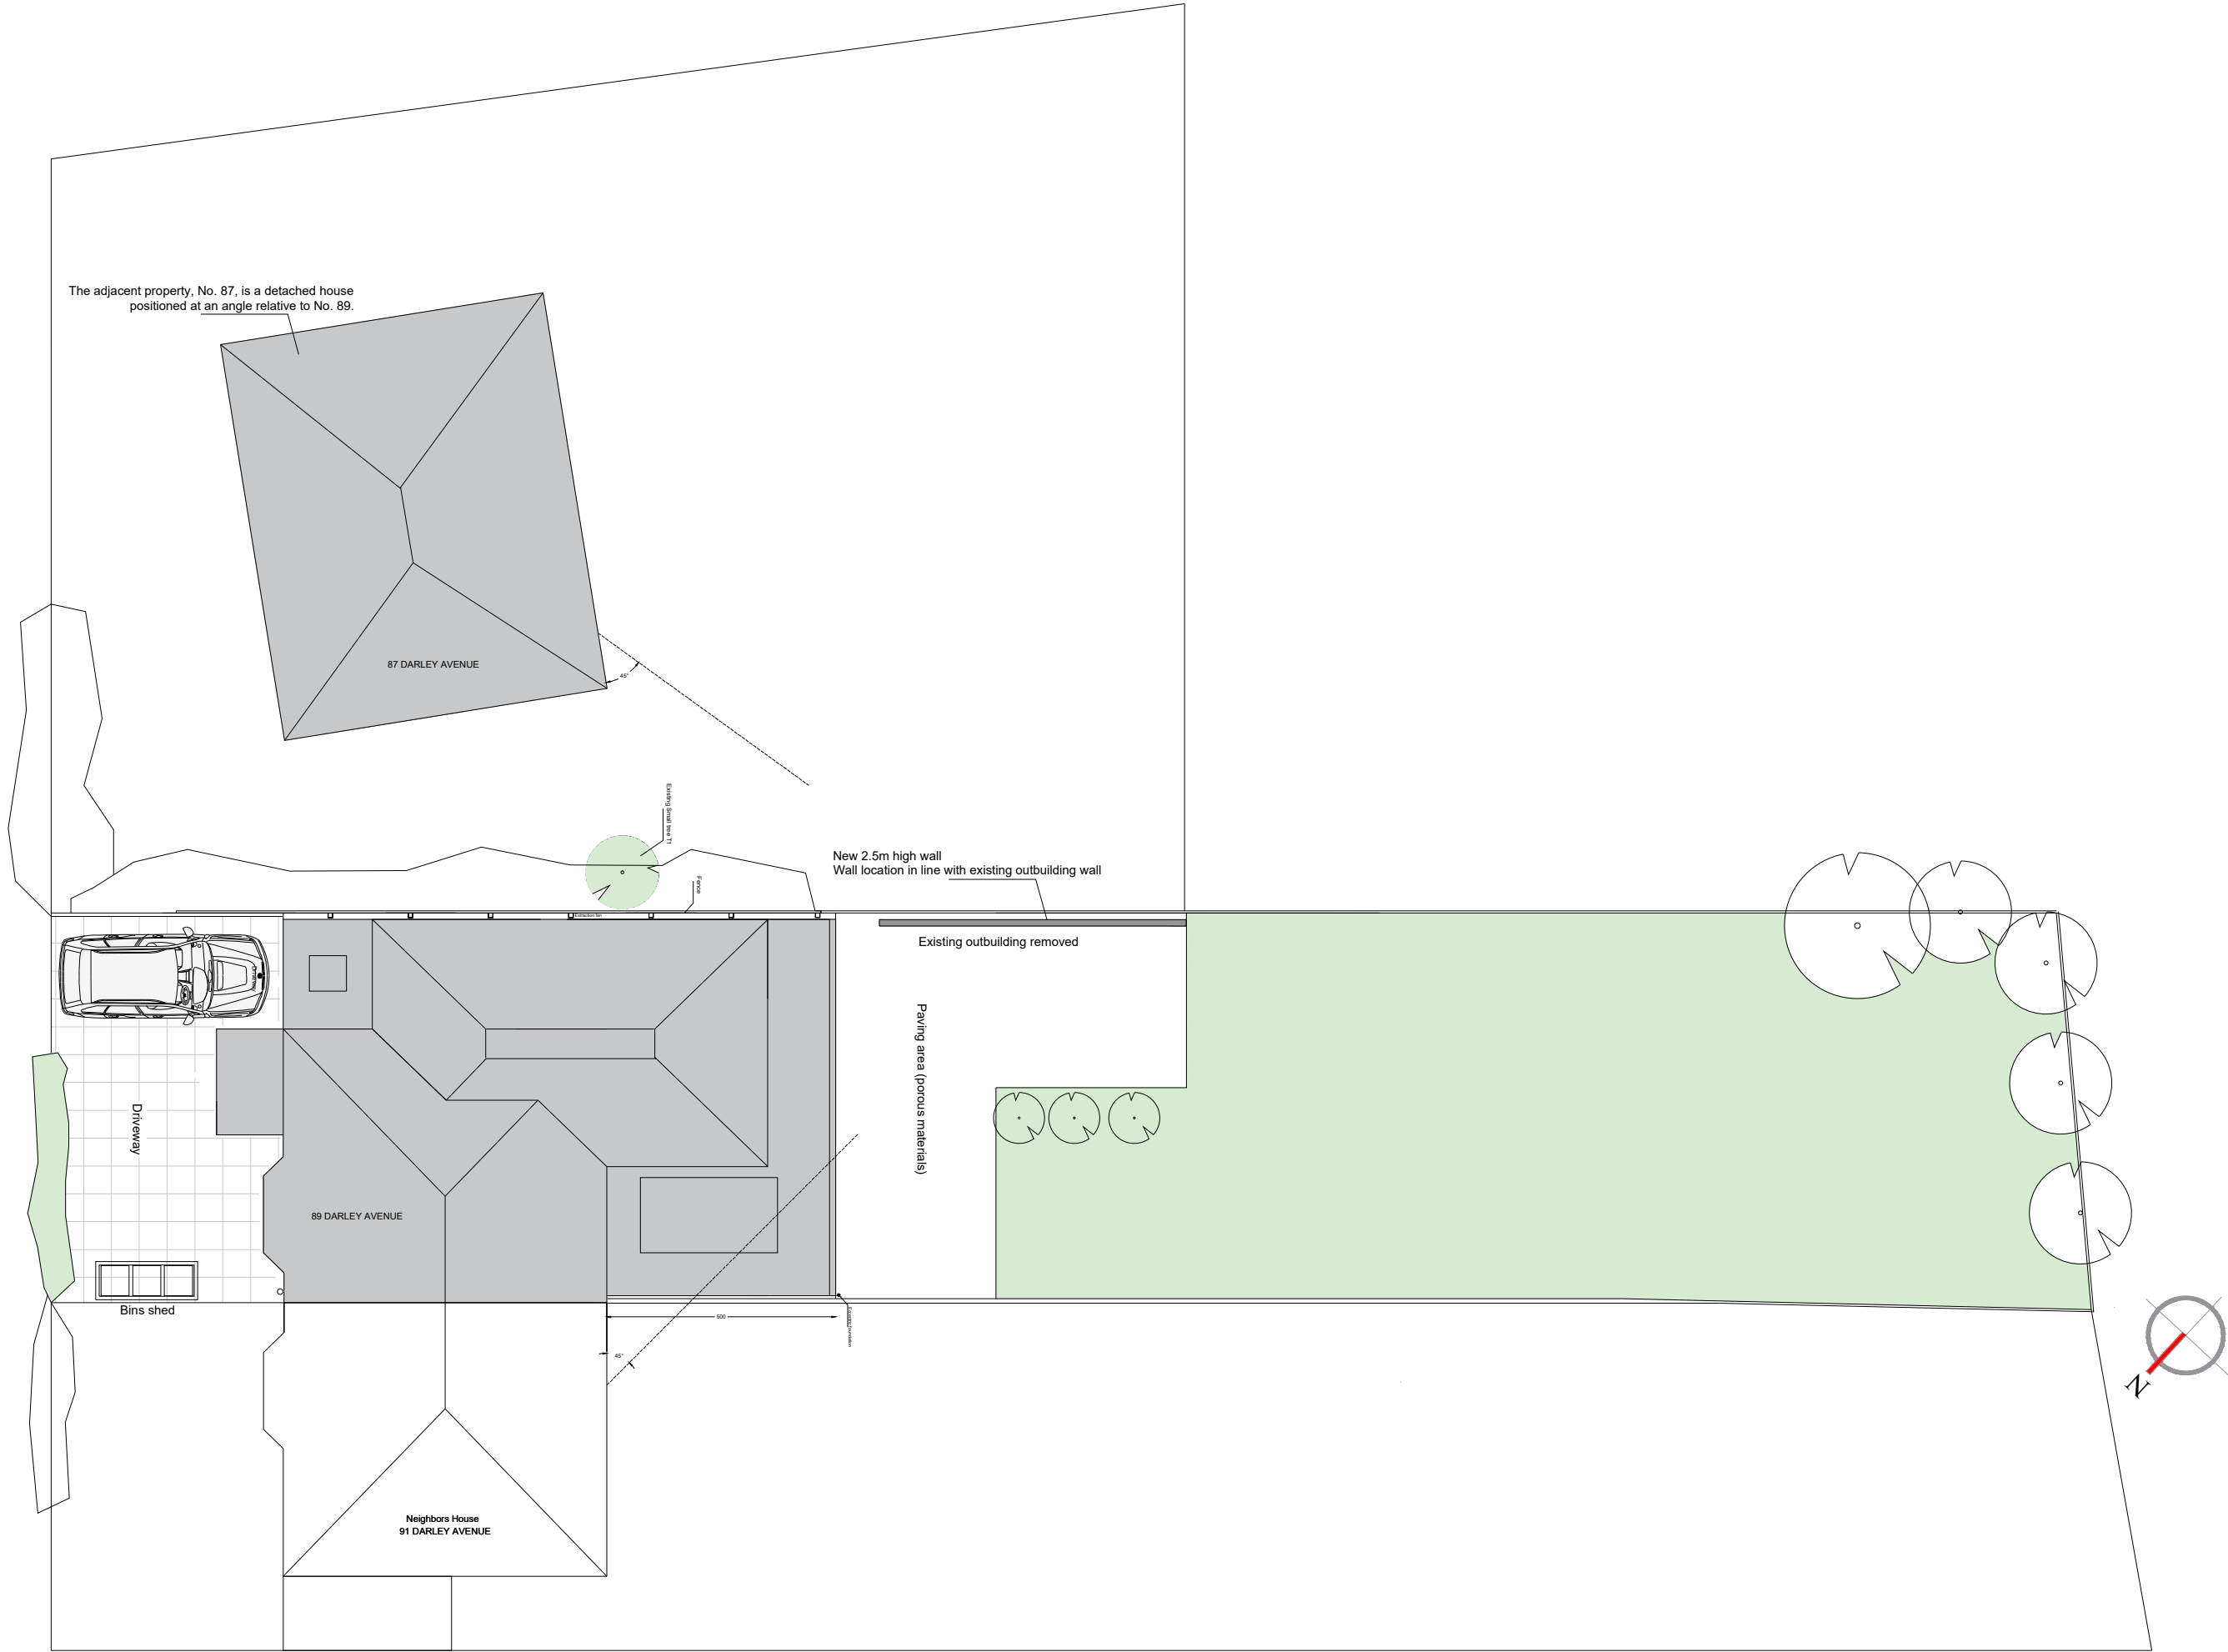

Project:

Single storey rear and side extension at:

89 Darley Avenue
Manchester
M21 7QR

Client: Mr Mohammed Ilyas

Subject to Planning permission and party wall agreement

All structure work to be examined and signed off by a qualified structure engineer. All electric work done by a qualified electrician

All measurements to be checked on site.

DRG Title:

Proposed Plans / block plan

	Job No	Dwg. No
Date: 27/06/2024	24.04.00	A04
Scale: 1:50 on A1		

Email: SUNBULLI@HOTMAIL.CO.UK

