


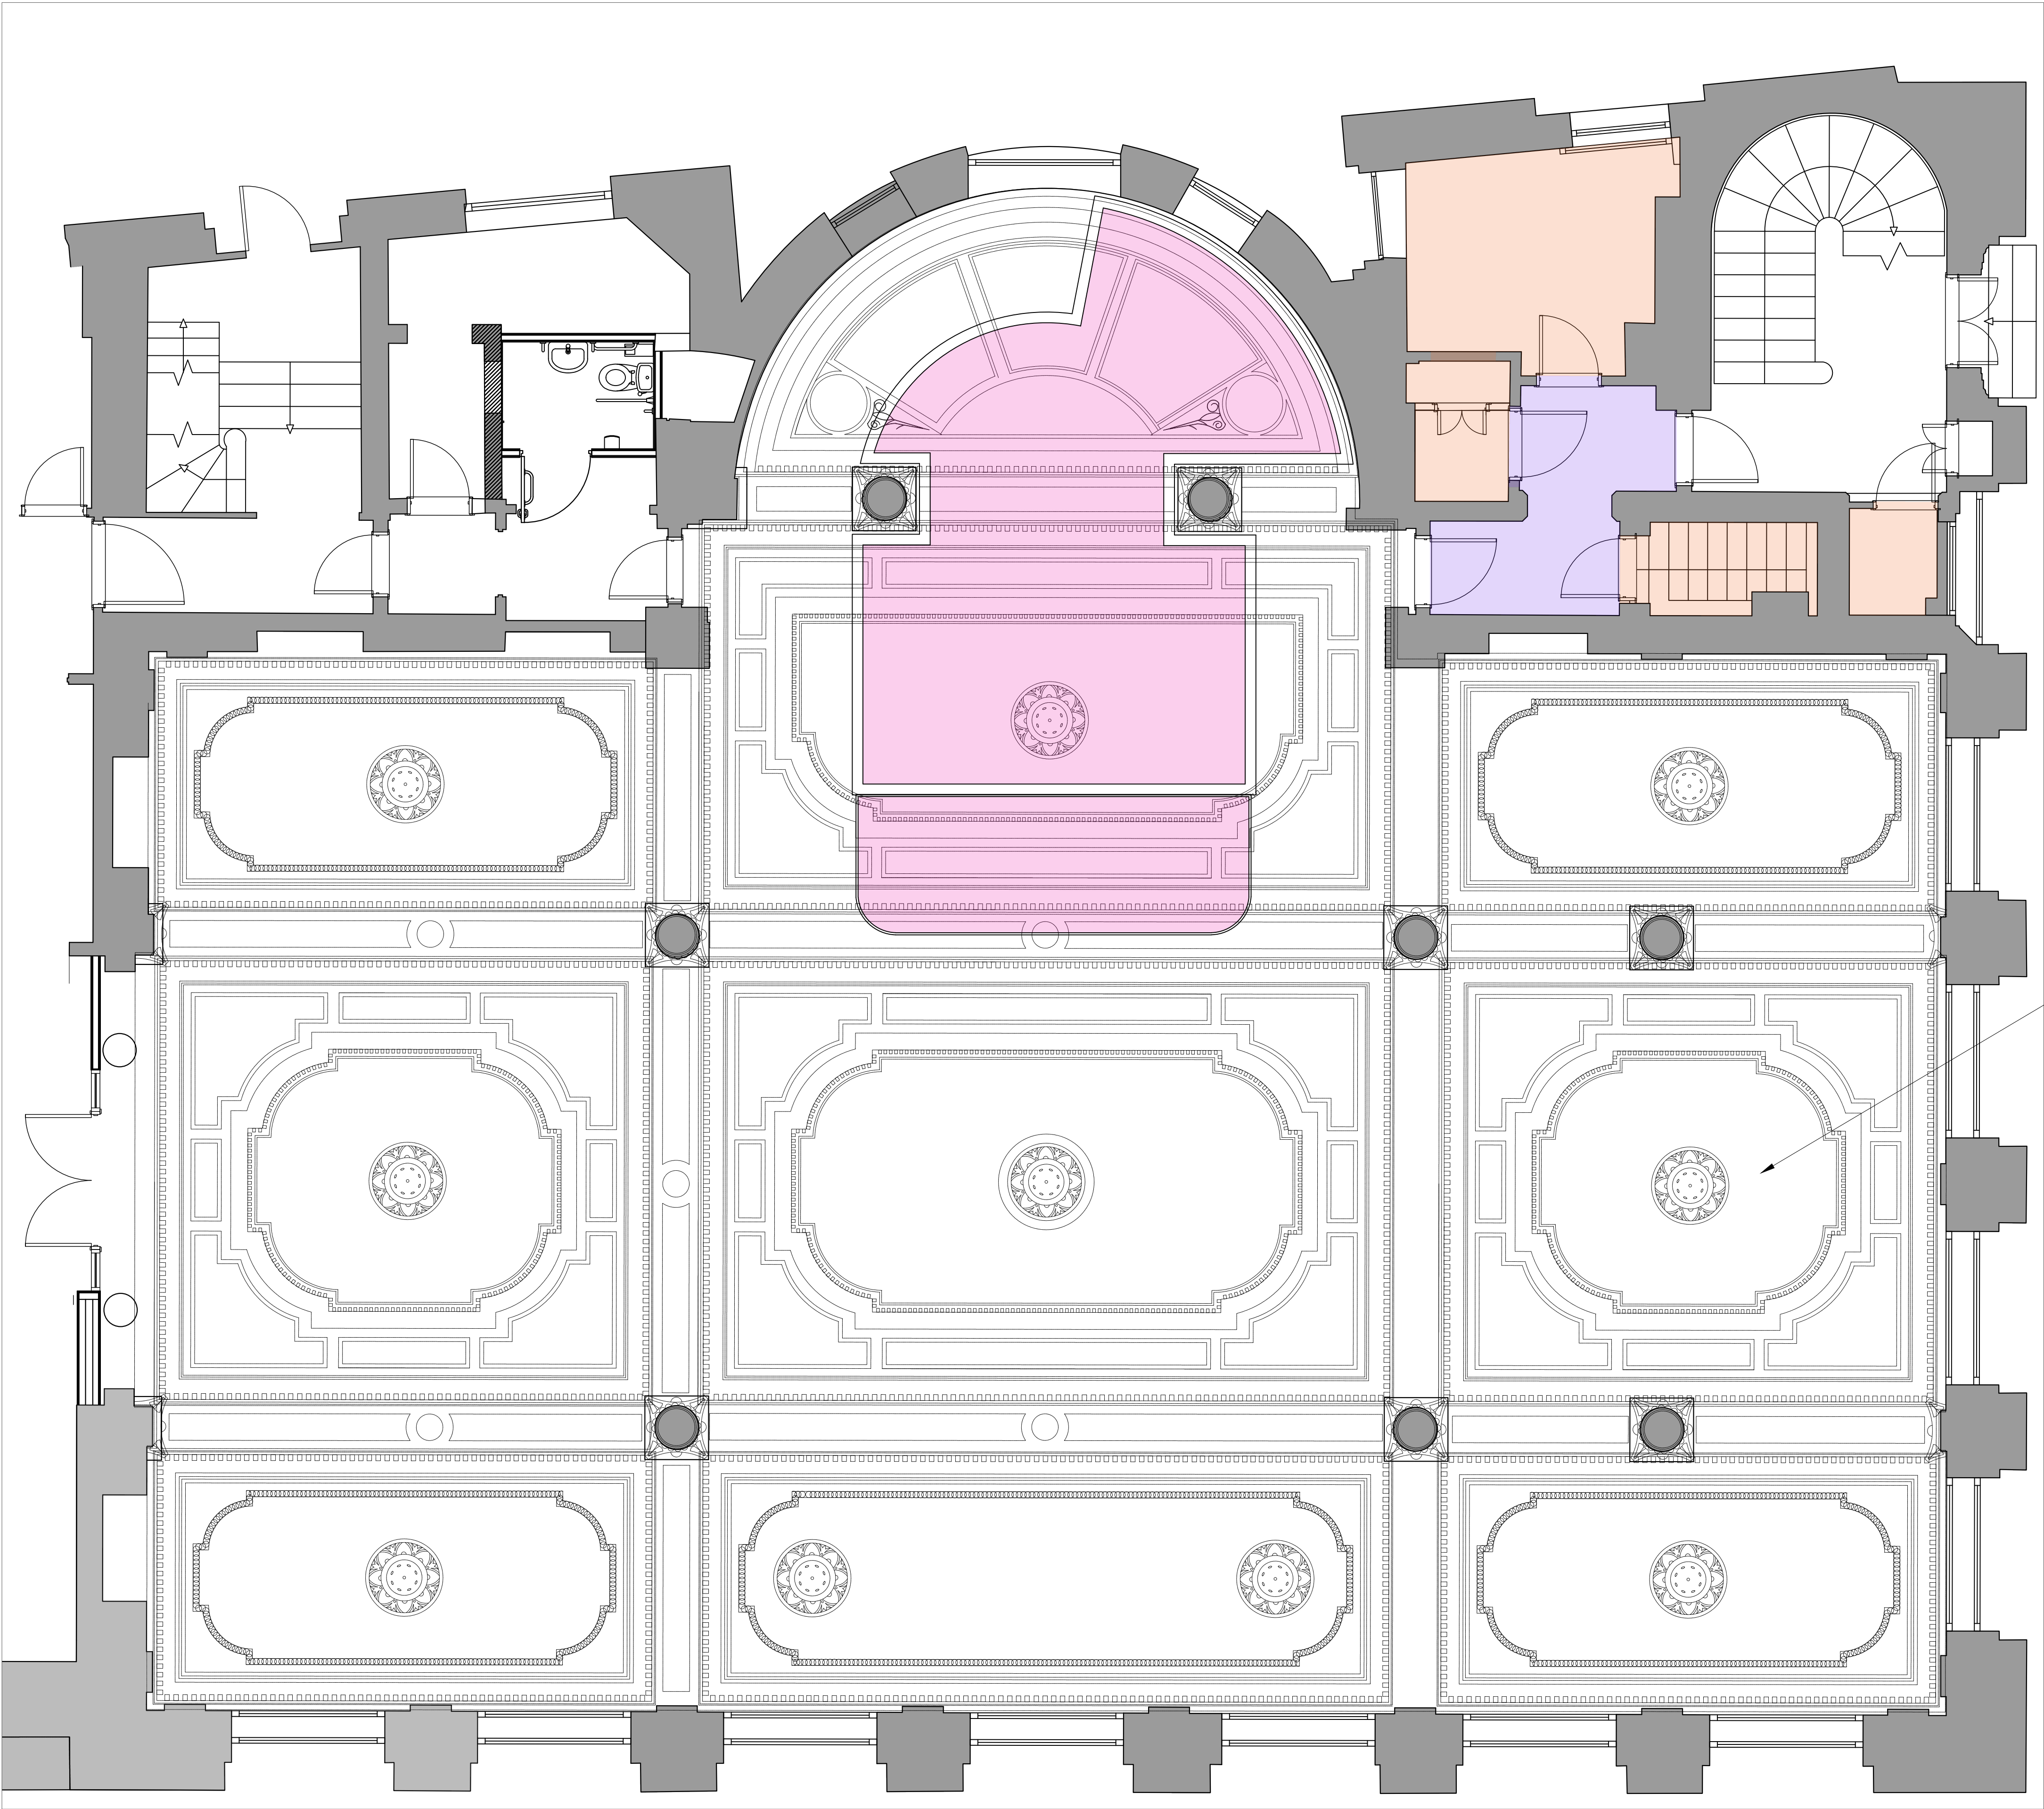

CEILING LEGEND

ALL NEW GRILLES, SPEAKERS, CAMERAS, EMERGENCY LIGHTS & DETECTION TO BE IN LINE WITH LIGHTING LAYOUT

SYMBOL	SPECIFICATION
	KITCHEN AND WINE ROOM PROPOSED MF CEILING, PLASTERBOARD FACED TO INNER FACE TO RECEIVE PAINT FINISH - REF TBC. OUTER FACE OF CEILING TO RECEIVE BRONZE TINTED MIRROR FINISH - REF: L.F. MOON LTD - BRONZE SILVERED MIRROR. CONTACT: info@lmoon.co.uk 0151 480 5848
	VIP ENTRANCE PROPOSED MF CEILING, PLASTERBOARD FACED TO RECEIVE PAINT FINISH - REF TBC
	BOH AREAS PROPOSED MF CEILING, PLASTERBOARD FACED TO RECEIVE PAINT FINISH - REF TBC

NOTE: EXISTING CORNICING, CEILING ROSE AND DECORATIVE MOULDINGS TO RECEIVE PAINT FINISH - REF TBC

EXISTING CEILINGS IN FRONT OF HOUSE RESTAURANT AREA TO RECEIVE PAINT FINISH - REF TBC

PROPOSED GROUND FLOOR REFLECTED CEILING PLAN
SCALE 1:50 @ A1

C	MF ceiling removed from exclusive entrance stairwell	10.10.24	MM
B	REVISED TO SUIT CLIENT MEETING	26.01.24	ZW
A	Layout revised as per client meeting	08.11.23	BW



JOB TITLE
Cut & Craft Manchester

DRAWING TITLE
Ground Floor Reflected Ceiling Plan

SCALE 1: 50 @ A1	DRAWING No
DATE October 2024	AC 23- P22C

DO NOT SCALE. ALL DIMENSIONS TO BE CHECKED ON SITE BY CONTRACTOR.
ALL MEASUREMENTS ARE IN MM UNLESS OTHERWISE SPECIFIED. WRITTEN
DIMENSIONS TO BE USED IN PREFERENCE TO SCALED DIMENSIONS & ALL
DISCREPANCIES TO BE REPORTED TO STUDIO TWO. THE DESIGN SHOWN ON
THIS DRAWING IS THE PROPERTY OF STUDIO TWO AND IS NOT TO BE USED OR
ITS CONTENTS COPIED, COMMUNICATED OR DISCLOSED, IN WHOLE OR IN PART.