

- MATERIALS KEY
- 01 (Grey / Anthracite) - Proposed decorative perforated galvanised metal plates at lower plinth, fixed in front of existing recessed grill/ ventilation panel / redundant windows
 - 02 Existing steel structure to be exposed & painted (Grey / Anthracite).
 - 03 Proposed 4no projecting signs to be located in the same positions as the existing. fixed at a uniform height to a uniform design.
 - 04 (Grey / Anthracite) - Proposed ornamental fixed railings from internal floor level to balustrade height
 - 05 (Grey / Anthracite) - Existing downspouts cleaned & painted
 - 06 (Grey / Anthracite) - Proposed ornamental shutters/ gates added to each opening above balustrade height. (Shutters to open inwards)
 - 08 (Grey / Anthracite) - 4No. Openings with proposed decorative screen above, to conceal existing extraction outlets and ducting, 2No. located to either side of central opening.
 - 09 Existing slide shutter doors - cleaned & painted grey/ anthracite
 - 10 (Grey / Anthracite) - Proposed ornamental fixed railings above both entrance doors





NIGHT TIME ELEVATION (SHUTTERS CLOSED)
PROPOSED ELEVATION A - TIBB STREET
Scale 1:200 @ A3

Area of the proposed work



DAY TIME ELEVATION (SHUTTERS OPEN)
PROPOSED ELEVATION A - TIBB STREET
Scale 1:100 @ A3

 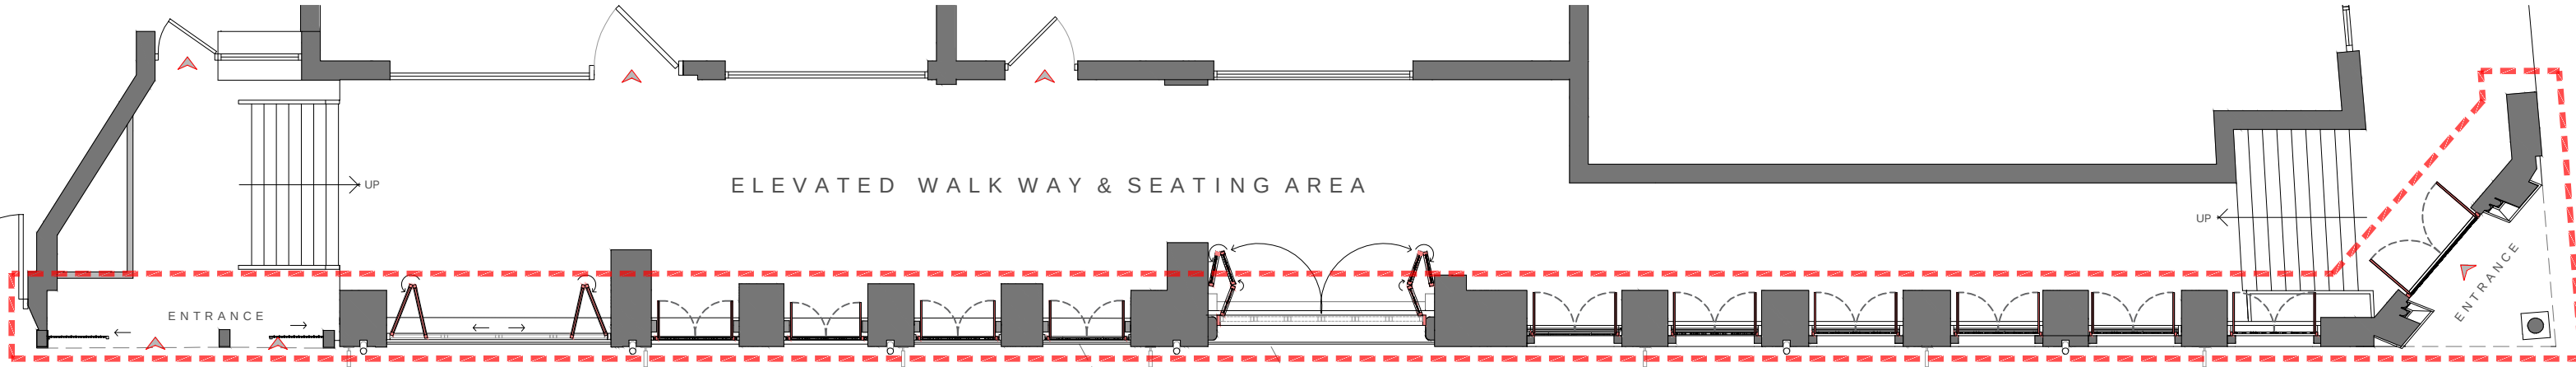

PROPOSED GROUND FLOOR PLAN
Scale 1:100 @ A3

REVISION	D	Design Updated_Following Planning review meeting	20/11/24
----------	---	--	----------

Notes: Do not scale from this drawing. Use figured dimensions in all cases. Check all dimensions on site. Report any drawing errors or discrepancies to O'Brien & Noel Architects before proceeding. This drawing has been created for the purposes identified in the status and should only be used for this purpose. This is not a construction drawing. To be read in conjunction with all approved documents, permits, drawings and information and drawings from other appointed consultants.

Project: Smithfields-Gate_2024_Revised Gates/ Railings Design
Drawing: Proposed Tib Street Elevation & Plan
Job-Dwg No: 137-L04_RevD
tel: 0151 528 2211 email: contact@obriennoel.com web: www.obriennoel.com

PLANNING
NOVEMBER 2024

O'BRIEN
& NOËL
ARCHITECTS