


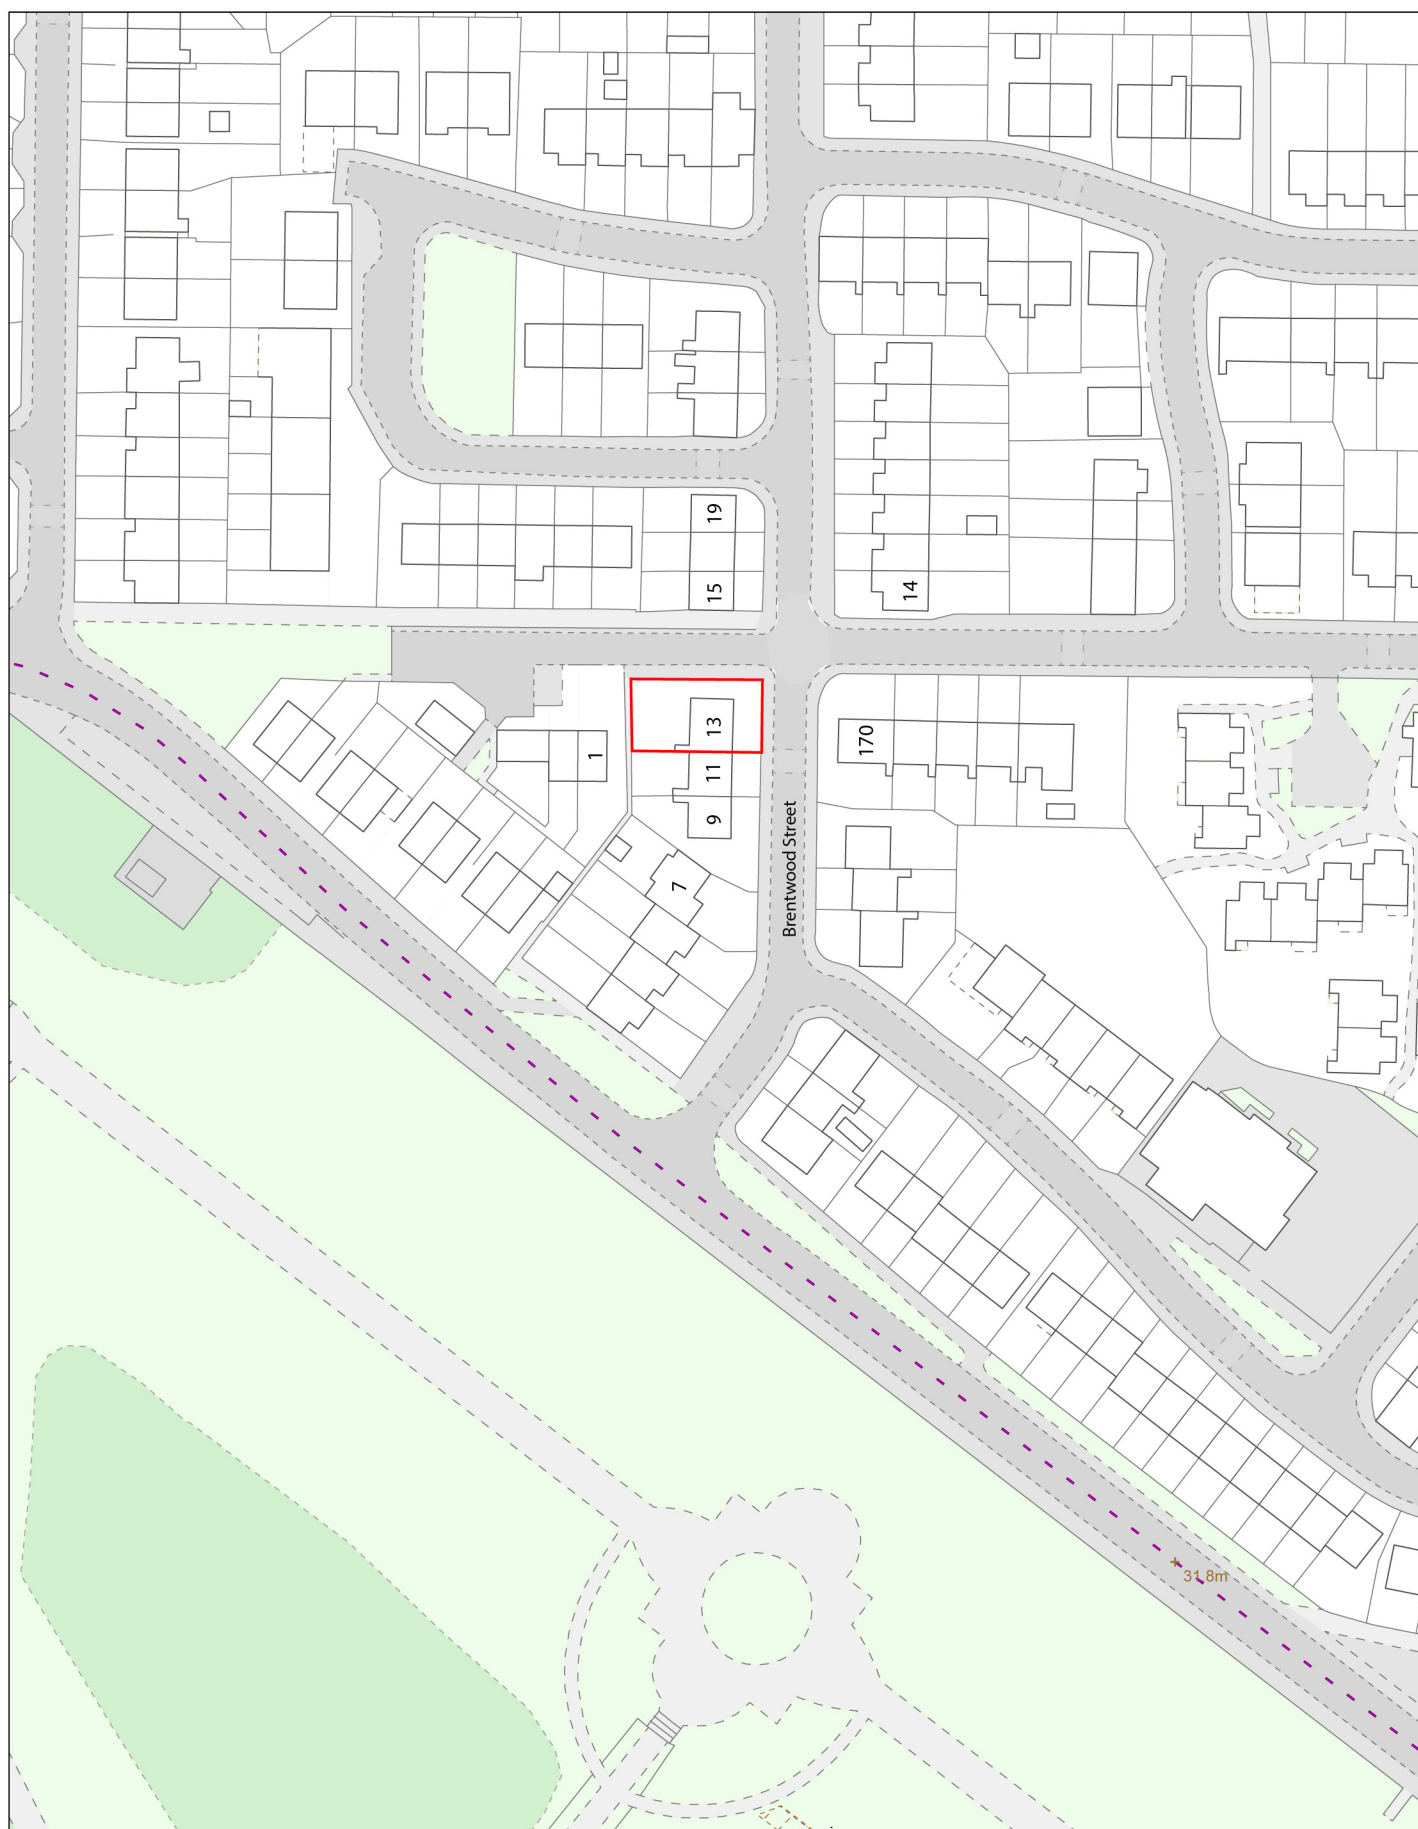
 


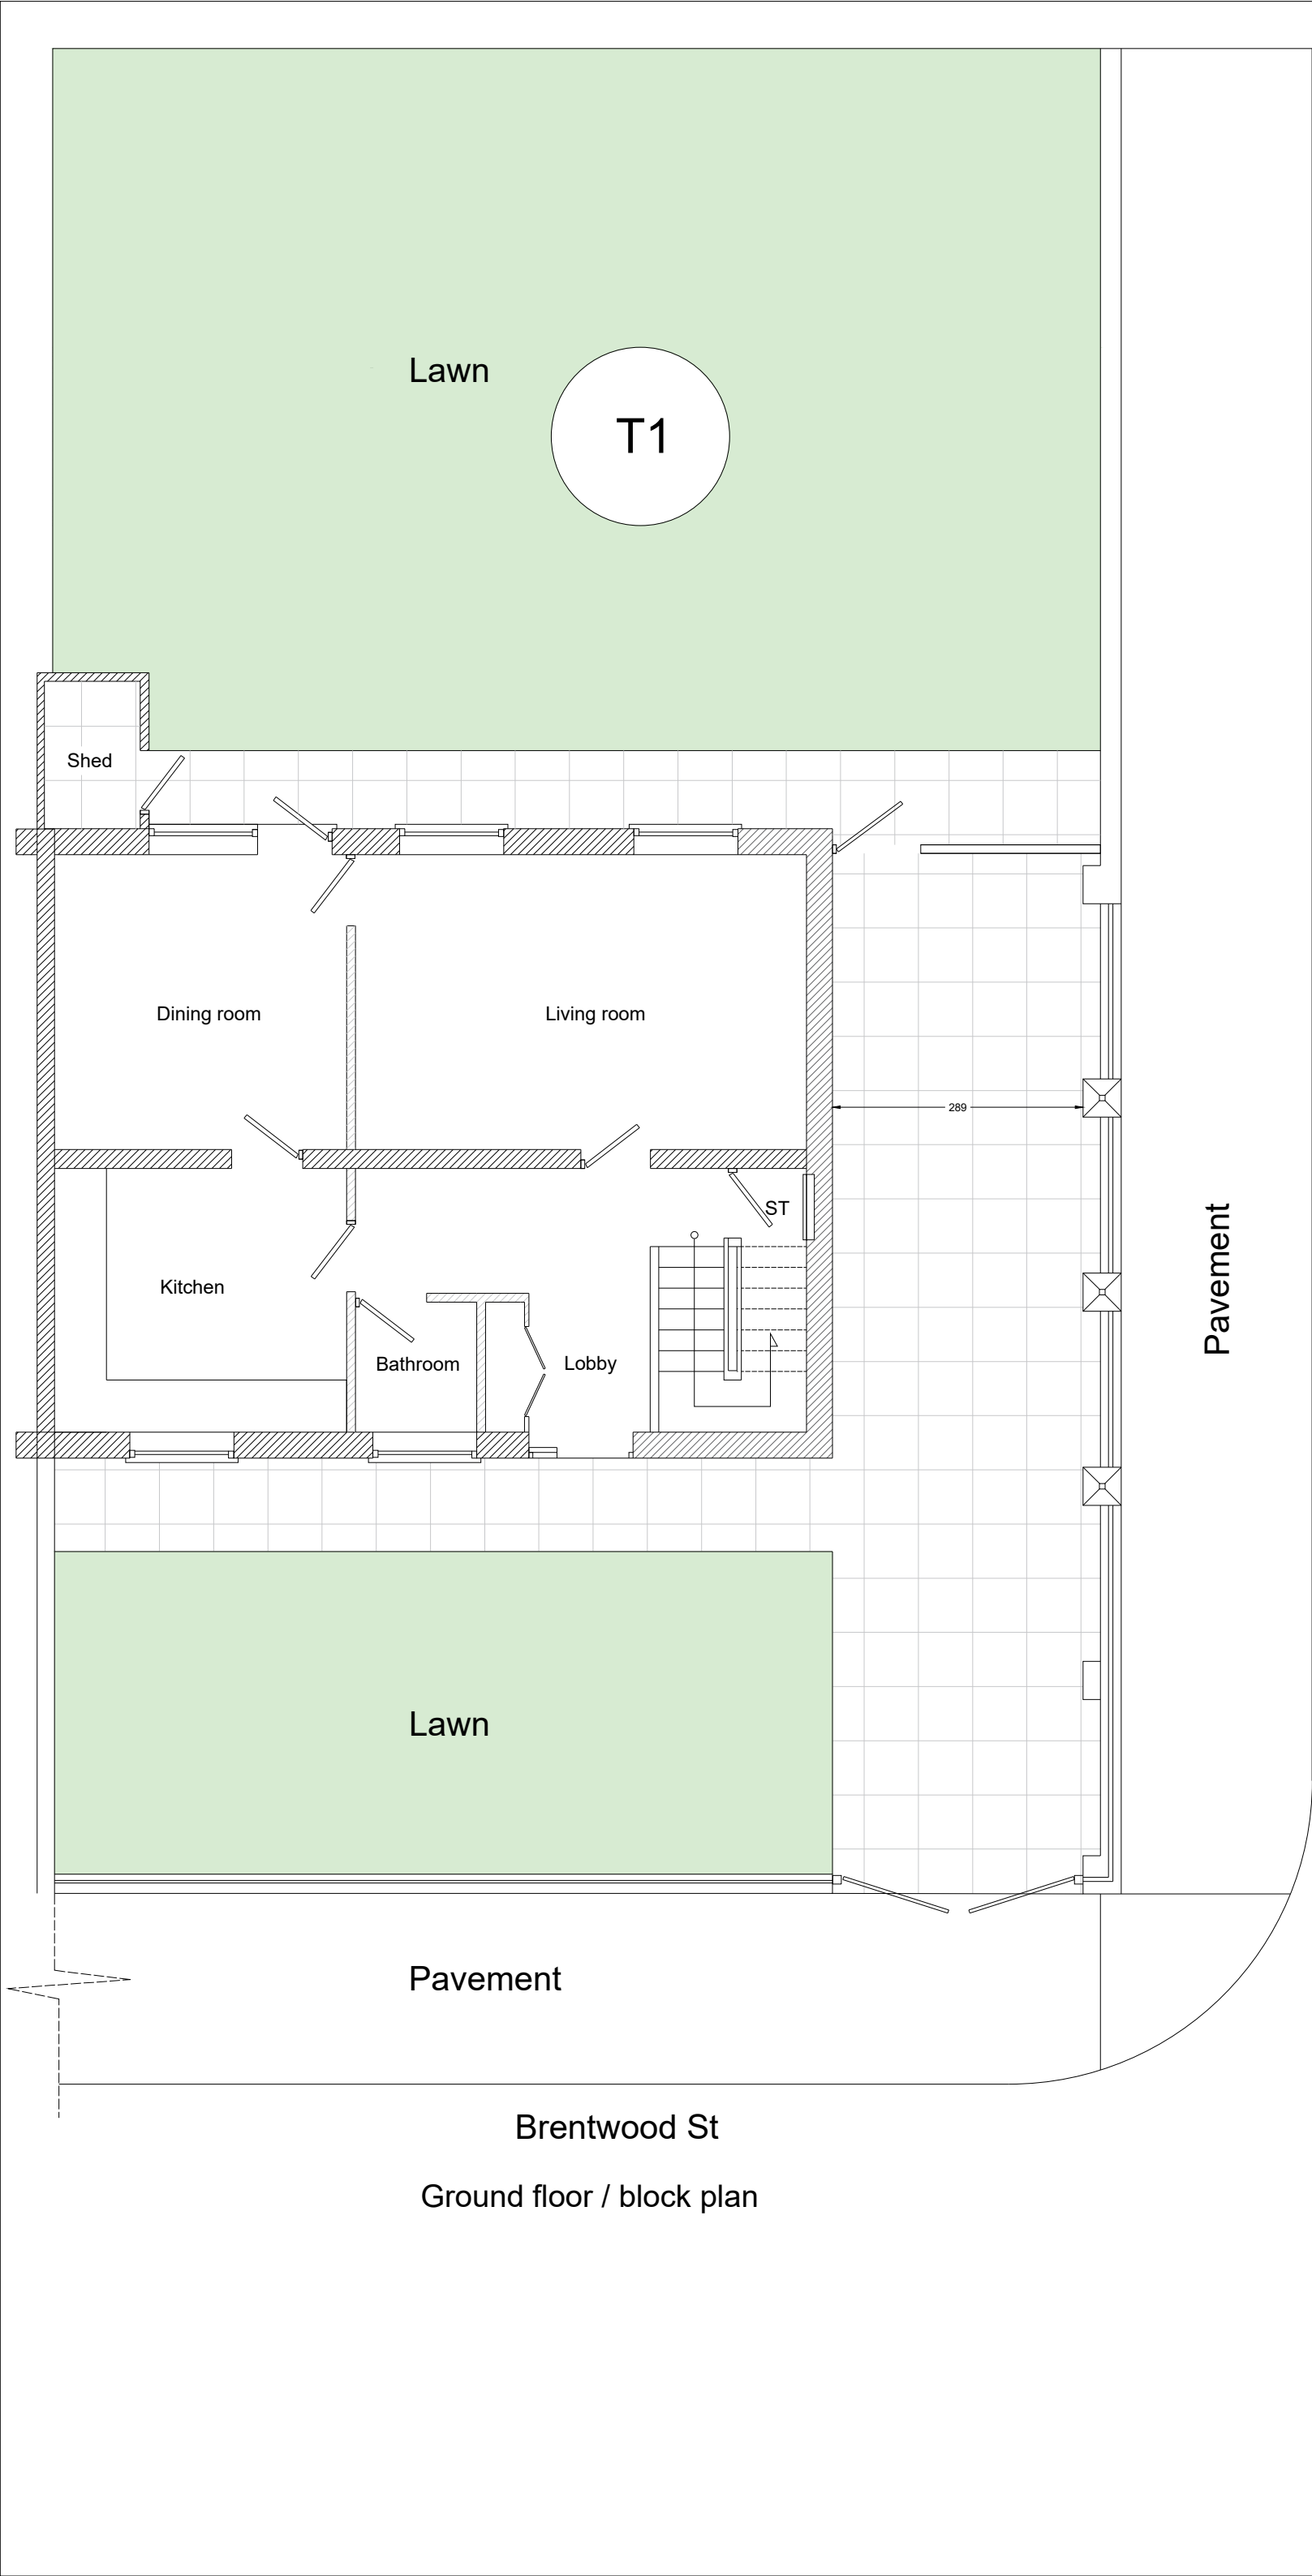


Scale 1:1250

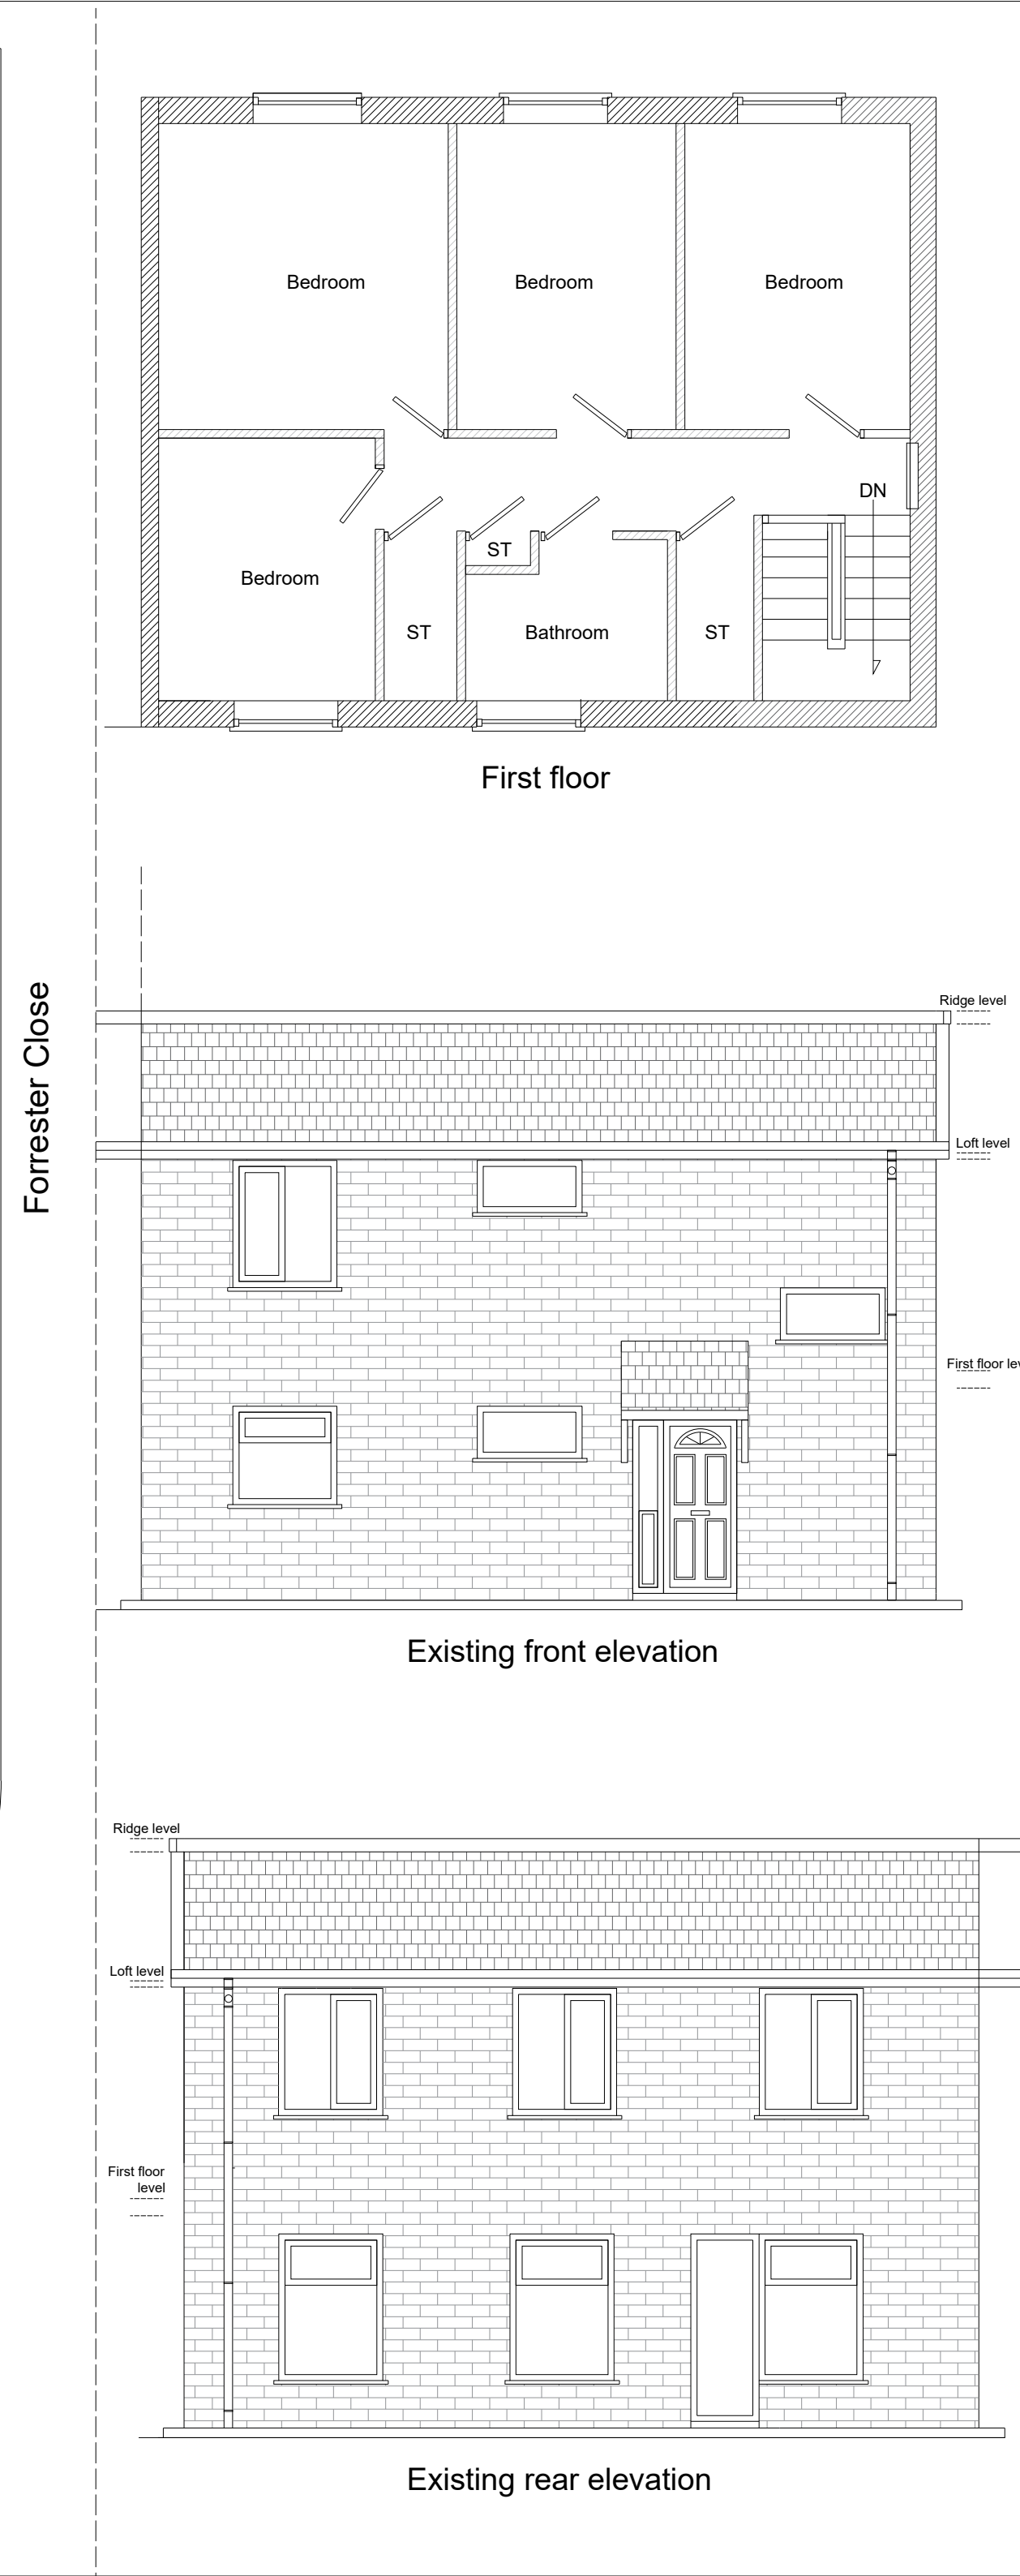


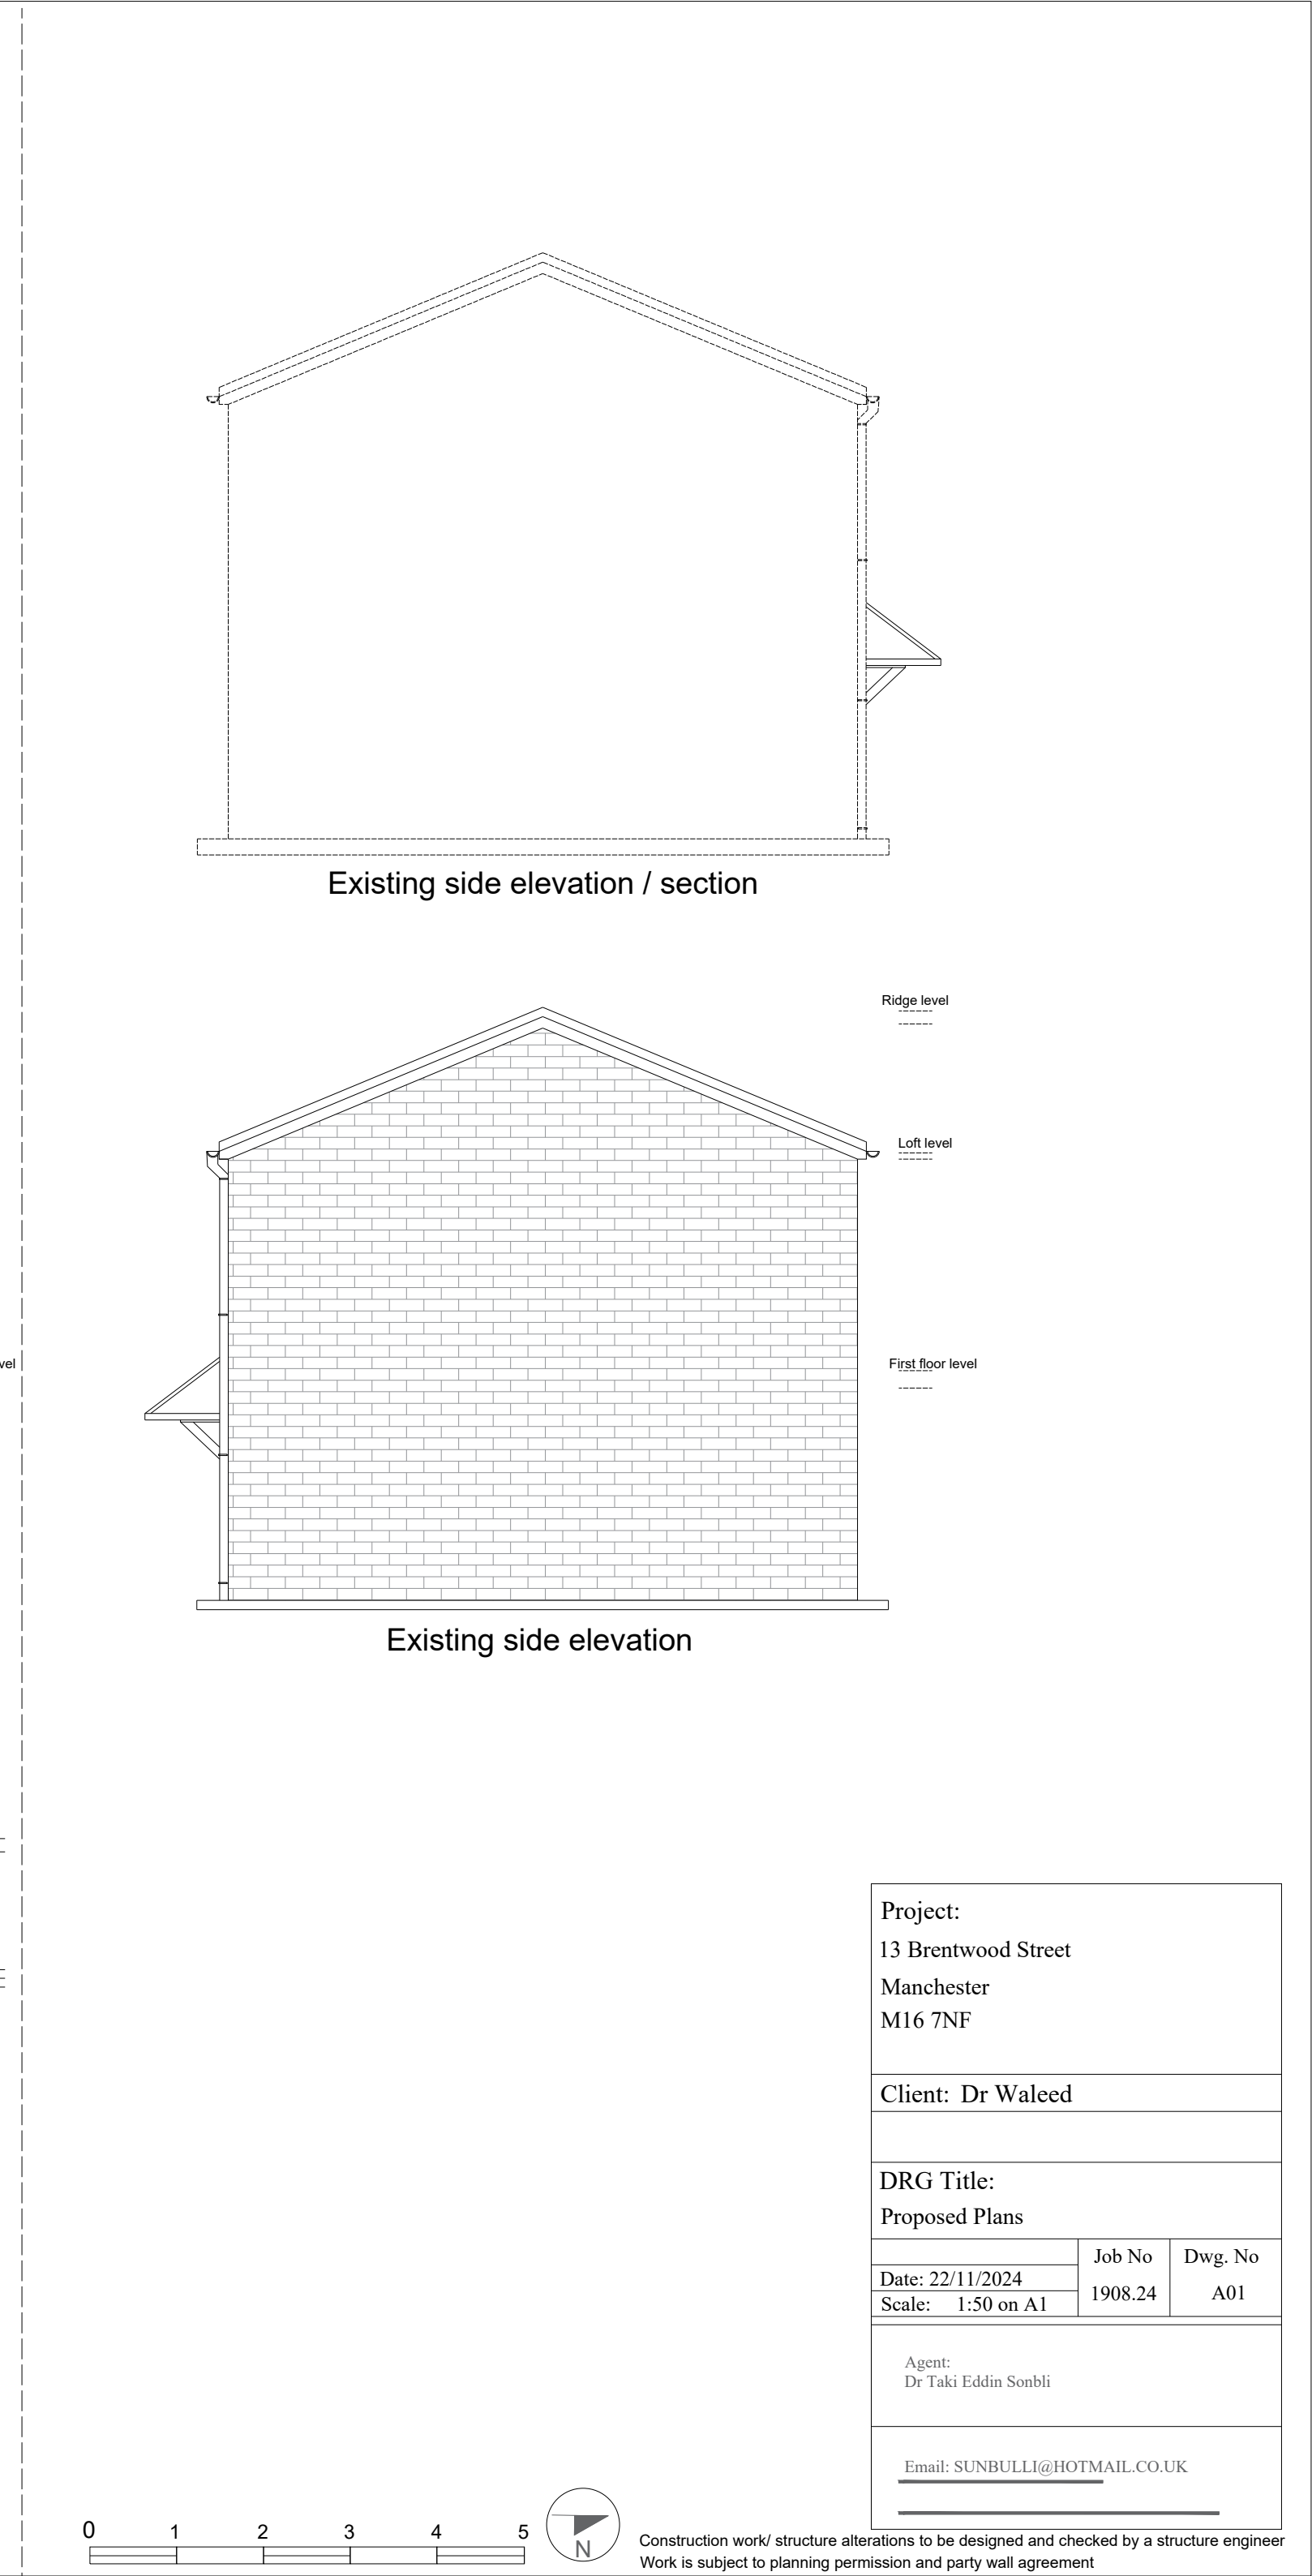


Project: 13 Brentwood Street Manchester M16 7NF		
Client: Dr Waleed		
DRG Title: Proposed Plans		
Date: 22/11/2024	Job No 1908.24	Dwg. No A01
Agent: Dr Taki Eddin Sonbli		
Email: SUNBULLI@HOTMAIL.CO.UK		

 


Construction work/ structure alterations to be designed and checked by a structure engineer
Work is subject to planning permission and party wall agreement

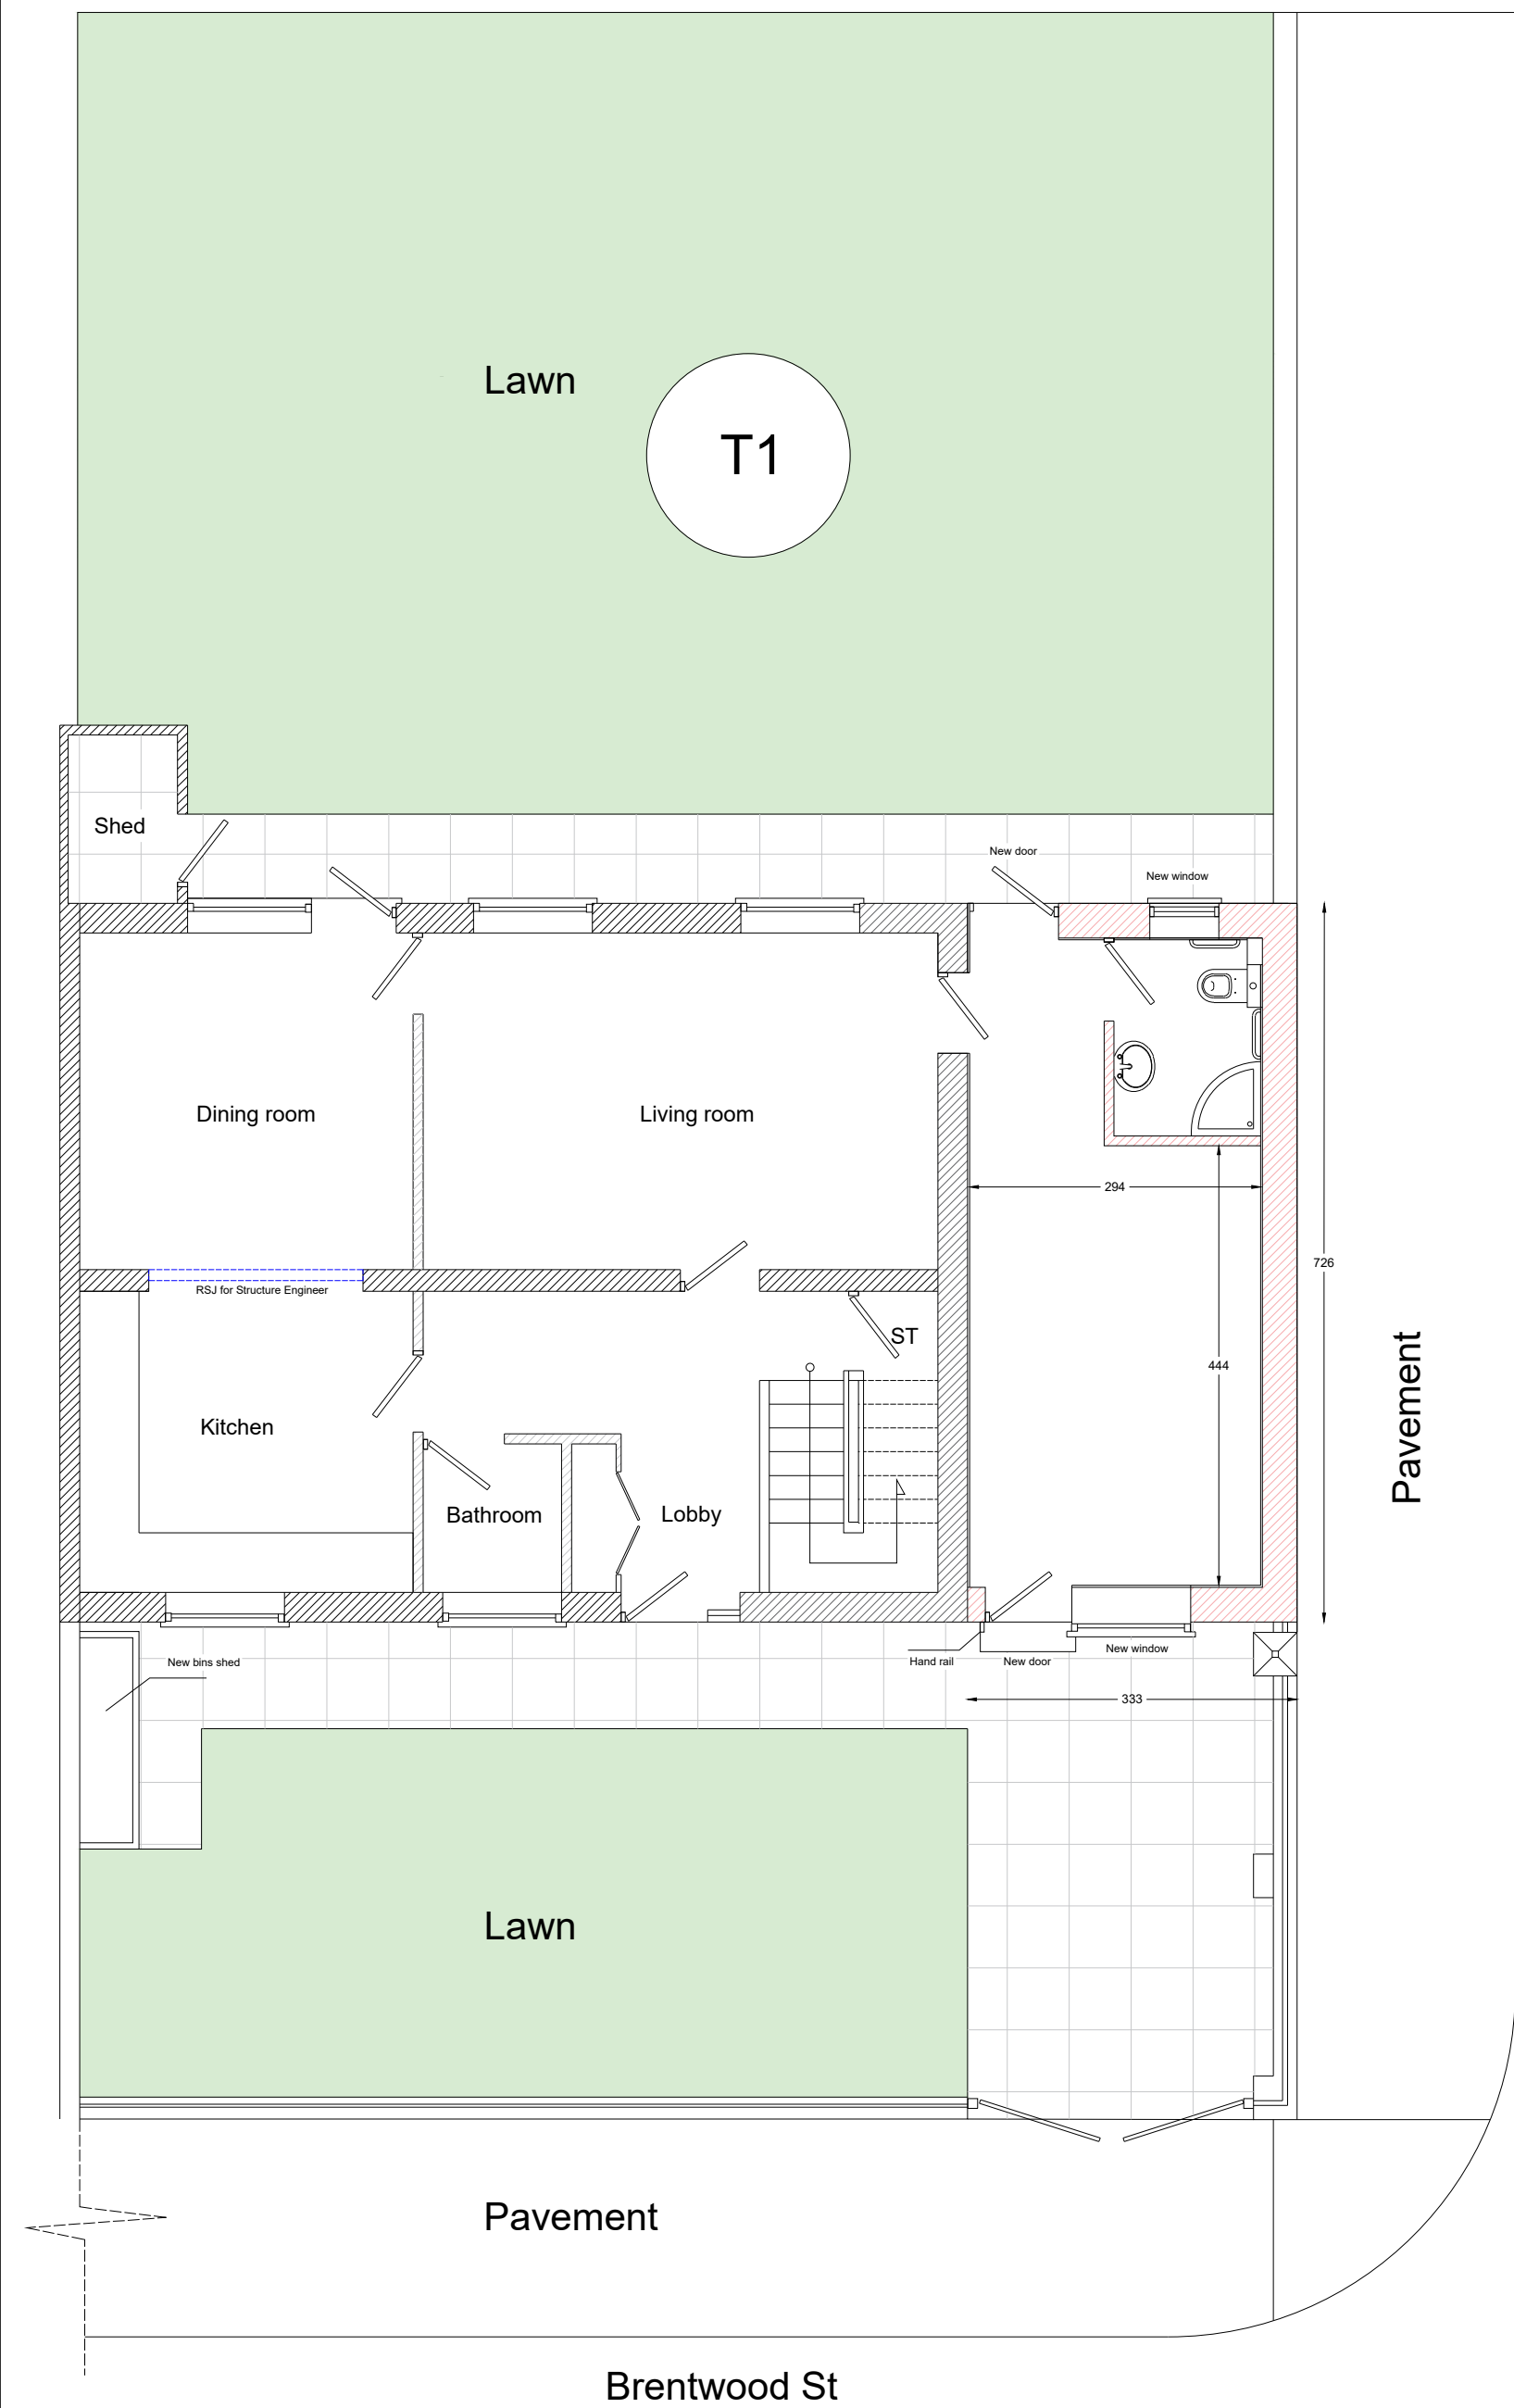


Proposed ground floor / block plan

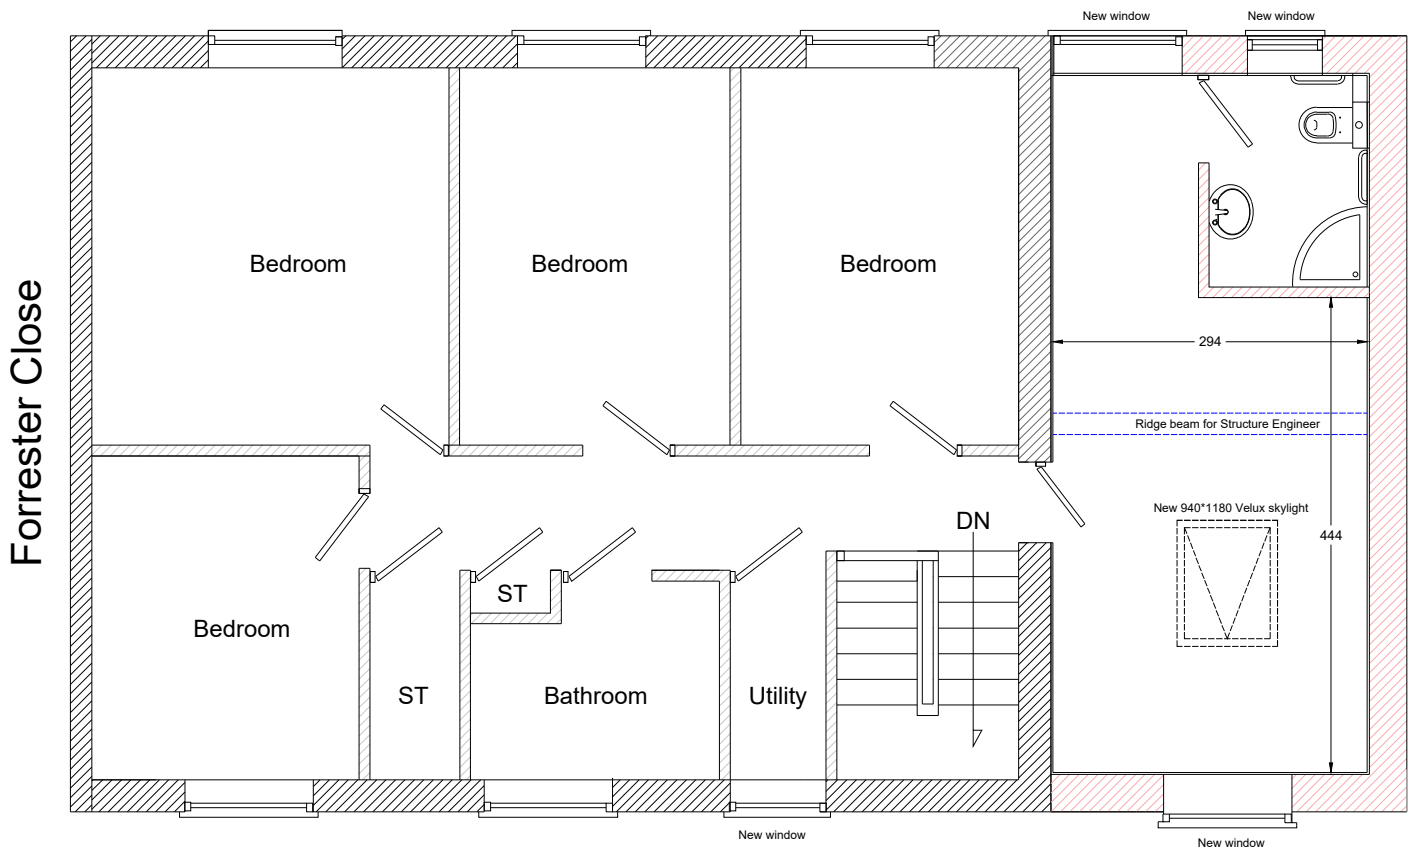


Proposed first floor

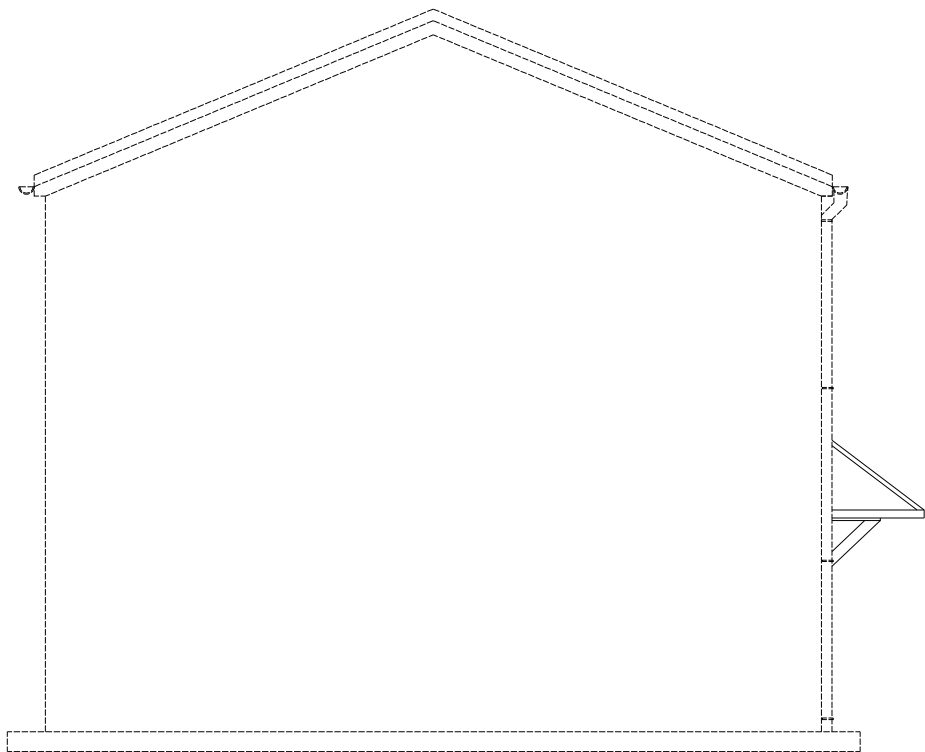

Proposed side elevation / section

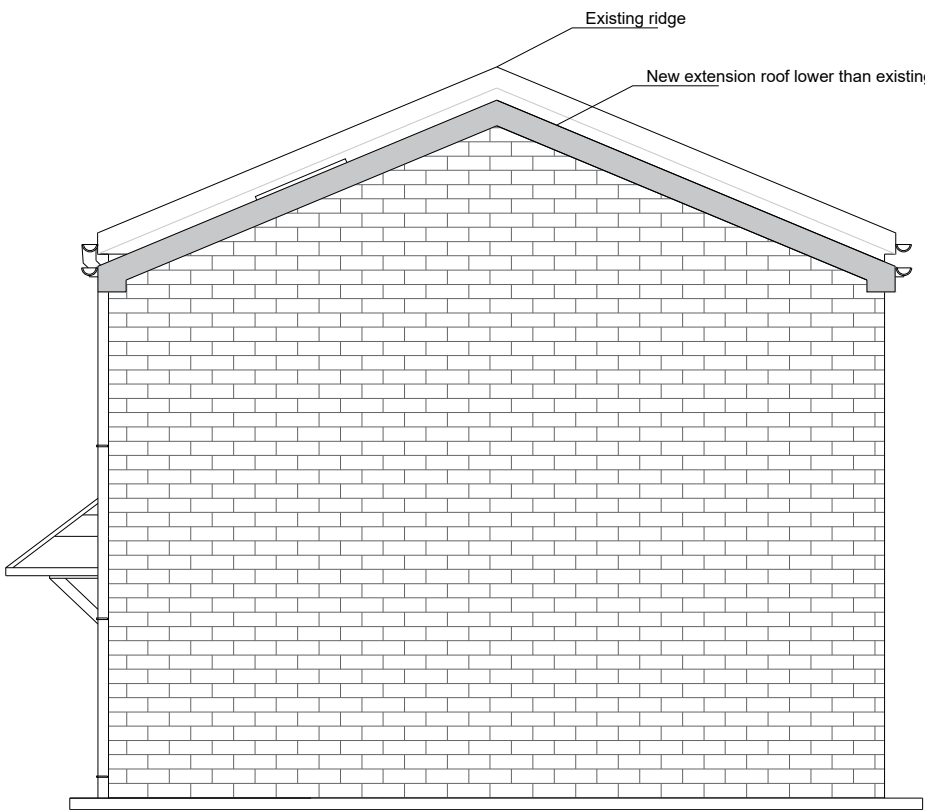

Proposed side elevation

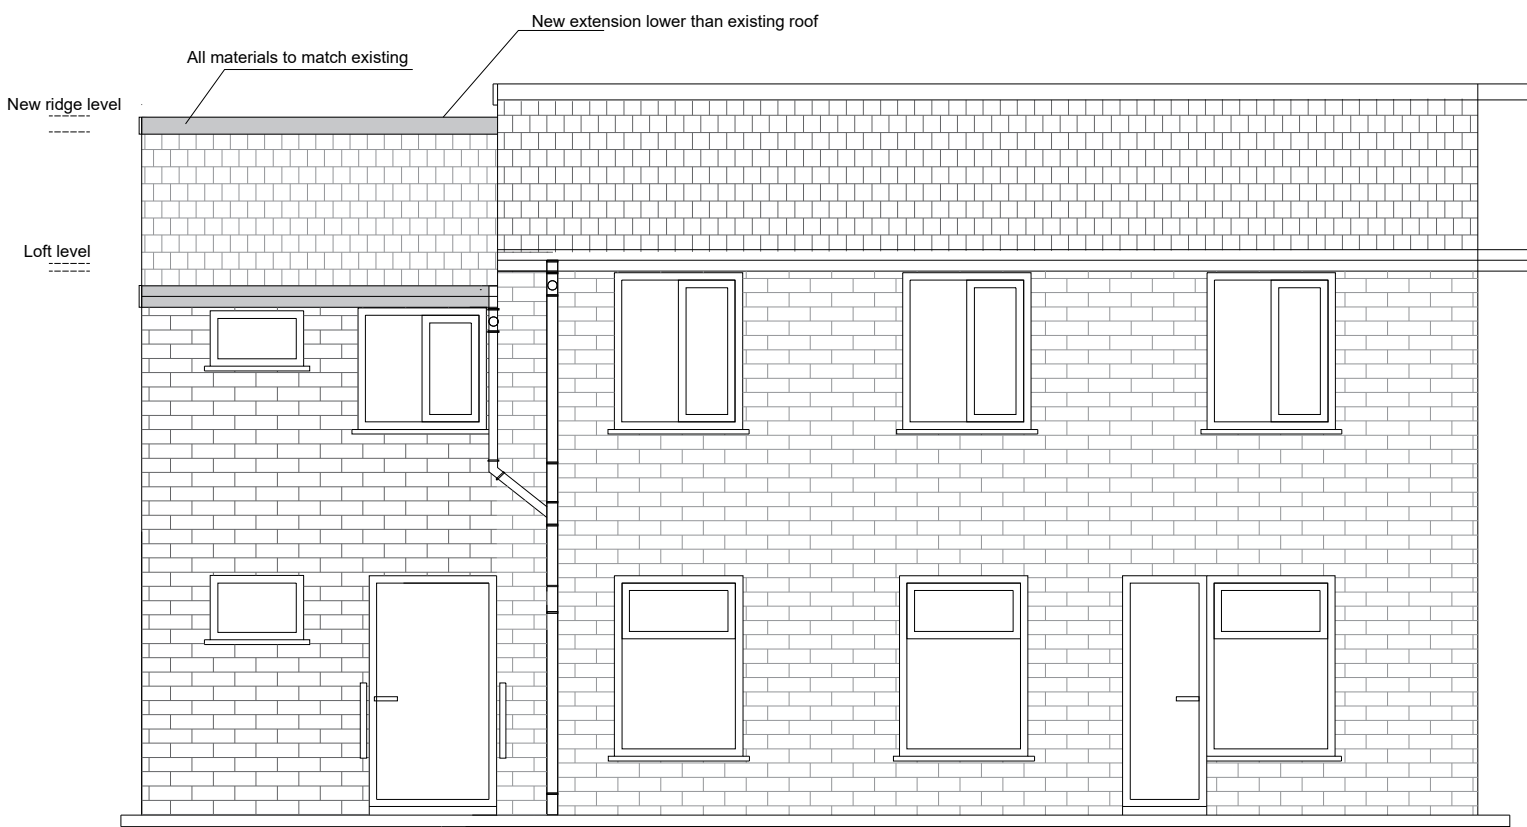

Proposed rear elevation



Proposed front elevation



Construction work/ structure alterations to be designed and checked by a structure engineer
Work is subject to planning permission and party wall agreement

Project: 13 Brentwood Street Manchester M16 7NF		
Client: Dr Waleed		
DRG Title: Existing Plans		
Date: 22/11/2024	Job No 1908.24	Dwg. No A01
Agent: Dr Taki Eddin Sonbli		
Email: SUNBULLI@HOTMAIL.CO.UK		