


Remove existing timber window, cill and masonry below to internal floor level

Remove existing timber window, cill and masonry below to floor level drawing 3203-

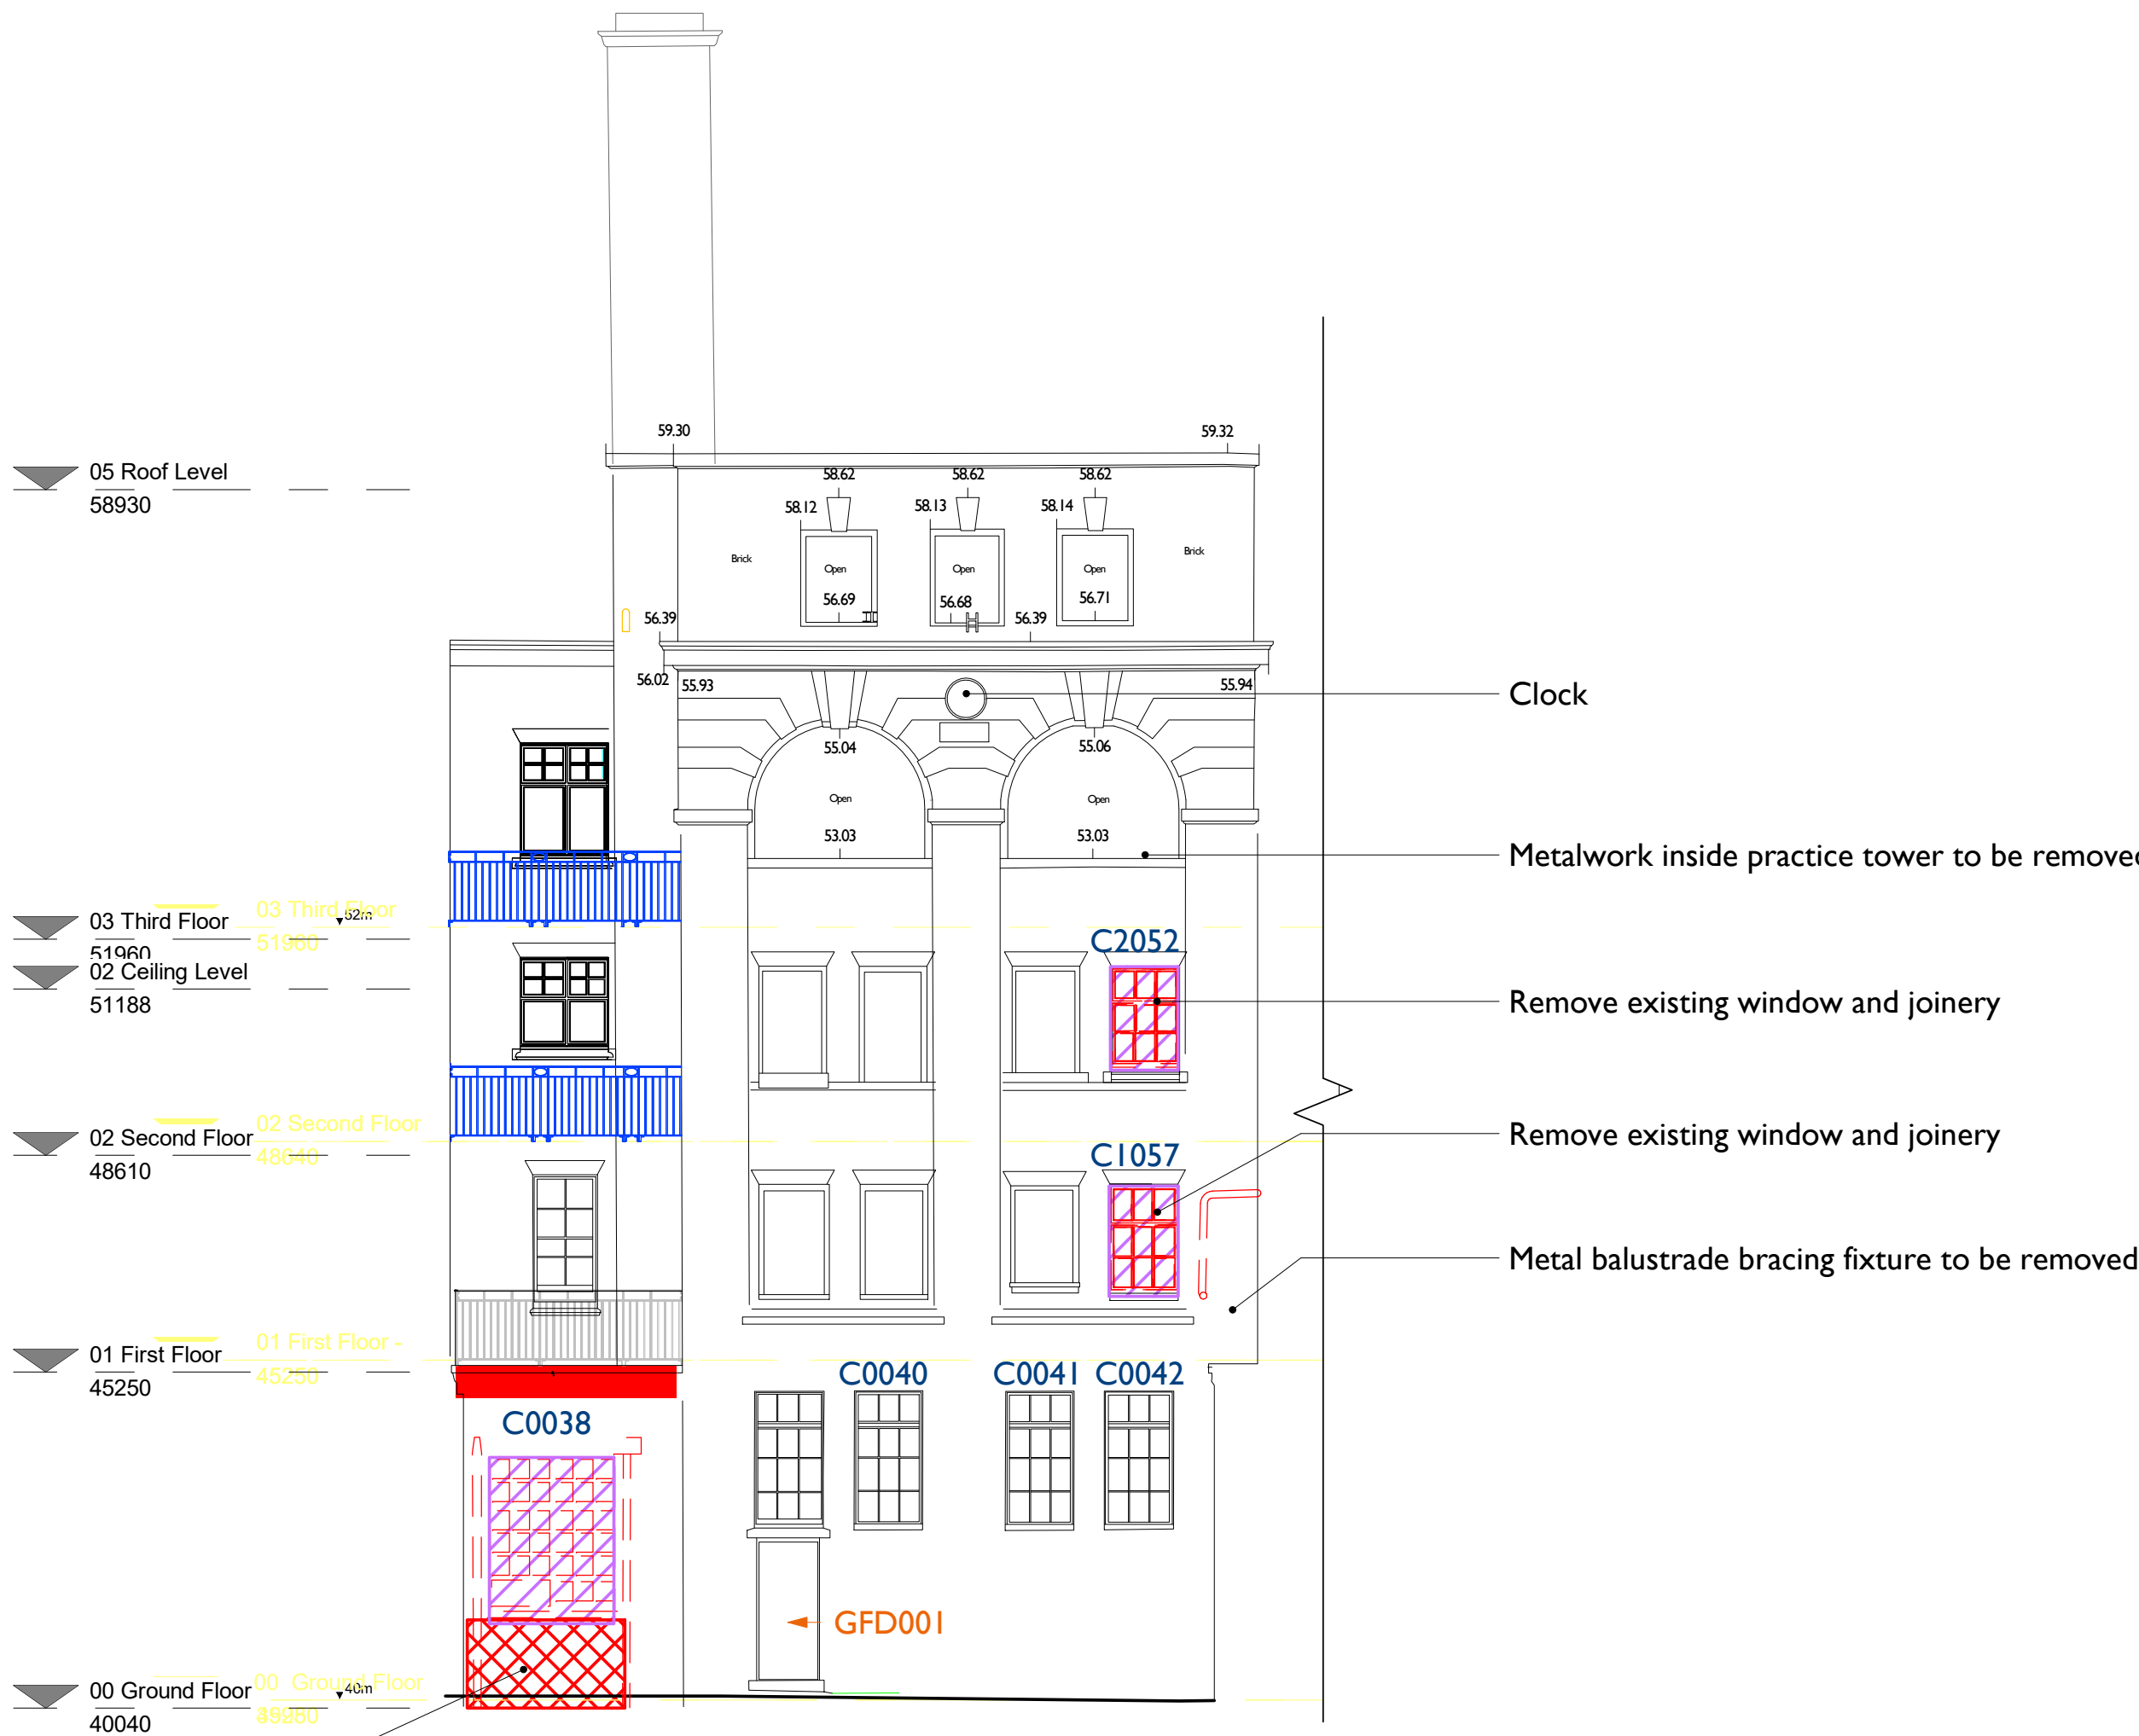


I
1067
Minshull Street Courtyard Elevation I - Downtaking
I : 100

Notes:
Drawings are based on survey data and may not accurately represent what is physically present.

Do not scale from this drawing. All dimensions are to be verified on site before proceeding with the work.

All dimensions are in millimeters unless noted otherwise.

Purcell shall be notified in writing of any discrepancies.

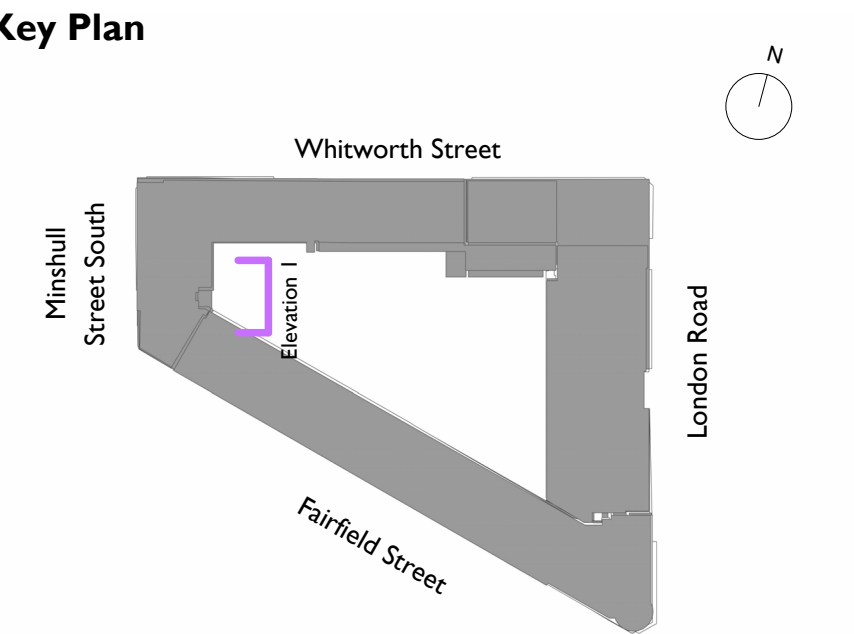

- Demolition Key**
- Removal of items
 - Redundant fixtures to be removed
 - ▣ Openings formed in fabric to SSL
 - ▨ Removal of boards to openings
 - ▤ Window to be removed, opening to be retained
 - Lintel replacement to amend opening
 - Floor/ Walkway demolition in section or elevation

Notes:
External fabric opening alteration strategy - drawing 3200.
For flat brick arch to new 915mm openings use C3051 as template
For roof service penetrations see proposed roof plan and elevations dwg 2007, 2008-2015

Specification:
Section C - LRFS-PUR-00-XX-SP-A-0002
Section I4 - Conservation repair methodologies; general principles for protection during demolition - Stephen Levrant Heritage Architecture Ltd - 19th April 2017

For Street furniture removal - see Vectos WS4 report


P.13	20/07/2021	V64 Update
P.14	14/12/2021	ISSUED FOR PLANNING
C.01	15.03.2024	V64 Issue - Aconex Upload

REV	DATE	DESCRIPTION
-----	------	-------------

CLIENT
Allied London

PROJECT
London Road Fire Station

JOB NUMBER
240242

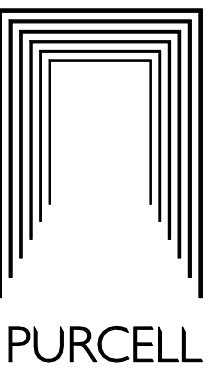

TITLE
Minshull St Courtyard Downtakings and Alterations

SIZE	SCALE	LAST REVISED	DRAWN	CHECKED
A1L	As indicated	15/03/2024 10:52:11	JL	DC

REV	SUITABILITY/REASON FOR ISSUE
C.01	FOR CONSTRUCTION

DRAWING NUMBER
LRFS-PUR-00-ZZ-DR-A-1067

