

Apartment Types

- 1 Bed
- 1 Bed+1
- 2 Bed
- 2 Bed Duplex



PROJECT

Red Lion Street

SITE ADDRESS
Red Lion Street, Northern Quarter, For M4 1PB
Noble Design & Build


DRAWING

GA fourth floor plan

PROJECT NO. 10522 DWG NO. P-113 REV NO. D SCALE As indicated
DRAWN BY AL CHECKED BY ADS PAGE SIZE A1

PLANNING

REV	DESCRIPTION	INTL	CHK	DATE
A	ASSIGNED TO MEET CURRENT REQUIREMENTS	AL	ADS	20.10.23
B	FLOORPLAN UPDATE TO BALC	AL	GM	16.07.24
C	added revised fire escape route	AL	MSC	21.08.24
D	Apartment colour update	AL		Date 11

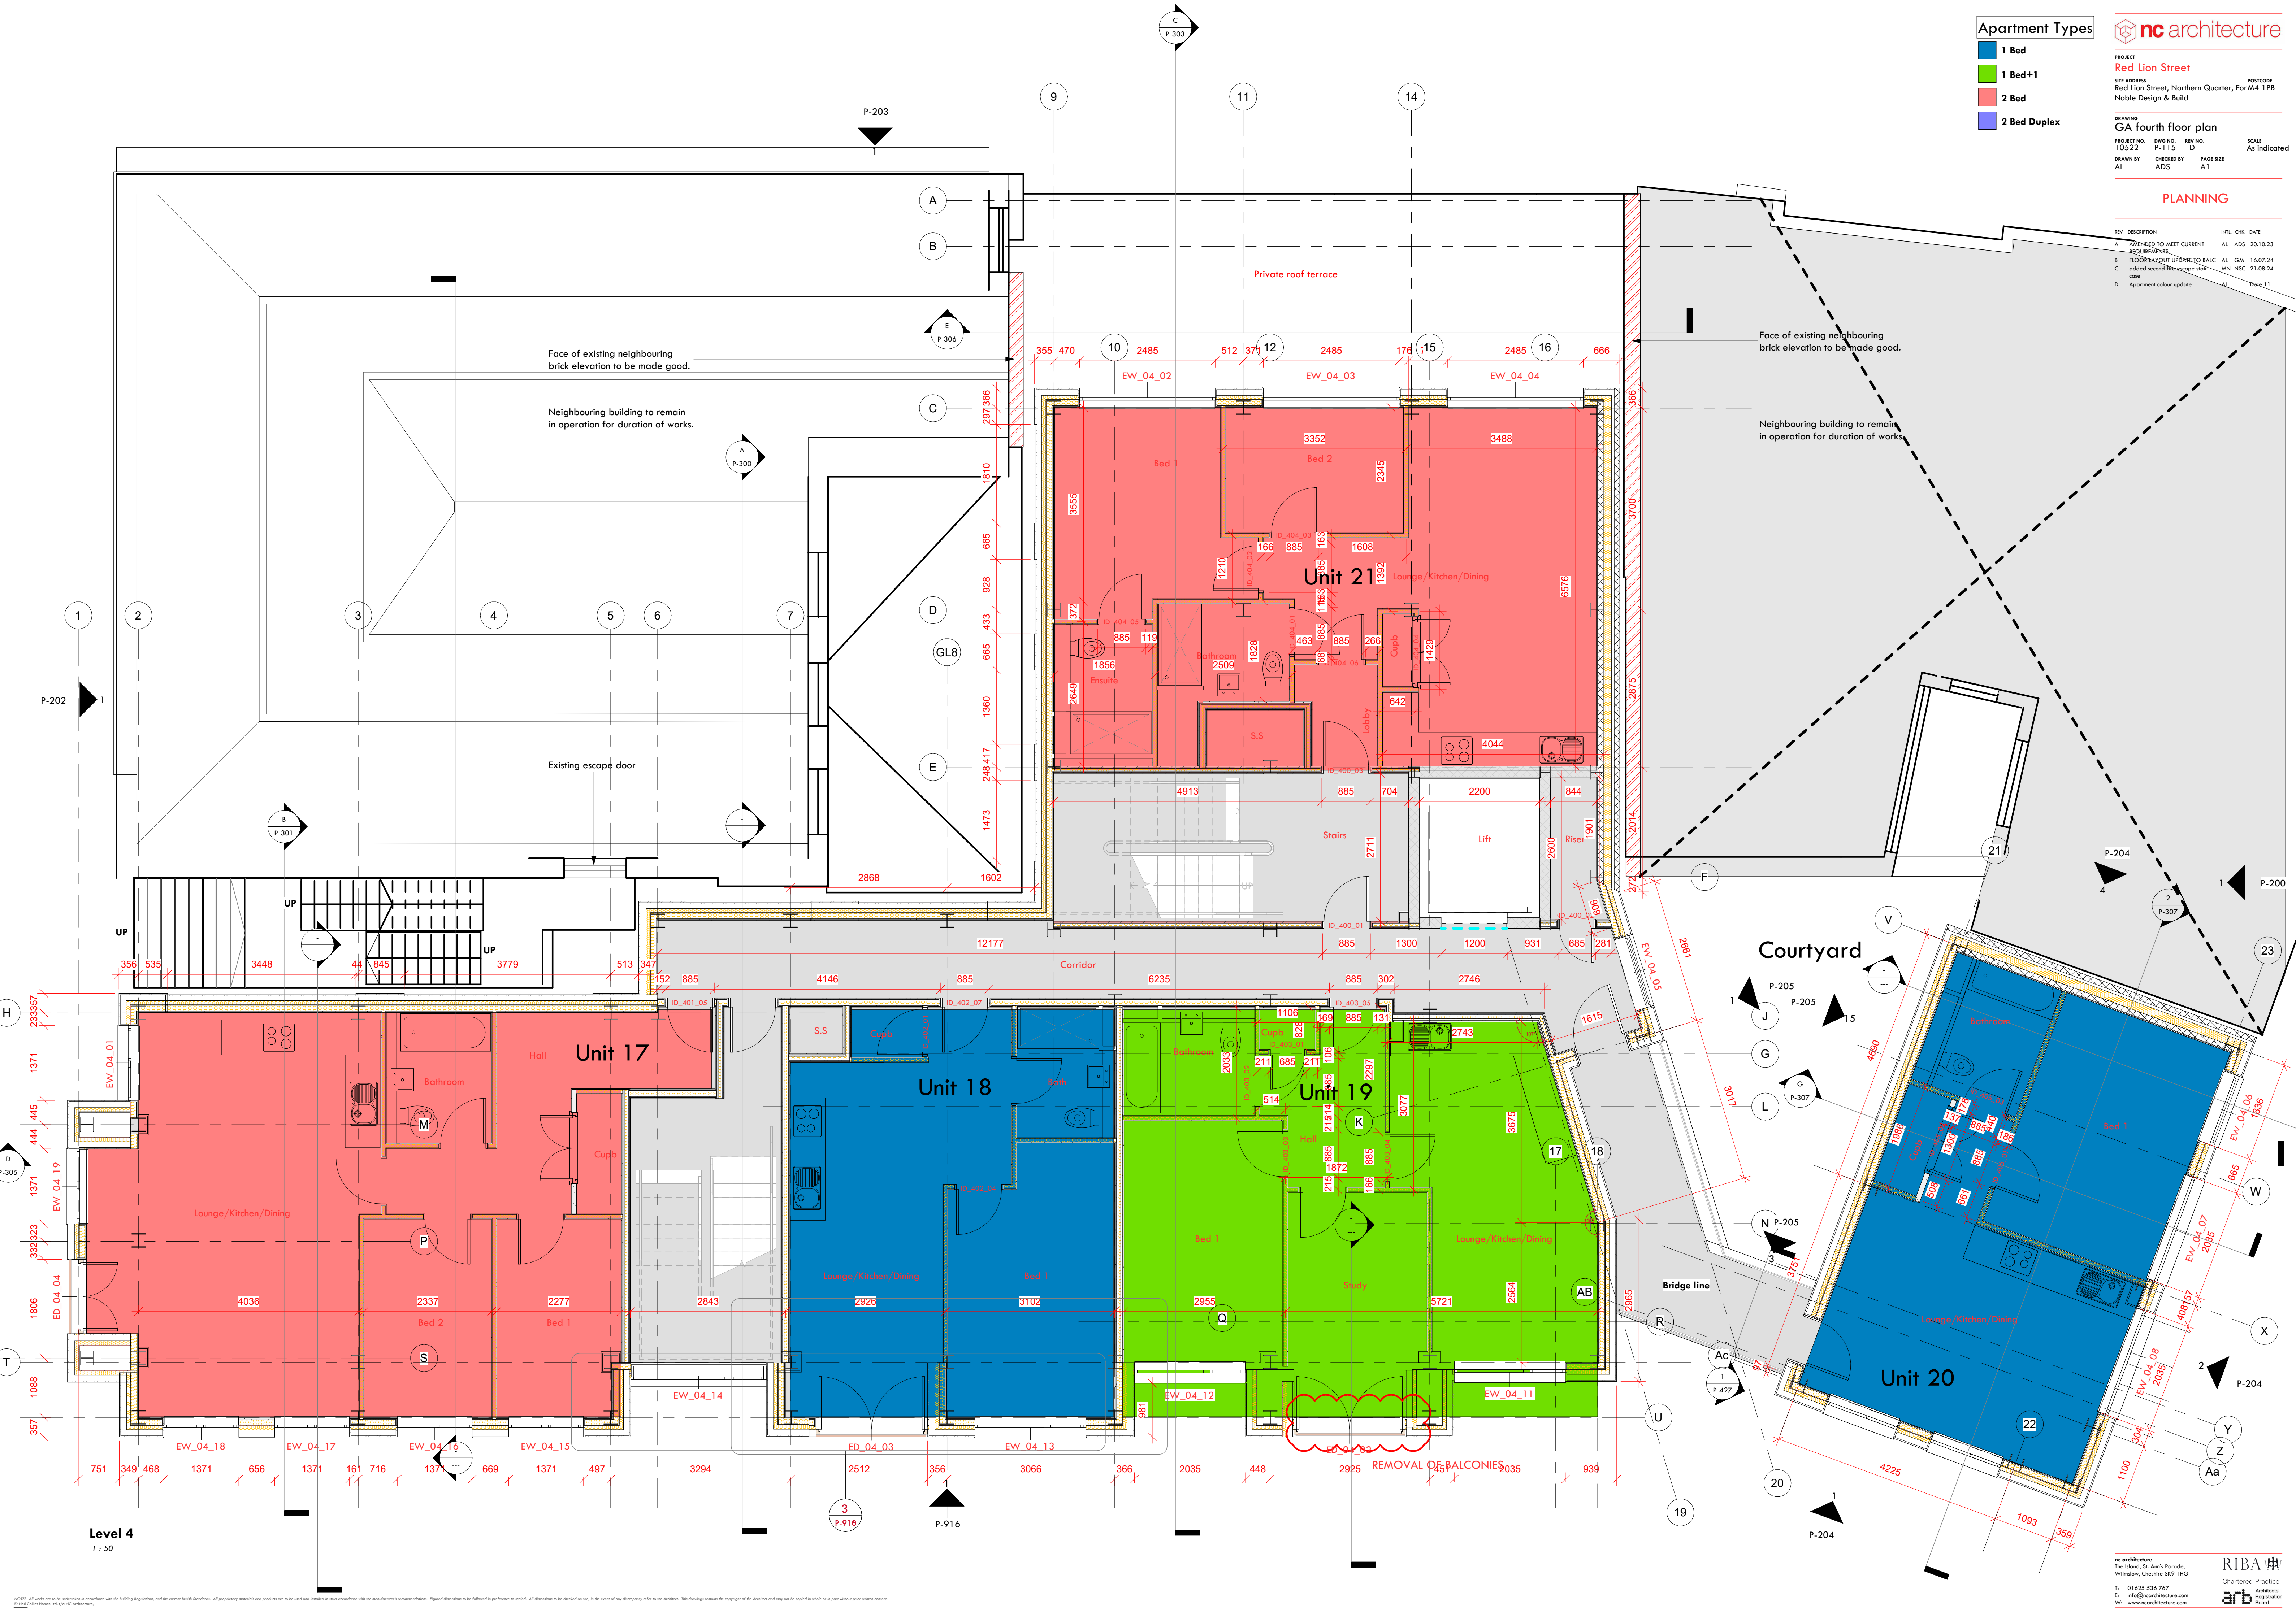

Level 4
1 : 50