


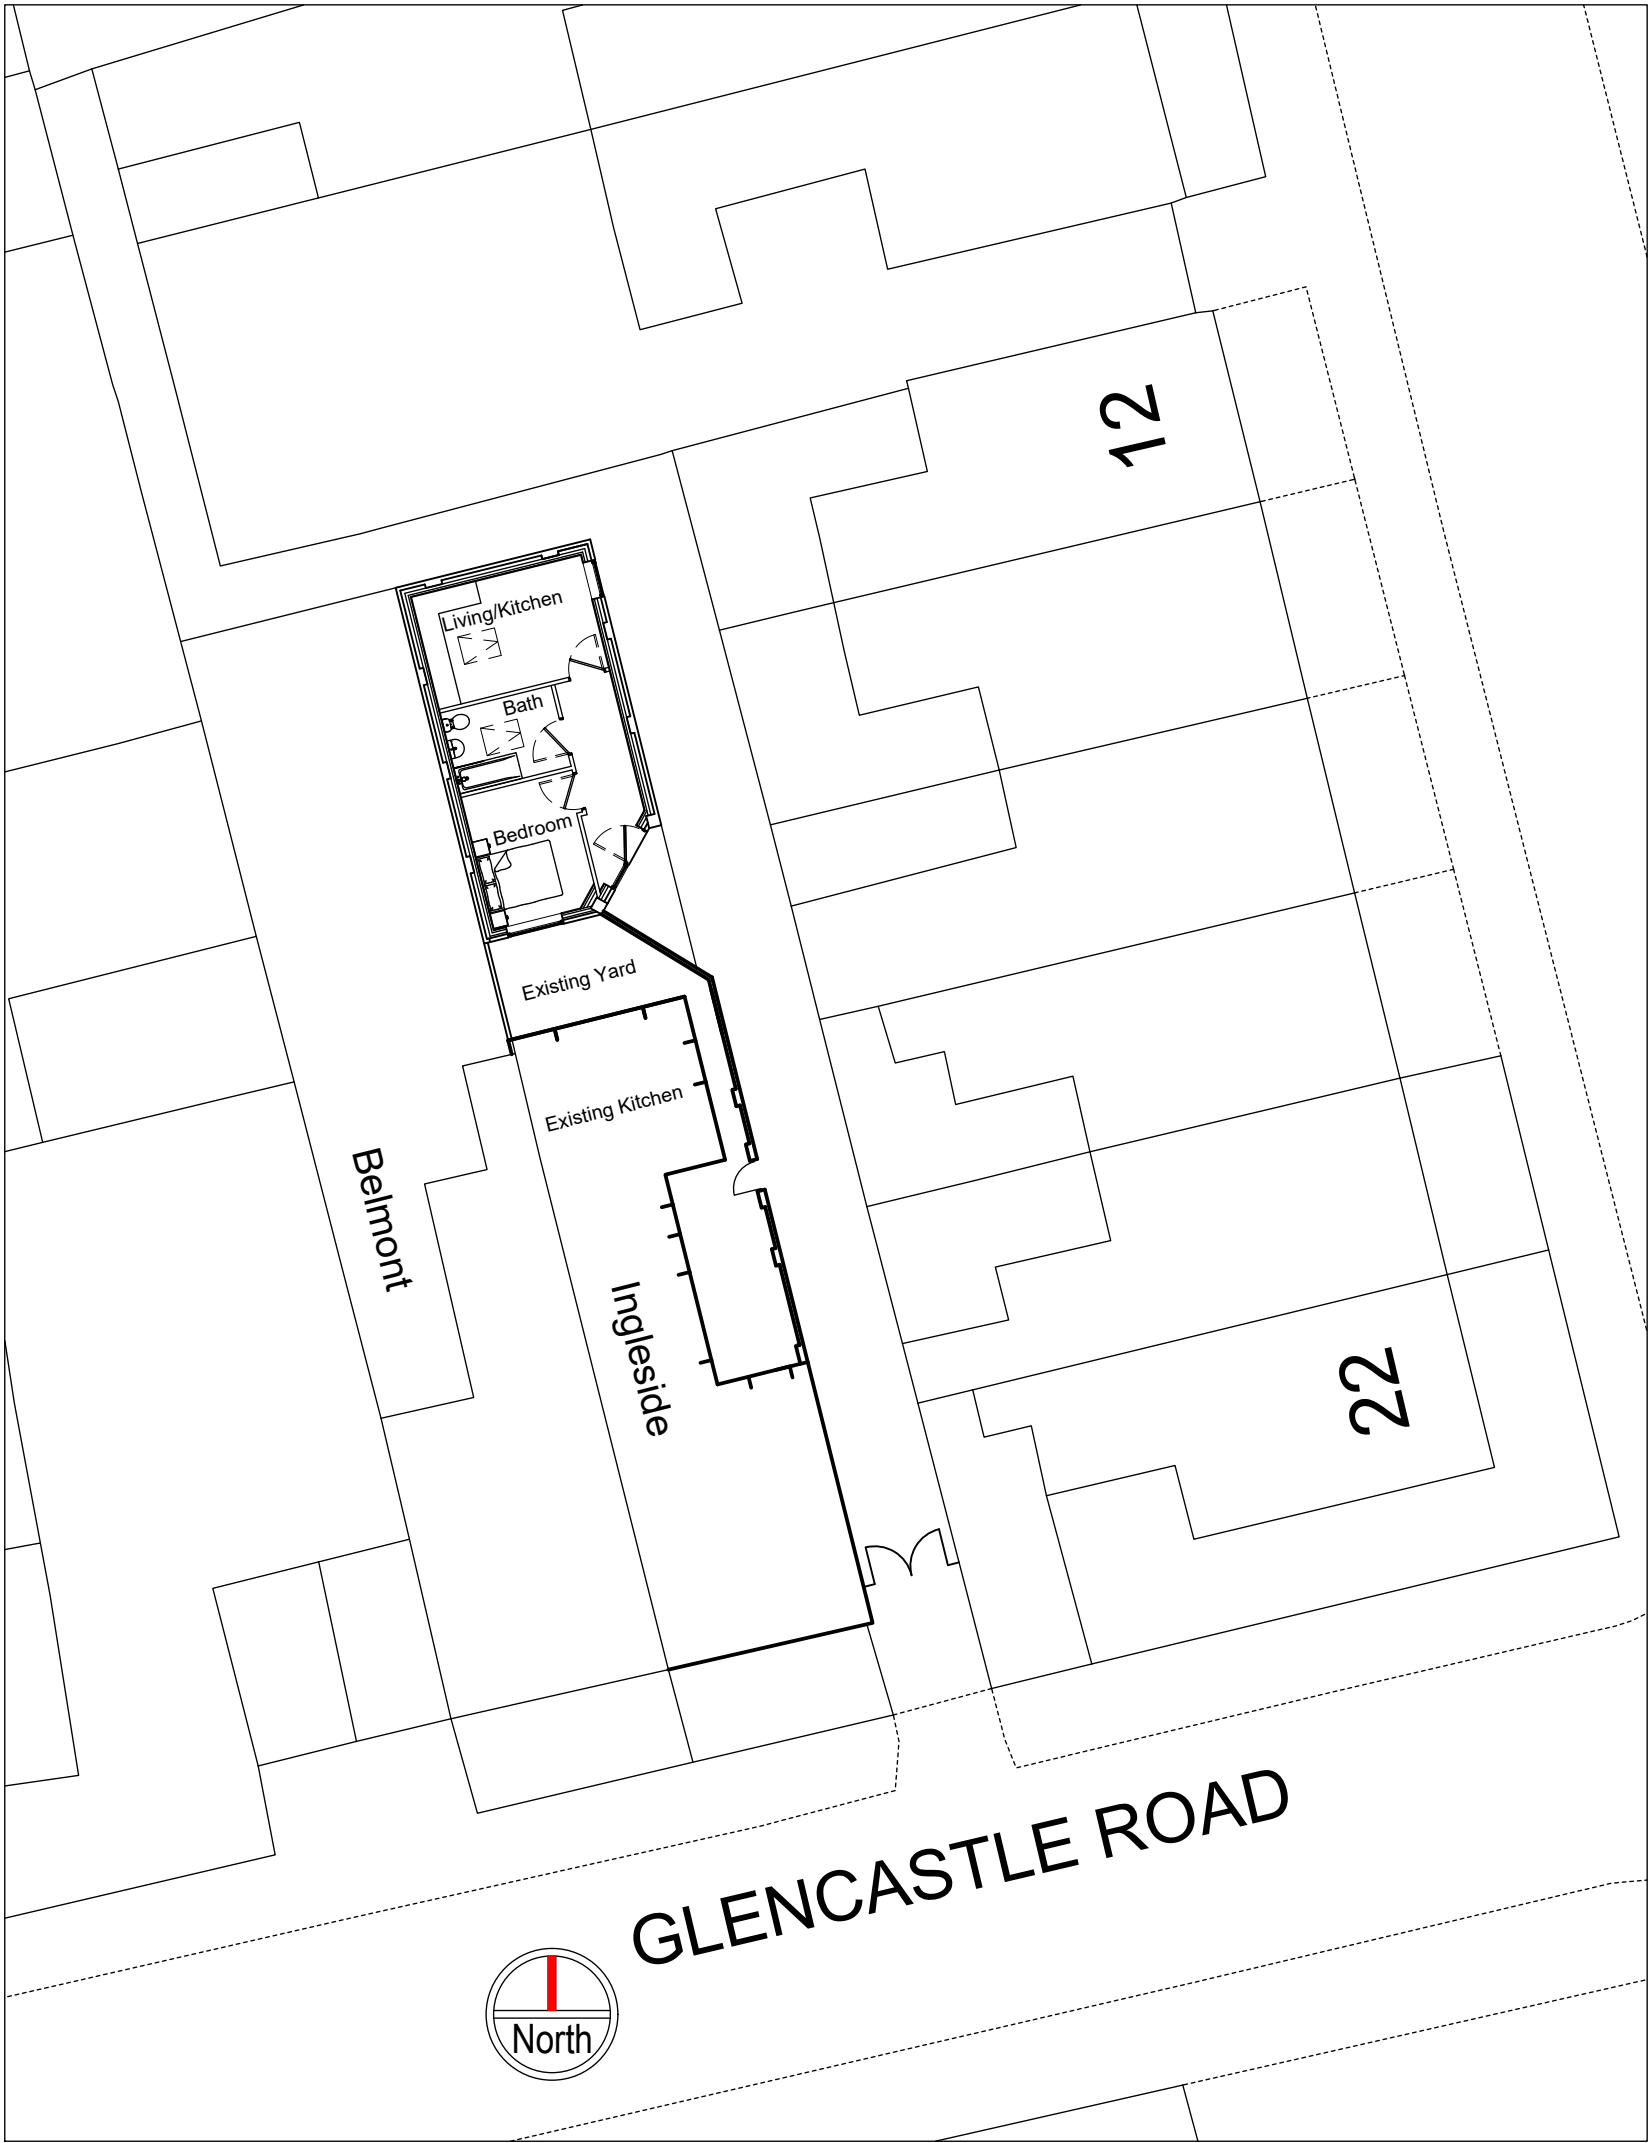

Site Plans as Proposed

Scale 1:200

PROJECT Proposed Granny Annexe: Ingleside, Glenside Road, Gorton, M18 7NE		DRAWING NUMBER NE - 005		
DRAWING Site Plans as Existing		REVISION	DRAWN MV DATE Dec 2024	CHECKED SCALE 1:200 @ A3