



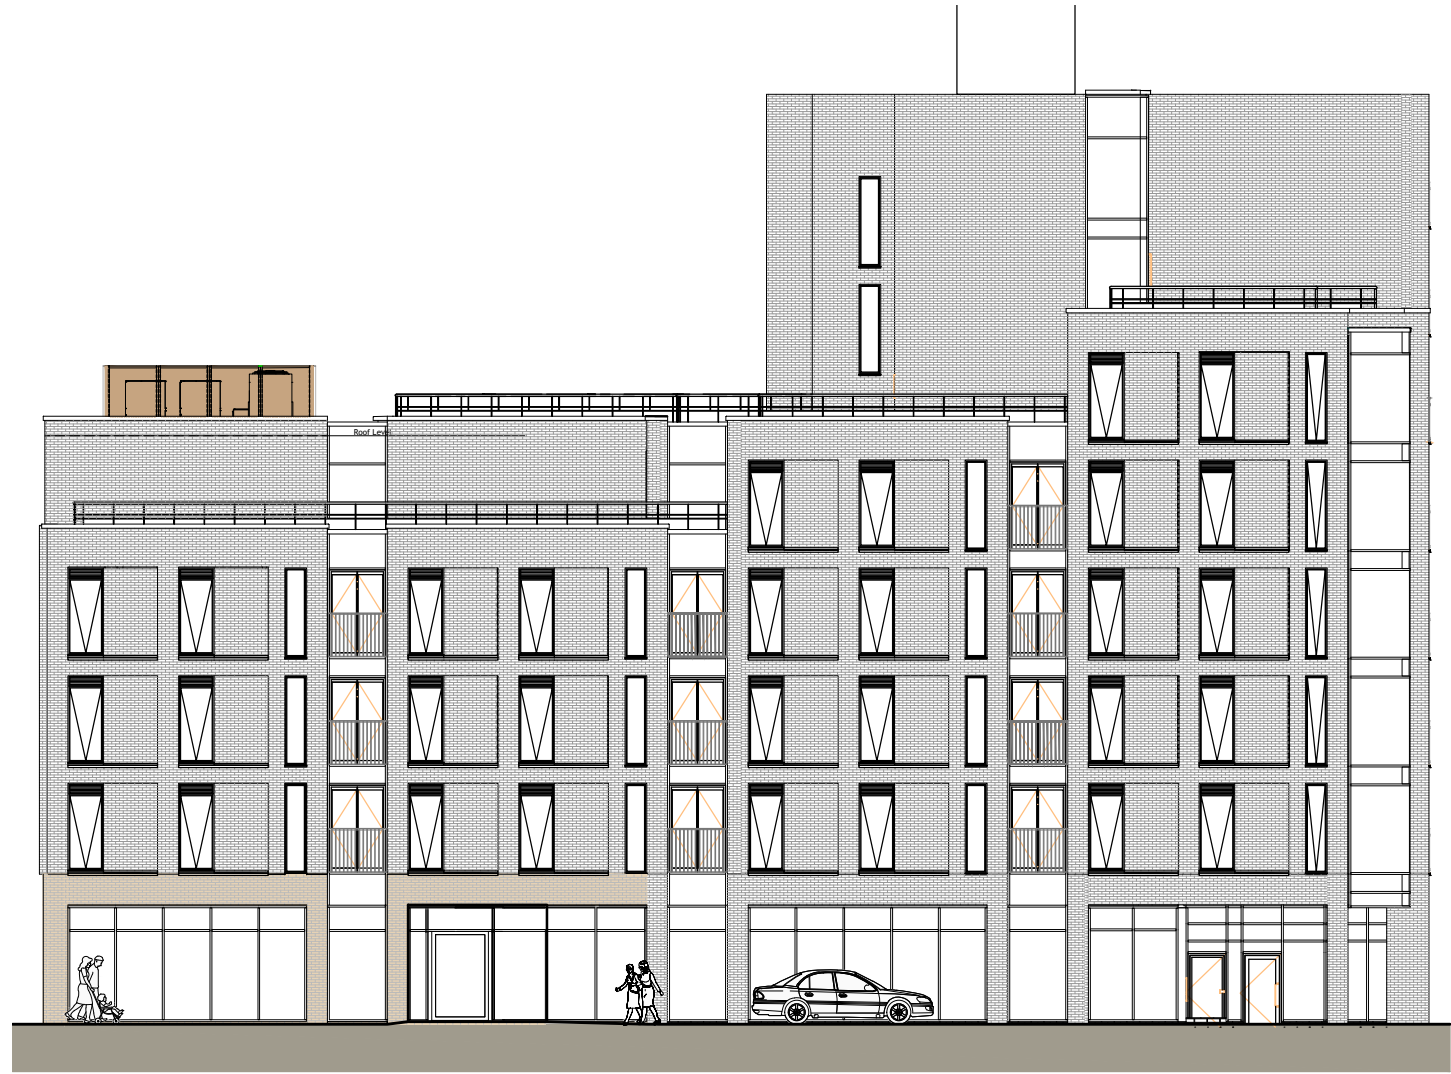

Proposed North West Elevation to Oldham Street
Scale 1:200 @ A2

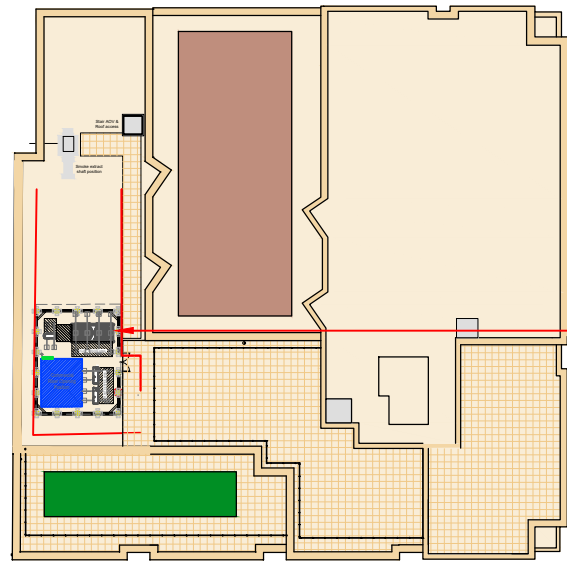


Proposed Roof Plan
Scale 1:500 @ A2



NOTES:


- Drawing to read in conjunction with JDL Consultants Ltd Free Standing Plant Screen Drawing - OSM-JDL-XX-XX-DR-S-001 - C2
- Drawing to read in conjunction with AB Groups Plant drawing - 0322_1841_ABG_ZZZ_ZZ_DR_N_555_Rev03
- Panel design by Noise Solutions Ltd

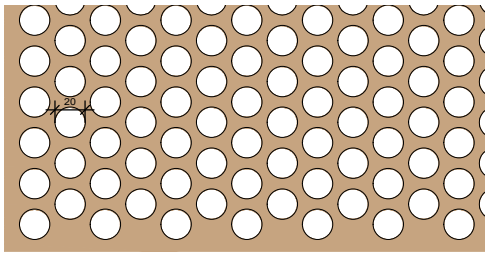


Proposed 20mm Perforated Detail
Scale 1:5 @ A2




Proposed 1.85m high powder coated alluminium perforated plant enclosure, with access gate.
Colour : Bronze to match existing fenestration.

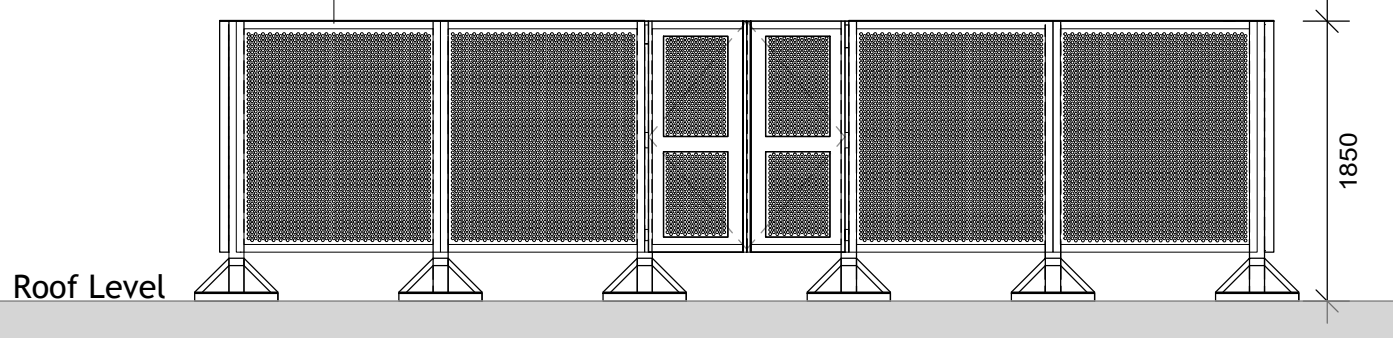


Proposed South West Elevation
Scale 1:50 @ A2

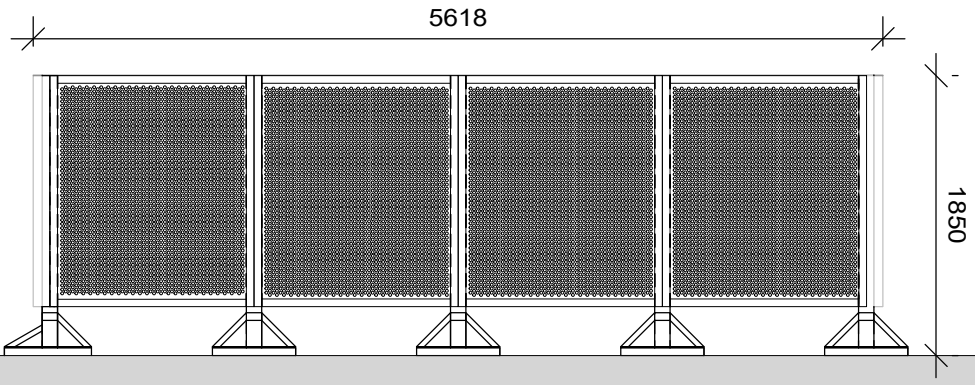


Proposed North West Elevation
Scale 1:50 @ A2

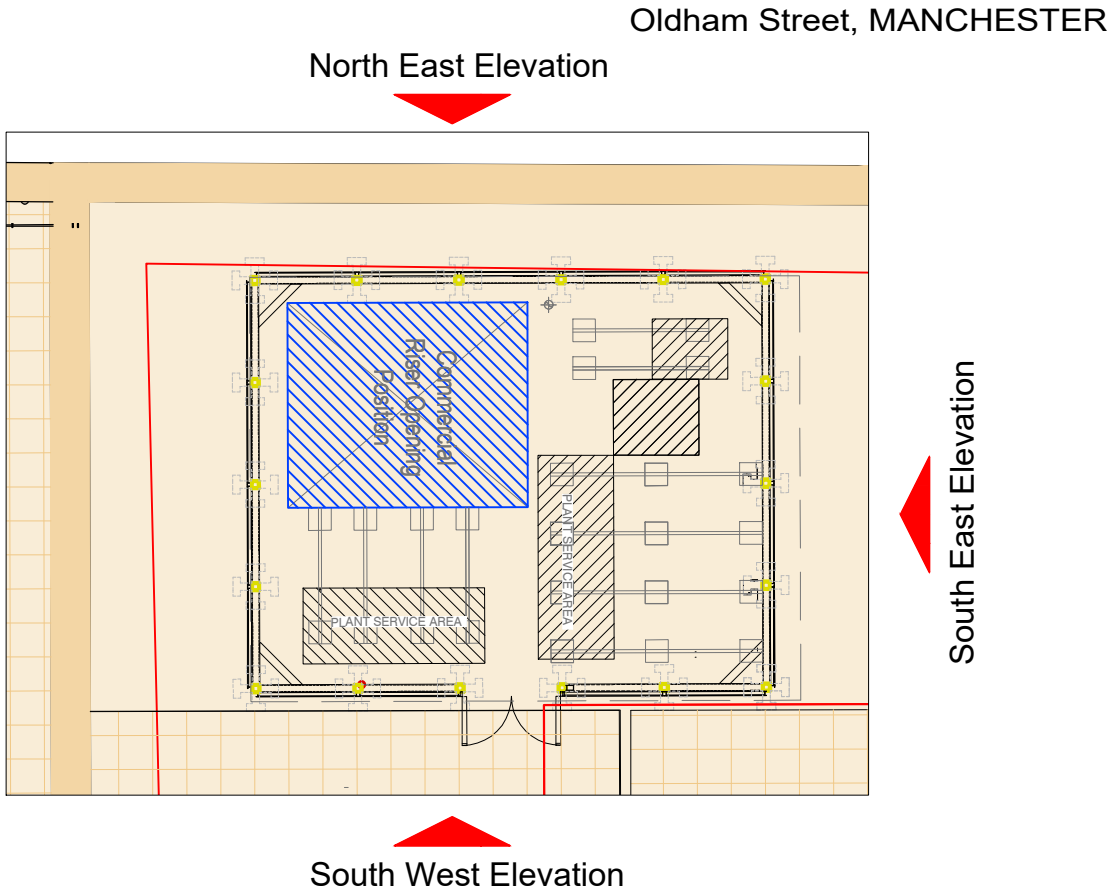

Plant Area Detail Plan
Scale 1:100 @ A2

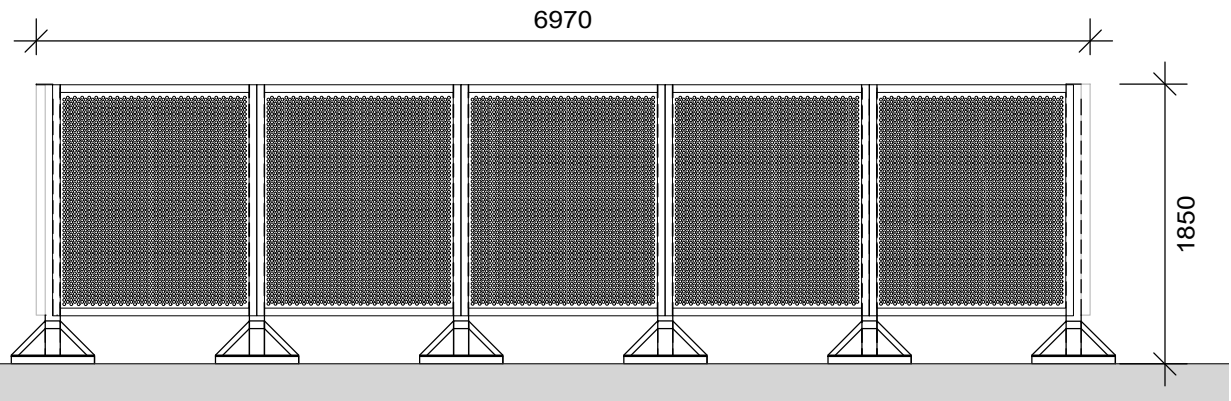

Proposed North East Elevation
Scale 1:50 @ A2

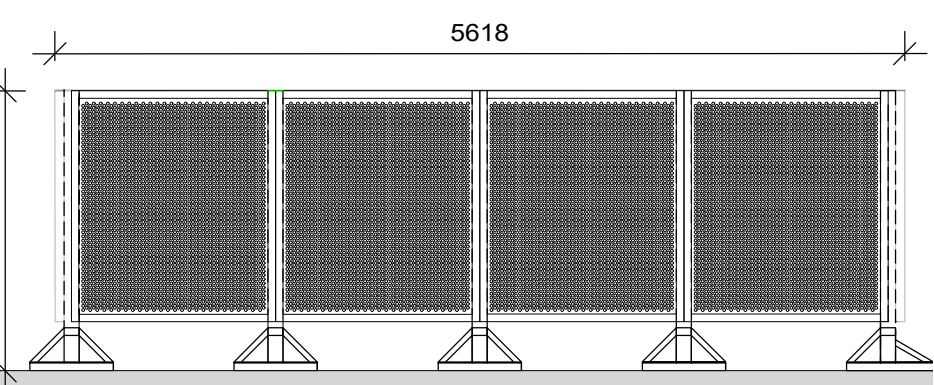

Proposed South East Elevation
Scale 1:50 @ A2



REV.	DESCRIPTION	DATE	INITIALS				
A	Panel changed to perforated as requested by the case officer	12-12-24	SR				