


Notes

All contractors, subcontractors and/or specialists are responsible for taking and checking all dimensions relating to their work on site.

All Fibre Stone planter troughs,
supplied by IWANTPLANTS

Planters: 51no. 700x230x230mm troughs
to Inwell mezzanine parapet

Planters: 22no. 800x300x300mm
troughs to Blackfriars
mezzanine parapet

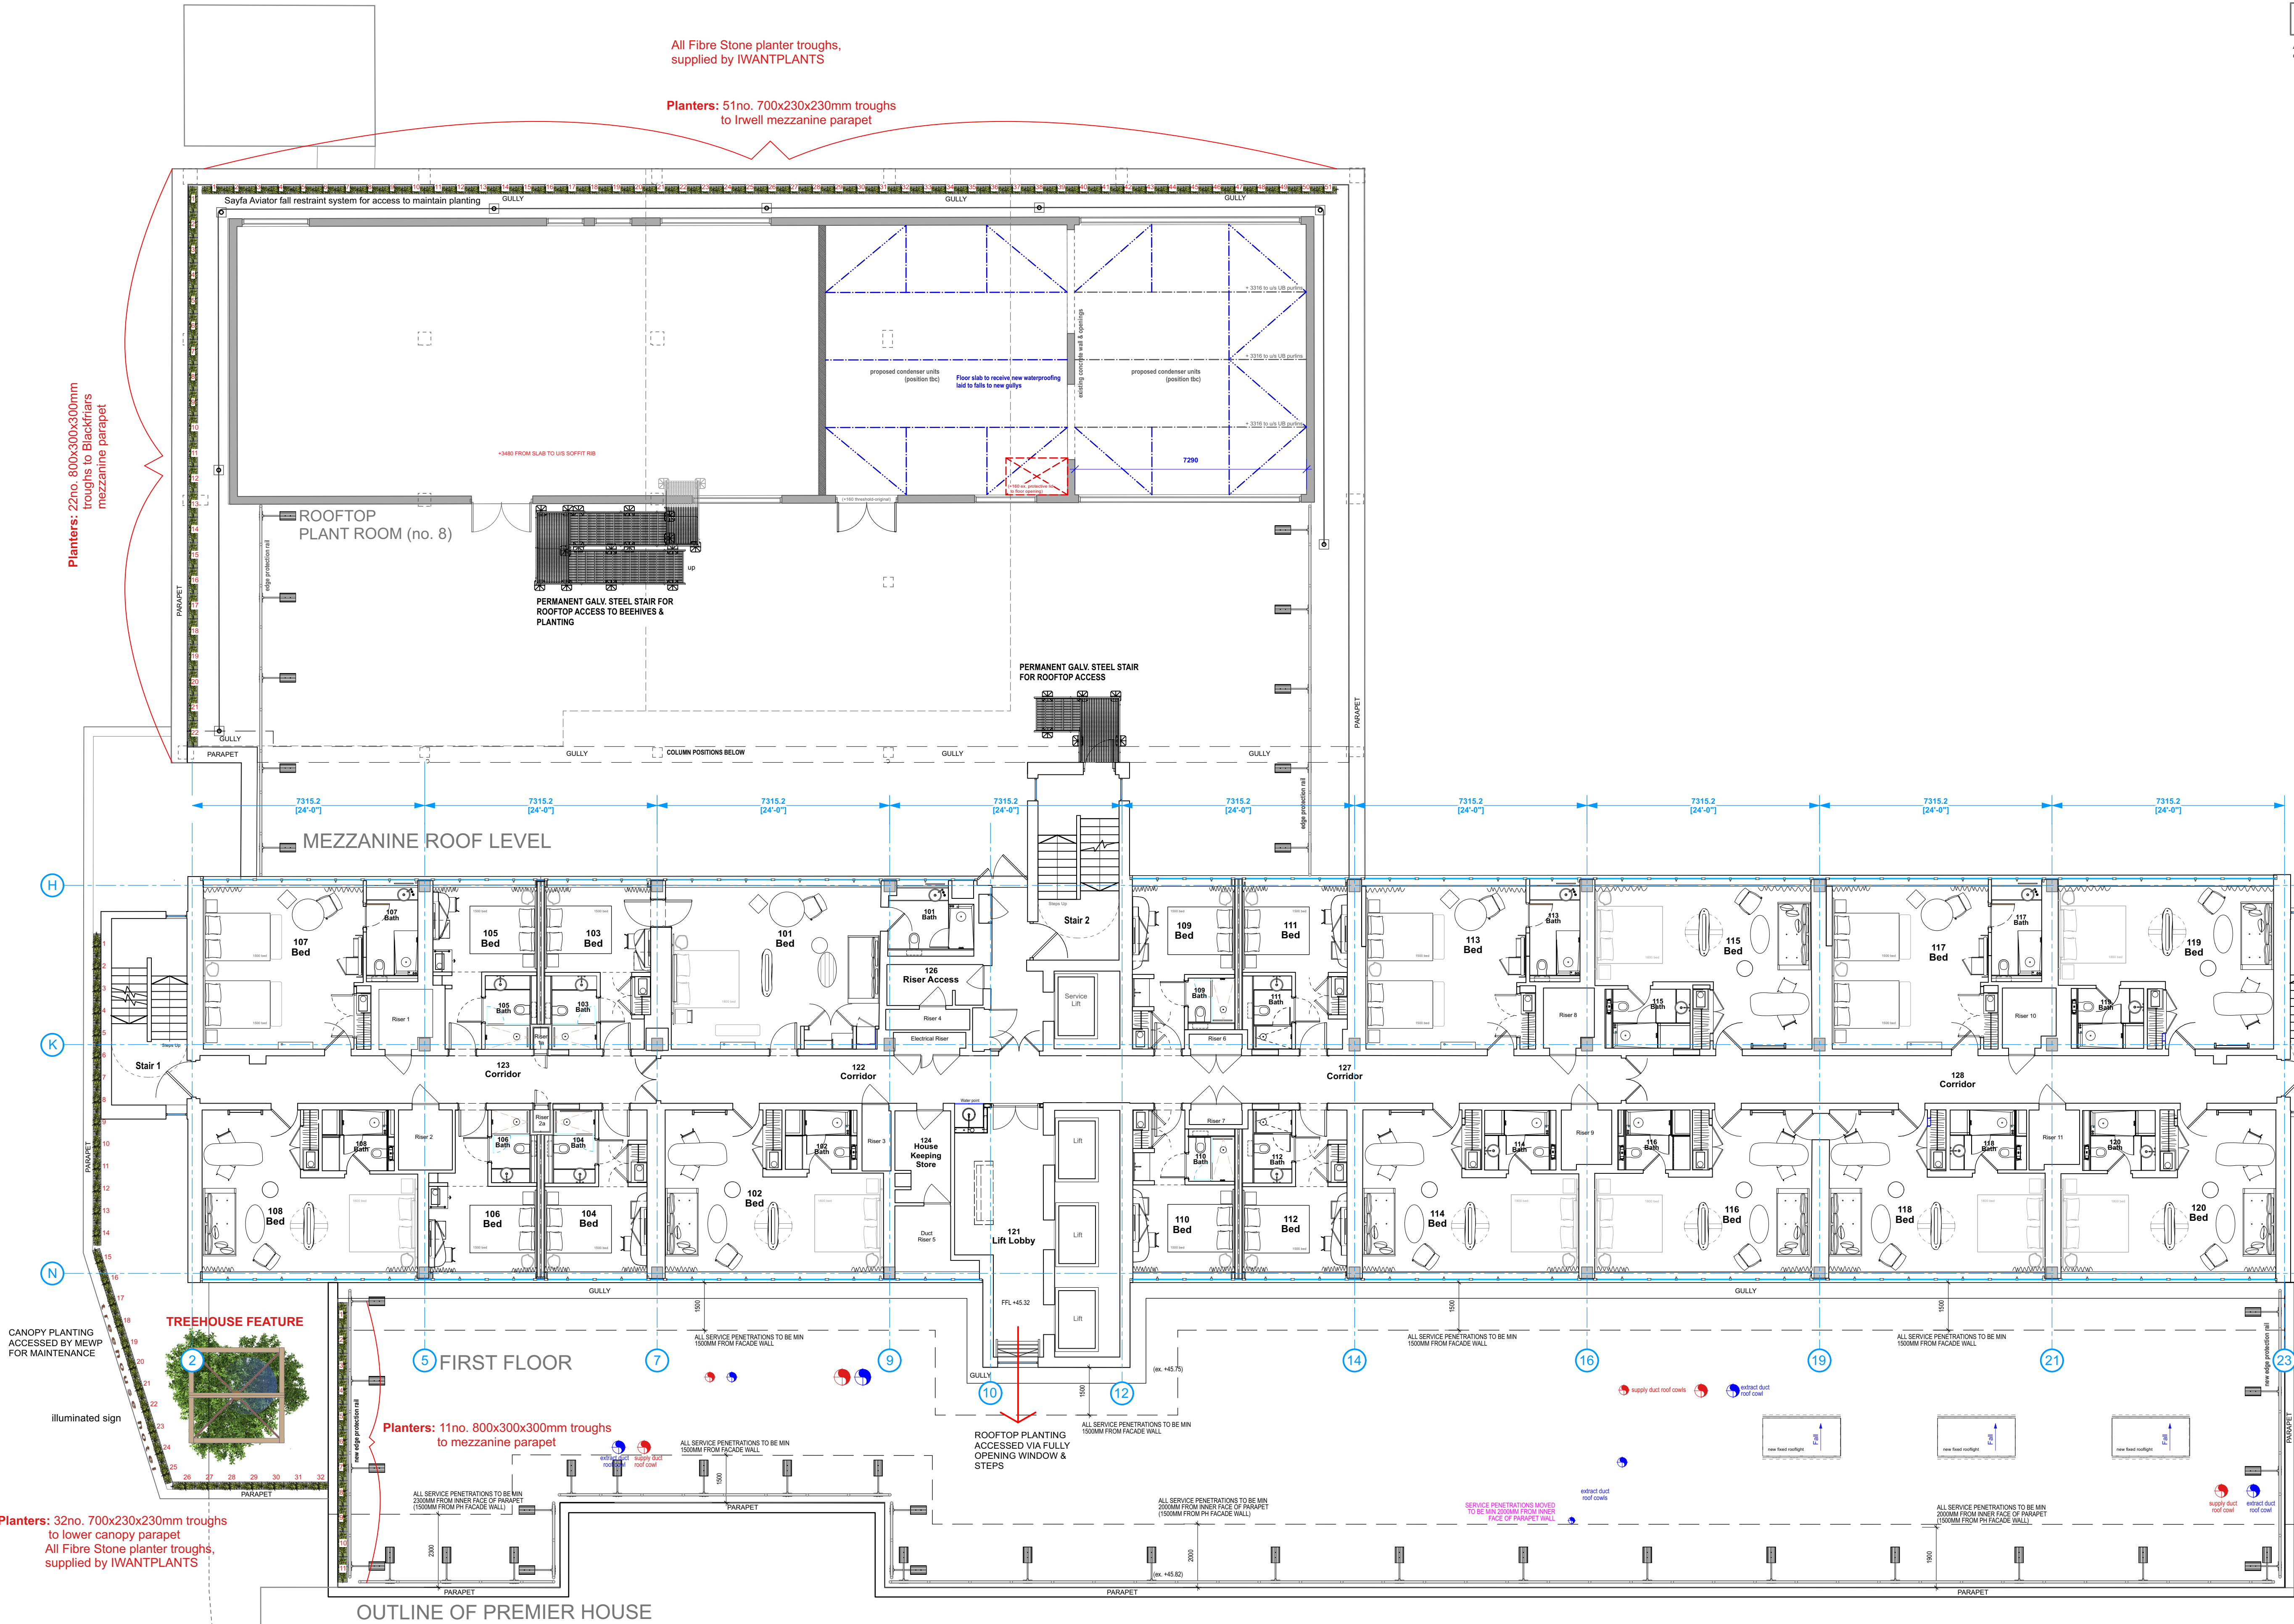

Rev.	Date	Description	By	Appr.
1				

CLIENT		Synergy Architects Ltd 8 Euston Place, Leamington Spa Warwickshire CV32 4LN T: 01926 450391 F: 01926 880986 www.synergyarchitects.co.uk	
Project		Deansgate SOF Alliance Hotel Co Ltd.	
Document reference		THM1-001-DR-A-14.04	
Status		PLANNING	
Drawing		Proposed 1st Floor Plan- PLANNING LAYOUT	
Scale	1:100 @ A1	Date	21/09/24
By	MC	Approved	RG
Synergy Job No.	SA813	Synergy Drawing No.	14.04
Revision			-

Copyright Synergy Architects Limited. The information contained in this document may not be used, reproduced or distributed, in whole or in part, without the written consent of Synergy Architects. Only parties to which this document has been intentionally issued by Synergy Architects may use the information. Synergy Architects will not accept responsibility for any consequence of its unauthorised use.