





REAR ELEVATION

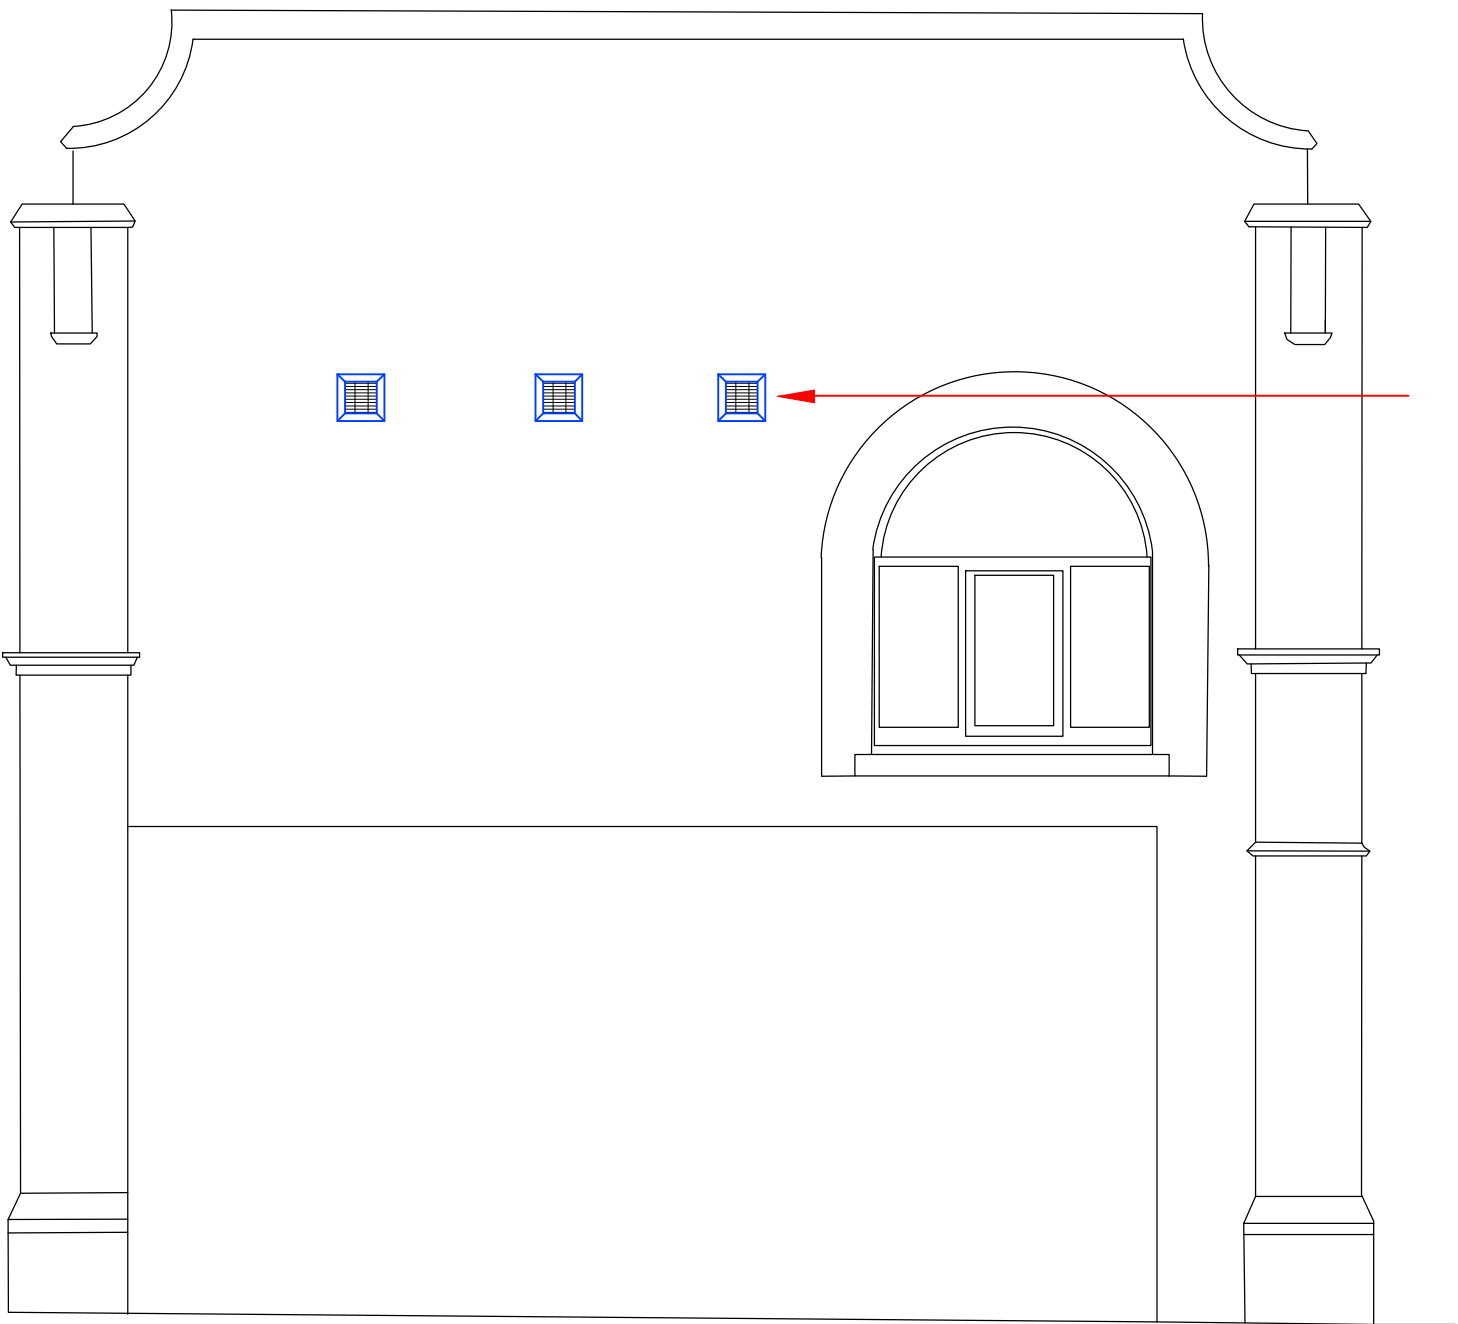


REAR ELEVATION (GABLE END)

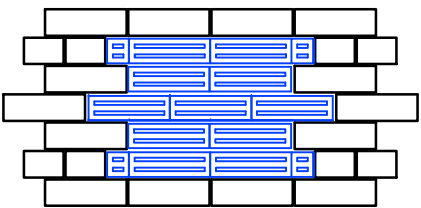

DETAIL 1.1

11 x Ibstock Vent Brick & 4no cut Ibstock Vent Bricks, installed to head & foot of existing aperture & pointed to line through with existing brickwork mortar.

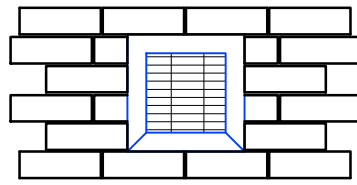


DETAIL 1.2

3no systemair ES12W 310 x 310mm wall fan .




SECTION B-B
Option 1

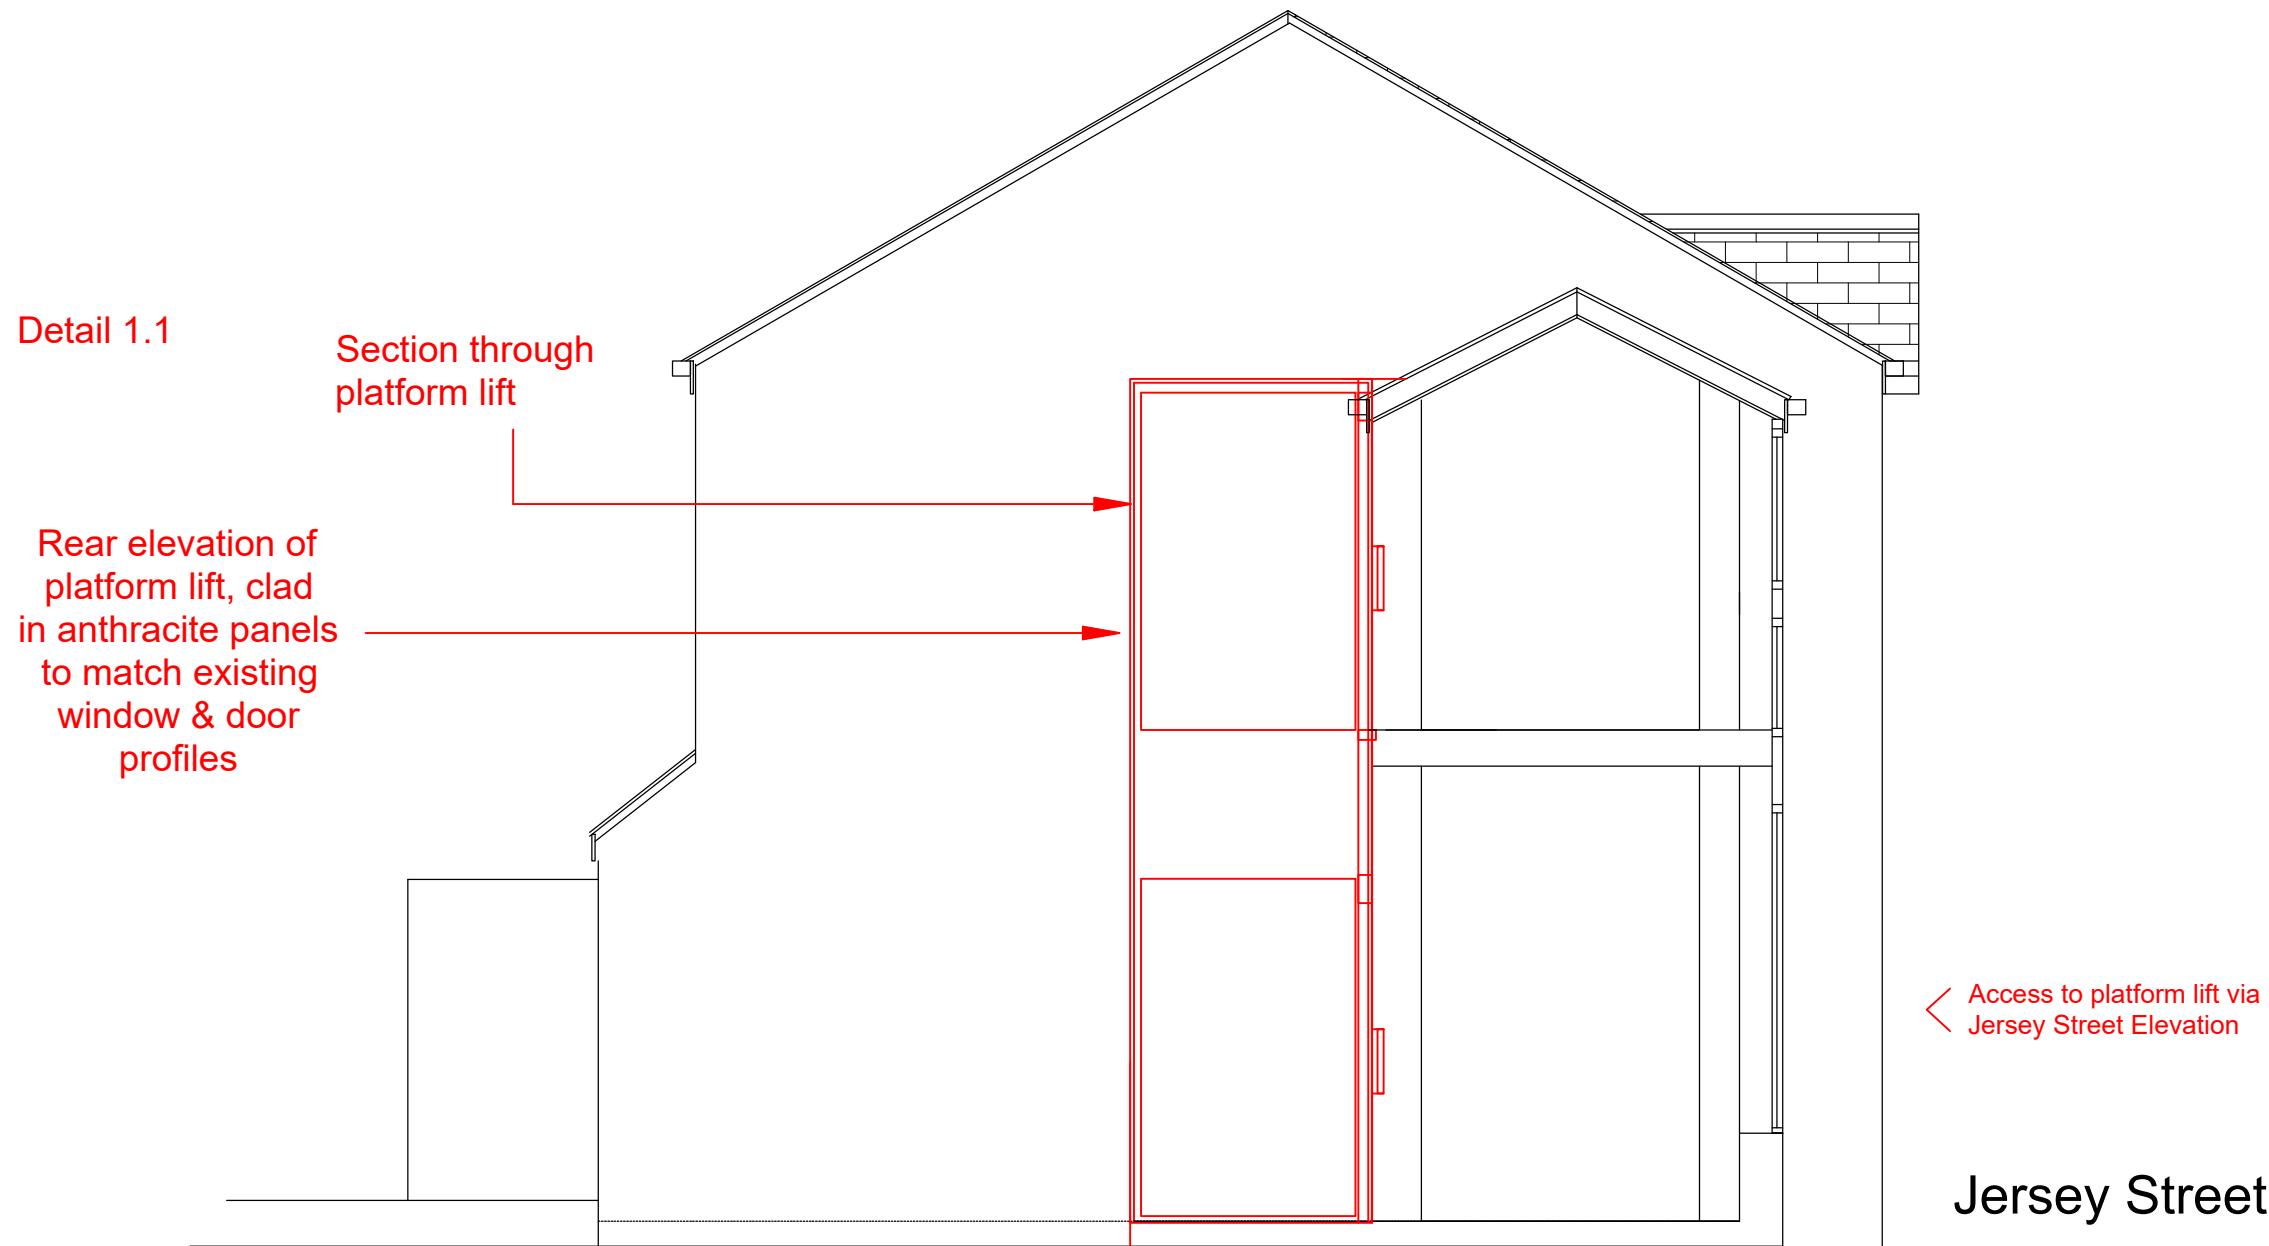


SECTION A-A

All levels and dimensions must be checked on site by contractor prior to commencement of works. Any variations must be reported to JSA Design. All information hereon in is the copyright of JSA Design. Copying in full or in part is forbidden without the written permission from JSA Design.

 

C	19.11.24	Rear end elevation included as per clients request.
B	14.11.24	Amendments as per clients request.
A	14.11.24	Amendments as per clients request.

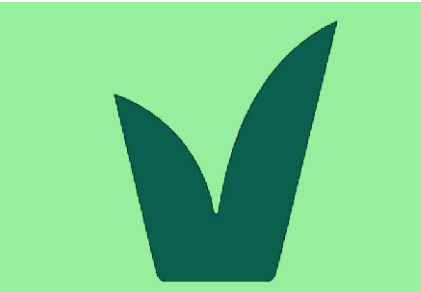

Client The Vegetarian Society			
Date	Oct 2024	Status	PROP
Drawn	AL	Checked	JPS
Scale	1:50 / 20	Size	A1
Rev.	C	Drawing No.	623 - 200
Drawing Title Proposed Elevations & Sections OPTION 1			
Project Title 15 Jersey Street Ancoats, Manchester M4 6EZ			

