



DAY TIME ELEVATION (SHUTTERS OPEN)
ELEVATION A - TIBB STREET
Scale 1:200 @ A3




3D VIEW - TIBB STREET- FOLDING SHUTTERS

4No. Openings with decorative screen, either side of central opening.



All railings to open inwards, These will be opened during the day time to ensure the arcade remains in harmony with the street below and locked in the evenings to ensure the building and business are protected from any night time criminal activity.

Decorative perforated metal sheets to screen/ existing lovers / grills. Existing steel structure above and below to be exposed & painted (Grey / Anthracite) to match proposed railings.

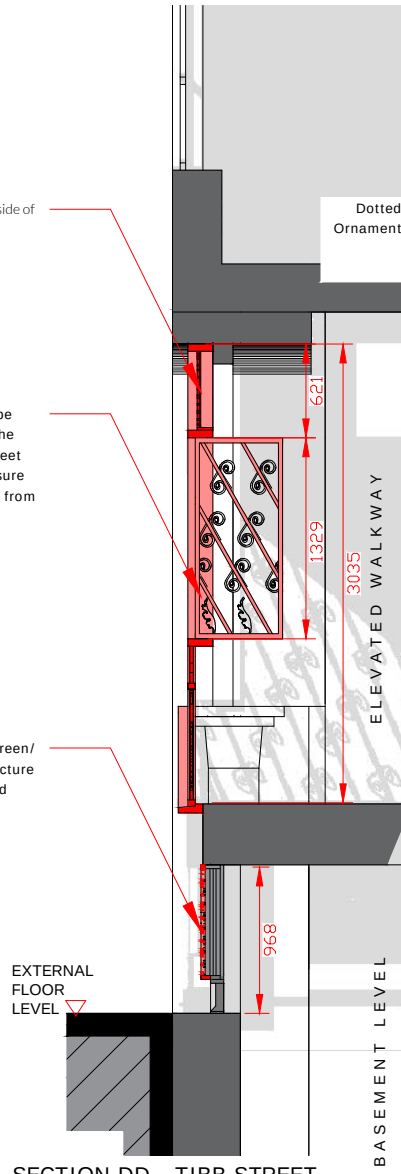


SECTION DD - TIBB STREET
Scale 1:100 @ A3

ELEVATED WALKWAY
BASEMENT LEVEL

 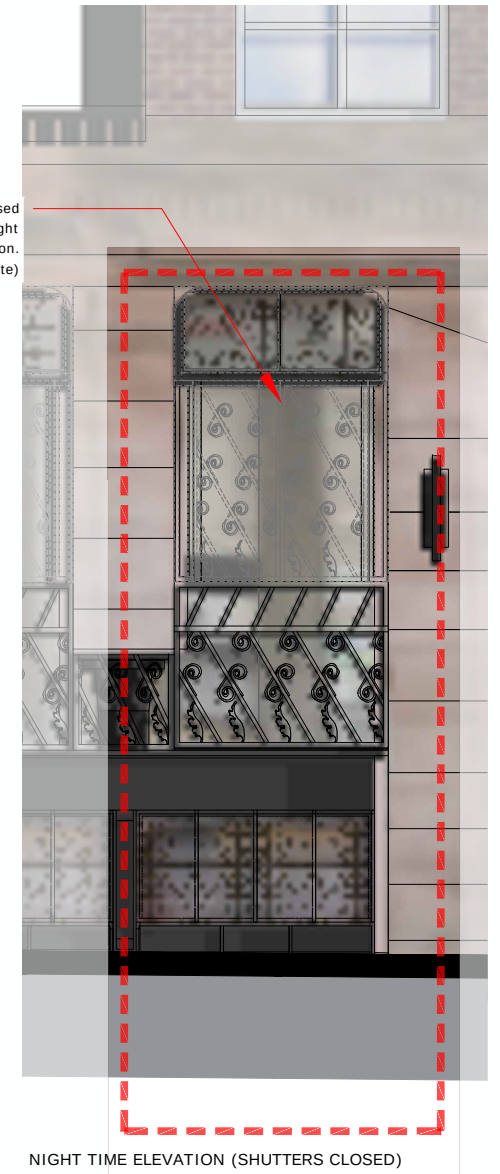

NIGHT TIME ELEVATION (SHUTTERS CLOSED)
ELEVATION A - TIB STREET
Scale 1:50 @ A3

--- Area of the proposed work

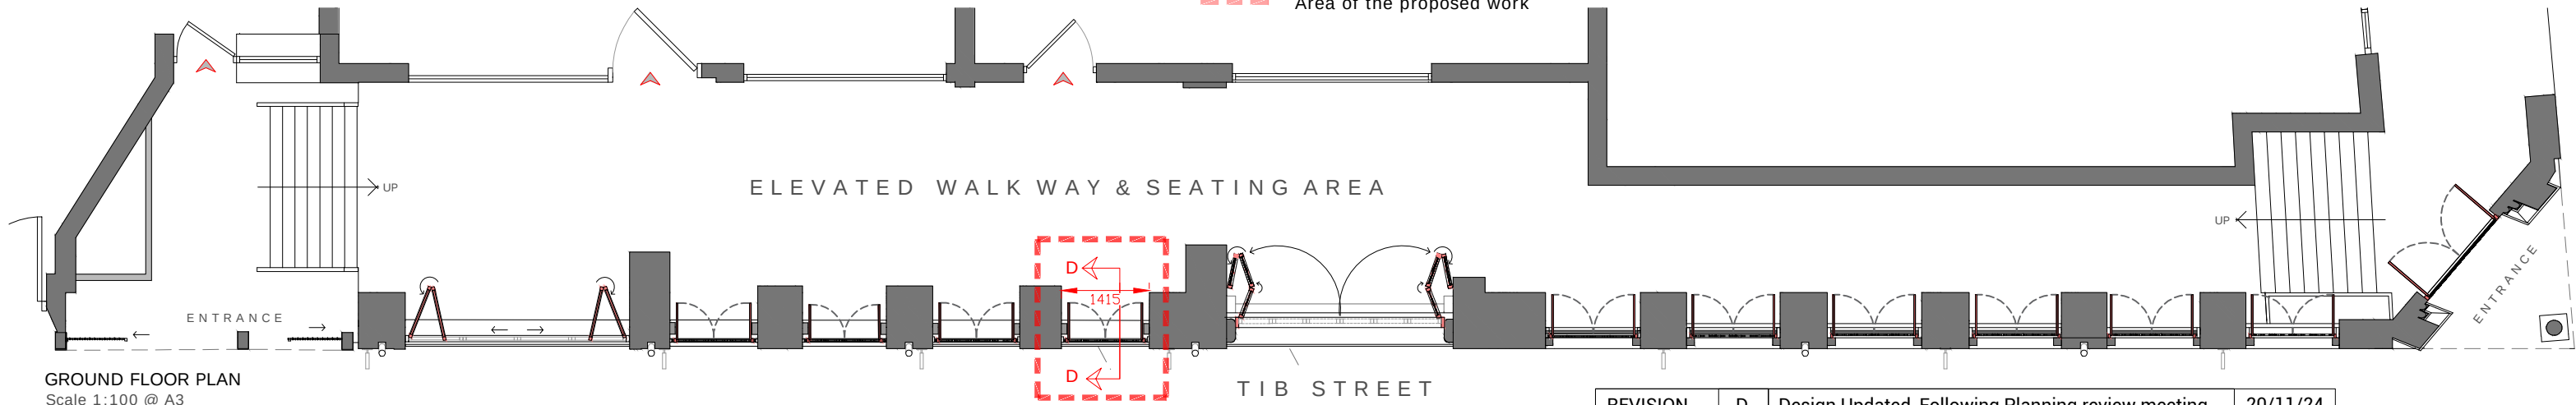

GROUND FLOOR PLAN
Scale 1:100 @ A3

REVISION	D	Design Updated_Following Planning review meeting	20/11/24
----------	---	--	----------

Notes: Do not scale from this drawing. Use figured dimensions in all cases. Check all dimensions on site. Report any drawing errors or discrepancies to O'Brien & Noel Architects before proceeding. This drawing has been created for the purposes identified in the status and should only be used for this purpose. This is not a construction drawing. To be read in conjunction with all approved documents, permits, drawings and information and drawings from other appointed consultants.

Project: Smithfields-Gate_2024_Revised Gates/ Railings Design
Drawing: Proposed Elevation / Section DD
Job-Dwg No: 137-L08_RevD

PLANNING
NOVEMBER 2024

tel: 0151 528 2211 email: contact@obriennoel.com web: www.obriennoel.com

O'BRIEN
& NOËL
ARCHITECTS