

Section of facade retention

Apartment Types


- 1 Bed
- 1 Bed+1
- 2 Bed
- 2 Bed Duplex



PROJECT
Red Lion Street
SITE ADDRESS
Red Lion Street, Northern Quarter, For M4 1PB
Noble Design & Build
DRAWING
GA ground floor plan
PROJECT NO. 10522
DWG NO. P-111
REV NO. B
CHECKED BY ADS
SCALE As indicated
PAGE SIZE A1

PLANNING

REV	DESCRIPTION	INTL	CHK	DATE
A	AMENDED TO MEET CURRENT REQUIREMENTS	AL	ADS	20.10.23
B	added second fire escape stair case	MM	NSC	21.08.24

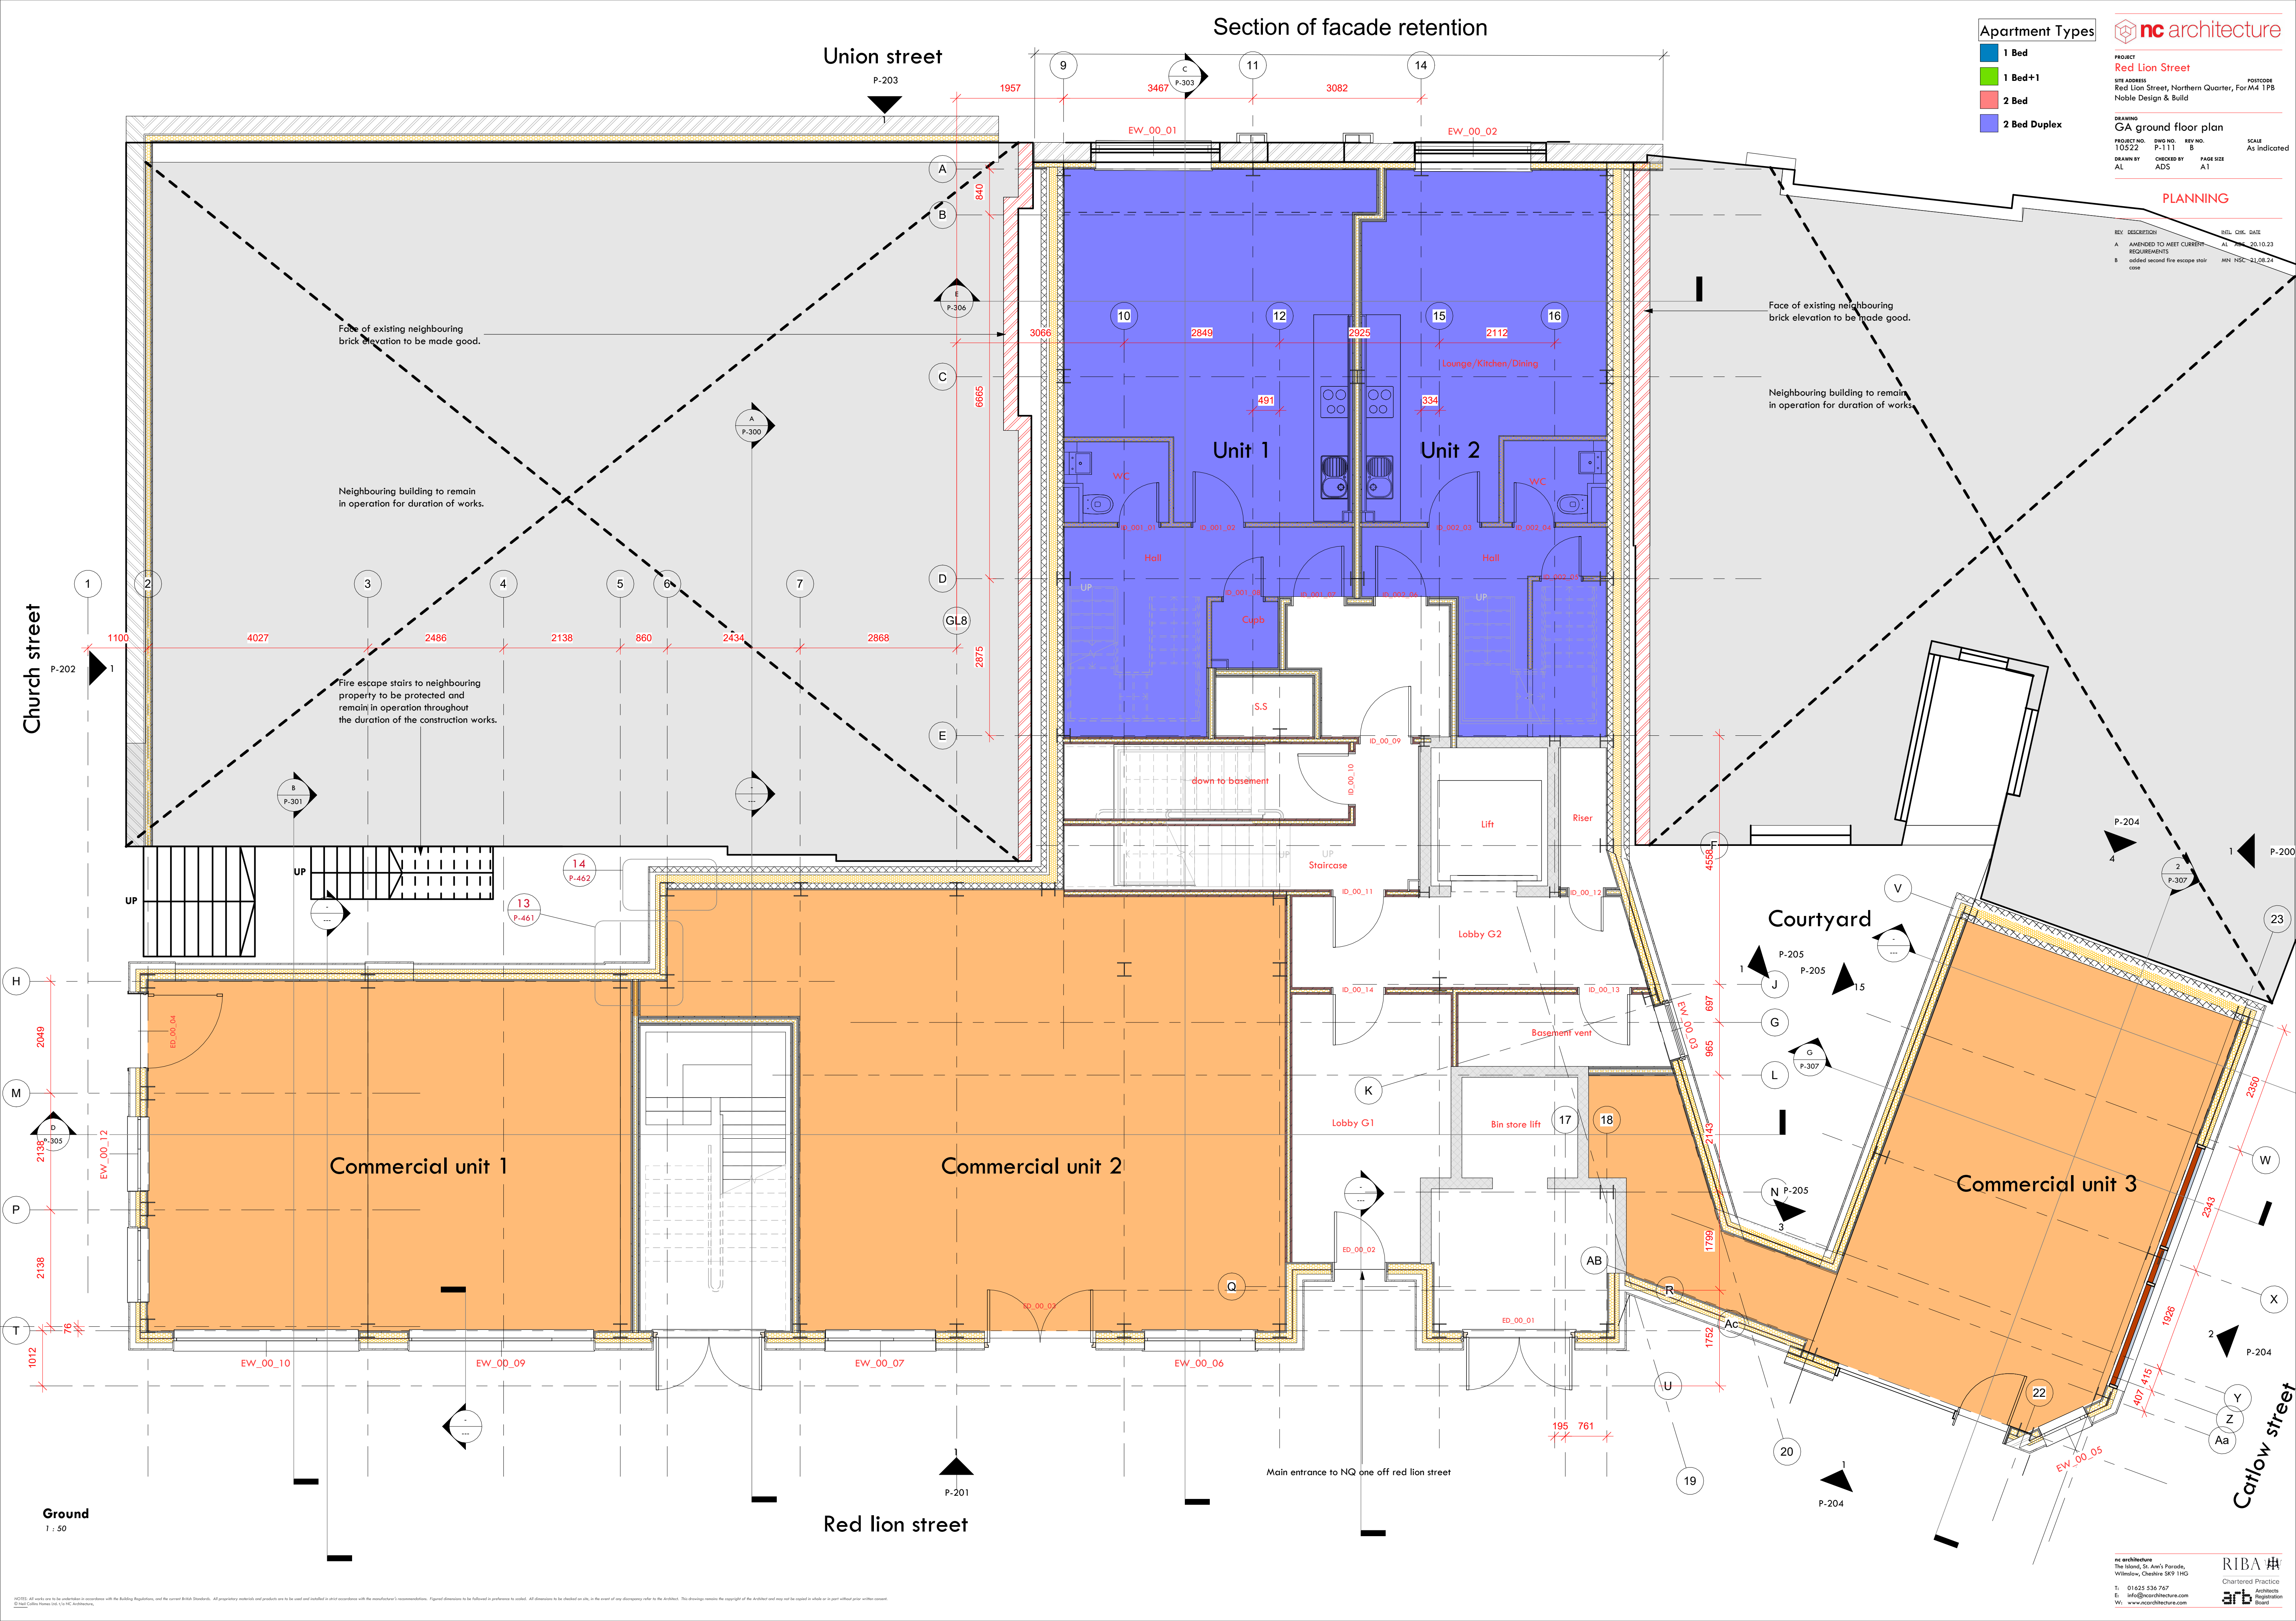

Church street

Union street

Commercial unit 1

Commercial unit 2

Commercial unit 3

Courtyard

Red lion street

Catlow street

Ground
1 : 50

NOTES: All works are to be undertaken in accordance with the Building Regulations, and the current British Standards. All proprietary materials and products are to be used and installed in strict accordance with the manufacturer's recommendations. Figure dimensions to be followed in preference to scaled. All dimensions to be checked on site, in the event of any discrepancy refer to the Architect. This drawing remains the copyright of the Architect and may not be copied in whole or in part without prior written consent. © 2024 Noble Design Ltd. All Rights Reserved.