

Apartment Types

- 1 Bed
- 1 Bed+1
- 2 Bed
- 2 Bed Duplex




PROJECT
Red Lion Street
 SITE ADDRESS
 Red Lion Street, Northern Quarter, For M4 1PB
 Noble Design & Build

DRAWING
GA fourth floor plan
 PROJECT NO. 10522 DWG NO. P-113 REV NO. E
 DRAWN BY AL CHECKED BY ADS PAGE SIZE A1
 SCALE As indicated

PLANNING

REV	DESCRIPTION	INTL	CHK	DATE
A	AMENDED TO MEET CURRENT REQUIREMENTS	AL	ADS	20.10.23
B	FLOORPLAN UPDATE TO BALC	AL	GM	16.07.24
C	added second fire escape route	AM	NSE	21.08.24
D	Revision bubble added	AL		24.02.24
E	Apartment colour update	AL		Date 11

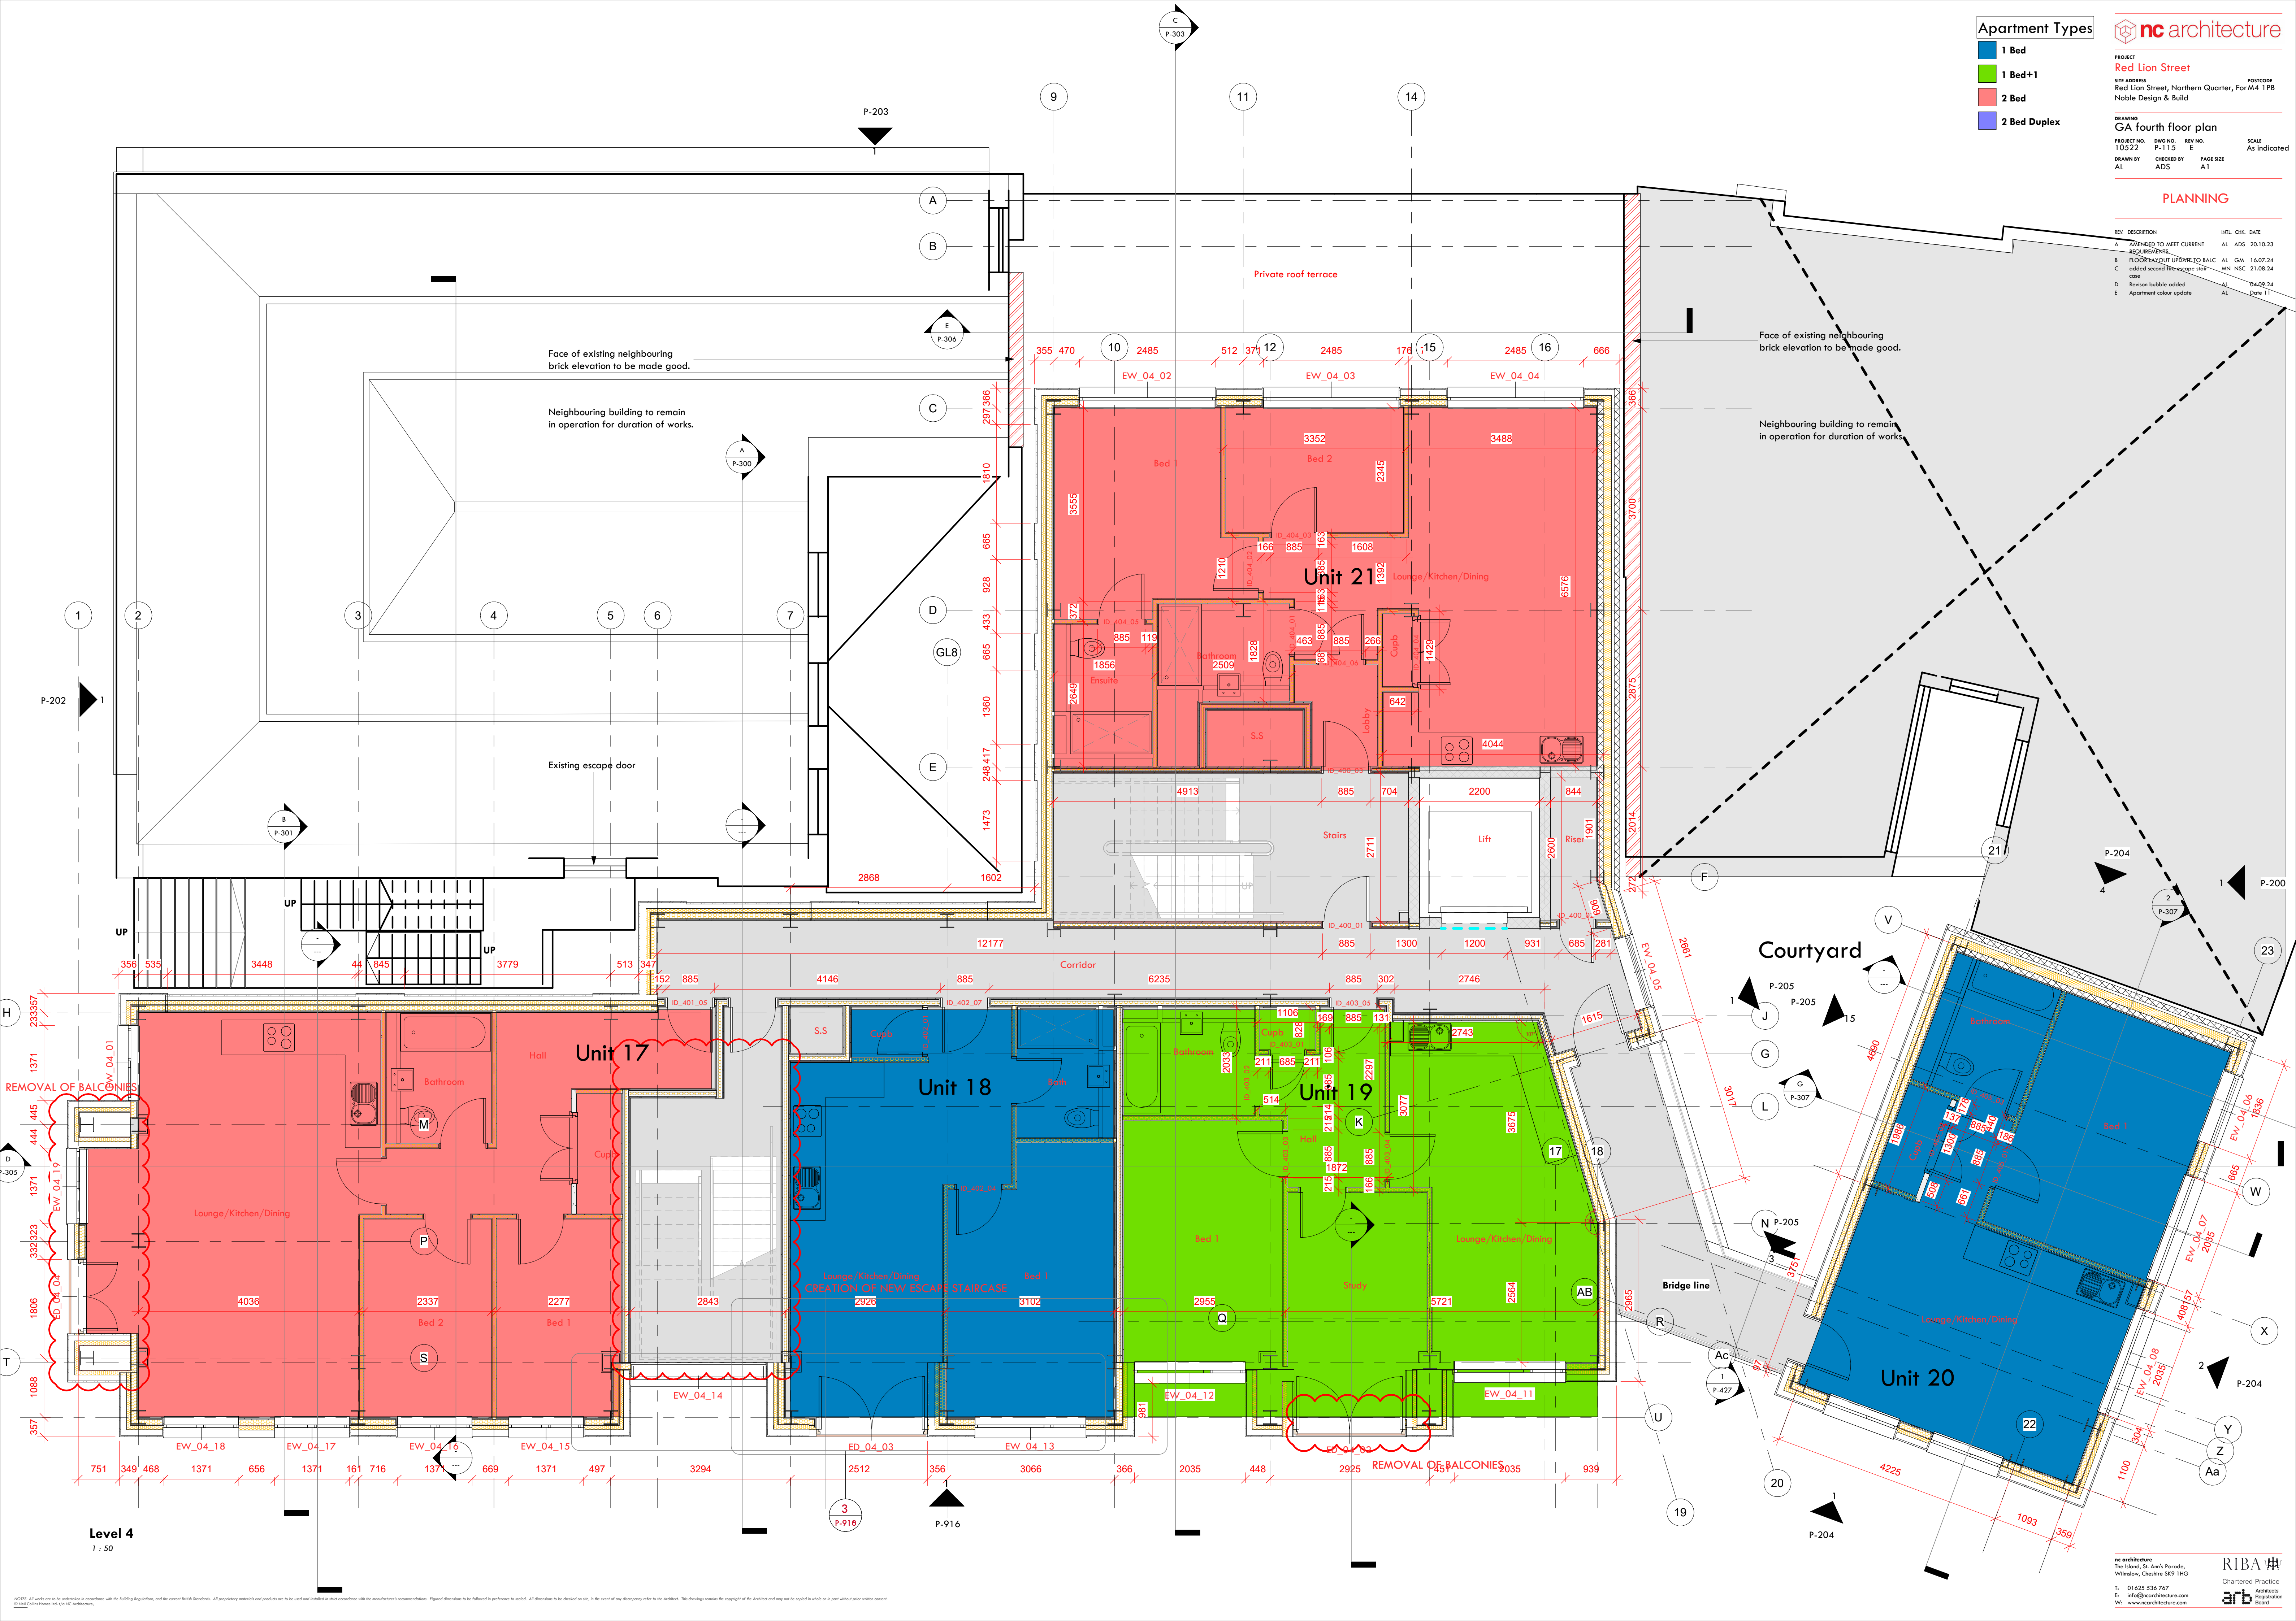

Level 4
 1 : 50