




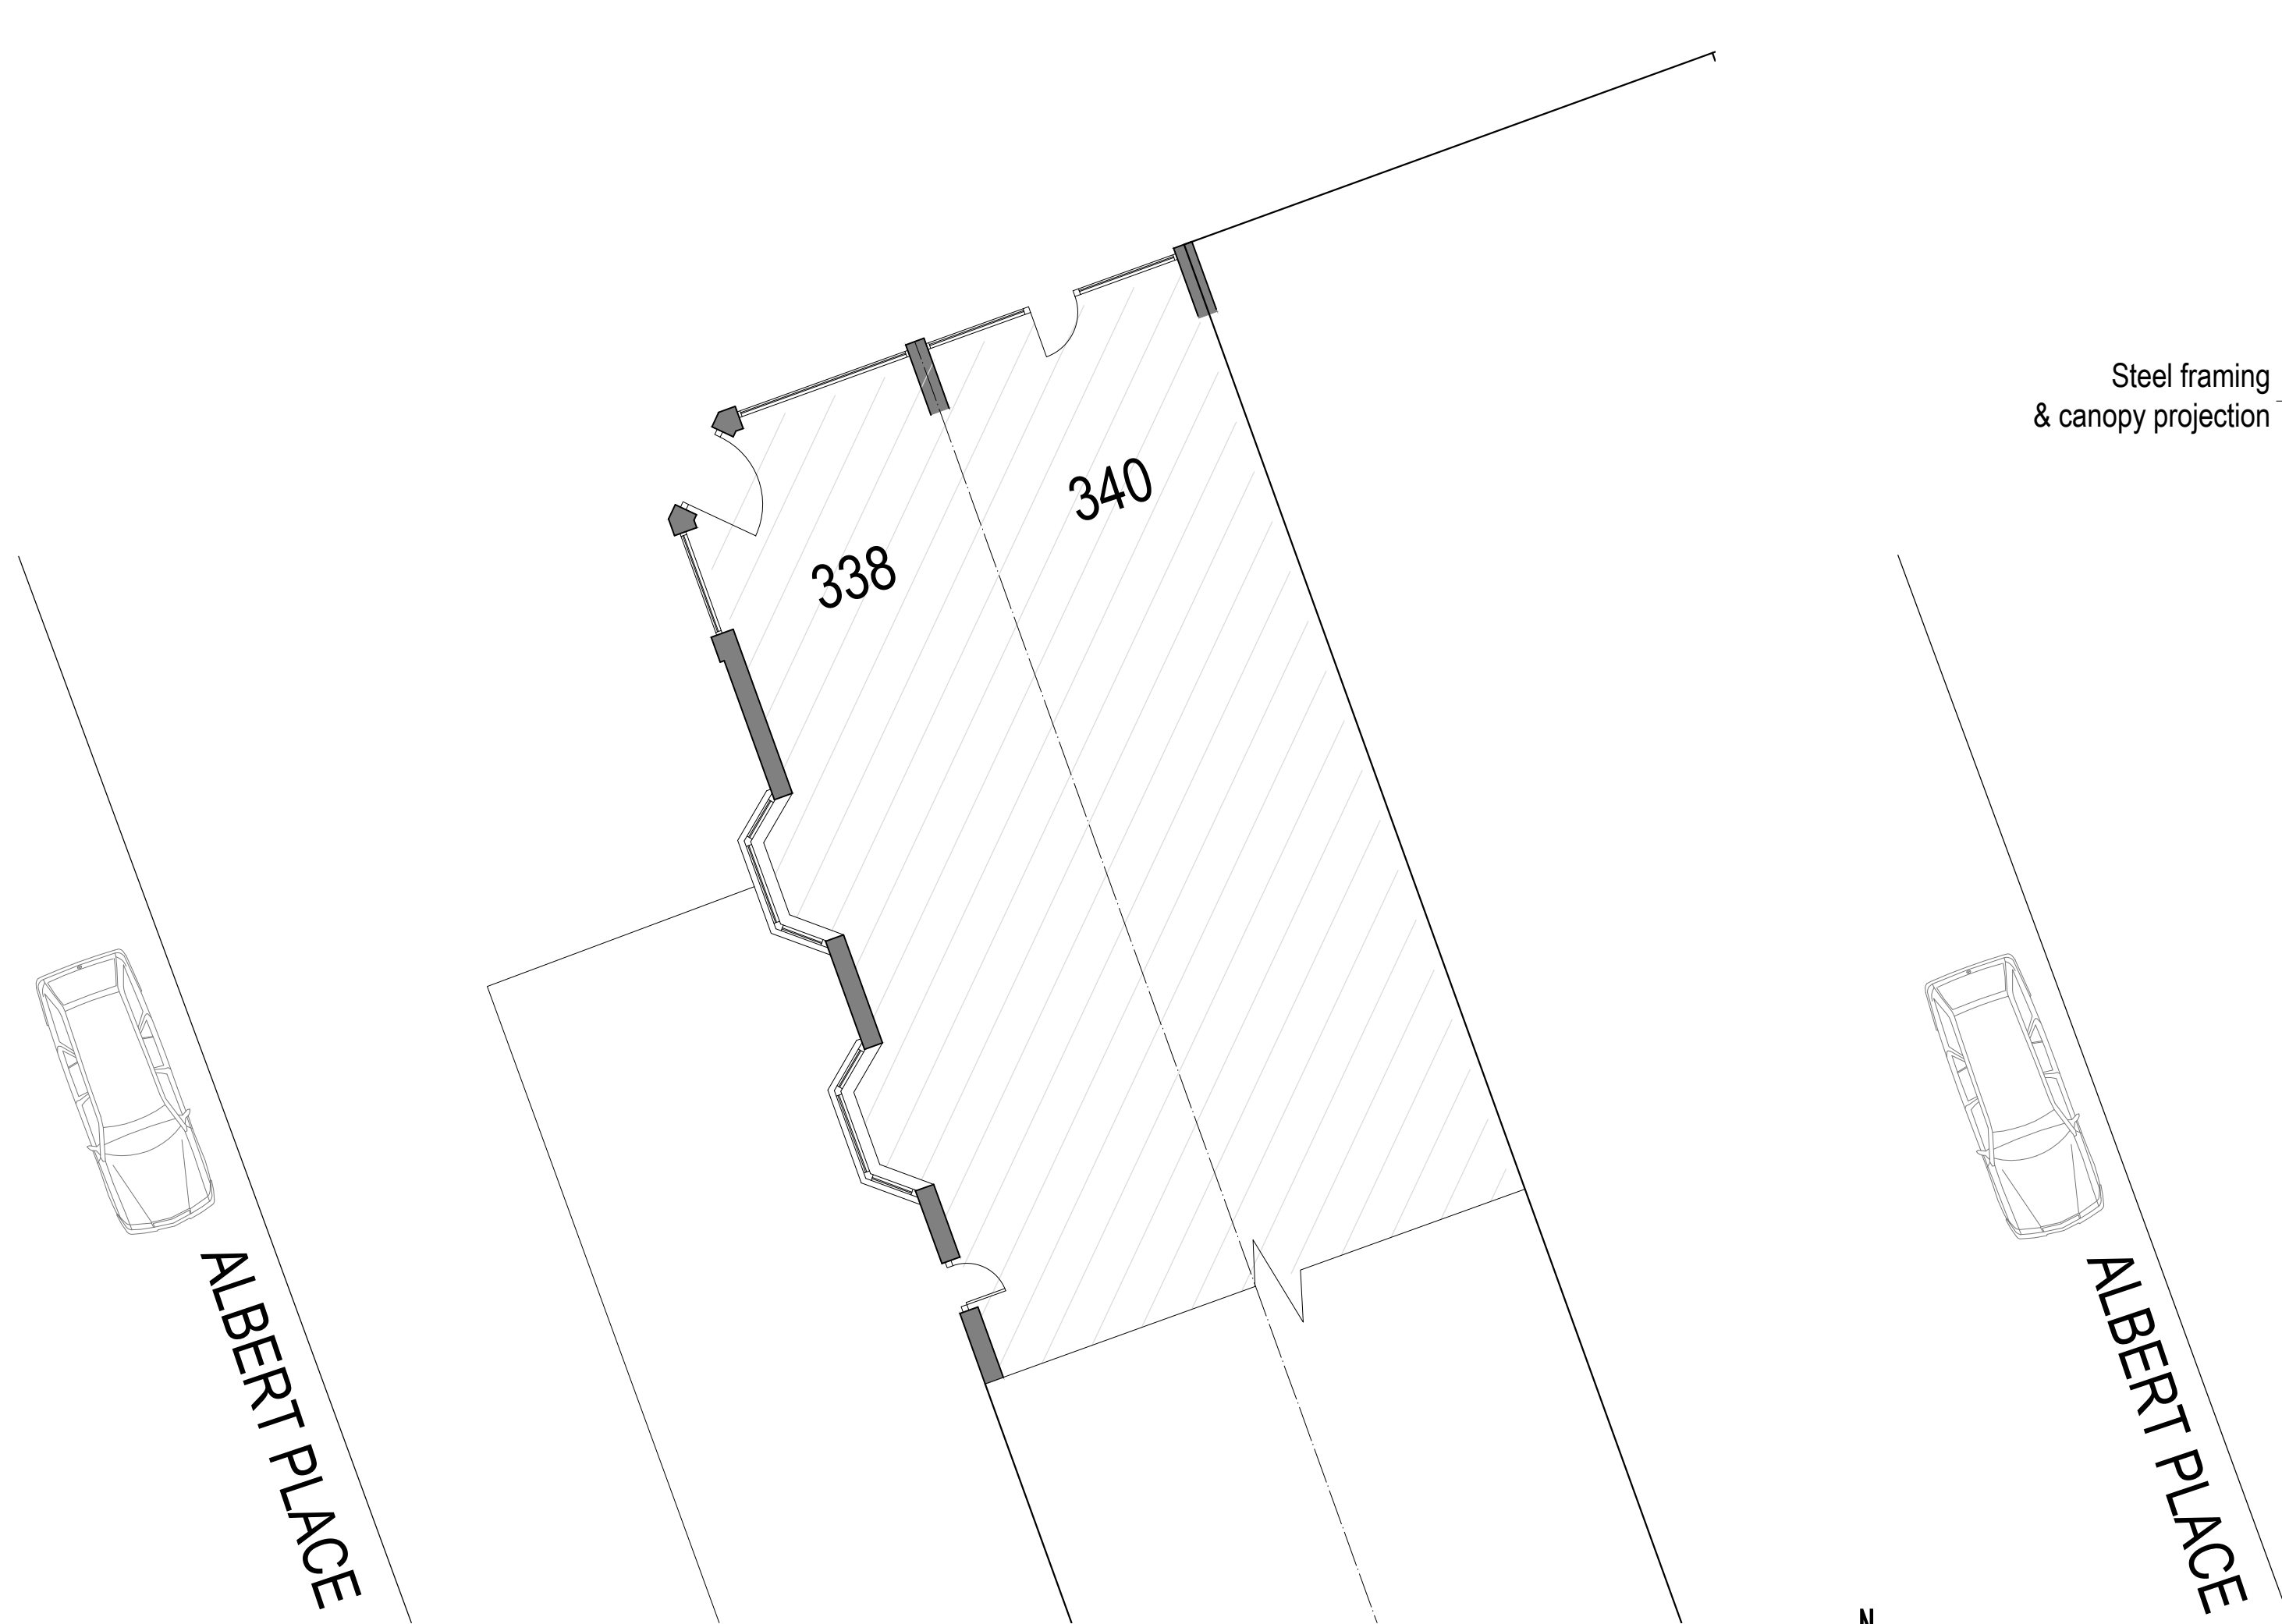

2 PREVIOUS GROUND FLOOR PLAN
1:100 @ A1

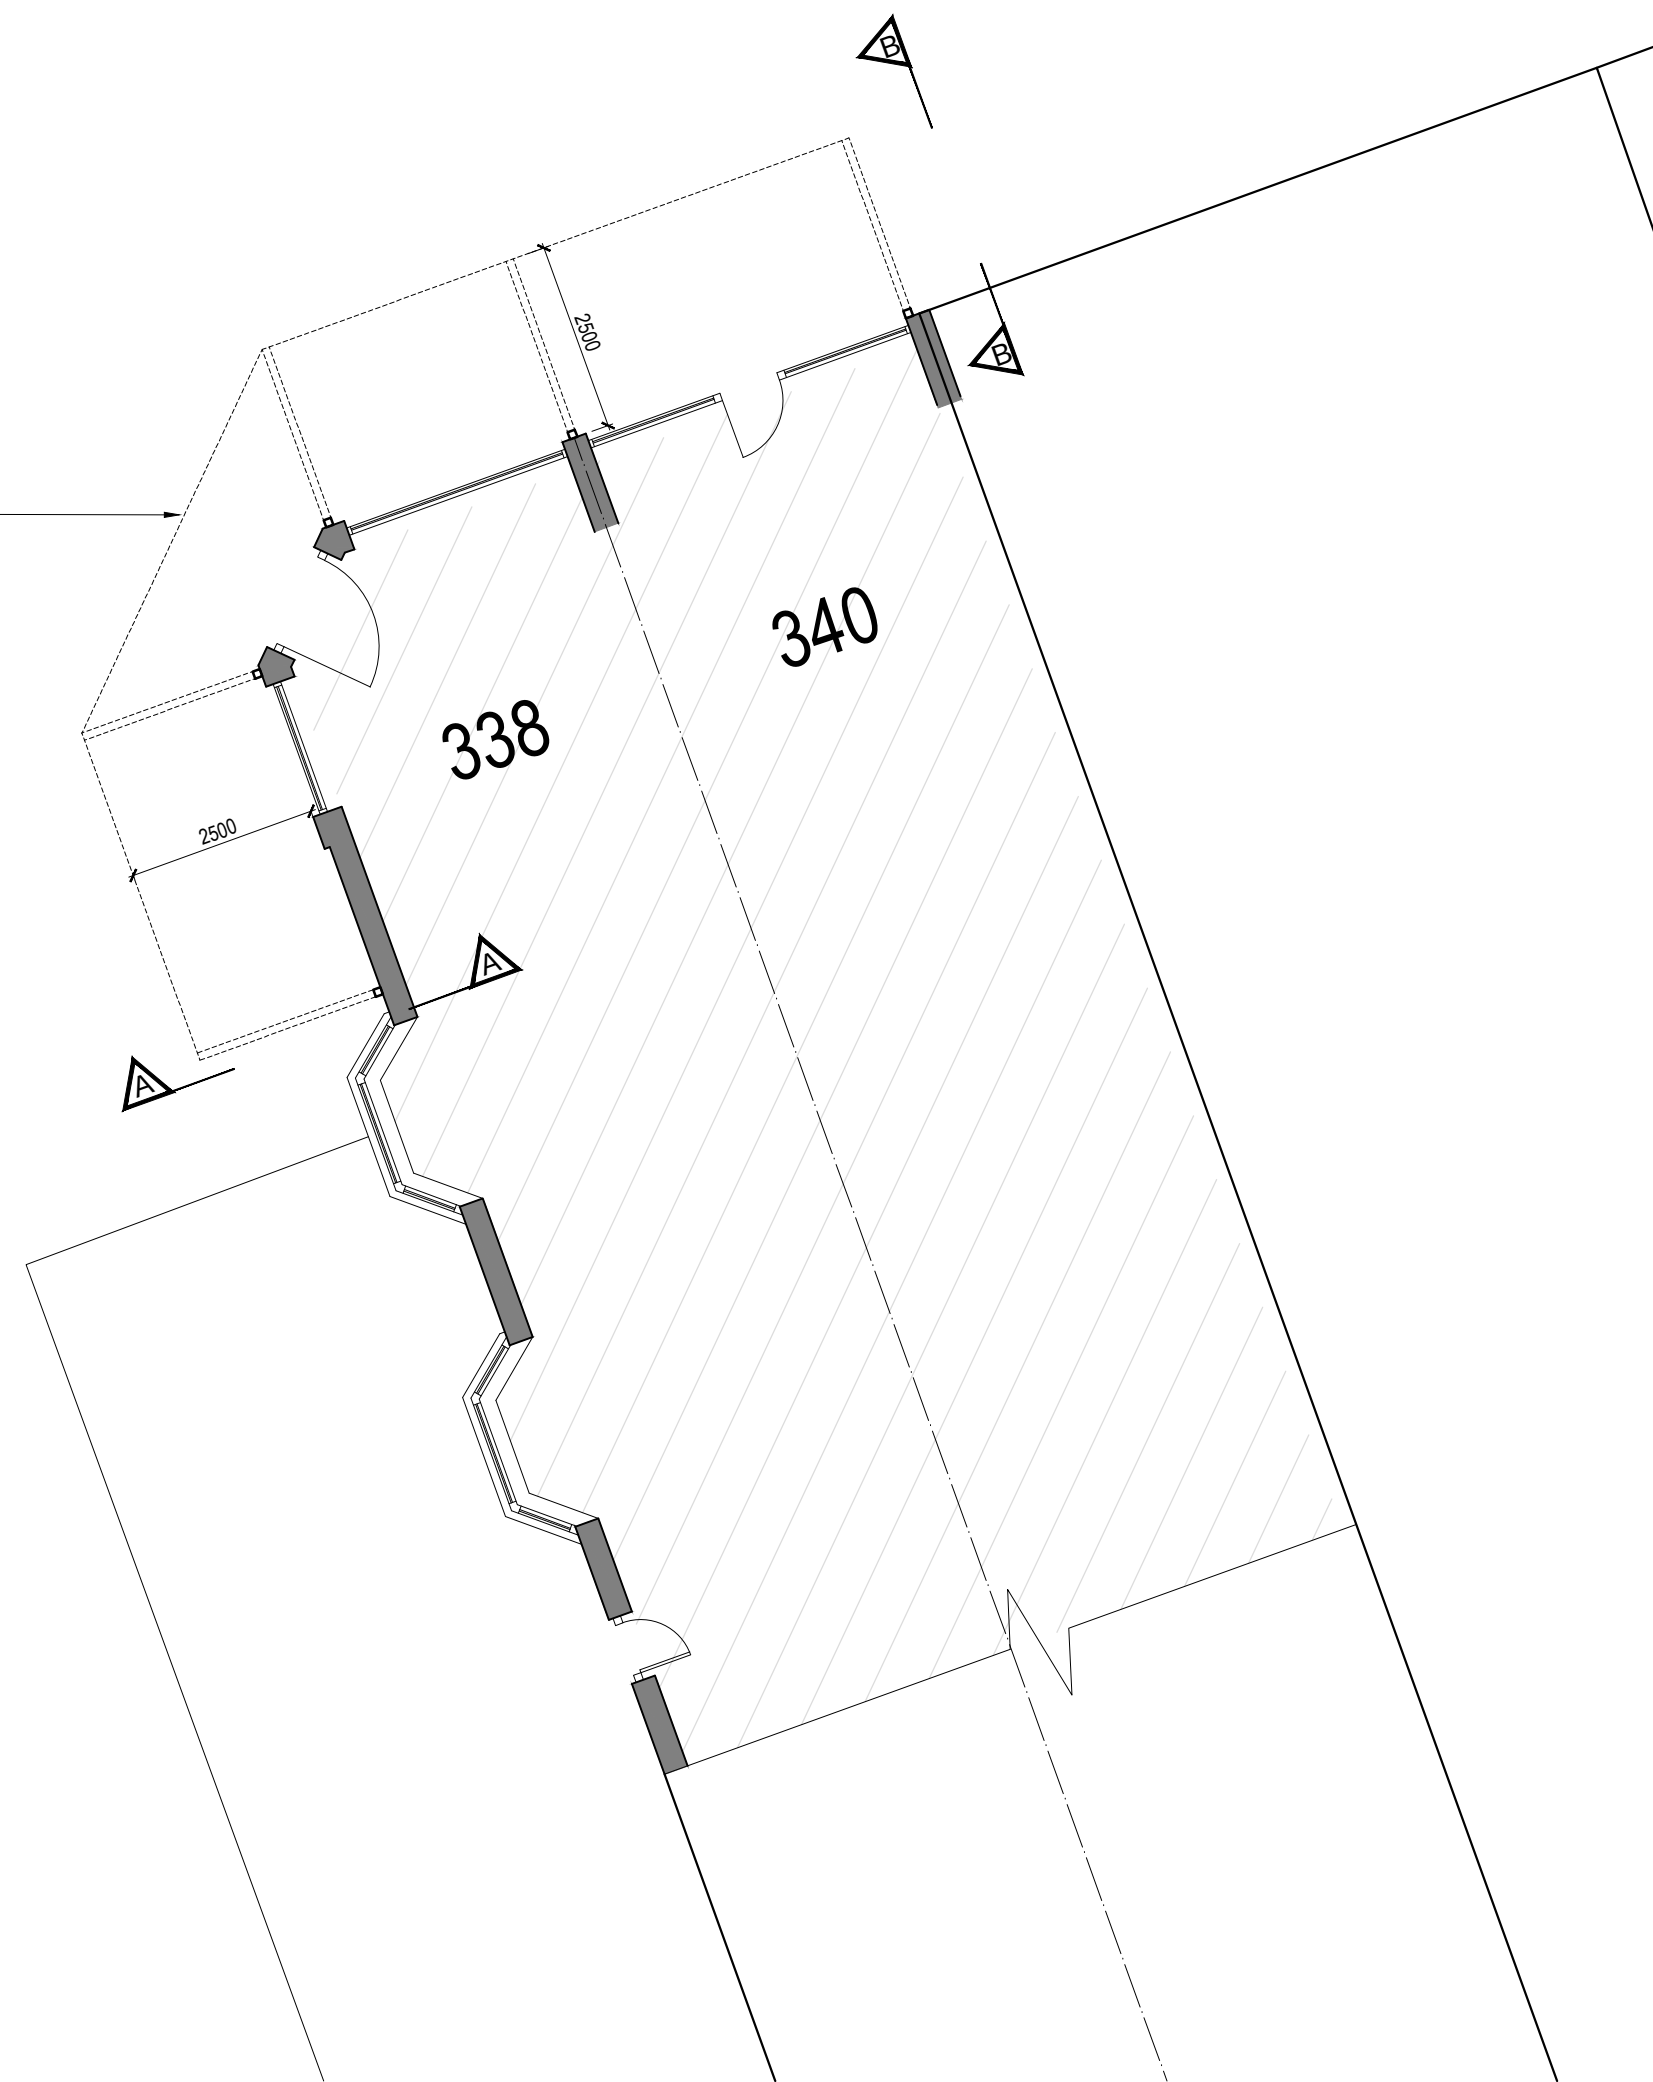

3 EXISTING GROUND FLOOR PLAN
1:100 @ A1

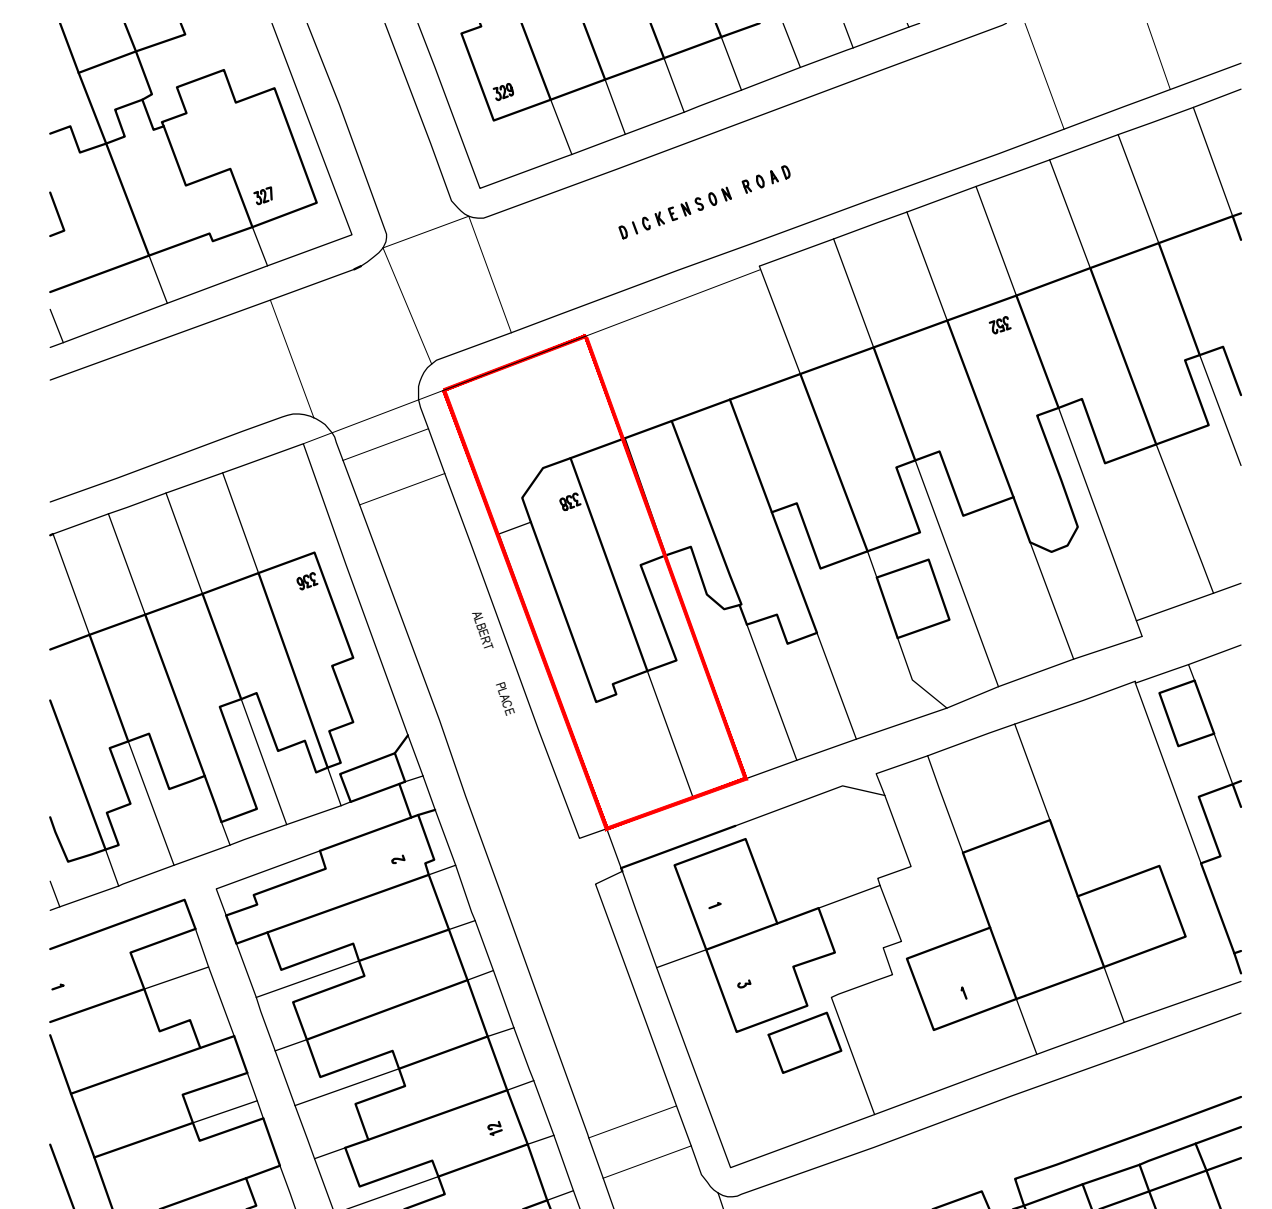

1 LOCATION PLAN
1:100 @ A1



4 PREVIOUS FRONT (NORTH) ELEVATION
1:100 @ A1




5 PREVIOUS SIDE (WEST) ELEVATION
1:100 @ A1




6 EXISTING FRONT (NORTH) ELEVATION
1:100 @ A1



7 EXISTING SIDE (WEST) ELEVATION
1:100 @ A1

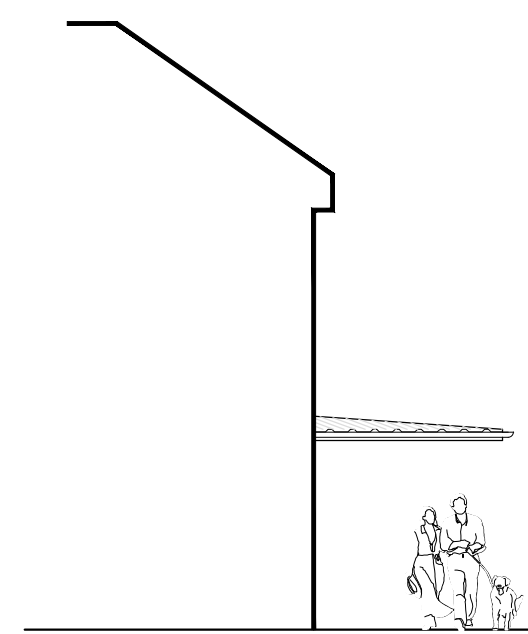

8 PROPOSED SECTIONAL ELEVATION AA
1:100 @ A1

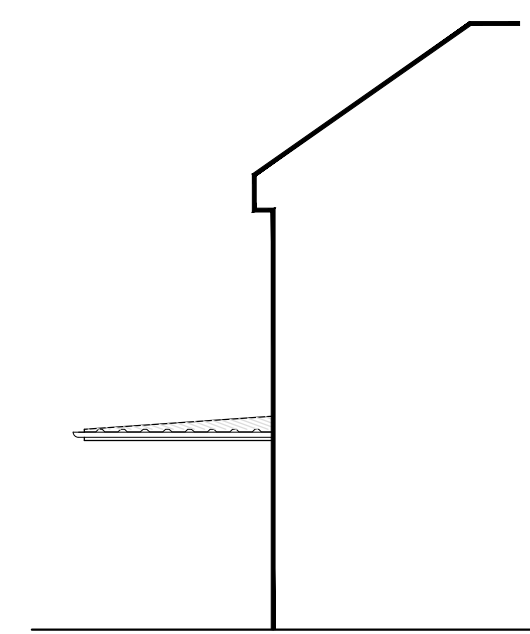

9 PROPOSED SECTIONAL ELEVATION BB
1:100 @ A1

Rev.	Date	Description
A		
B		
C		
D		
E		

archirama Architecture & project management Archirama Ltd 3 Park Gate Avenue, Wilthington, Manchester M20 3BZ Tel: 07976 171 006 email: mail@archirama.co.uk				
Client	Mr Hussain			
Project / Site	338-340 Dickenson Road Longsight, Manchester			
Drawing Title	Existing & proposed plans & elevations			
Drawn By	FR	02/09/2024	Stage	Planning
Checked by			Scale	1 : 100@A1
Drawing No	PL01	Revision	-	