


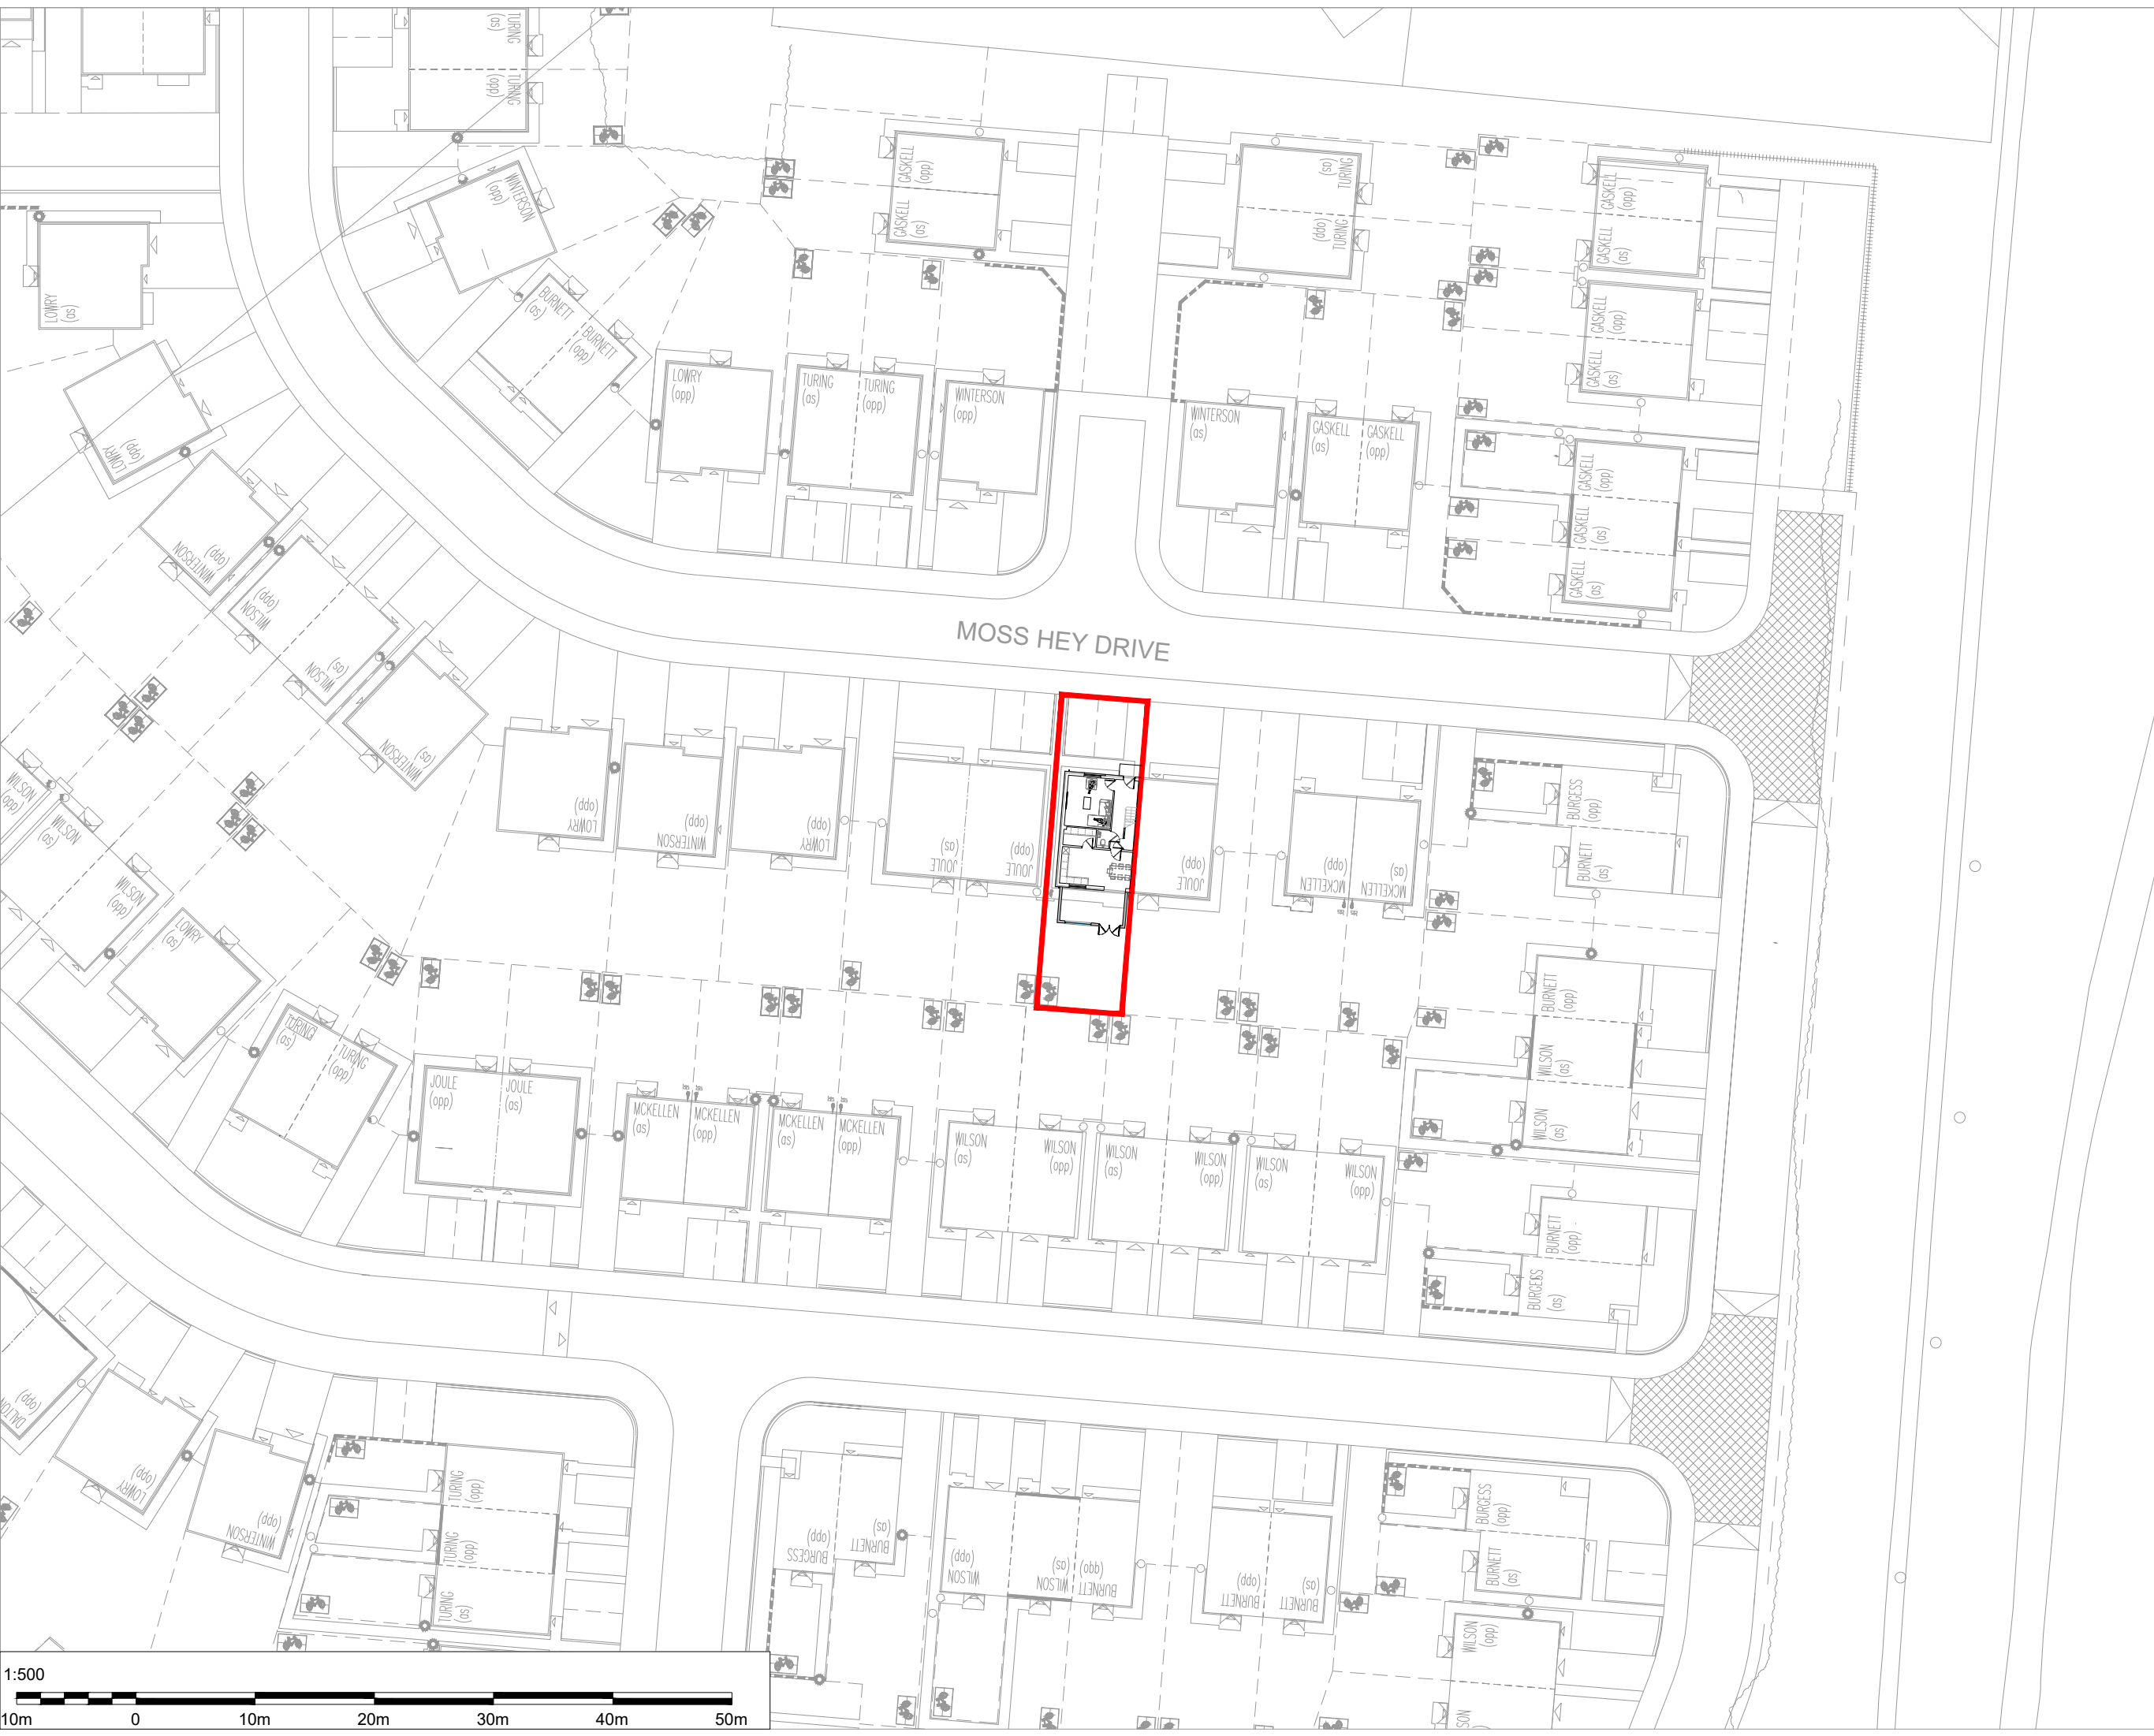


PROJECT REF
24050

DRAWING REF
SITE PLAN

SCALE
1:500 @ A3

DATE
SEP' 24

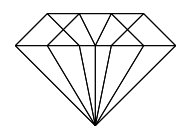


07854 885578
design@platinumarchitecture.co.uk
www.platinumarchitecture.co.uk
© Platinum Architecture | Timperley | Altrincham | WA15 7JB

CLIENT
MR H RASTE,
62 MOSS HEY DRIVE,
WYTHENSHAW,
MANCHESTER,
M23 0DH

PROJECT
SINGLE STOREY REAR EXTENSION
WITH NEW SKYLIGHT


DRAWING TITLE
SITE PLAN

SHEET NOTES

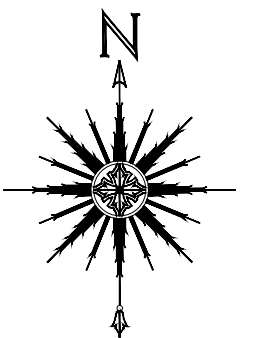

ISSUED FOR CLIENT COMMENT

11.09.2024

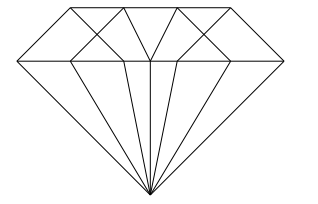

07854 885578
design@platinumarchitecture.co.uk
www.platinumarchitecture.co.uk
6 Derwent Avenue | Timperley | Altrincham | WA15 7JB