



 Existing Walls


 Proposed Walls

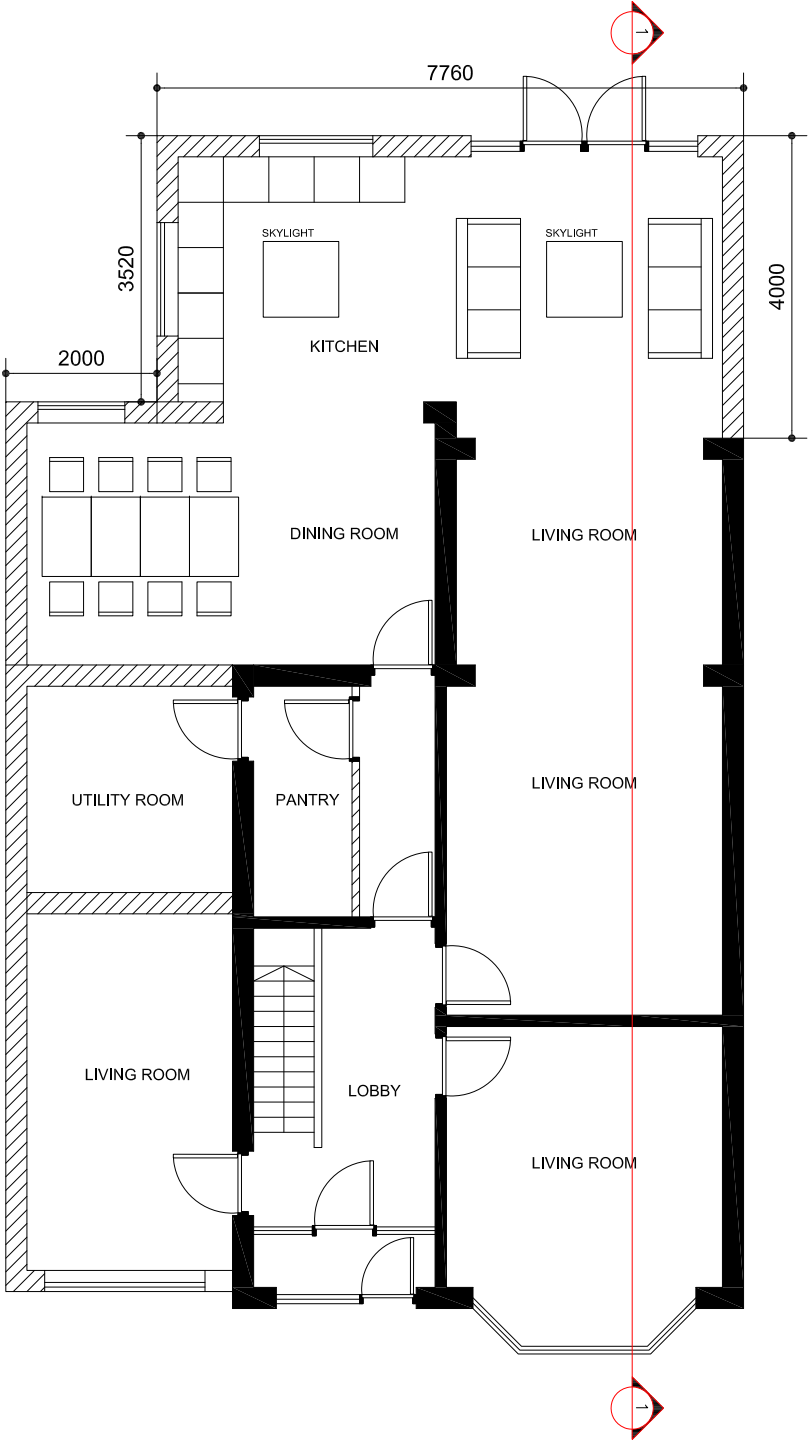

Ground Floor

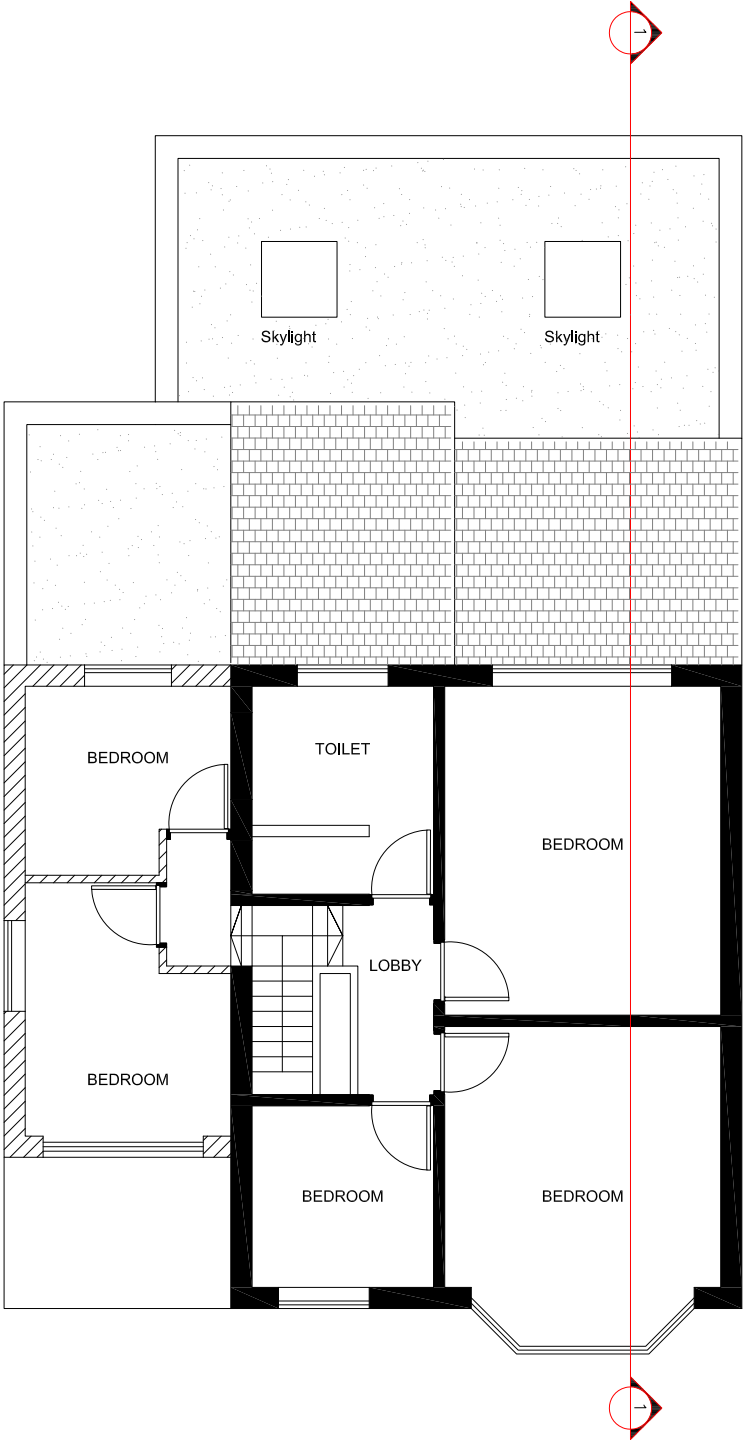

First Floor

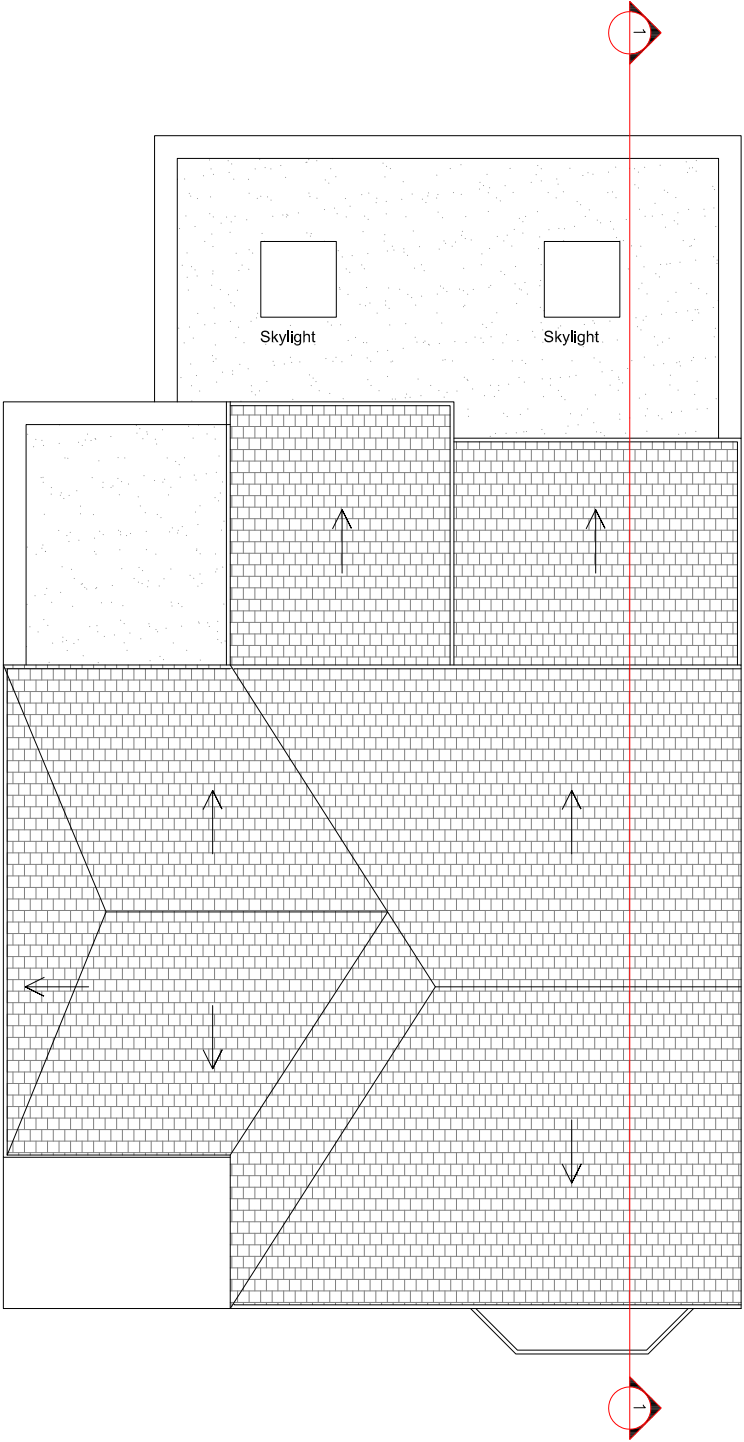

Roof Plan

PROJECT:
301 Withington Road

DRAWING:
Proposed Floor Plans

DATE: Mar 15	DRAWN BY: FA	CHECKED BY: AS
SCALE: 1:100@A3	DRAWING NO: 0-5	REV: 01