




Rear Elevation - Existing
1 : 50

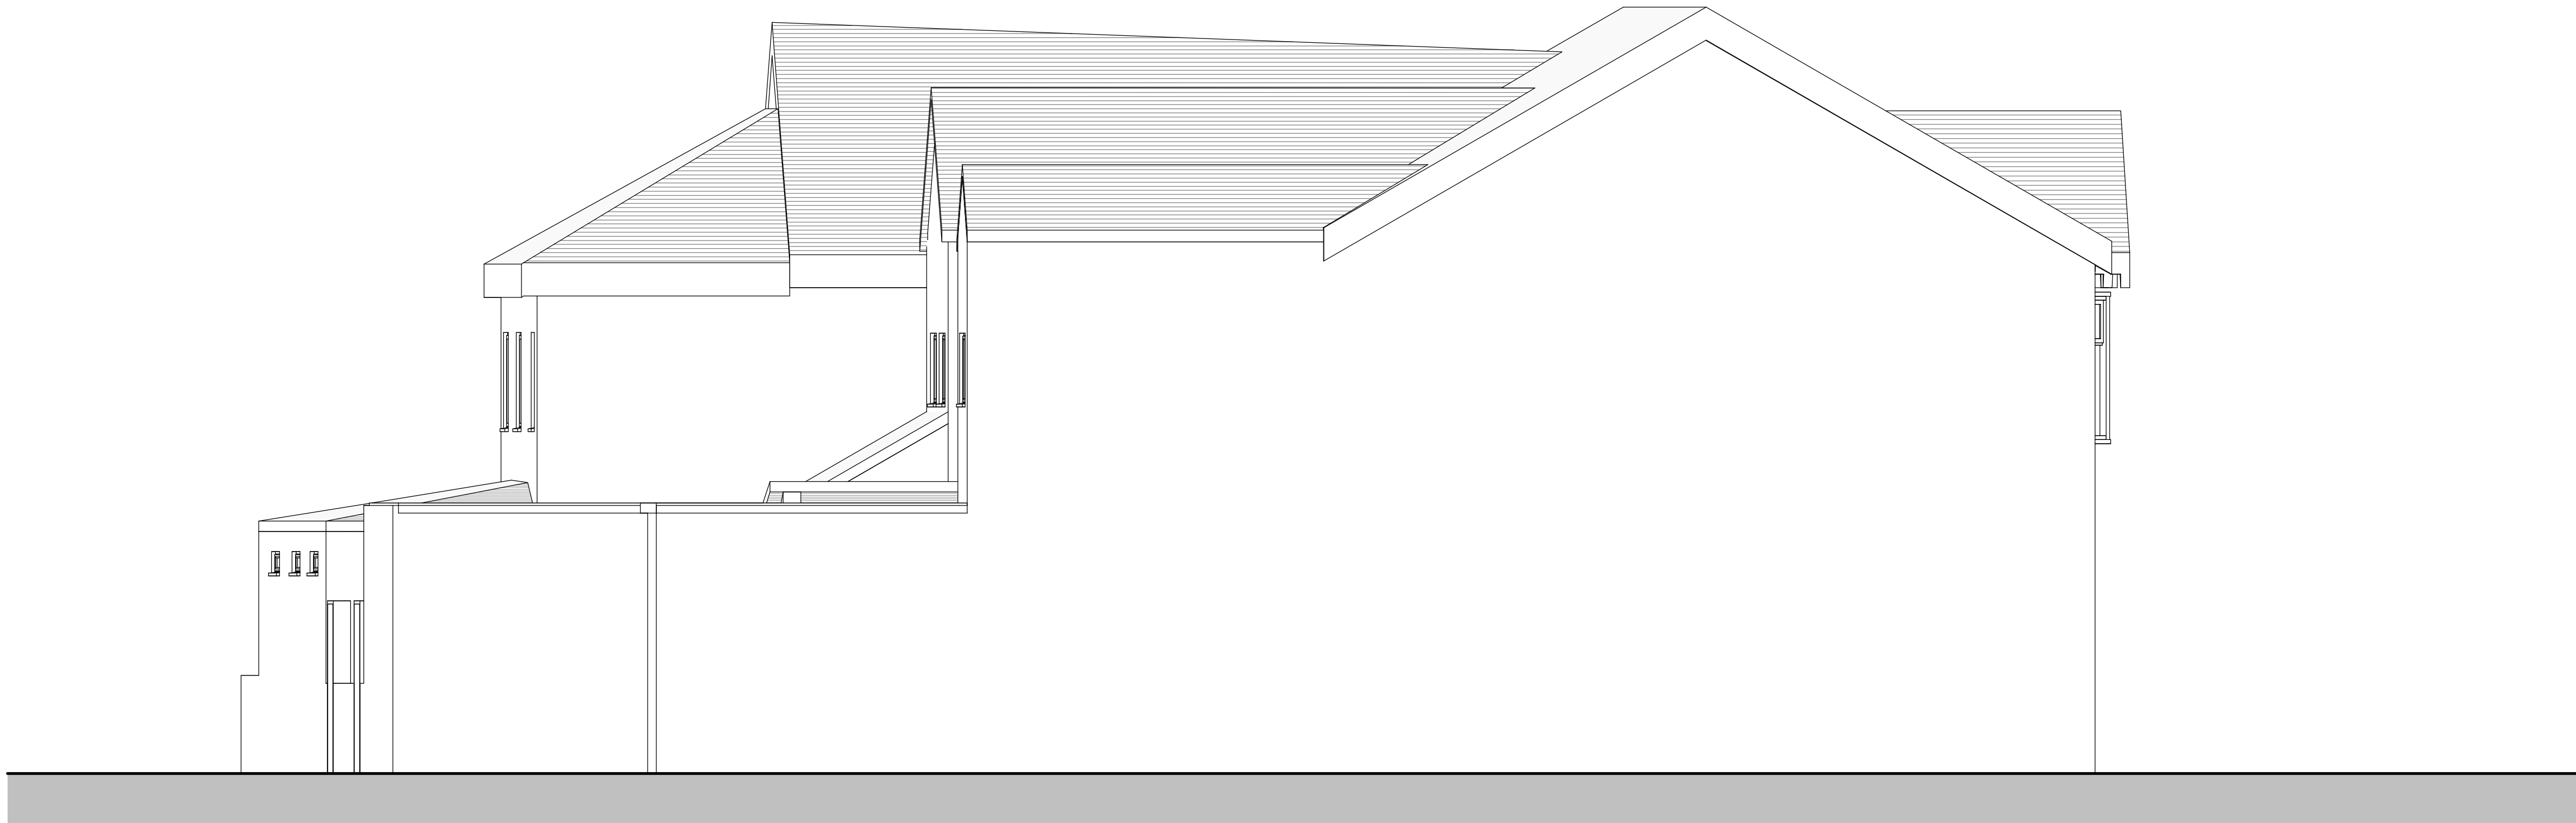

Side Neighbouring Elevation - Existing
1 : 50



PROJECT	CLIENT			
	Darus Salam Mosque			
	Project number	Scale (@ A1)		
SHEET	661	1 : 50		
	DRAWING No	Date	REV	
	E105	08/08/2024		

- ☐ FEASIBILITY
- ☒ PLANNING APPROVAL
- ☐ BUILDING REGULATIONS
- ☐ TENDER
- ☐ CONSTRUCTION

No.	Description	Date

NORTHERN OFFICE
761 Wilmslow Rd, Didsbury, Manchester
M20 6RN
Tel: 0161 280 0574
www.1618architects.com

