



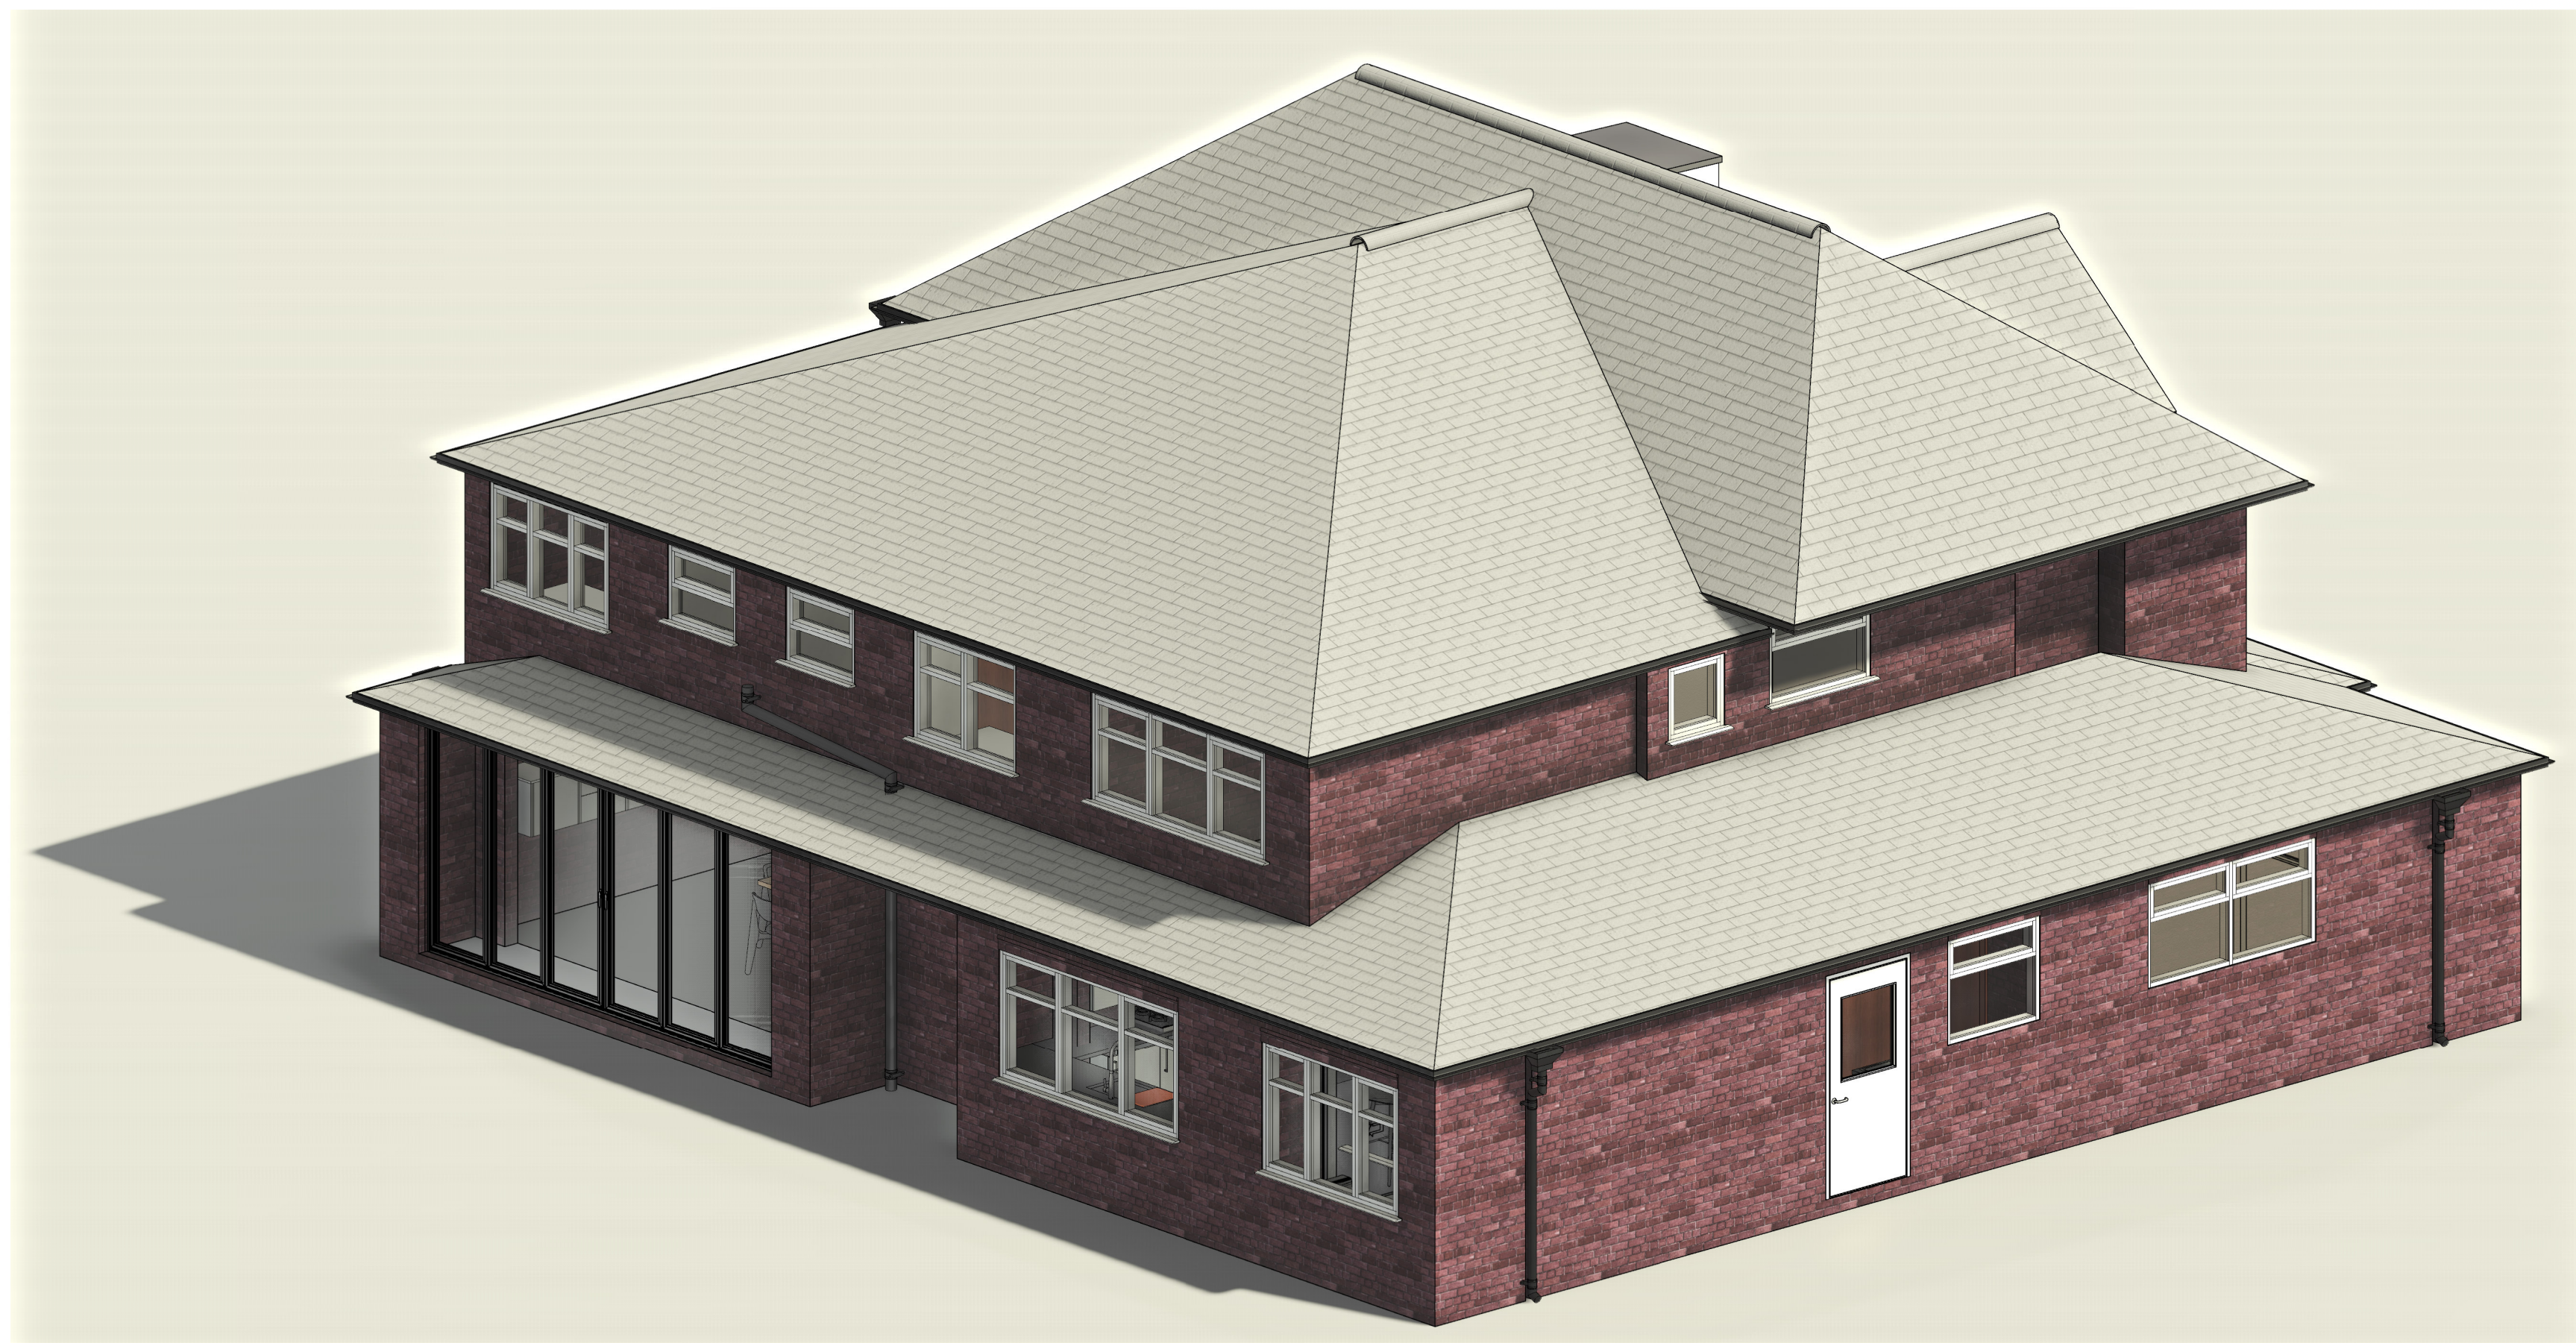

1 3D View - Ortho 01

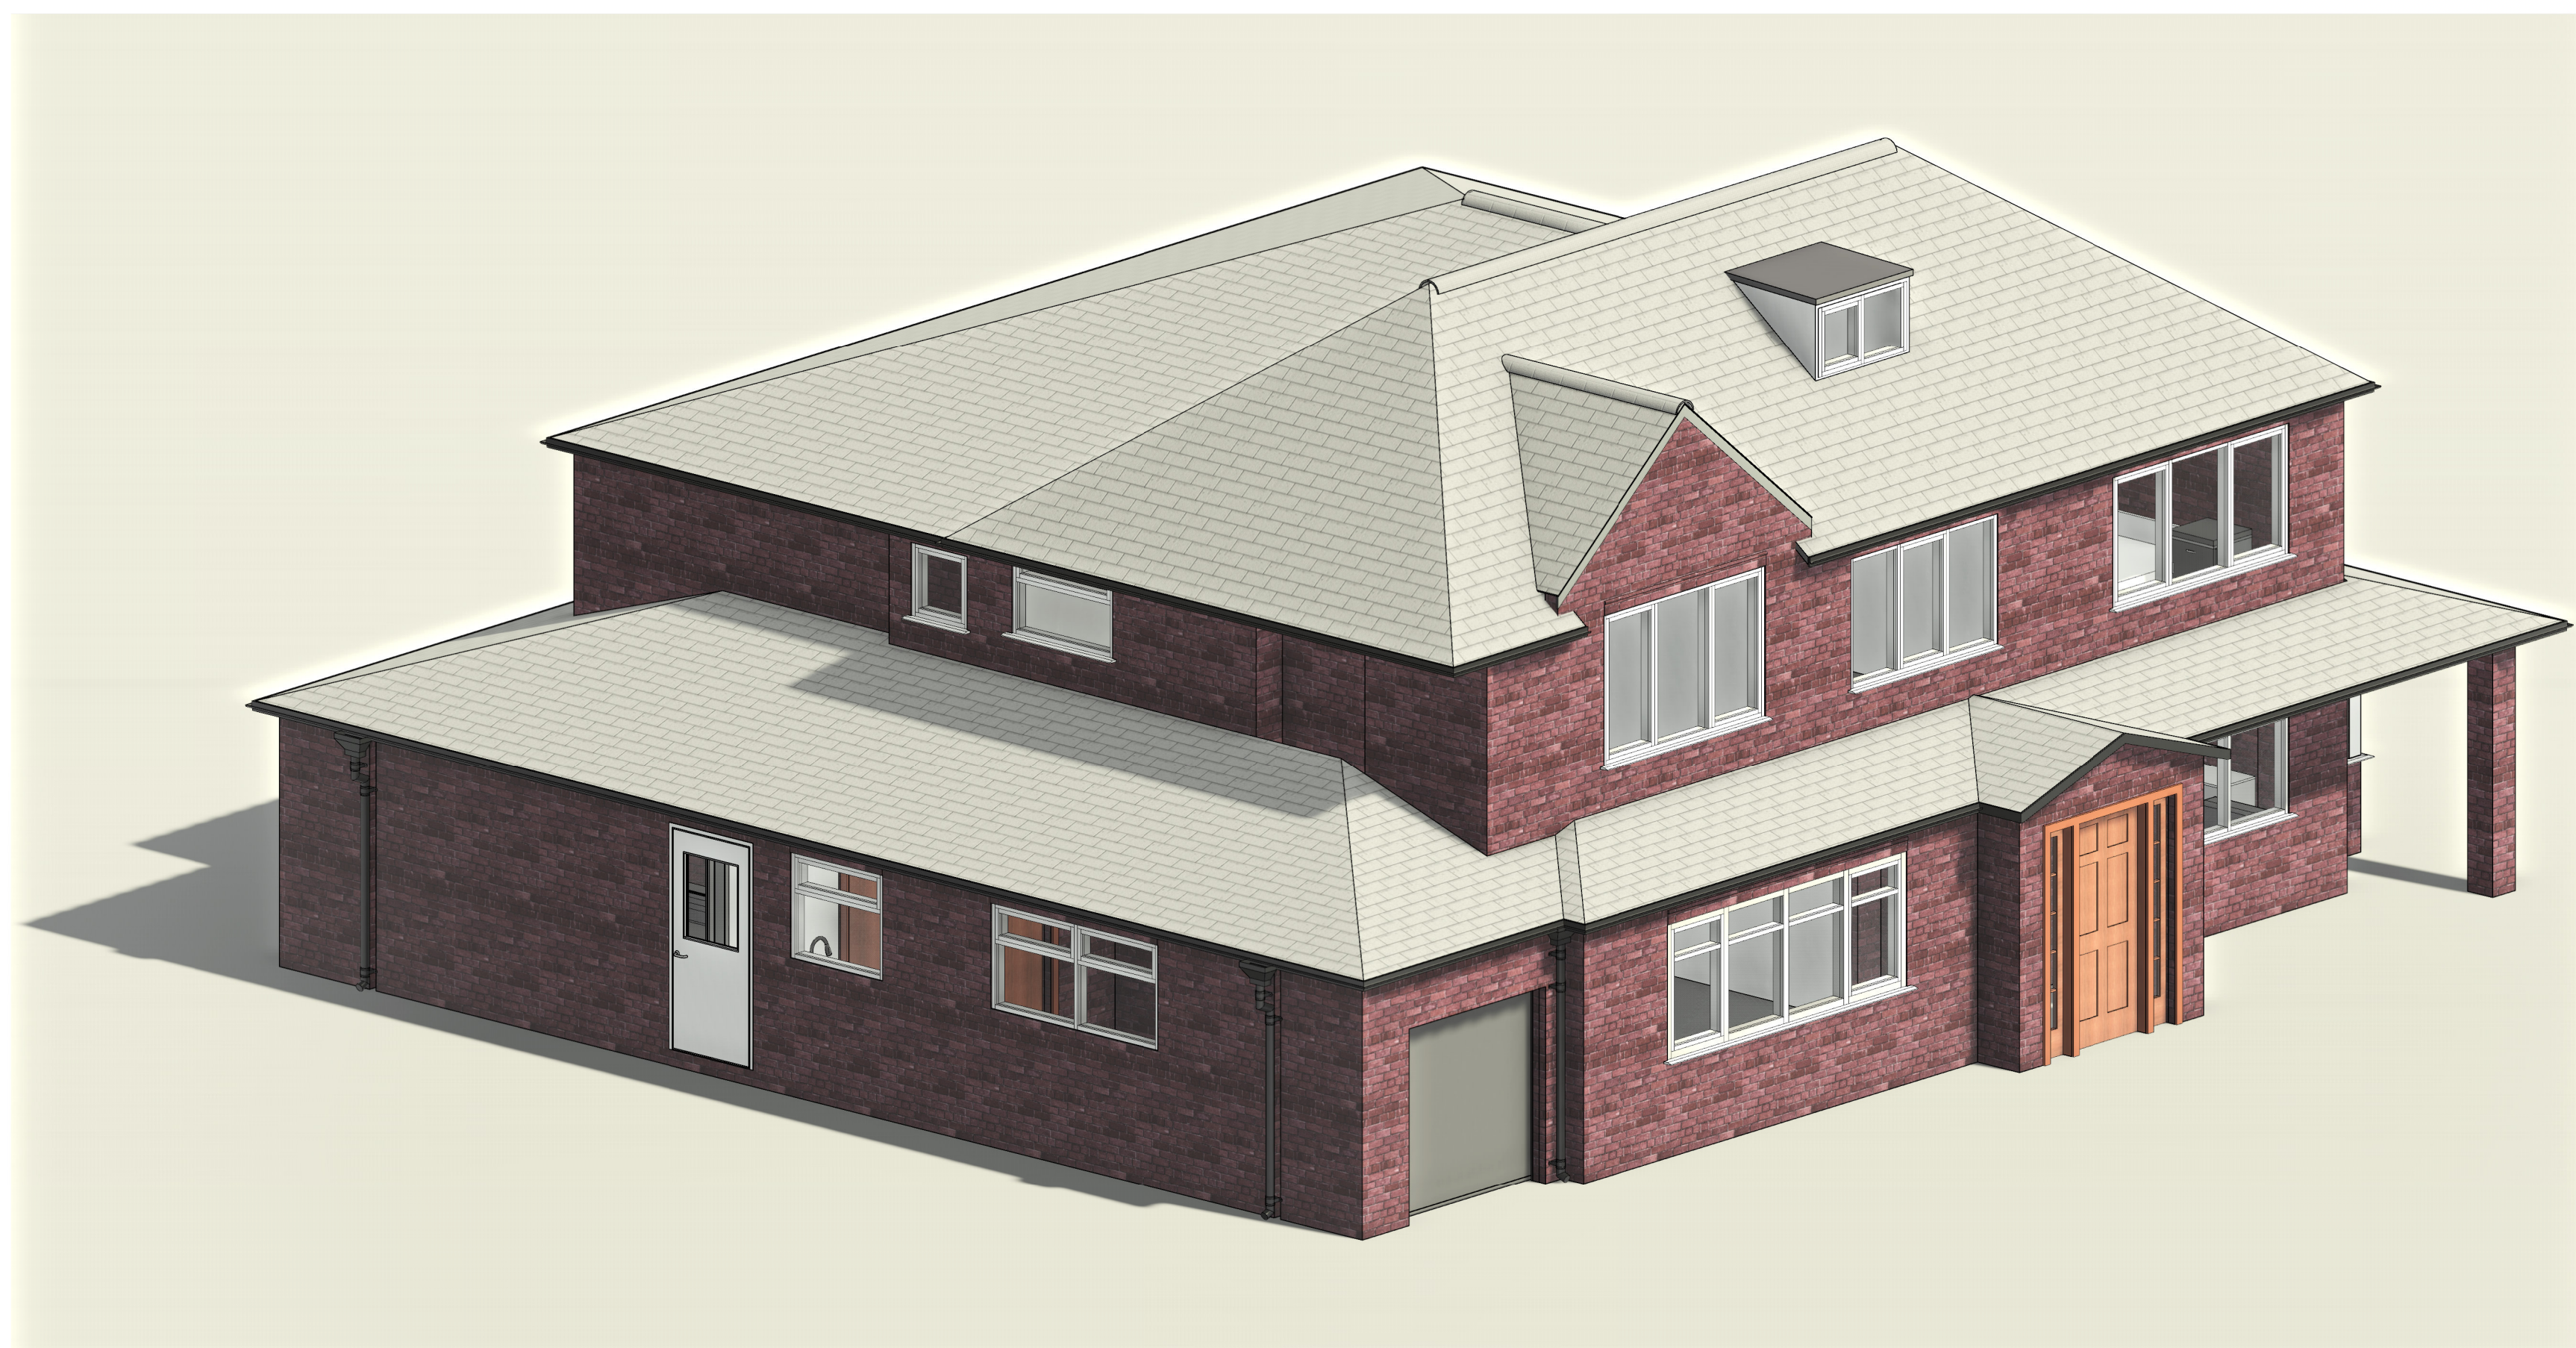

② 3D View - Ortho 02

New and Existing Views



Front Elevation



Back Elevation

Proposed Views

[illegible]

Client Name: Mr G Harb

Project Name:

100 Wythenshawe Road

Proposed 3D Views

Project number	P303
Date	23.11.2023
Drawn by	ARC
Checked by	ARC
Sheet Number:	
P030-ARC-01-XX-00-A-05301	
Scale	@ A