


All dimensions are in millimetres unless stated otherwise. No dimensions to be scaled from drawings. All dimensions to be checked on site prior to manufacture.

Any discrepancies between drawings and site conditions are to be reported to the contract manager.


This drawing is to be read in conjunction with all relevant Structural Engineers and Mechanical & Electrical Engineers drawings and specification.

© COPYRIGHT
The copyright in this drawing is vested in OBI Property Ltd and no licence or assignment of any kind has been, or is, granted to any third party whether by provision of copies or originals of the drawings or otherwise unless otherwise agreed in writing.

 

Note: Dimensions to be checked on site before construction

Note: To be read in conjunction with H&O Electrical Lighting layout - J362-L00-F

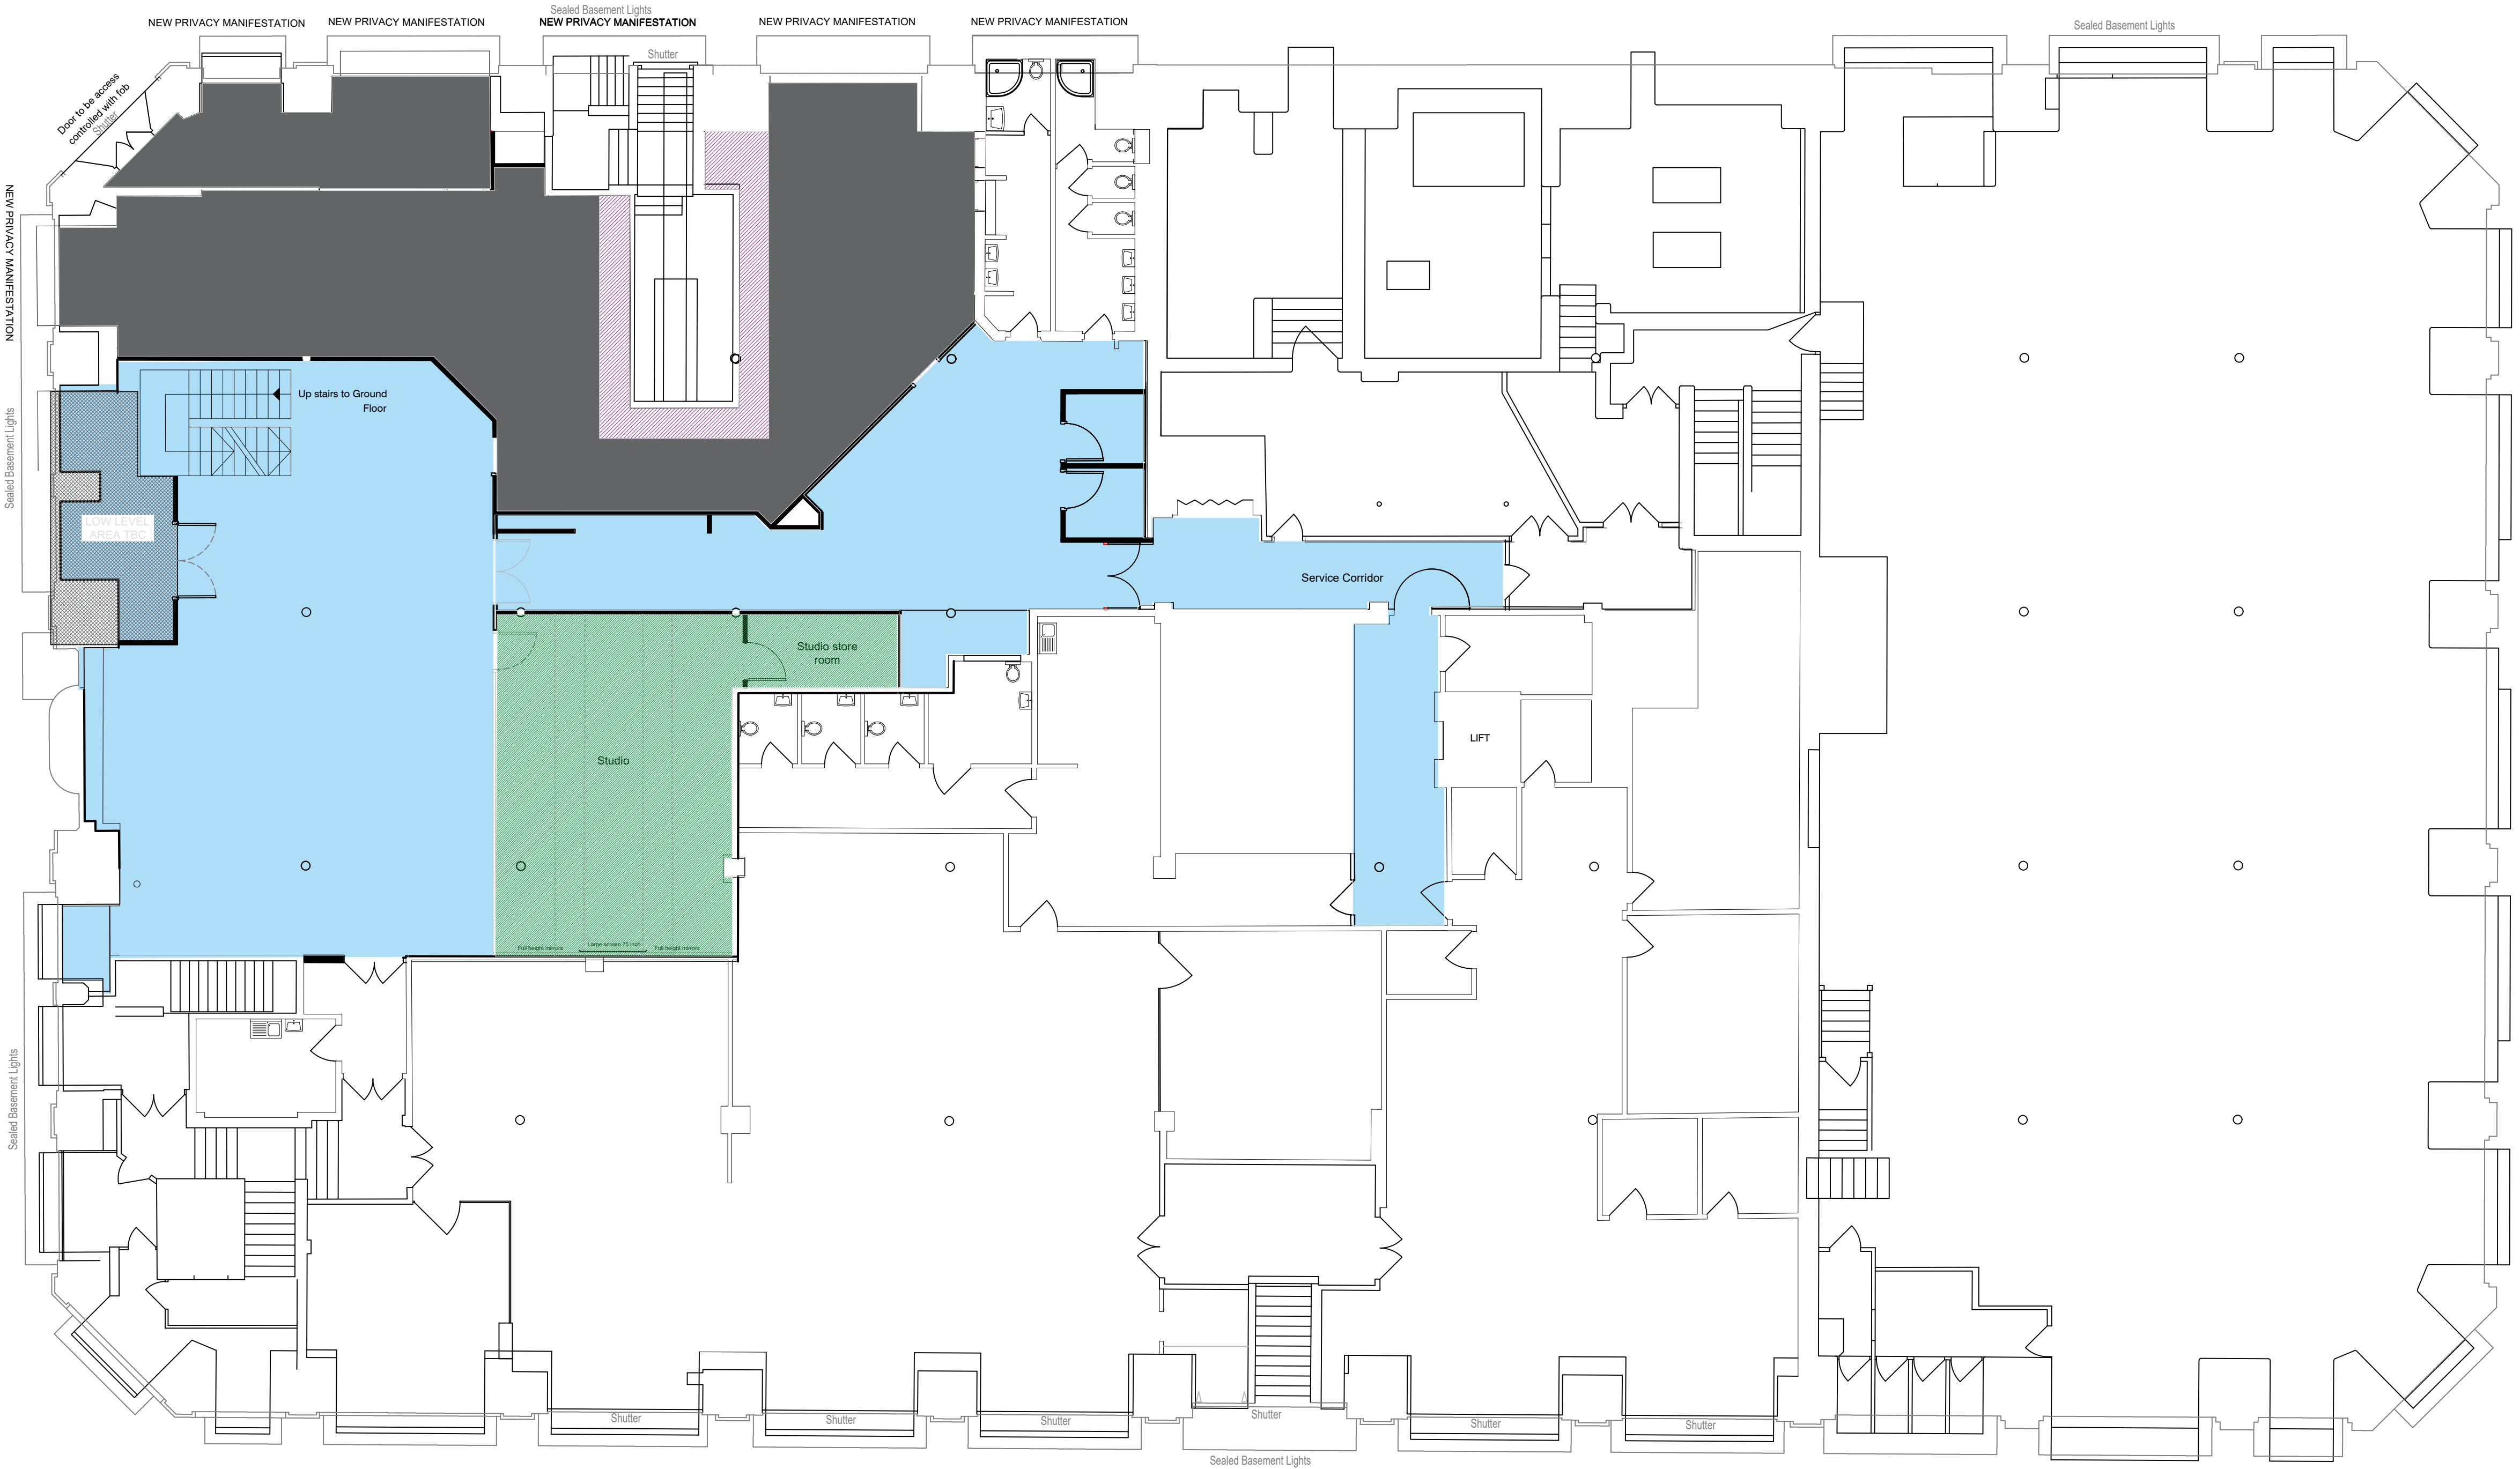

Lower Ground Floor - Ceiling Finishes
Scale: 1:100

PROPOSED CEILING FINISHES

- CF01: Dulux Trade Paint - Matt Emulsion. Colour: 59BB 81/022
- CF02: Dulux Trade Paint - Matt Emulsion. Colour: 60RR 07/002
- CF03: Dulux Trade Paint - Mouldshield Fungicidal Matt: 70GY 14/187
- CF04: Dulux Trade Paint - Matt Emulsion. Colour: RAL 7024 - Graphite Grey

EXISTING CEILING FINISHES

- Existing ceiling to remain and be made good - free of dirt, marks and graffiti



Precedent Image: Ceiling Finish - 70GY 14/187

-	First Issue	17/04/24	EK	
REV	DESCRIPTION	DATE	BY	CHK

CLIENT NAME

Phillip J Davies Holdings plc

PROJECT NAME

Sevendale House

DWG TITLE:

Lower Ground Floor - Ceiling Finishes

DWG NO: 14_-006

REVISION: -

SCALE 1:100 @ A1

DRAWN: EK

STAGE 5