






FRONT ELEVATION

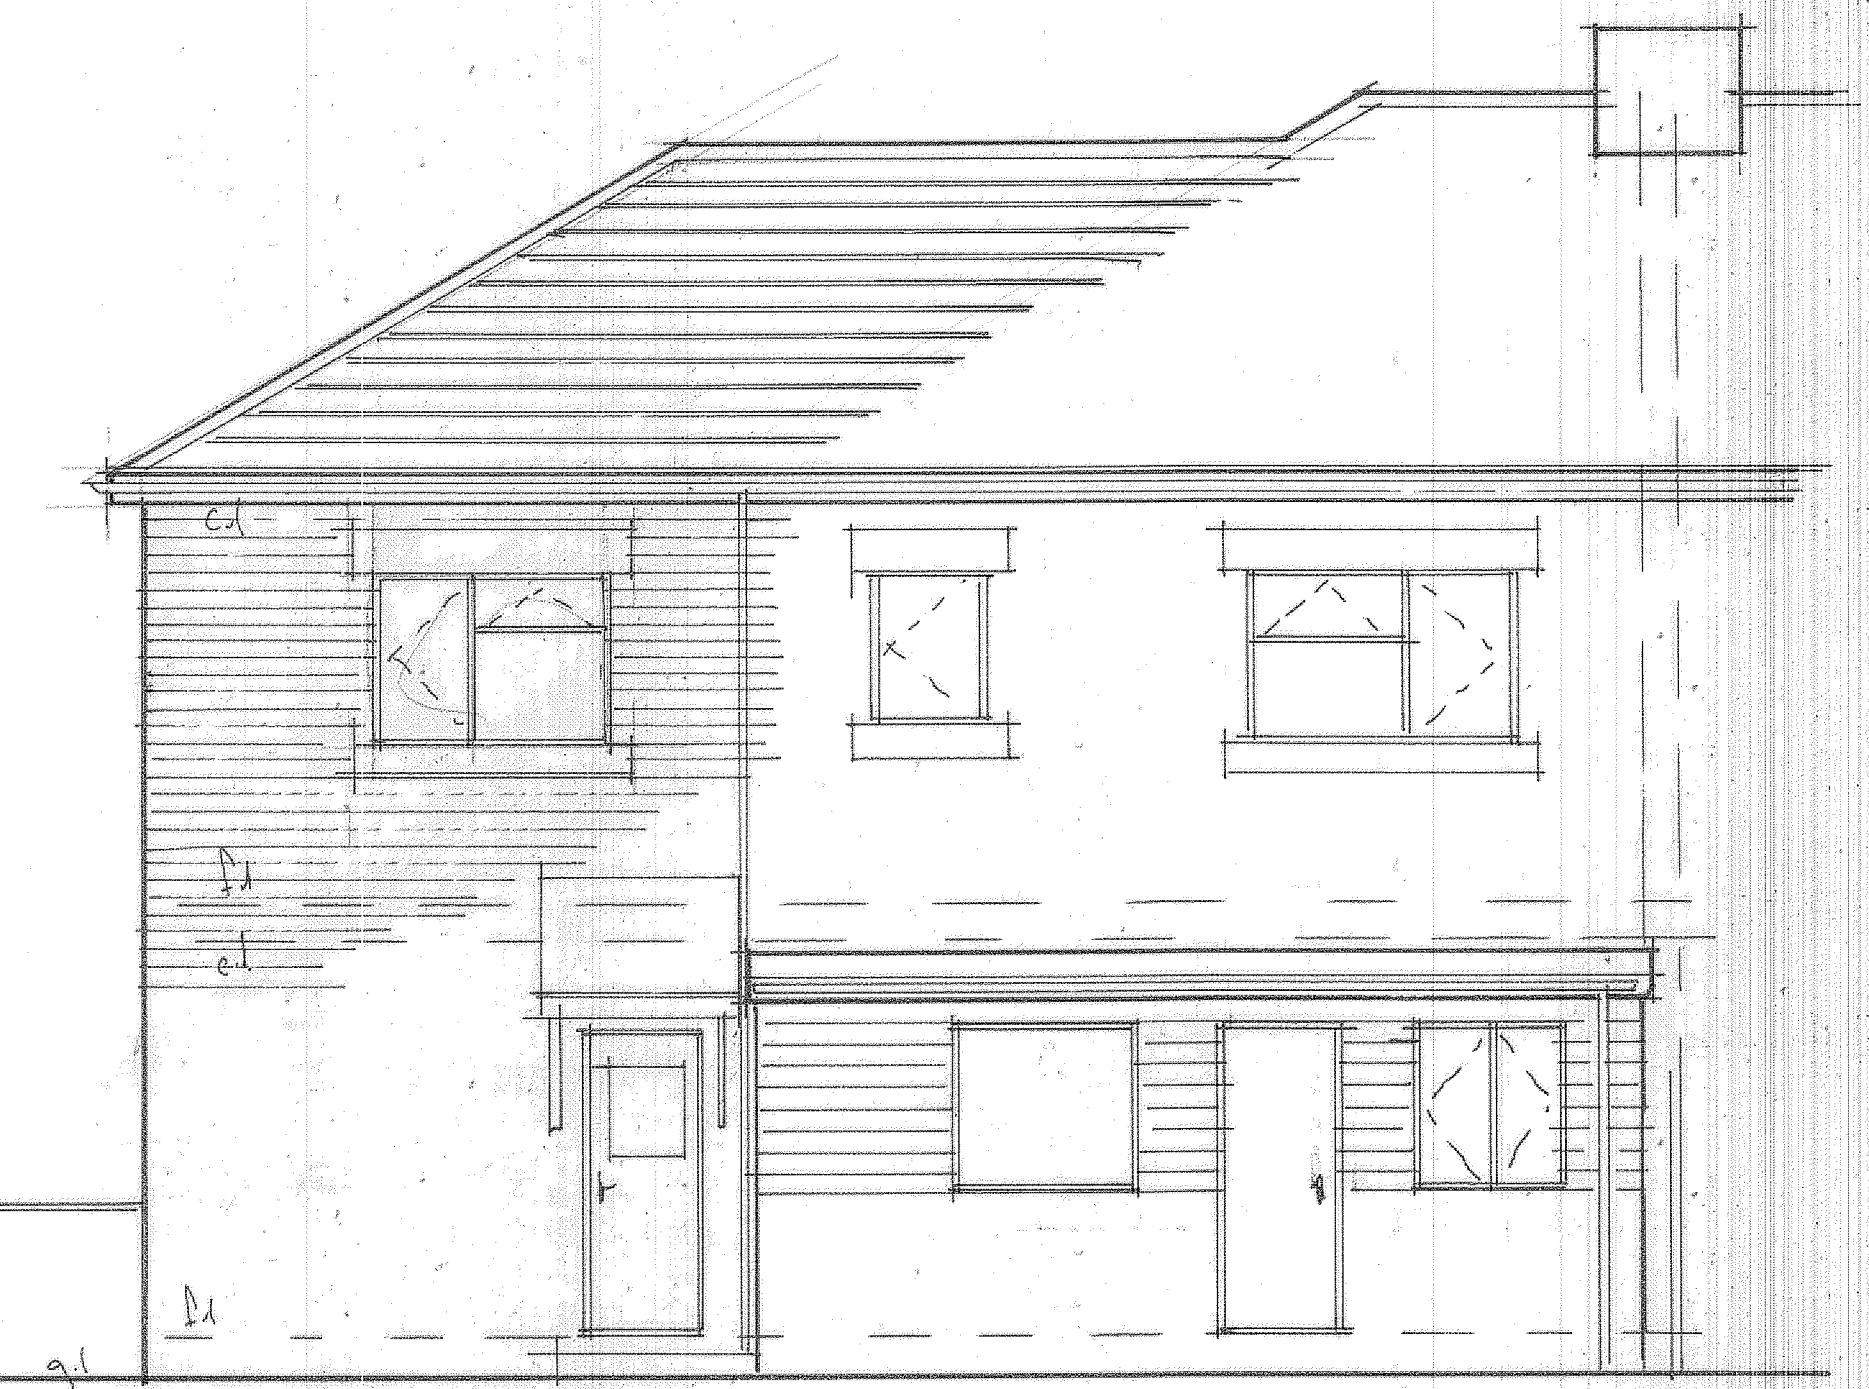

REAR ELEVATION

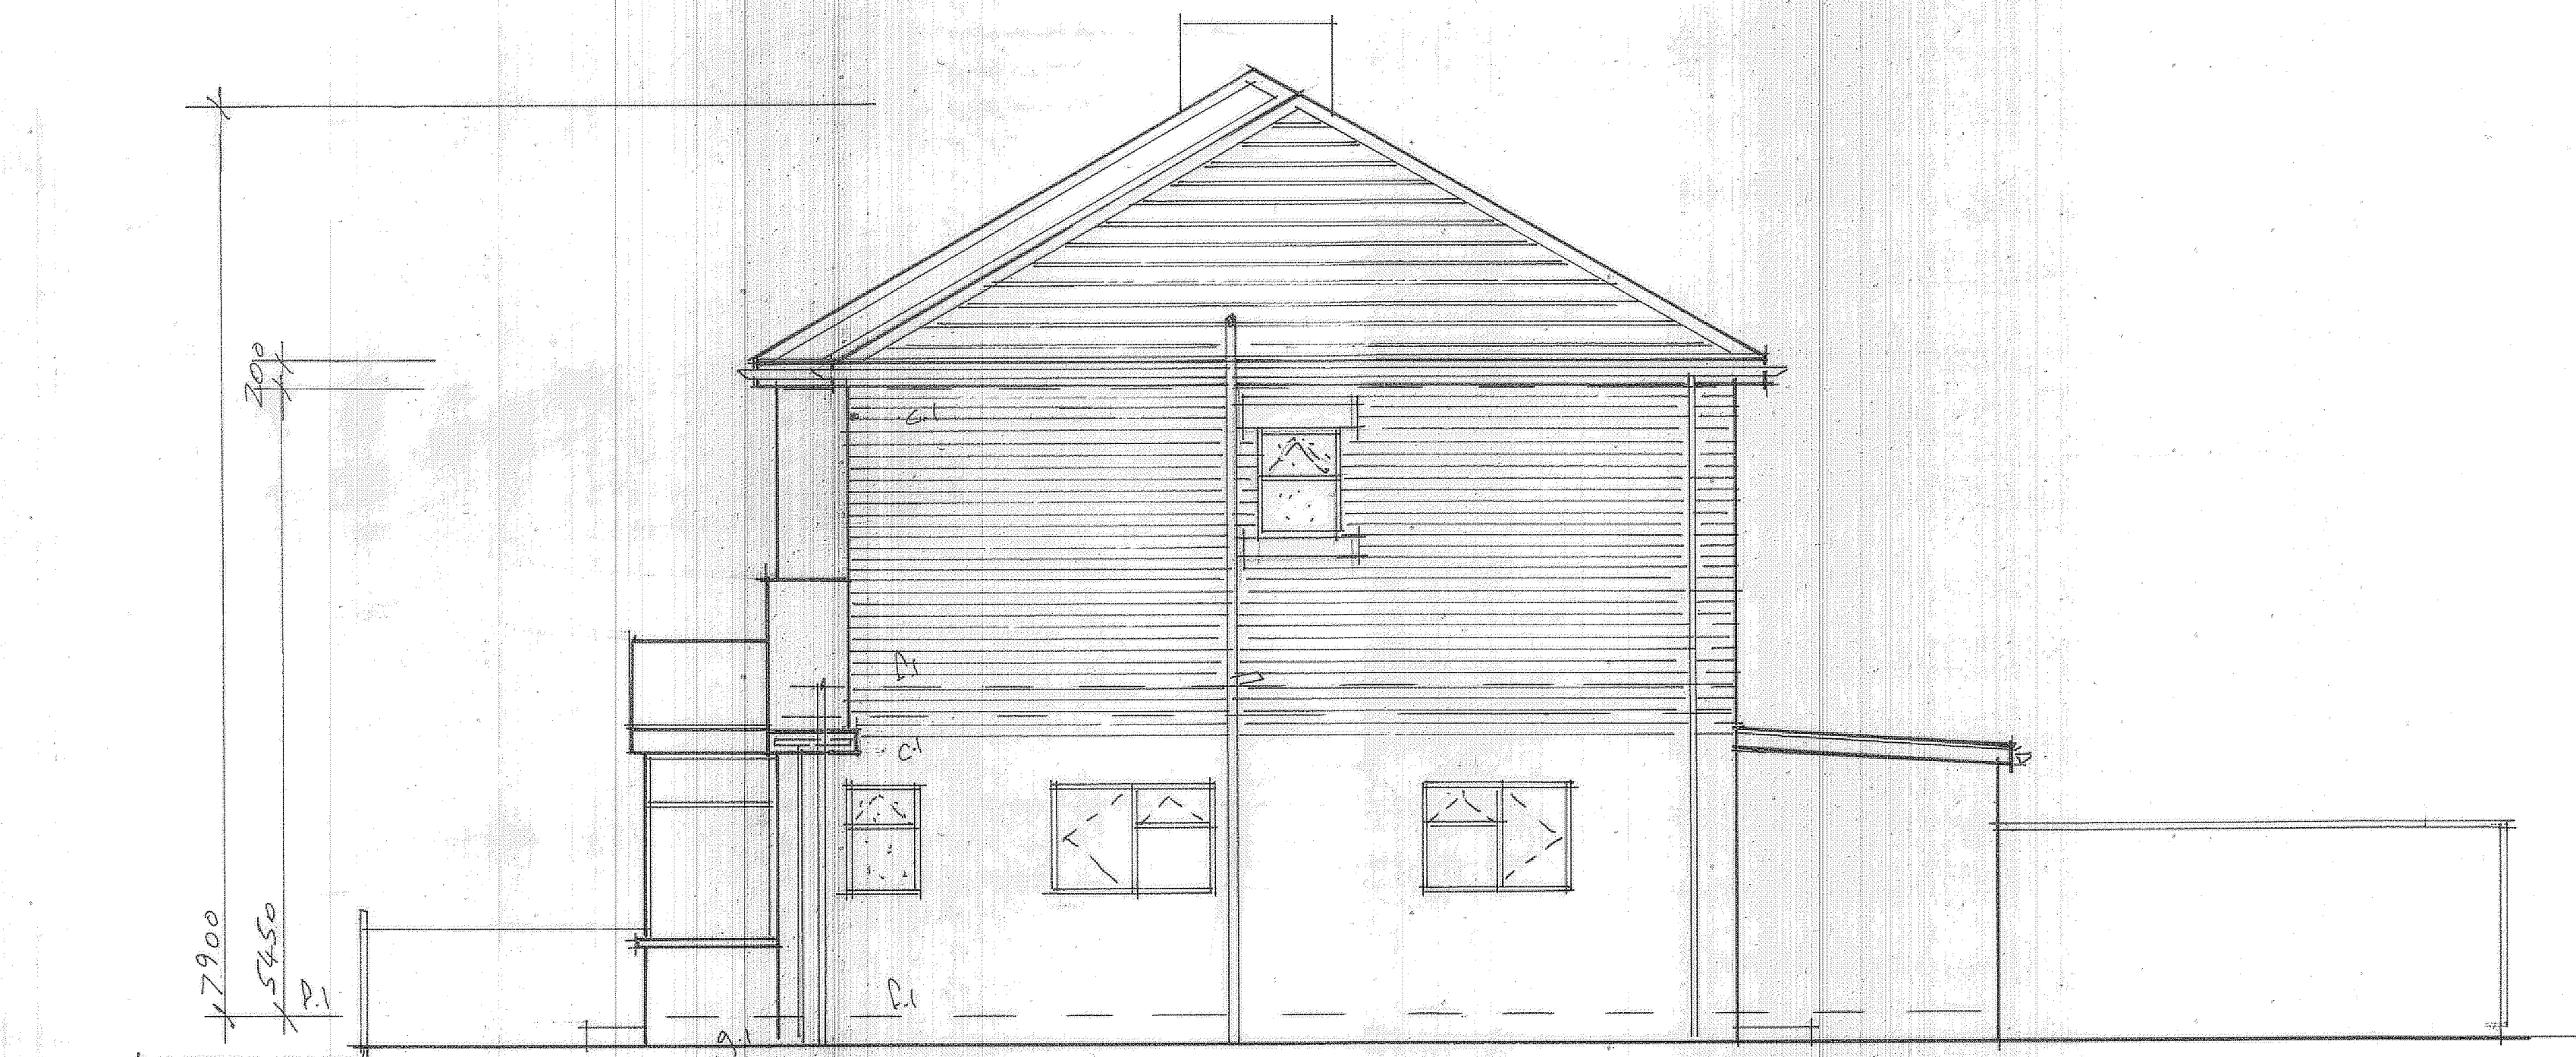

SIDE ELEVATION

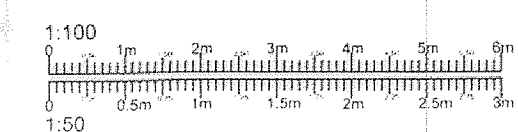

Scale Bar

PROJECT

PROPOSED FIRST FLOOR
SIDE EXTENSION.

DRAWING TITLE

PROPOSED ELEVATIONS.

CLIENT

MS. P. ANWAR.

ADDRESS

71, GUILDFORD ROAD,
LEVENSHULME, MANCHESTER.
M19 3ER.

SCALE

SCALE 1:50@A1

DRAWING No

CL 09245911/4.

DATE

SEPT 2024.