
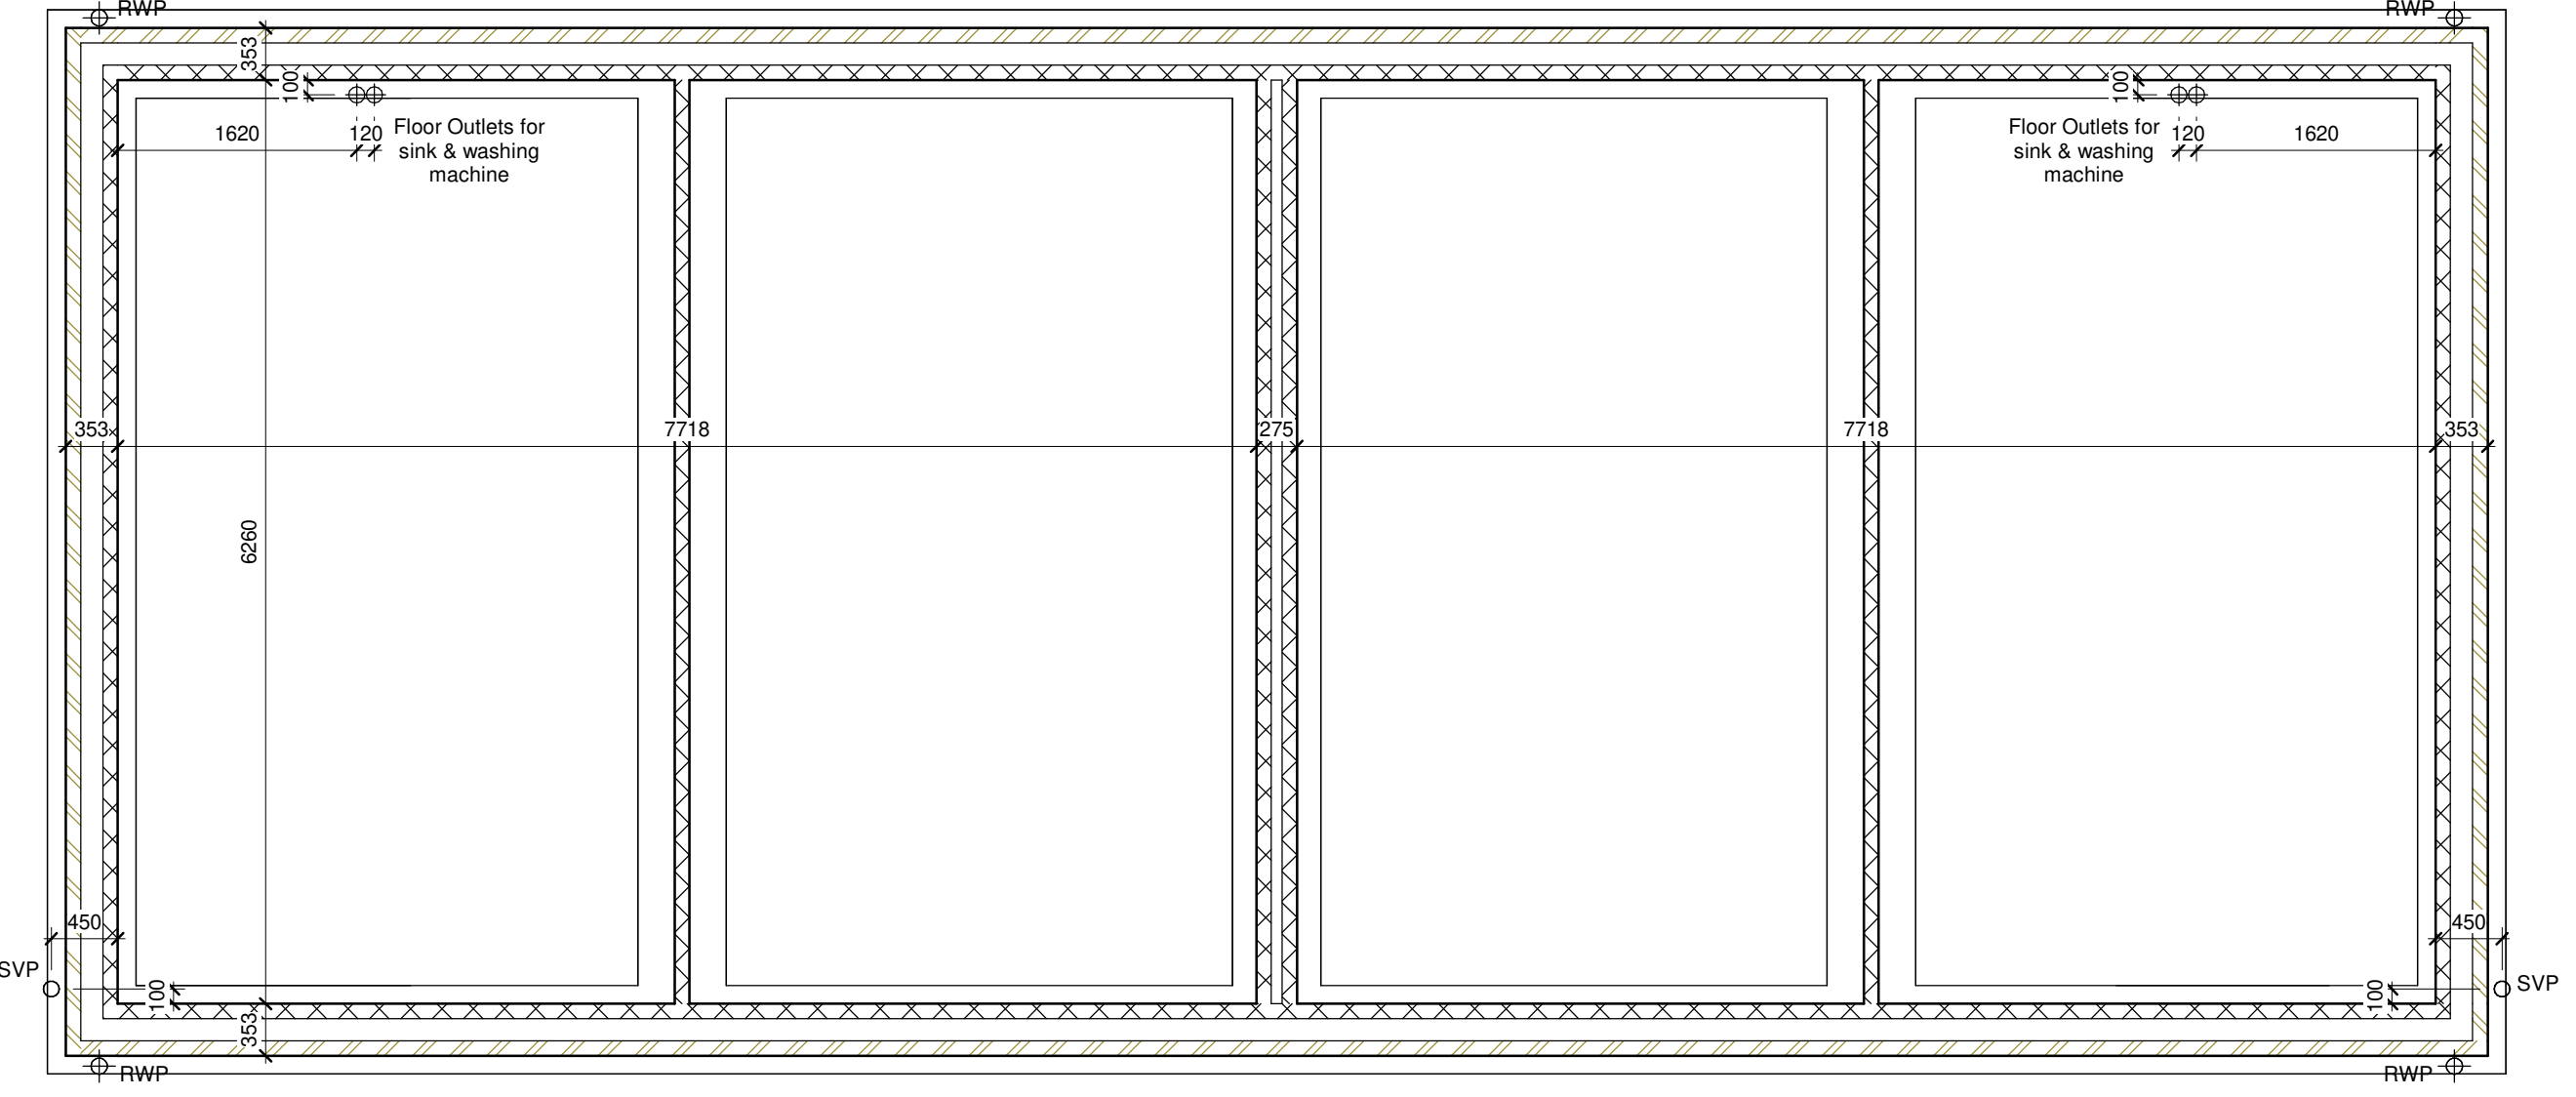
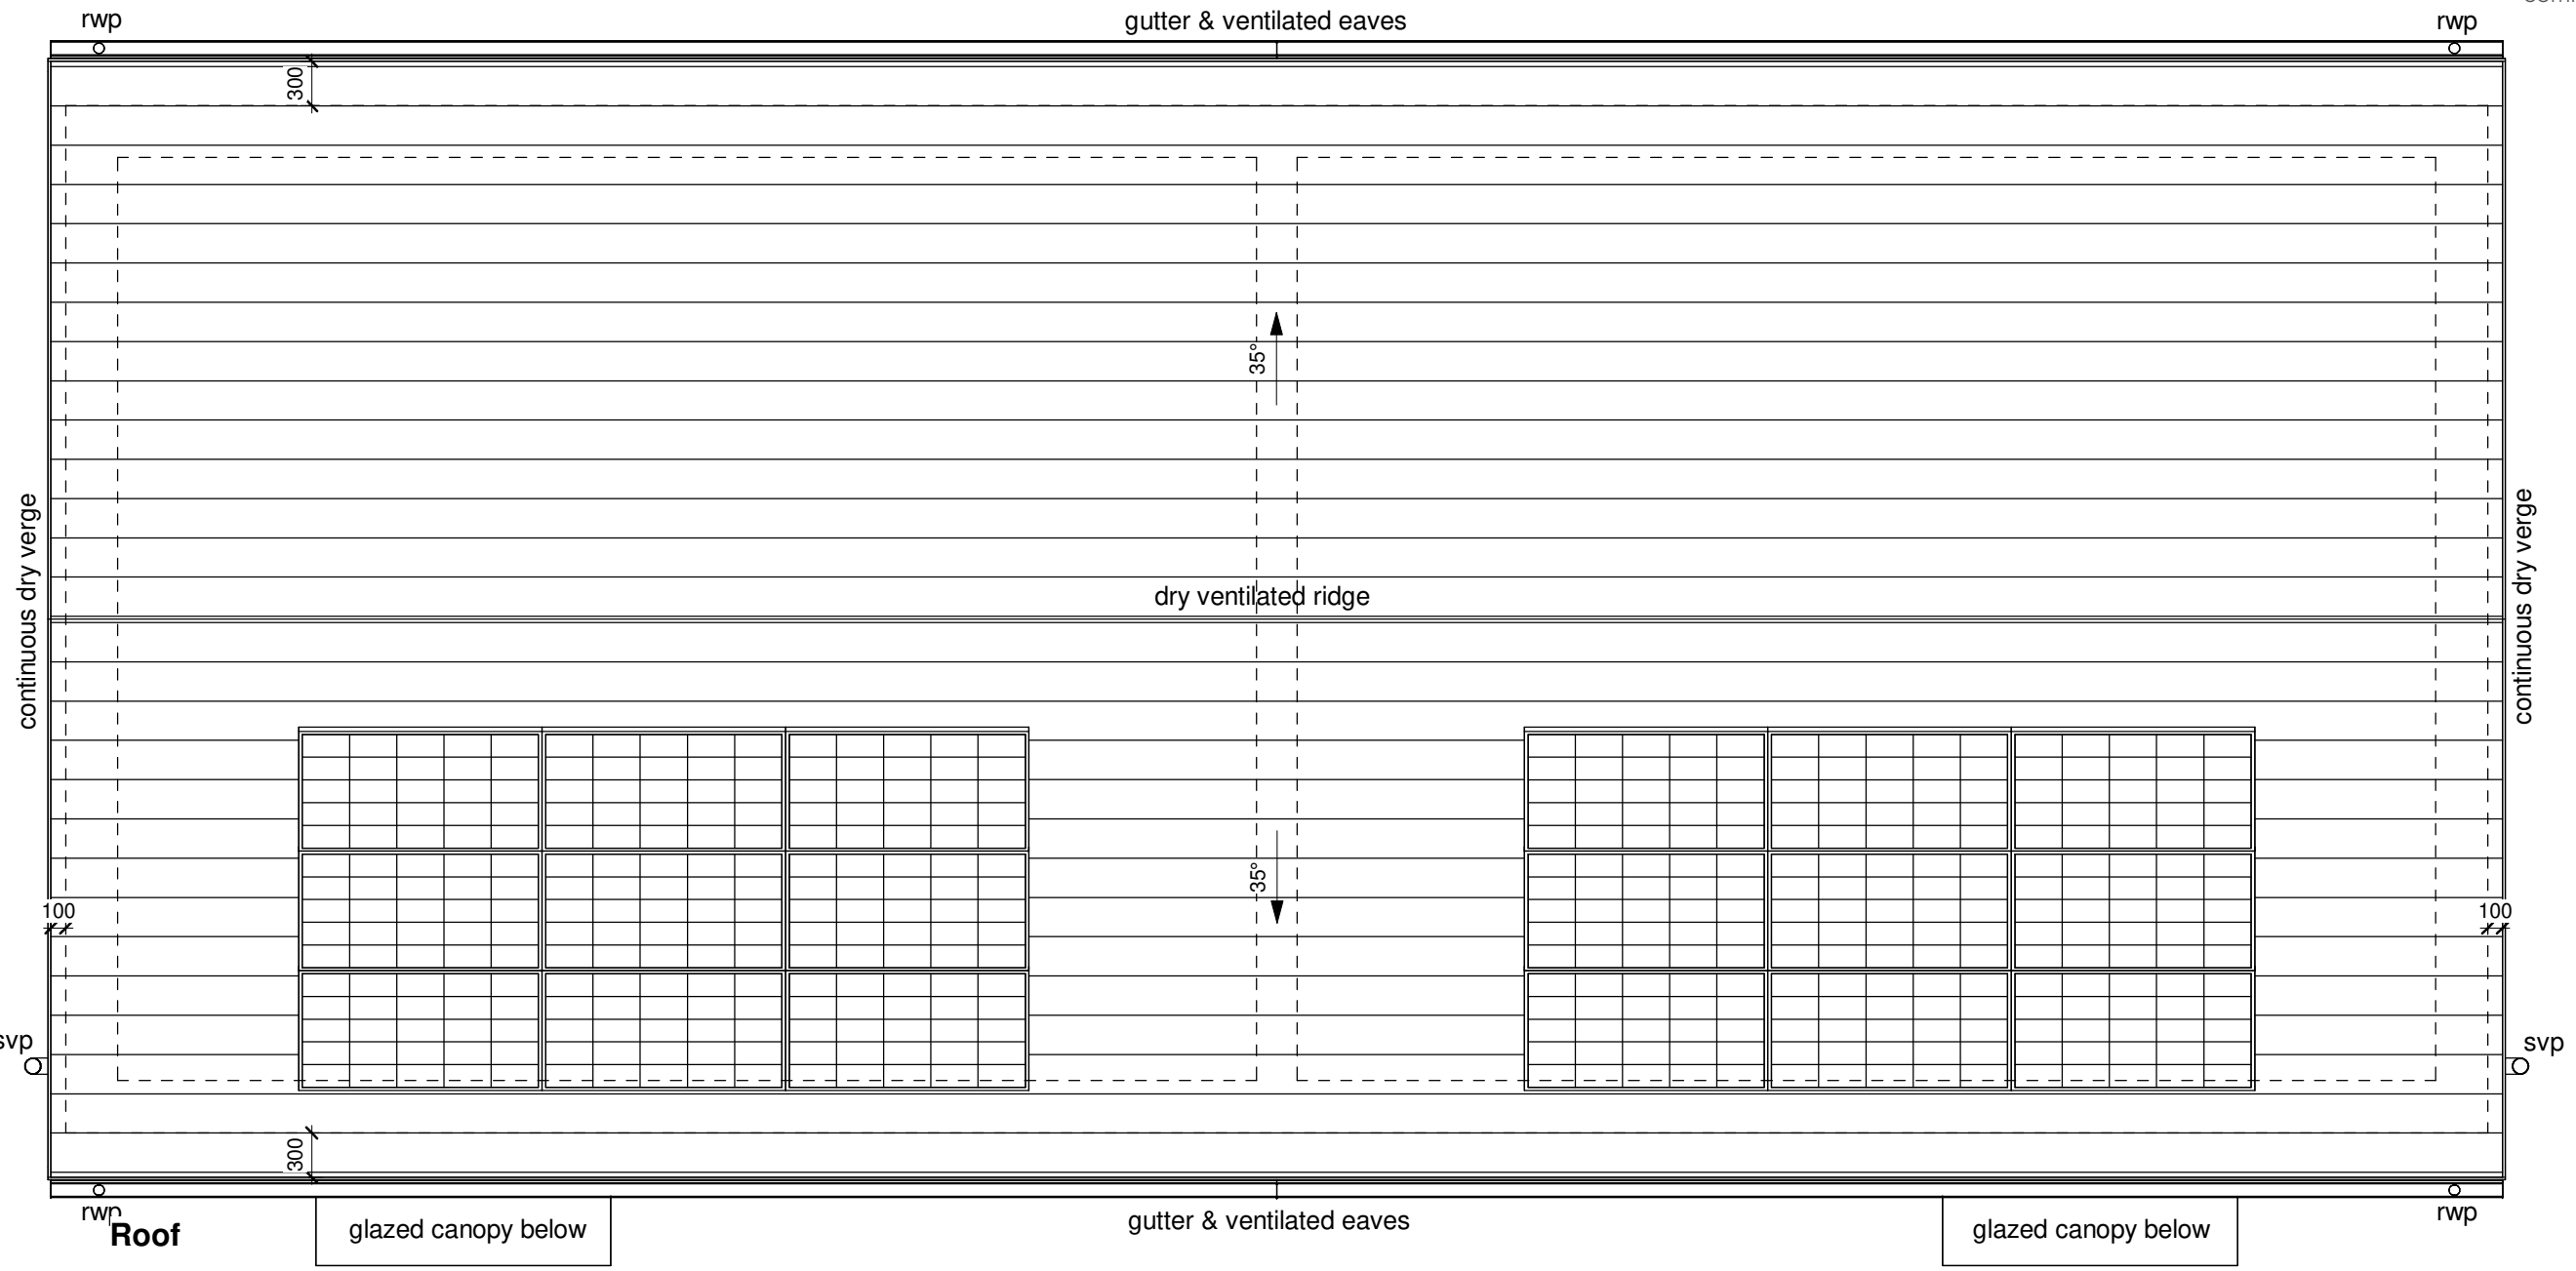


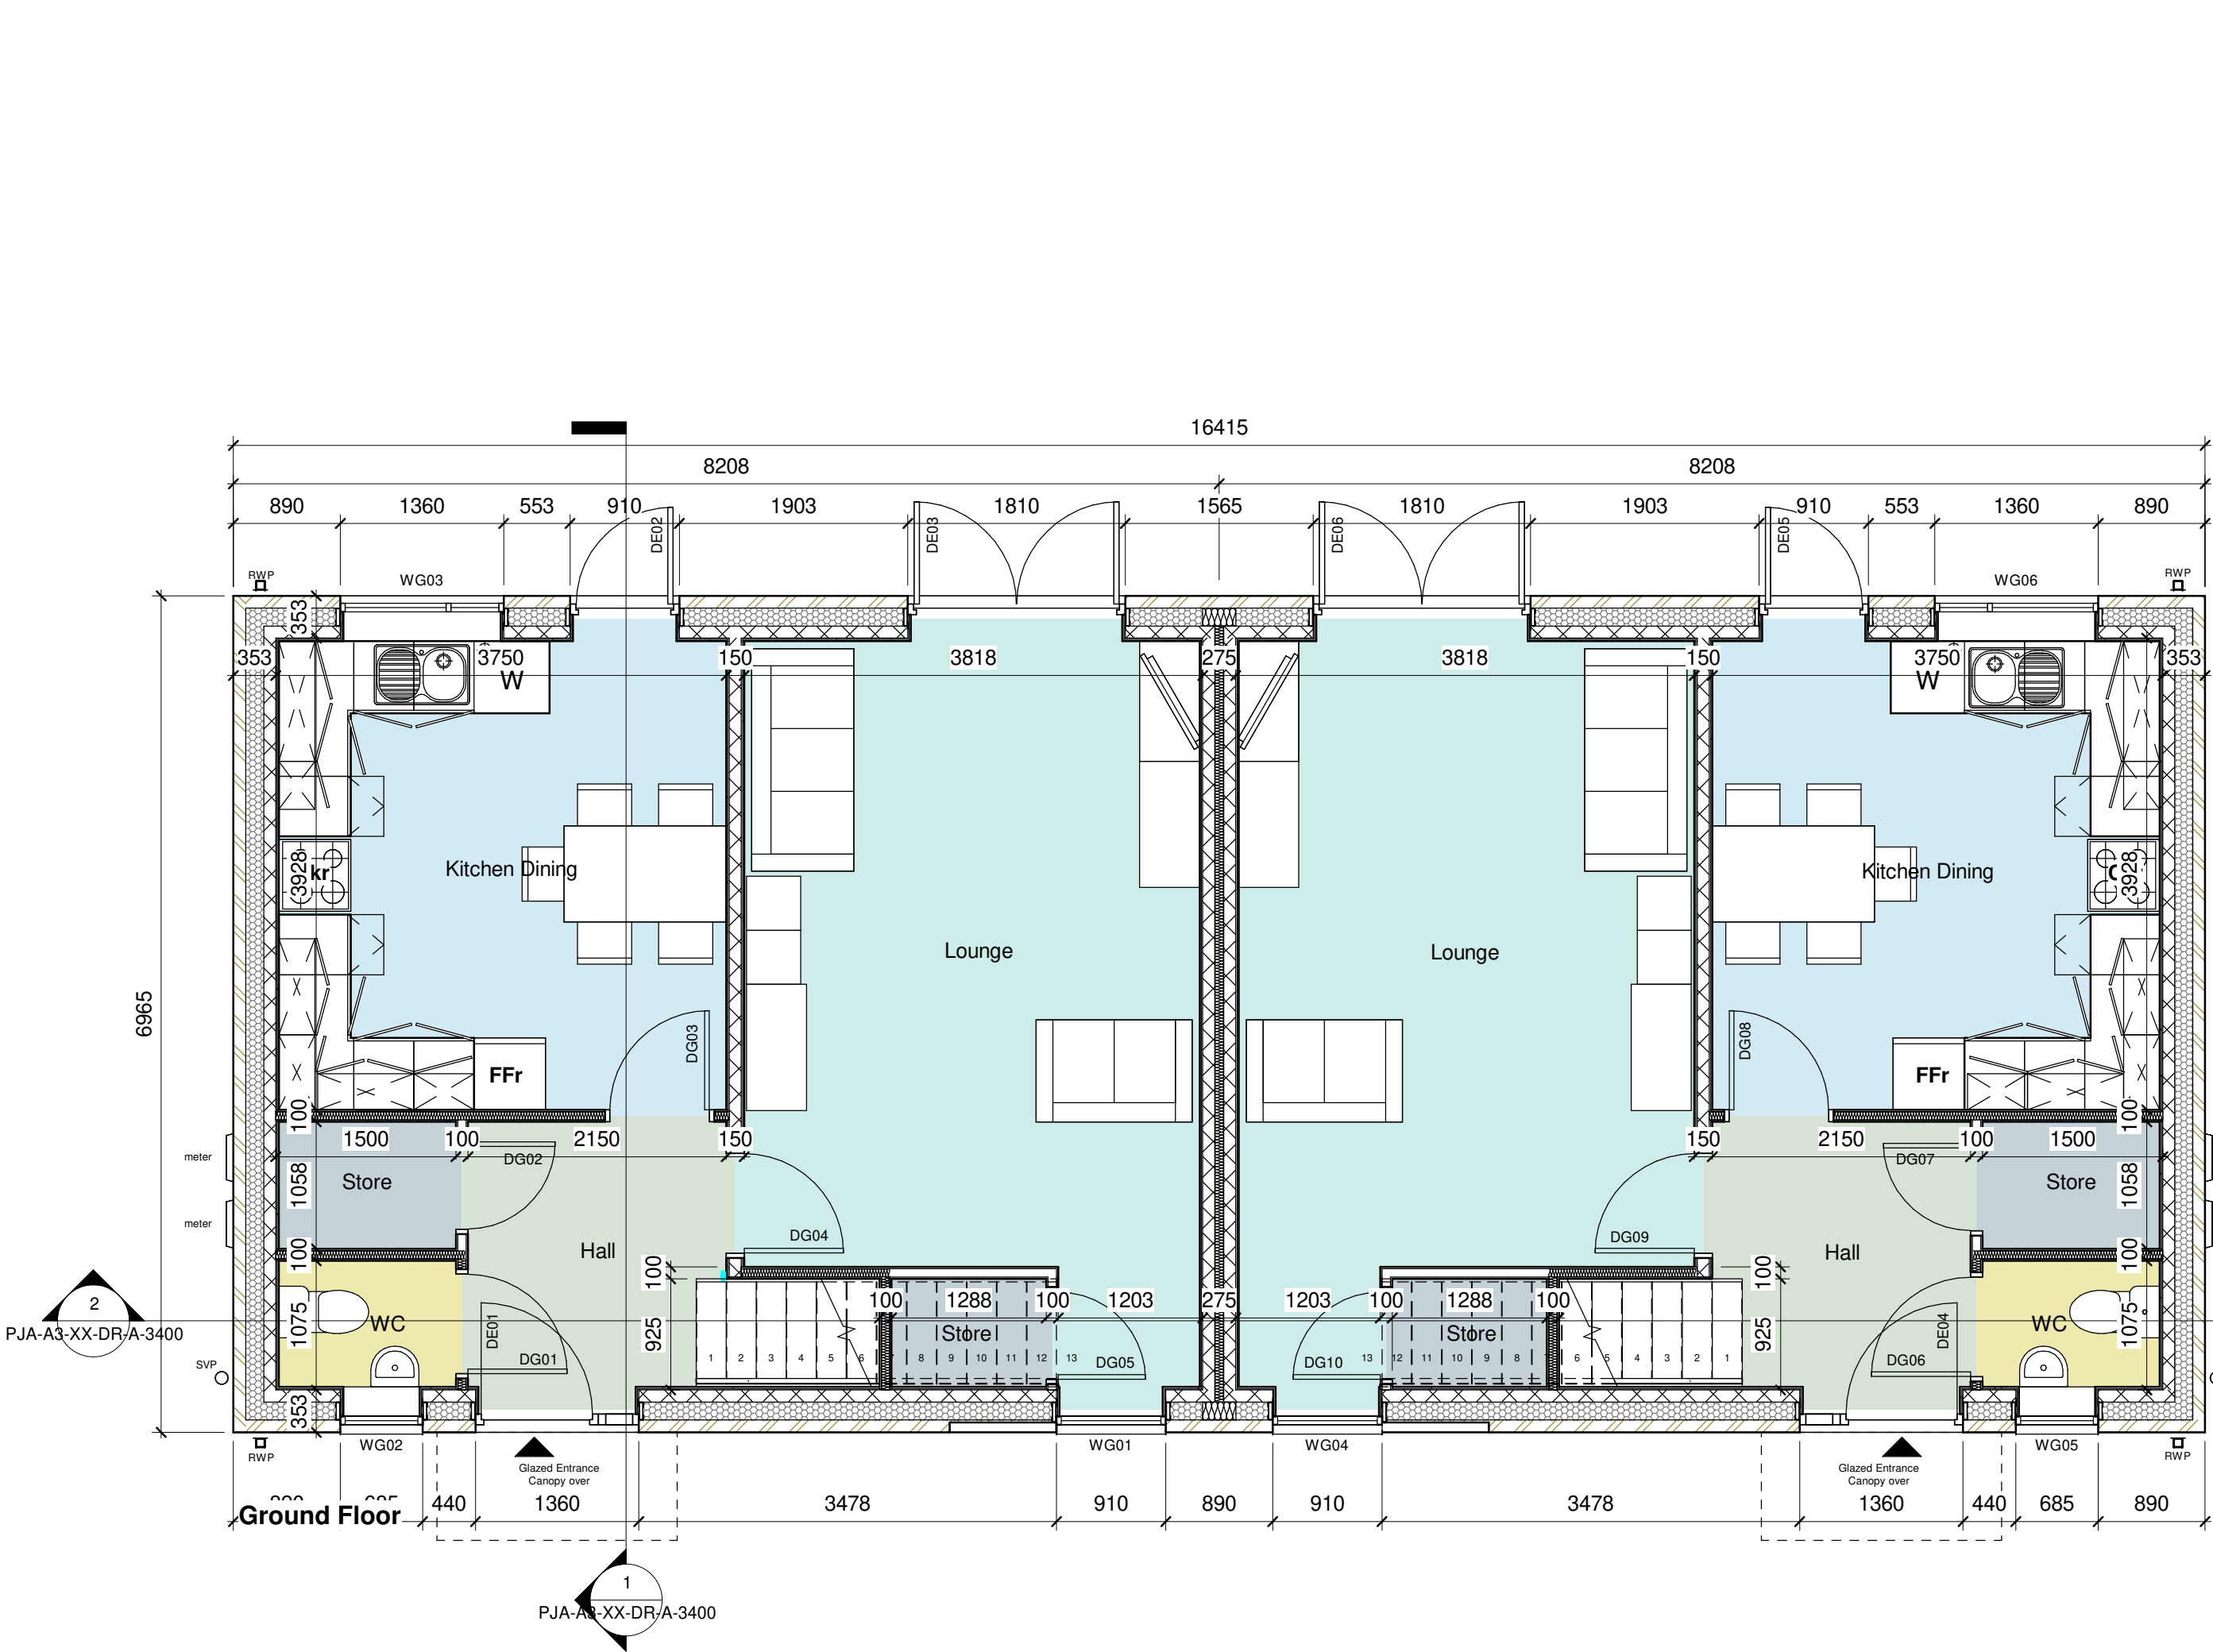

Notes:

REV:	DATE:	DESCRIPTION:	BY:
A	11.03.22	Amended following Client comments.	SD
B	07.04.22	EAHP omitted, Kitchen/Dining increased in size, GF Store reduced in size, Store added below stairs, whb and WC in Bathroom handed - all following Client comment.	SD
C	24.11.22	Additional Storage 'Shelf' added to FF Store following Client comment	SD
D	08.12.22	Drawing changed to 1:50 scale at A1 size, Roof Plan added, and additional detail indicated.	SD
E	19.12.22	Additional dimensions indicated.	SD
F	17.08.23	Door & Window references added.	SD
G	18.10.23	PV Panels indicated on Roof and Blockwork drawings	SD
H	29.05.24	SVP's repositioned externally following client comment.	SD

Schedule of Accommodation

3 bed, 5 Person Semi-Detached House

Gross Internal Floor Area: 96sq.m

© Crown copyright and database rights 2022 OS 1000060149

CLIENT:
Wythenshaw Community Housing Group

PROJECT:
Proposed Development
Amberley Drive, Wythenshaw

DRAWING NUMBER:
18073-PJA-A3-ZZ-DR-A-1100-H

DRAWING TITLE:
3B/5P Semi-Detached - Floor Plans

STATUS:

Planning

SCALE: 1:50@A1 DATE: 05/12/22 BY: SD CHECKED: SD

PADDOCK JOHNSON

Studio 2, The Lyceum,
Both Street, Port Sunlight,
Merseyside, CH62 4UJ
0151 643 1234
admin@paddockjohnson.com
www.paddockjohnson.com
Paddock Johnson Partnership
Limited. Registered in England
and Wales. No. 06684275