


Notes:




North

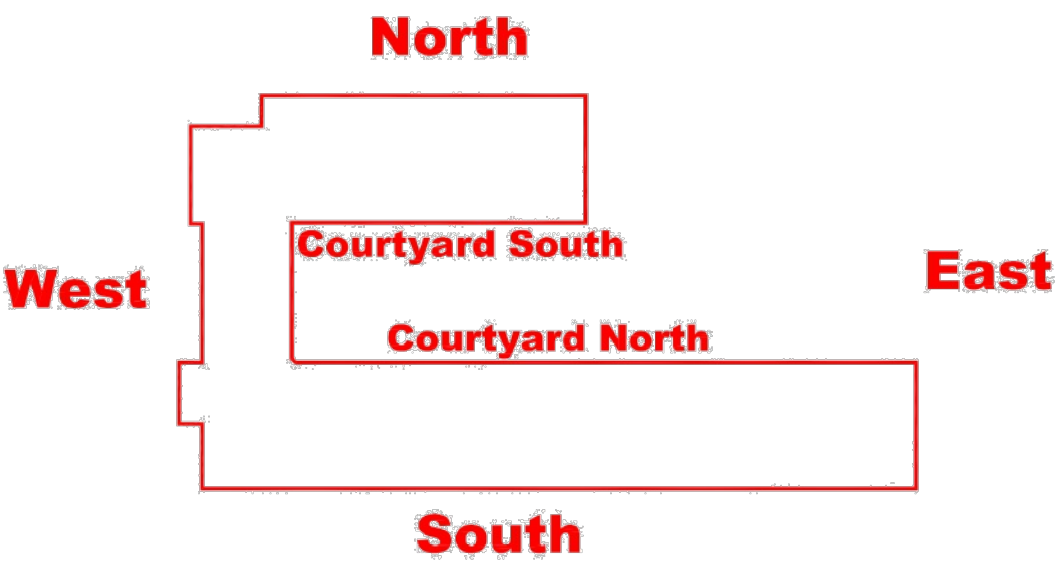

*** Active Louvre**

--- LOCATION OF PROPOSED SITE

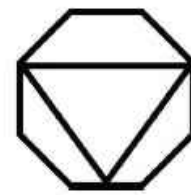Revision	Description	Date
<div>DV8 DESIGNS ARCHITECTURE•INTERIORS</div>		
EXISTING		
<small>NOTE: DO NOT SCALE FROM THIS DRAWING. ALL DIMENSIONS TO BE CHECKED ON SITE TO BE READ IN CONJUNCTION WITH ALL RELEVANT CONSULTANTS DOCUMENTATION</small>		
<small>SCALE 0 1 2 3 4 5 6 7 8 9 10 m</small> 1:100		
Client: DIMAS PITHAROULIS LTD		
Project No: 2294	Project: MERAKI LAMPWICK QUAY, M4 6LX	
Drawing No: 201	Drawing Title: EXISTING FRONT ELEVATION	
Revision: -	Scale: 1:100 @ A1	Date: DEC 24
		Drawn by: LM