





PROPOSED FRONT ELEVATION
NO CHANGE



PROPOSED SIDE ELEVATION

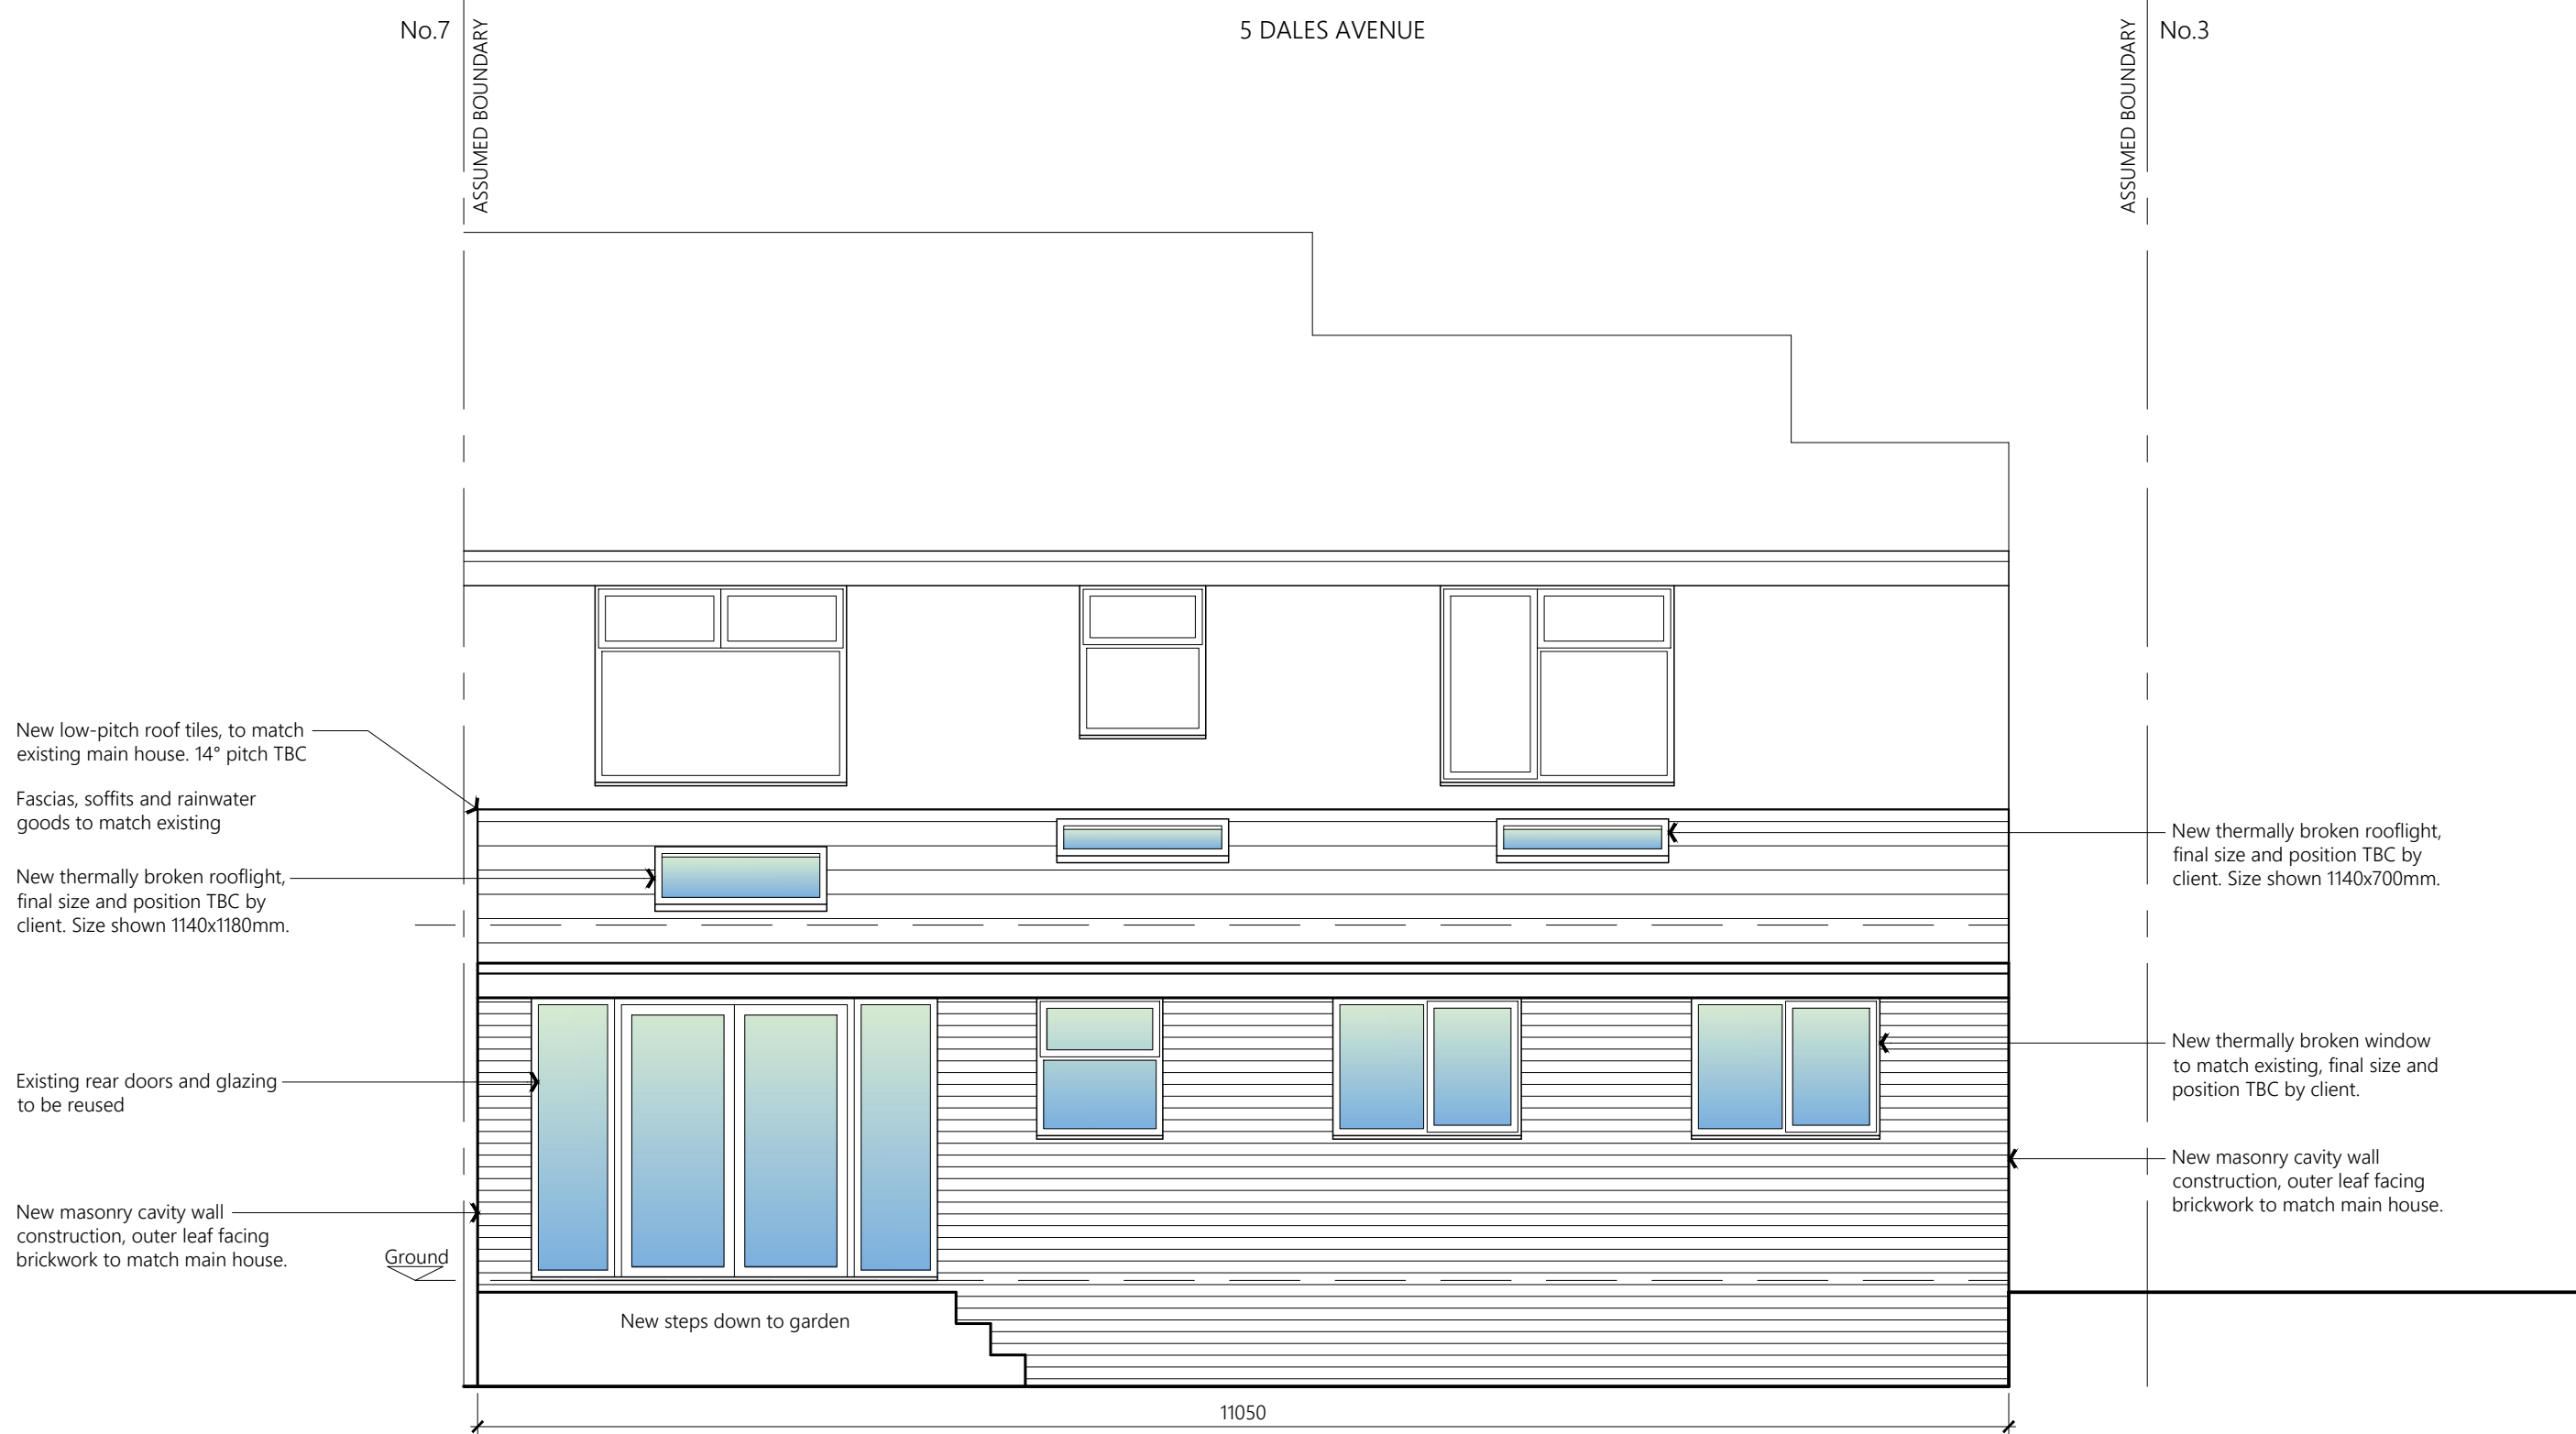

PROPOSED REAR ELEVATION

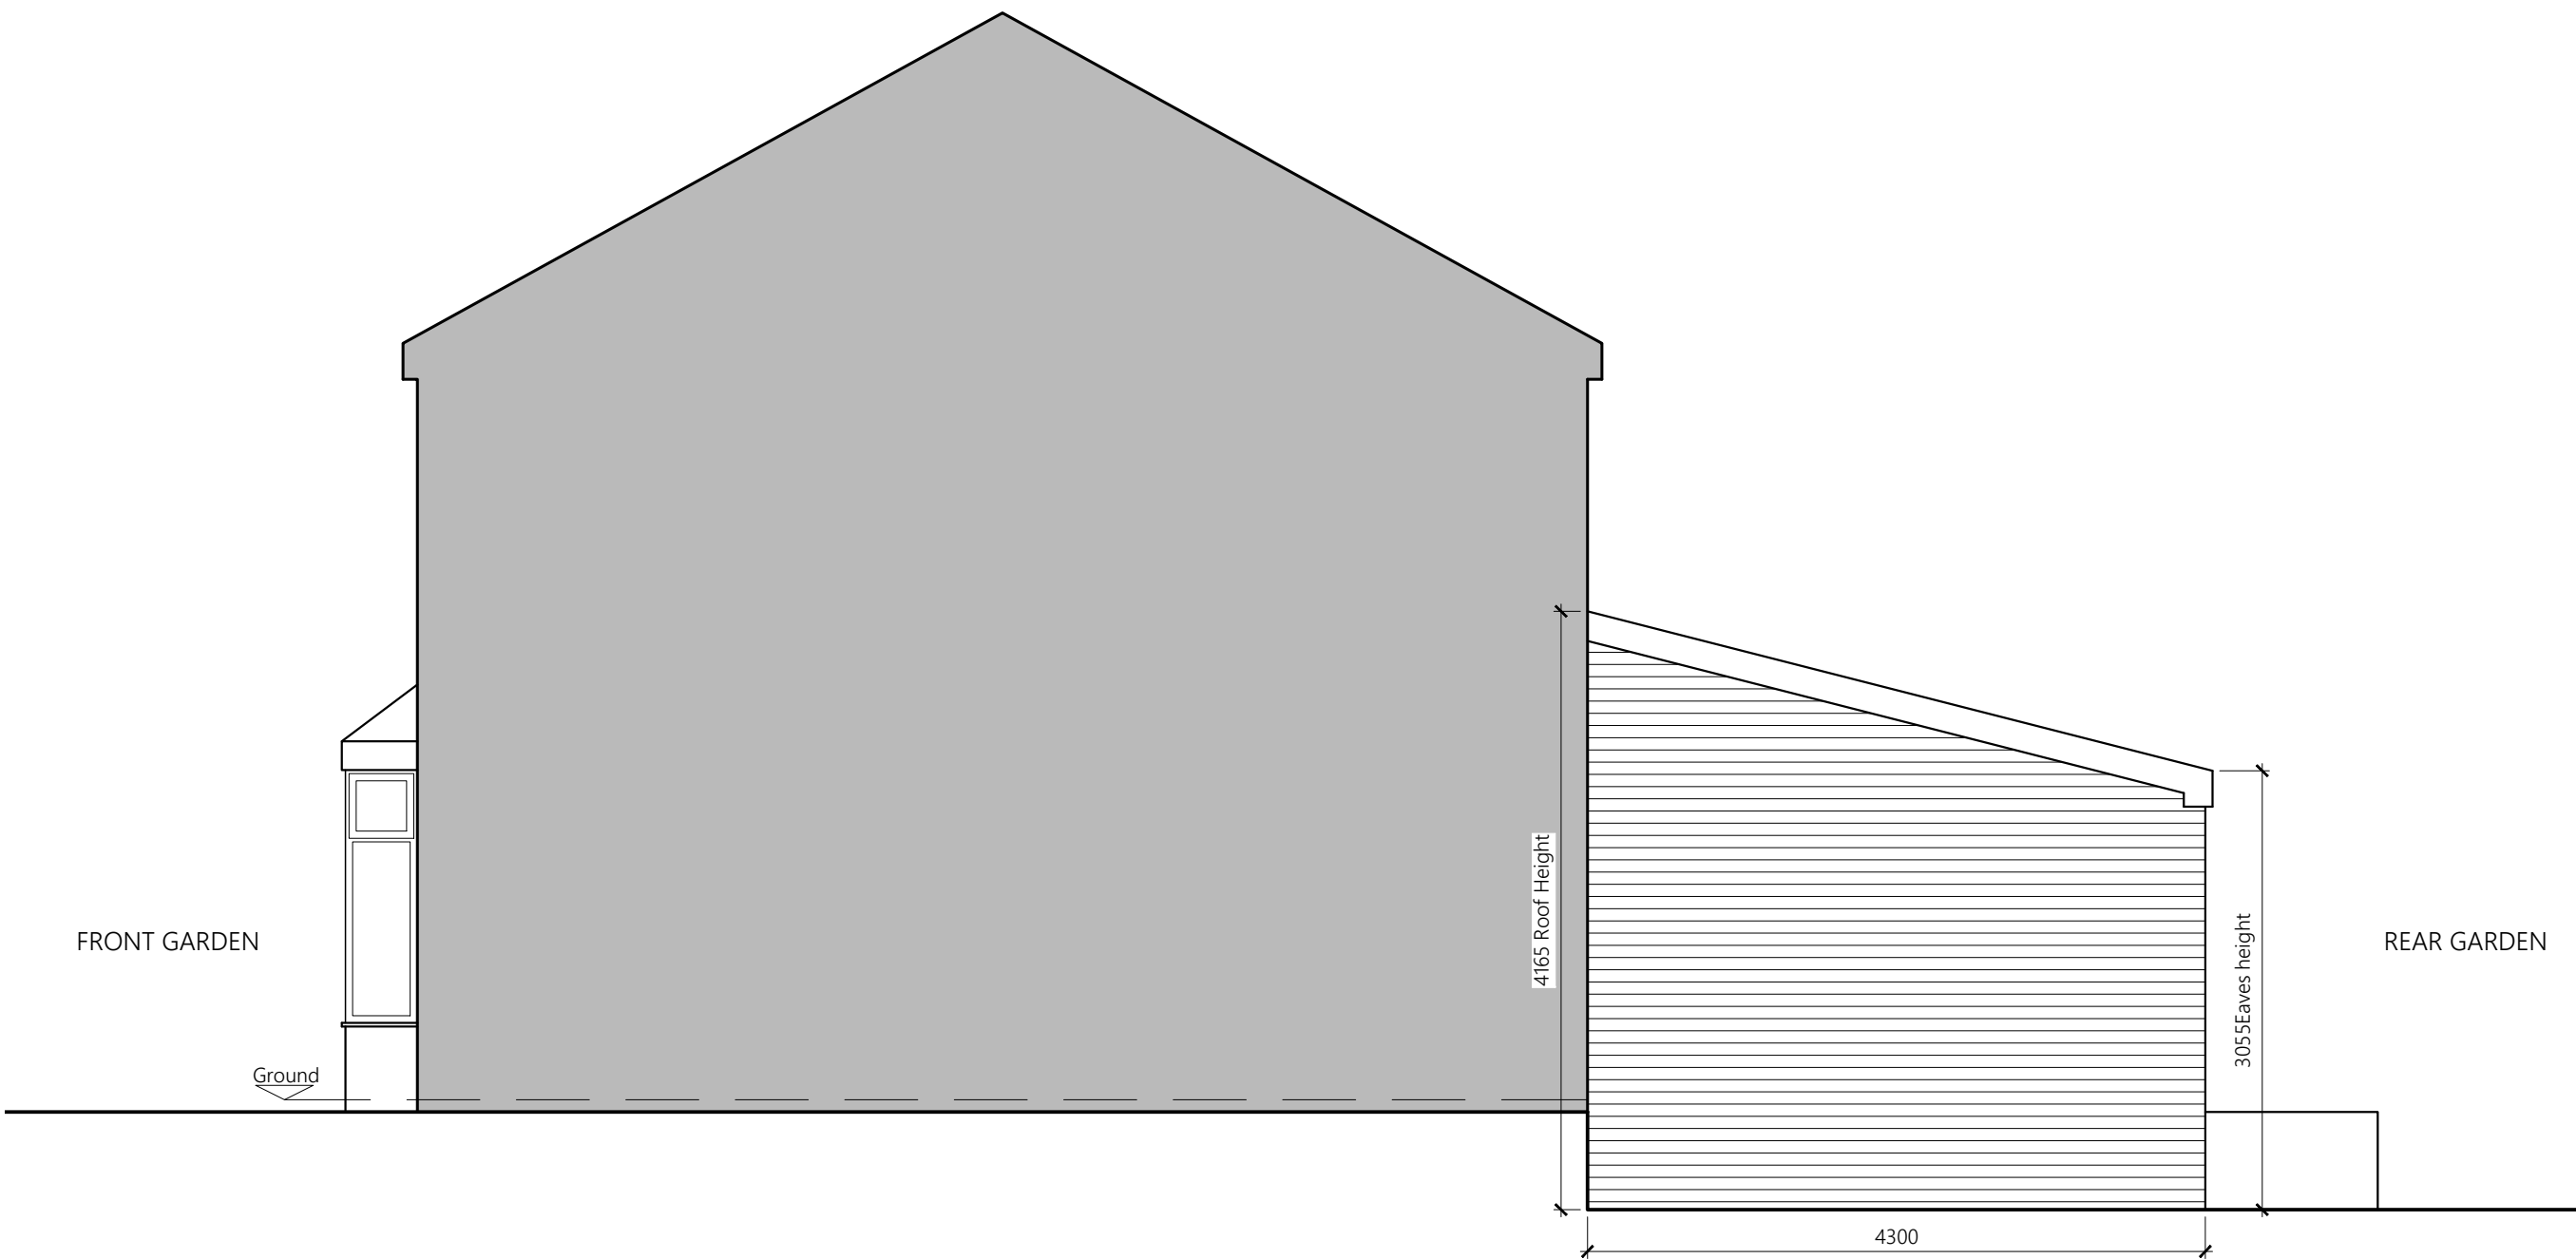

PROPOSED SIDE ELEVATION

0 1 2 3
Scale Bar 1:50 Metres

PROJECT	5 Dales Avenue Manchester M8 4NU		
CLIENT	T Parveen		
STATUS	Information		
DRAWING	Proposed Elevations		
DWG No.	2454-05	REV	
SCALE	1:50@A1	DATE	Nov '24
AGB CAD SERVICES website: www.agbcad.co.uk email: info@agbcad.co.uk telephone: 07912 090 125 DO NOT SCALE FROM THIS DRAWING			