



DESIGN INTENT DRAWING ONLY.
ANY CONSTRUCTION MUST COMPLY
WITH ALL APPLICABLE BUILDING
REGULATIONS.


ALL DIMENSIONS IN MM.

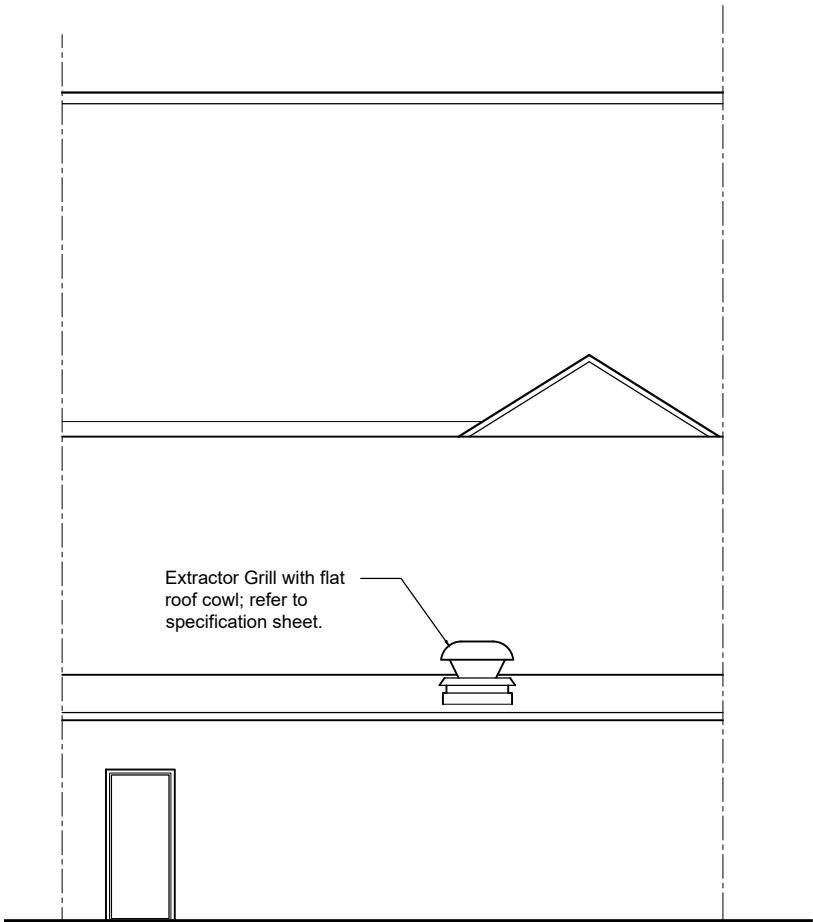

Proposed Rear Elevation

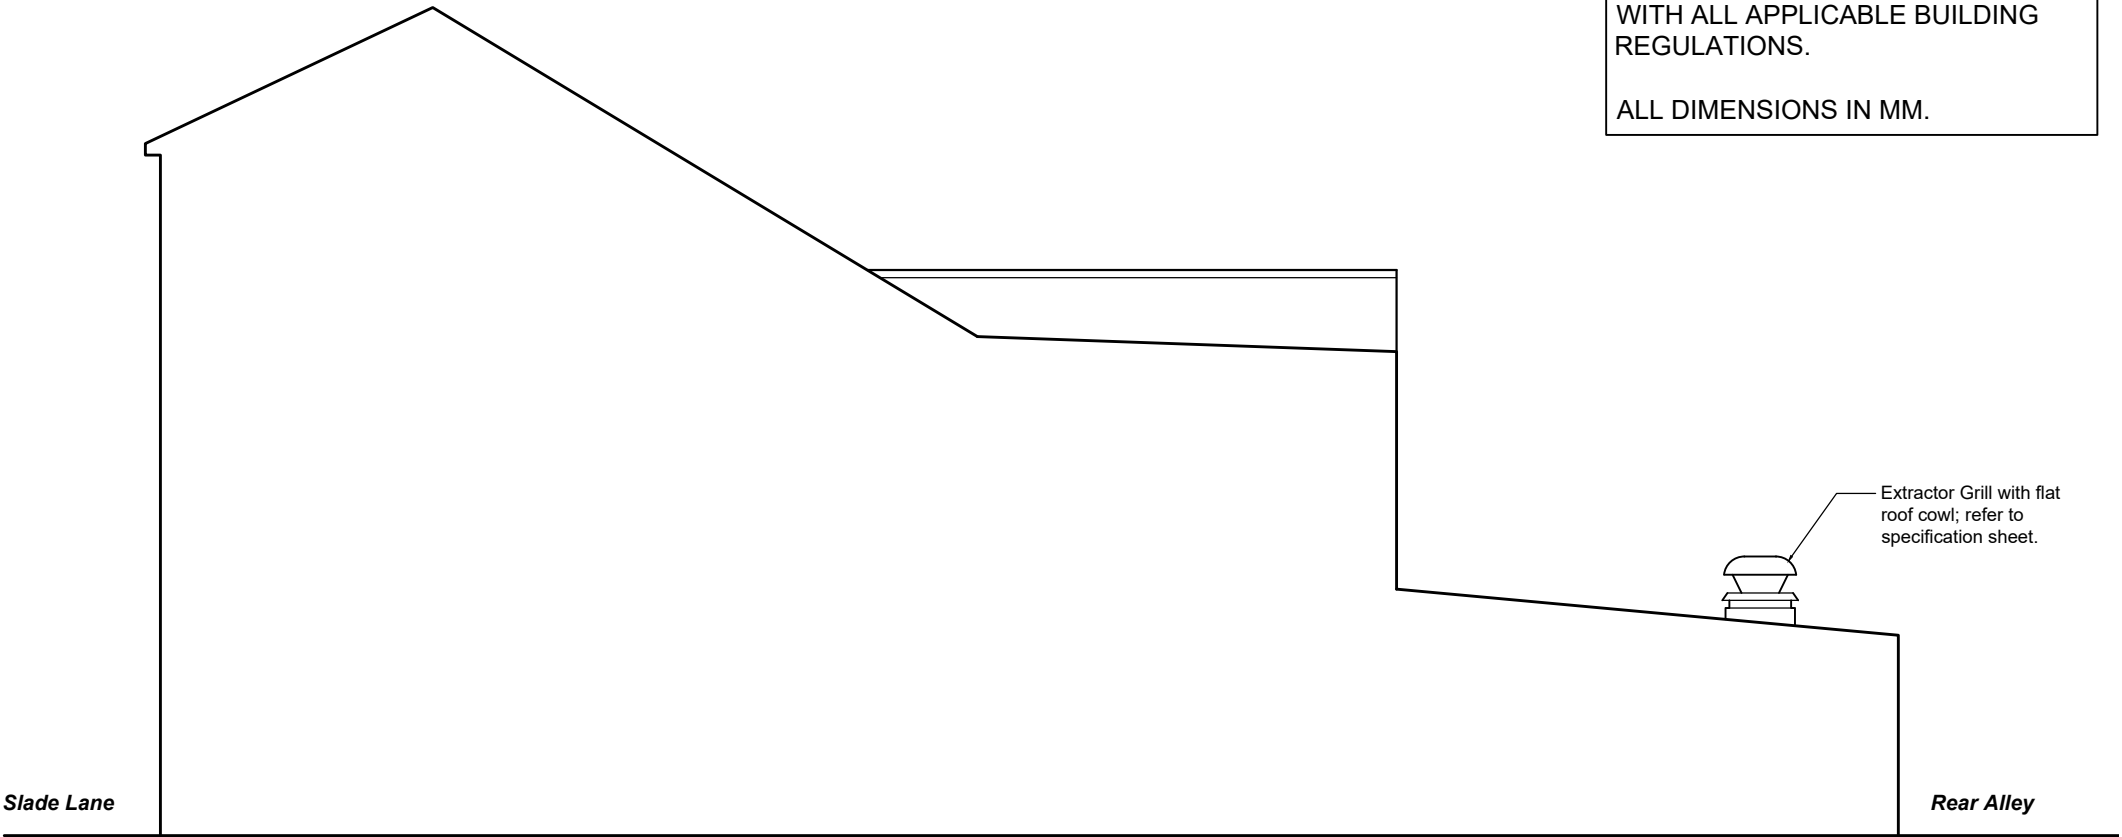

Proposed Side Section/Elevation

 

A	Rear extract duct removed and replaced with flat roof cowl.	28.11.24
Rev	Ammendment	Date

t 0161 8501045
m 07814 024033
e nadir@nk-architects.com
w www.nk-architects.com

PROJECT: NEW EXTRACTION SYSTEM FOR RESTAURANT USE.	
ADDRESS: 8 SLADE LANE, LONGSIGHT, MANCHESTER	
DRG: PROPOSED ELEVATIONS	
DRG STATUS: PLANNING SUBMISSION	
DATE: July 2024 SCALE: 1:100 SIZE: A3	DRAWN: ANK CHECKED: ANK DRG NO: 643.03A
COPYRIGHT © 2007 NK ARCHITECTS (MCR) LIMITED. ALL RIGHTS RESERVED. REFER TO DIMENSIONS AND DO NOT SCALE.	