



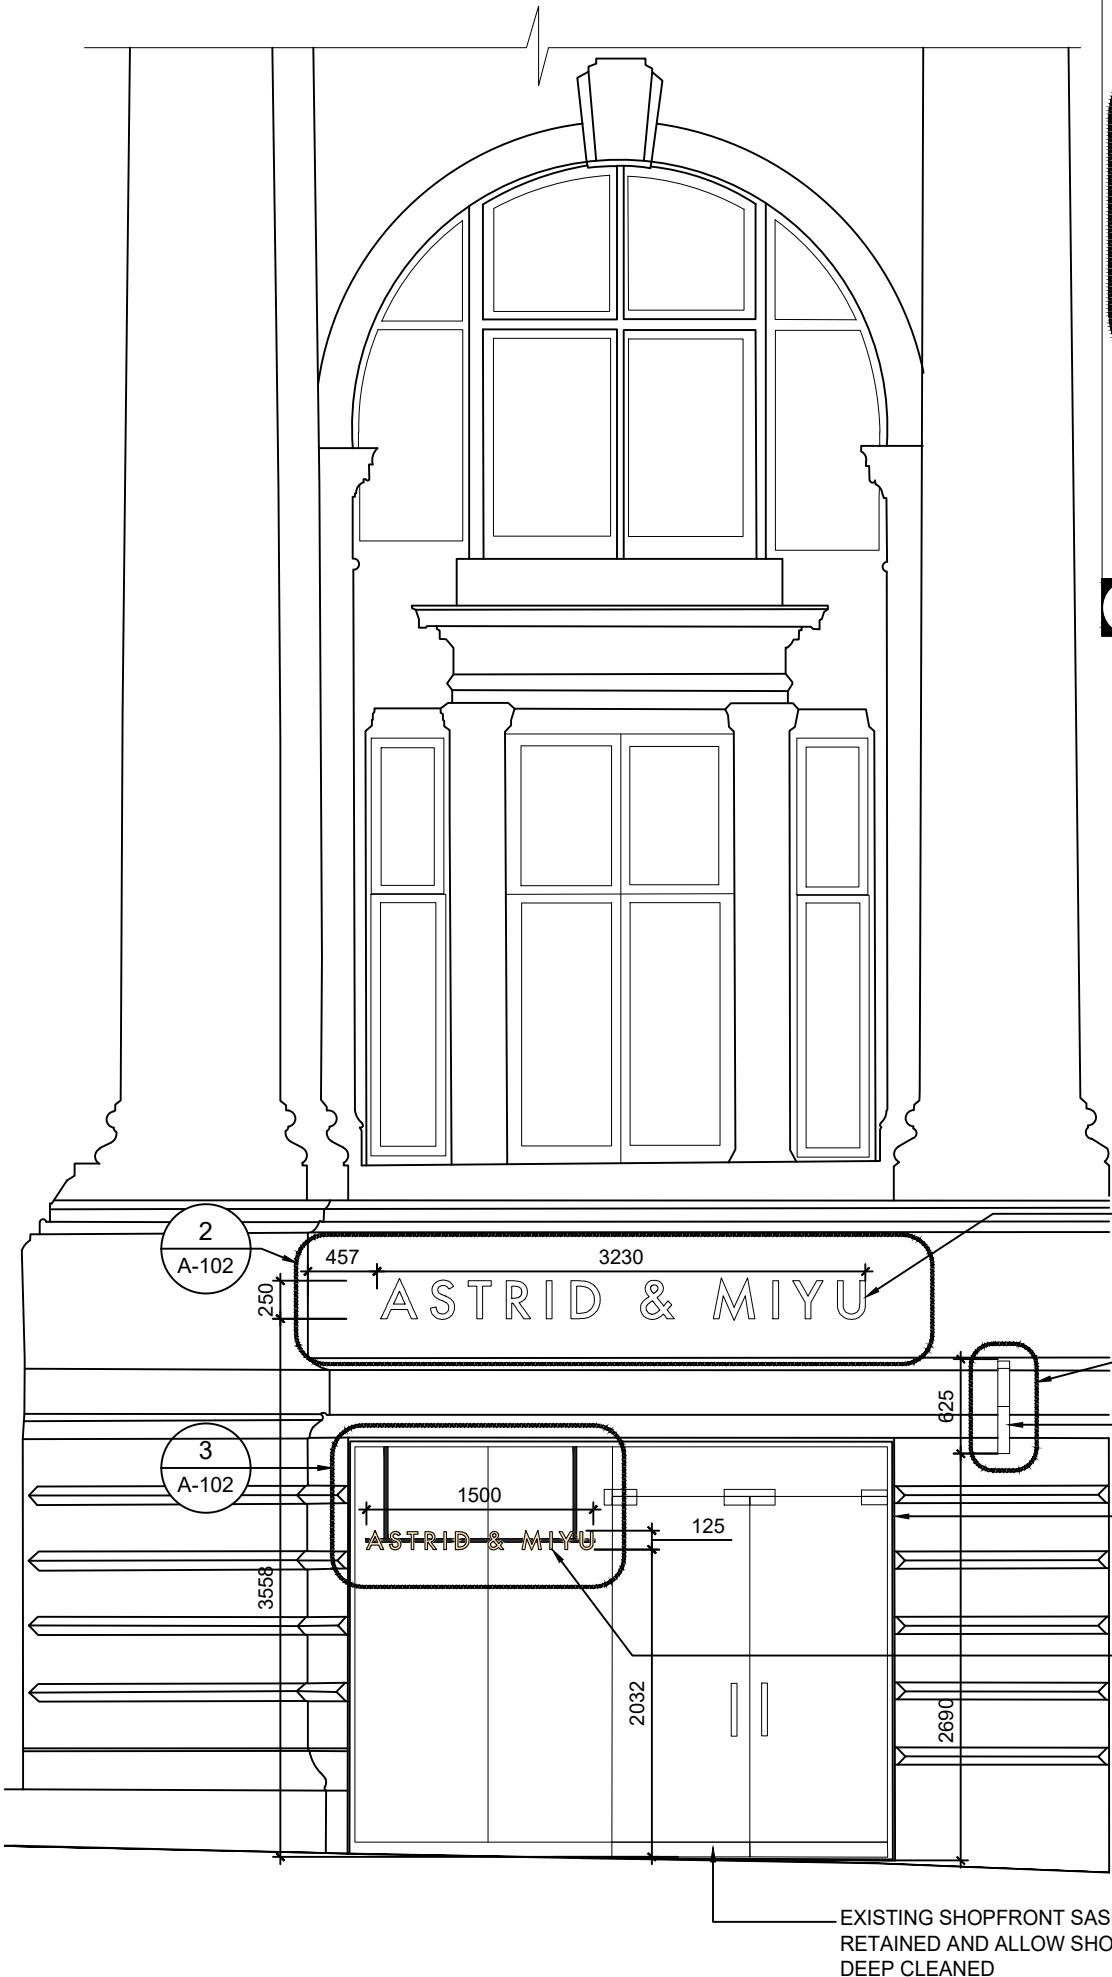


1 PROPOSED SHOP FRONT ELEVATION
SCALE: 1=50

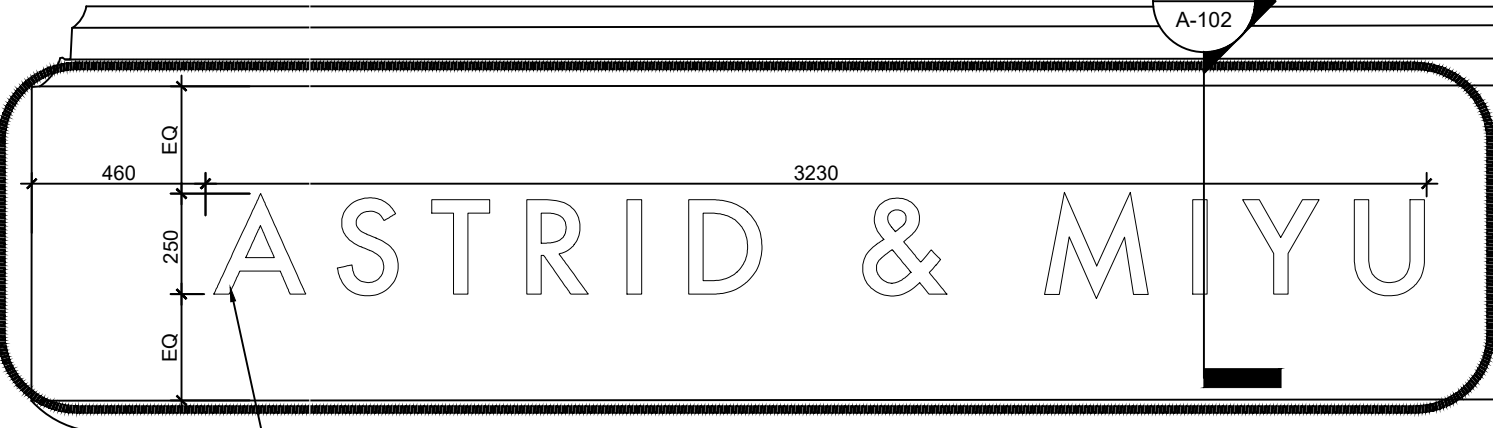


ALUMINIUM NON-ILLUMINATED SIGNAGE WILL BE PIN-MOUNTED TO THE EXISTING SIGNAGE ZONE AS DETAILED IN THE LL SPECIFICATIONS. THE SIGNAGE FEATURES AN ANODISED BRONZE FINISH AND WILL BE SECURED WITH 3-4MM SCREW FIXINGS INTO THE MASONRY WALL. THE INSTALLATION MUST ADHERE TO THE LANDLORD'S REQUIREMENTS & ALL RELEVANT BUILDING CODES, WITH THE CONTRACTOR ENSURING THE INTEGRITY OF THE MASONRY WALL & COMPATIBILITY OF FIXINGS.

2 SIGN 1 DETAILS
SCALE: 1=20

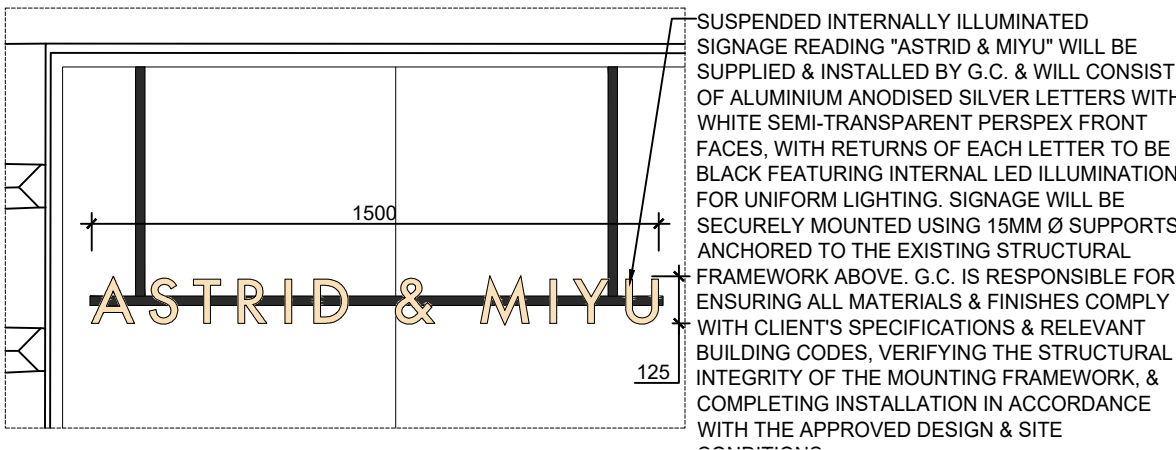


SUSPENDED INTERNALLY ILLUMINATED SIGNAGE READING "ASTRID & MIYU" WILL BE SUPPLIED & INSTALLED BY G.C. & WILL CONSIST OF ALUMINIUM ANODISED SILVER LETTERS WITH WHITE SEMI-TRANSPARENT PERSPEX FRONT FACES, WITH RETURNS OF EACH LETTER TO BE BLACK FEATURING INTERNAL LED ILLUMINATION FOR UNIFORM LIGHTING. SIGNAGE WILL BE SECURELY MOUNTED USING 15MM Ø SUPPORTS ANCHORED TO THE EXISTING STRUCTURAL FRAMEWORK ABOVE. G.C. IS RESPONSIBLE FOR ENSURING ALL MATERIALS & FINISHES COMPLY WITH CLIENT'S SPECIFICATIONS & RELEVANT BUILDING CODES, VERIFYING THE STRUCTURAL INTEGRITY OF THE MOUNTING FRAMEWORK, & COMPLETING INSTALLATION IN ACCORDANCE WITH THE APPROVED DESIGN & SITE CONDITIONS.

3 SIGN 3 DETAILS
SCALE: 1=20

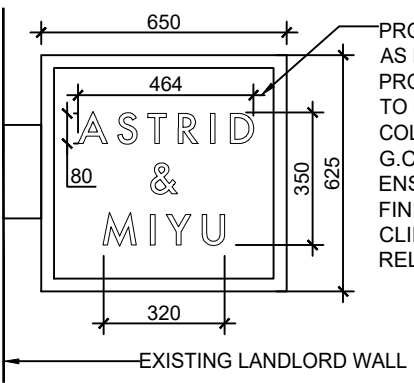

PROJECTING SIGN INSTALLED AS PER LL DETAILS: PROJECTING SIGN LETTERS TO BE 'VINYL SOLID FILL - COLOUR RGB: 130 97 64' G.C. IS RESPONSIBLE FOR ENSURING ALL MATERIALS & FINISHES COMPLY WITH CLIENT SPECIFICATIONS & RELEVANT BUILDING CODES.

4 SIGN 2 DETAILS
SCALE: 1=20

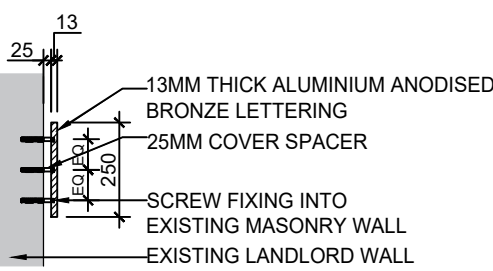

5 SIGN 1 SECTION
SCALE: 1=20

ASTRID & MIYU



Design Coordinator
DYNAMIC DESIGN STUDIO
THE NEST, 19-20 YORK ROAD
DÚN LAOGHAIRE, CO. DUBLIN, IRELAND

Mechanical, Electrical, Plumbing

Revisions		
REV 0 - CONSTRUCTION PROGRESS ISSUE	09 DECEMBER 2024	
REV 1 - CONSTRUCTION PROGRESS ISSUE	13 DECEMBER 2024	

KEY PLAN

Client Specific Drawing Designation

A102

Project
18 Market Street,
Manchester

Drawing Title
SHOPFRONT ELEVATION

Scale 1=50

Seal & Signature

Drawing Date	DEC / 24
Project No.	24061
Drawn By	
Checked By	
Drawing No.	

NAME
REG NO

A-102.1