


Project 110 PARRS WOOD ROAD MANCHESTER M20 4RP		
Drawing Title PROPOSED SITE PLAN		
Drawing No. 106		
Drawn: ZU	Status: Planning	Date 03.12.2024
Scale @ A3		1:500
XionTech Architects 721 Stockport Road Manchester M19 3AG www.xiontech.co.uk		

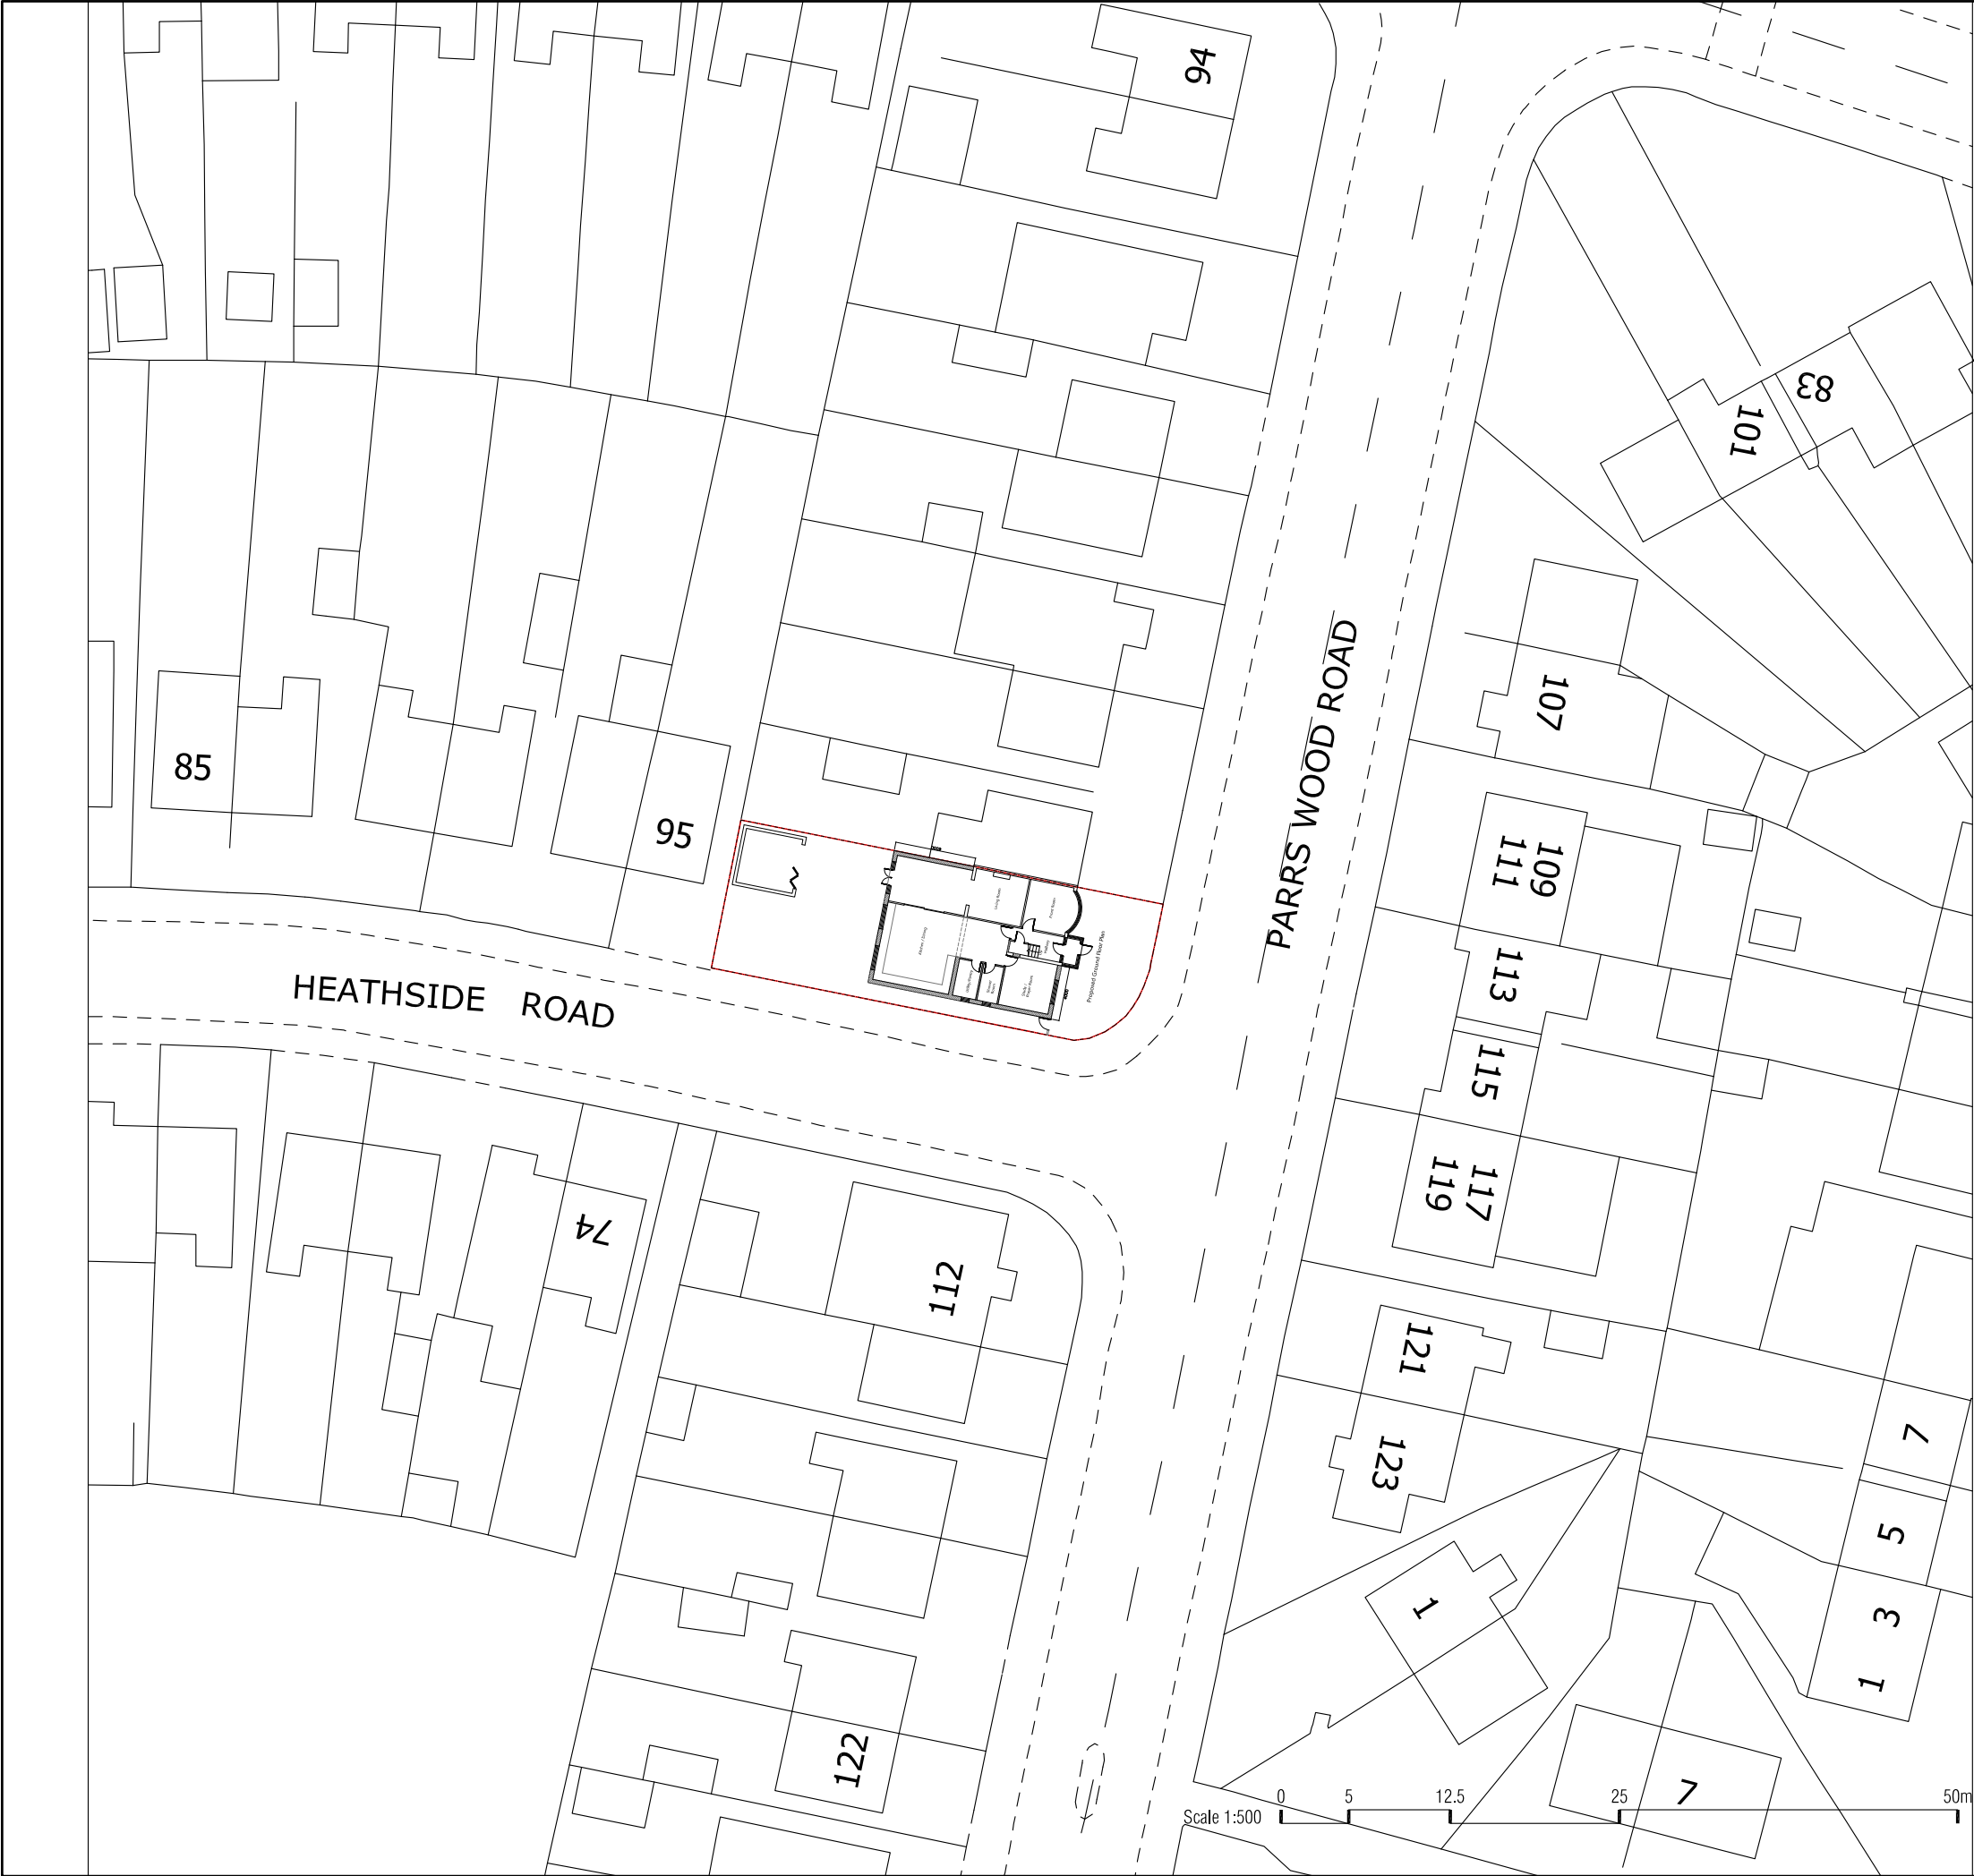