





EXISTING FRONT ELEVATION

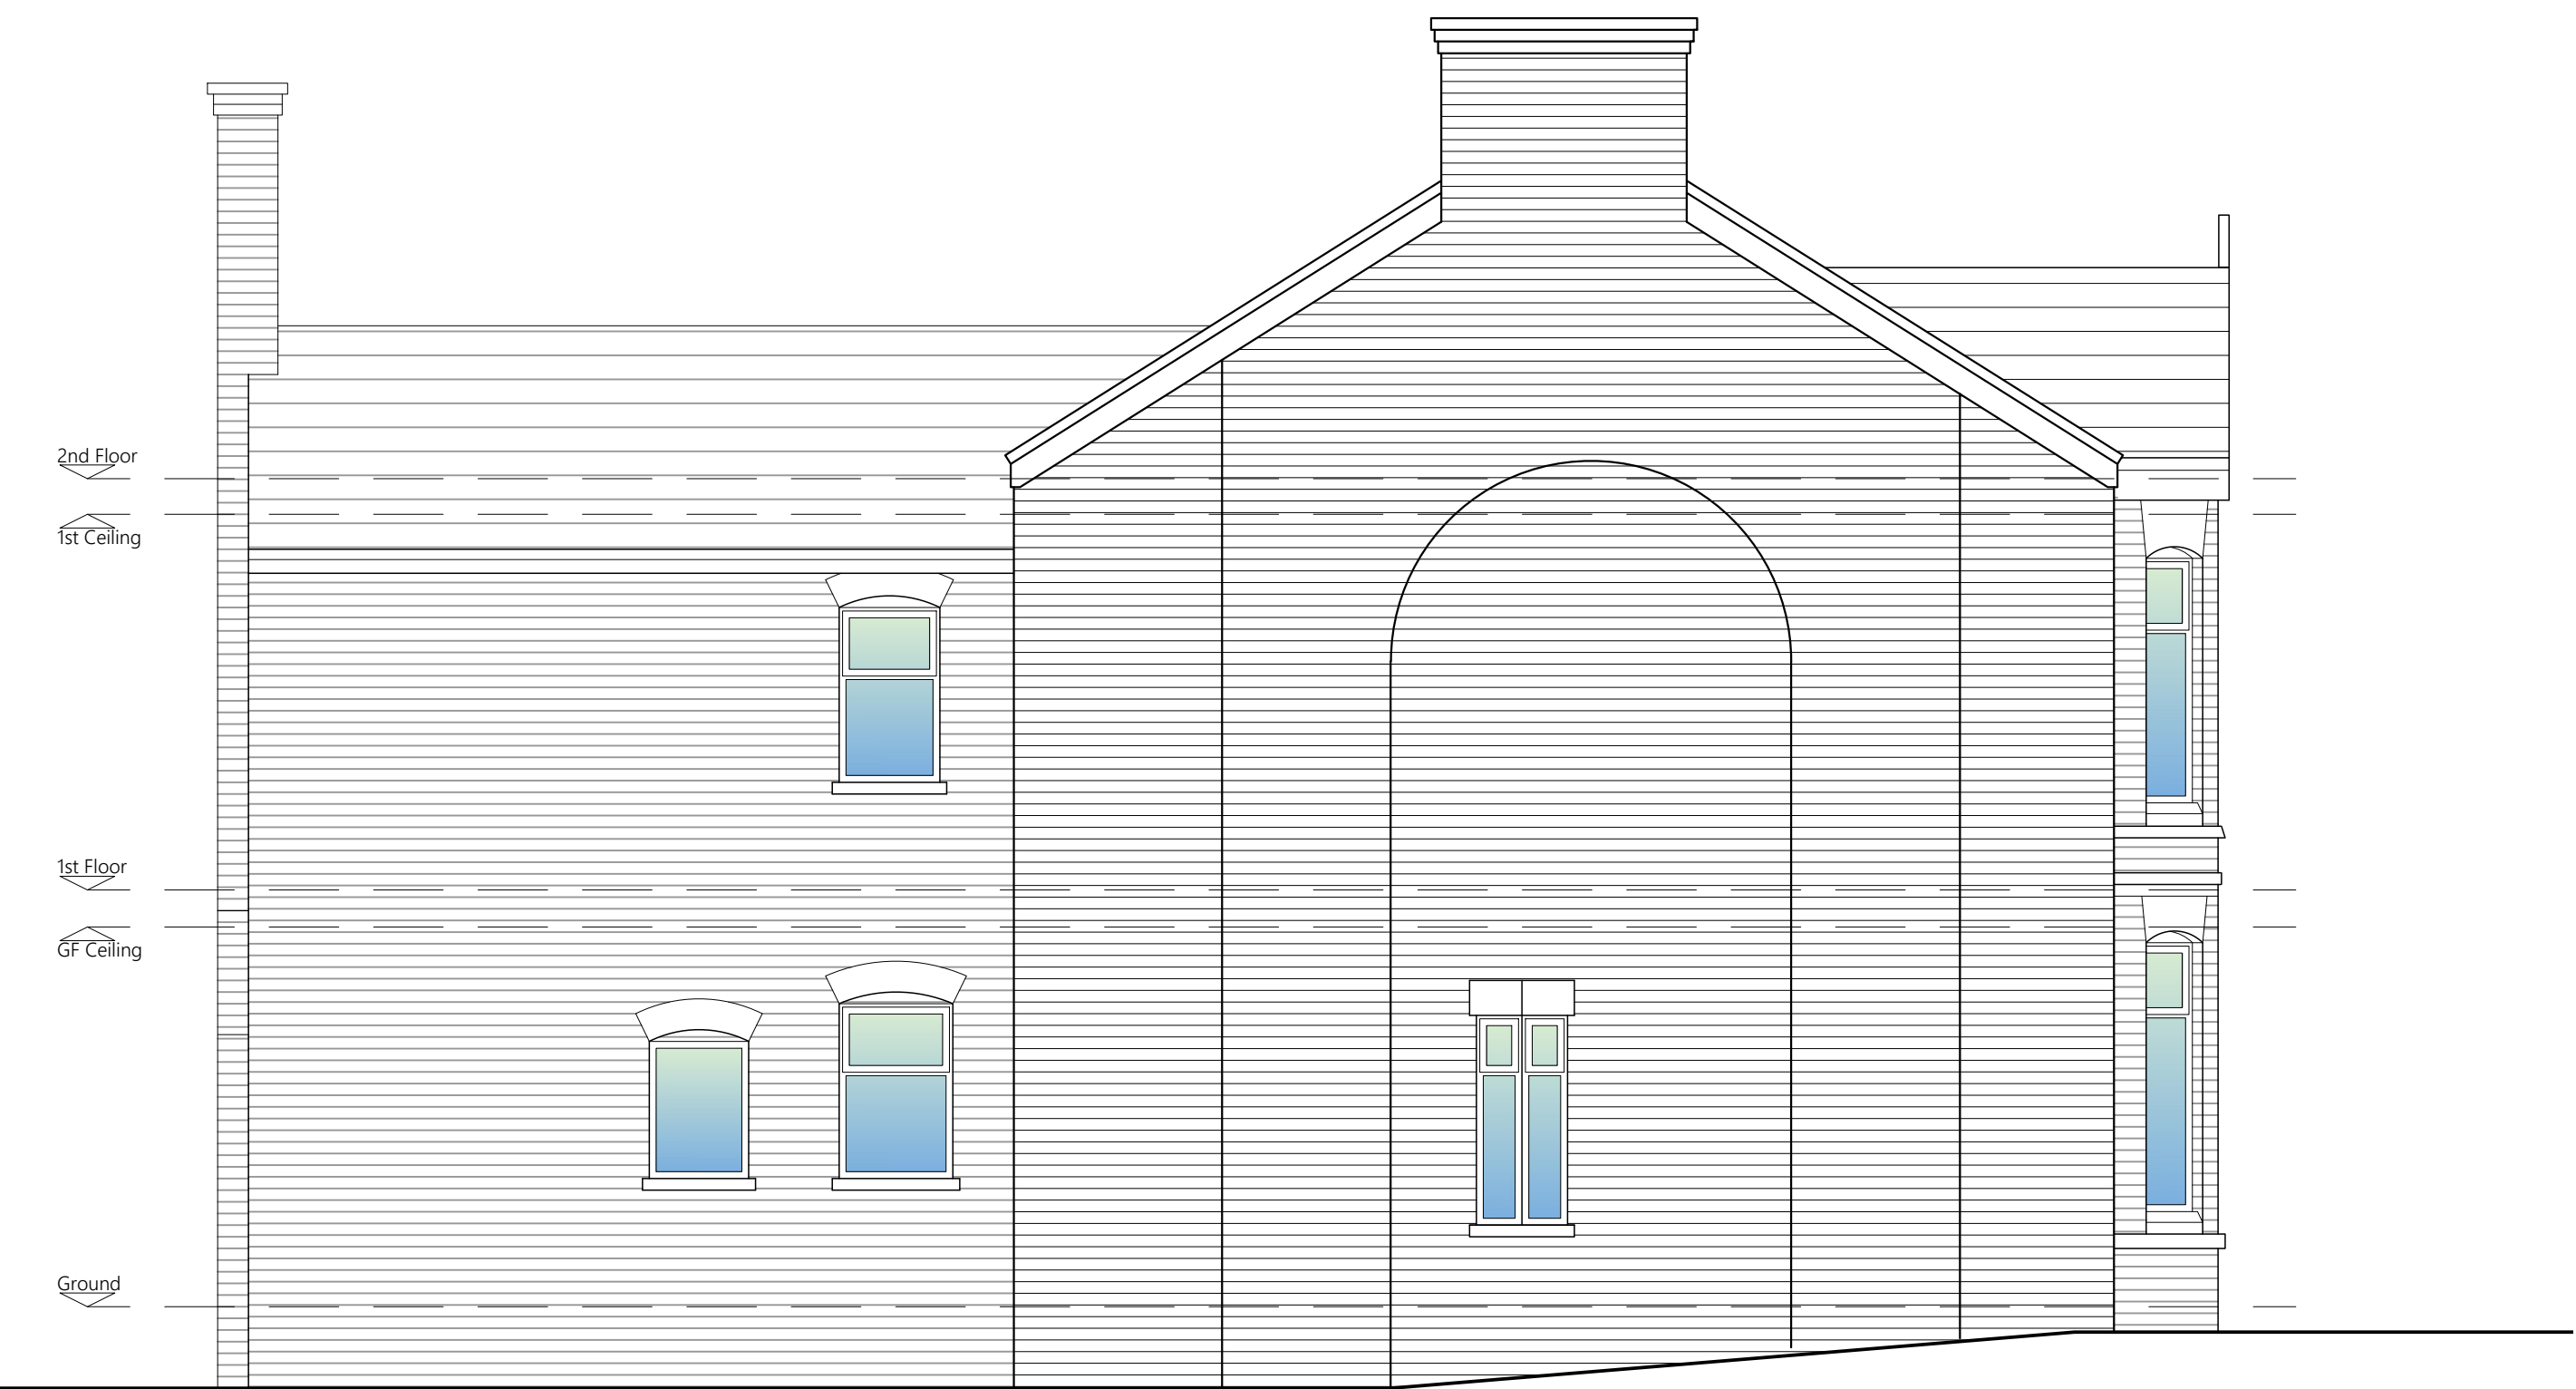

EXISTING SIDE ELEVATION



EXISTING REAR ELEVATION

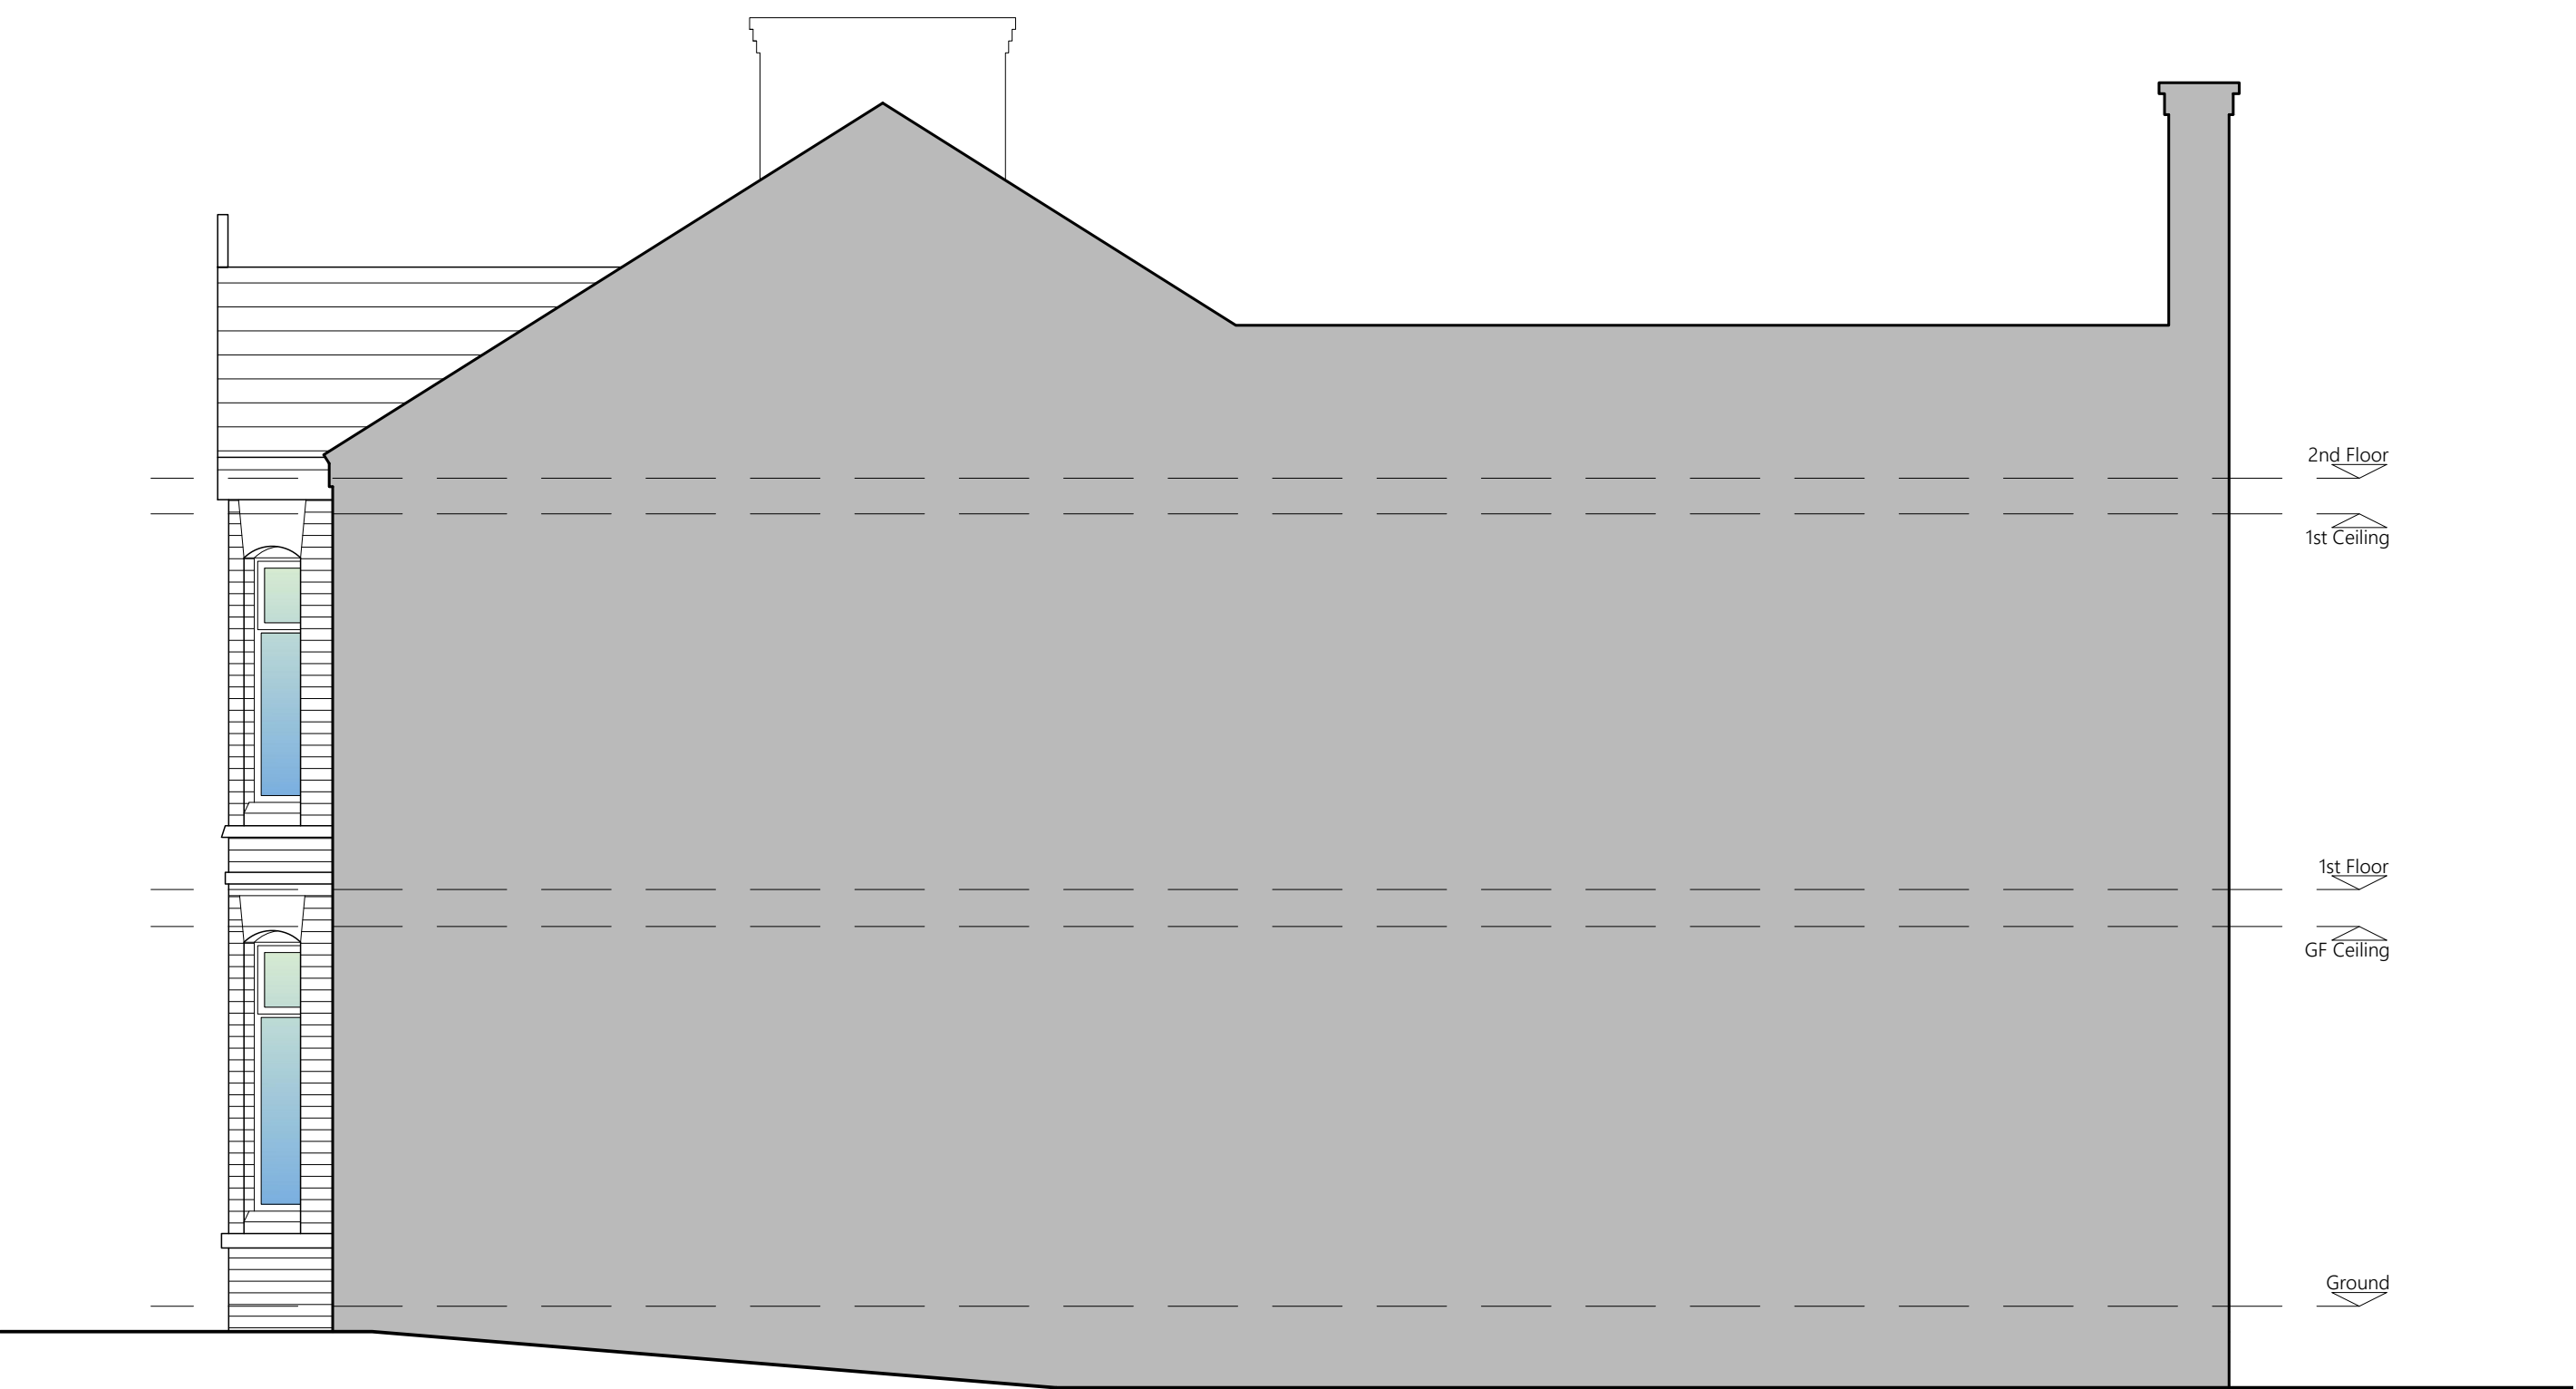

EXISTING SIDE ELEVATION

0 1 2 3
Scale Bar 1:50 Metres

PROJECT	27 Torbay Road Chorlton M21 8XE		
CLIENT	J Myatt		
STATUS	Information		
DRAWING	Existing Elevations		
DWG No.	2450-03	REV	
SCALE	1:50@A1	DATE	Oct '24
		website: www.agbcad.co.uk email: info@agbcad.co.uk telephone: 07912 090 125 DO NOT SCALE FROM THIS DRAWING	