




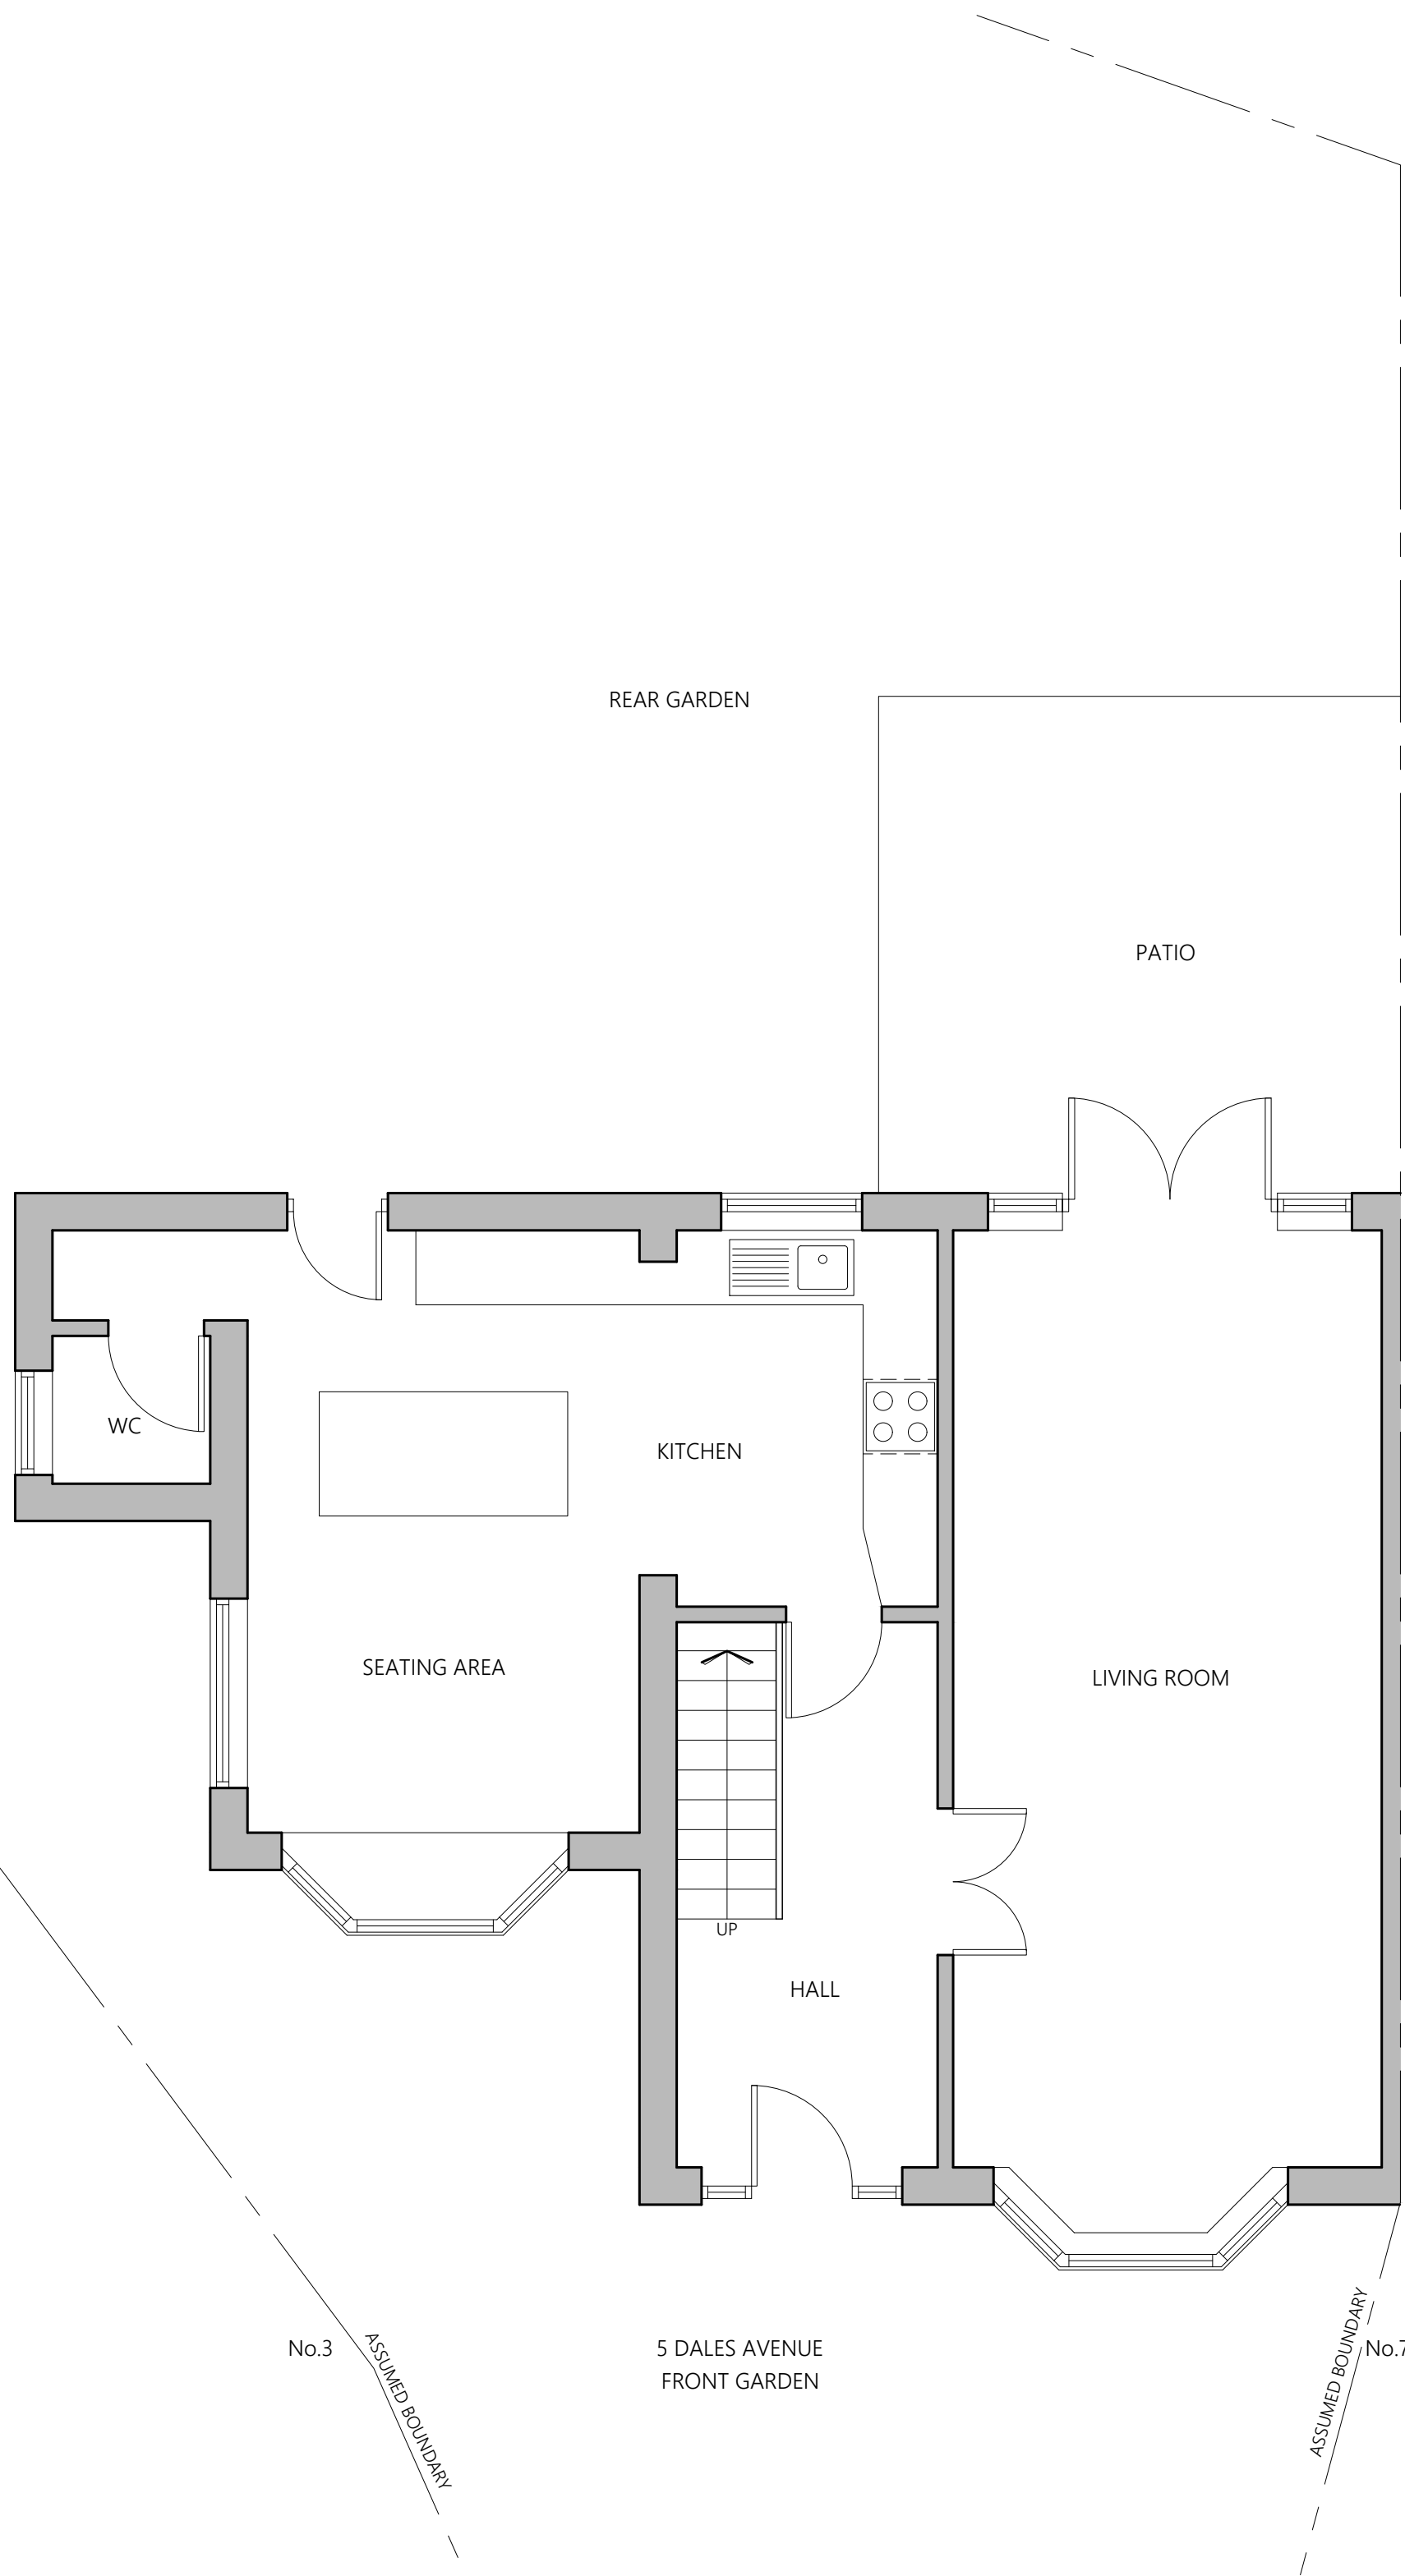

EXISTING GROUND FLOOR PLAN

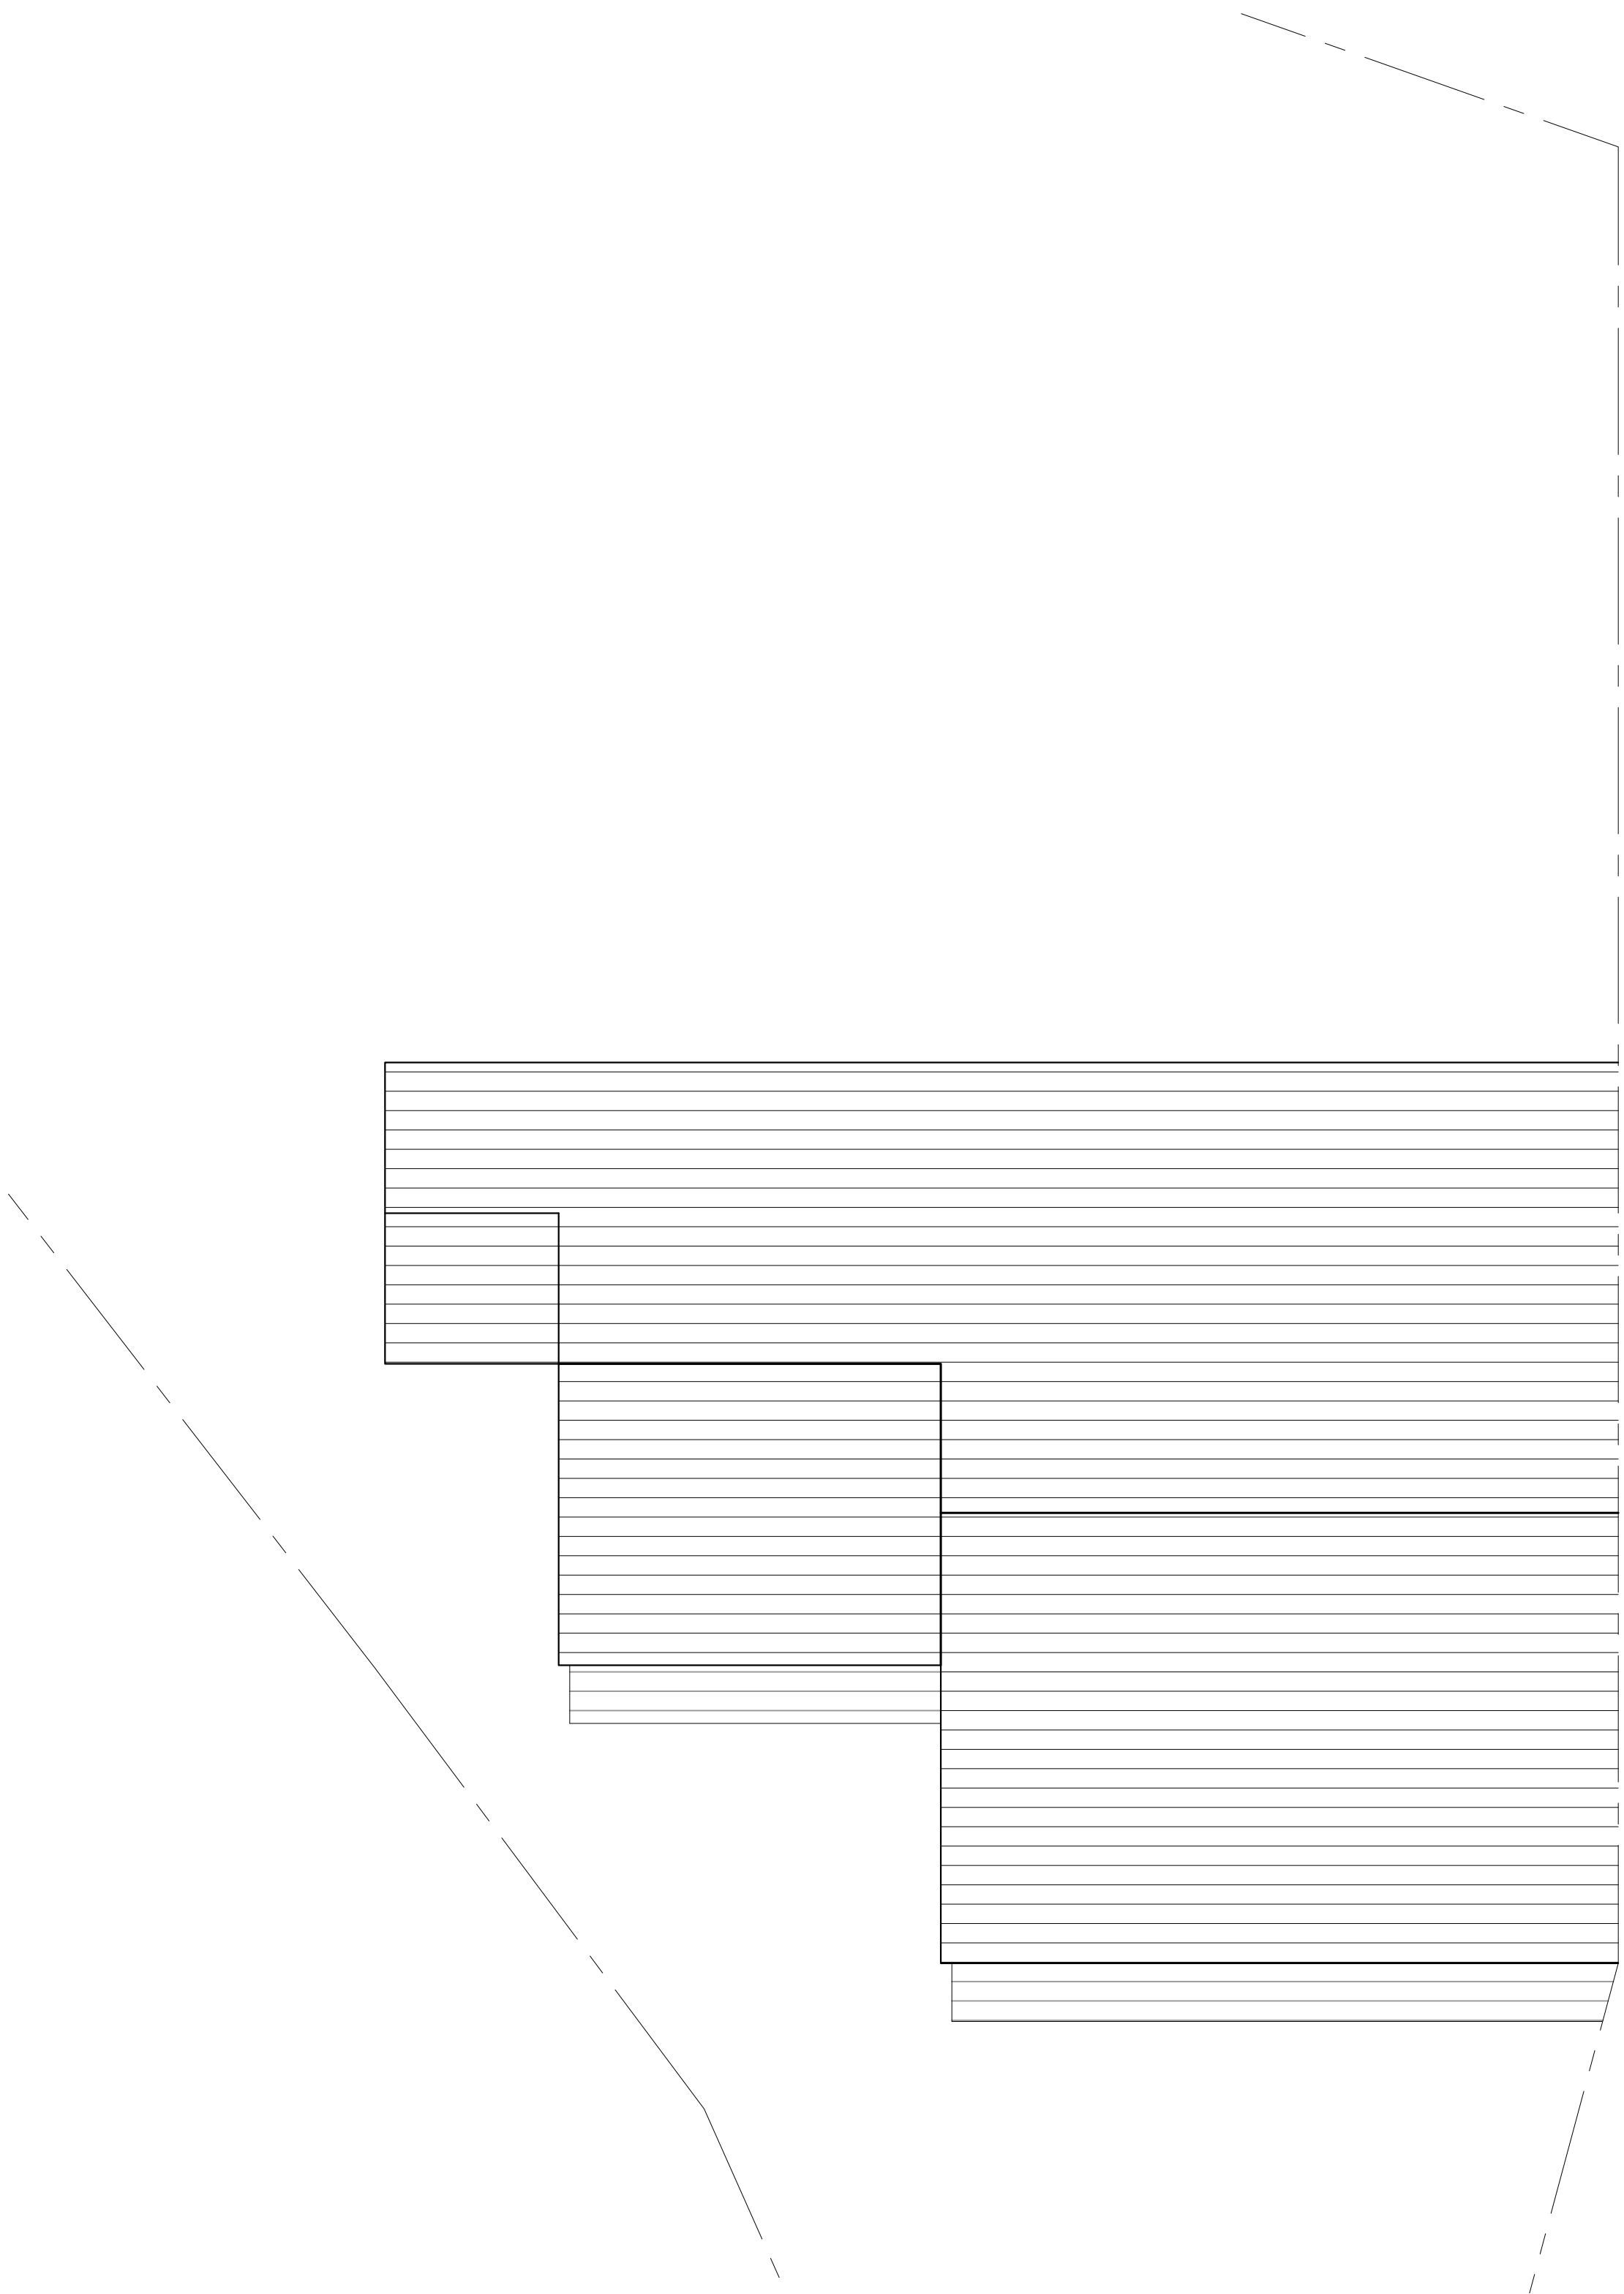

EXISTING ROOF PLAN

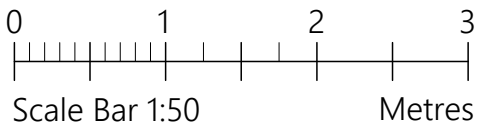

|   |                                        |      |         |
|---|----------------------------------------|------|---------|
| PROJECT   | 5 Dales Avenue<br>Manchester<br>M8 4NU |      |         |
| CLIENT   | T Parveen                              |      |         |
| STATUS   | Information                            |      |         |
| DRAWING   | Existing Plans                         |      |         |
| DWG No.   | 2454-02                                | REV  |         |
| SCALE   | 1:50@A1                                | DATE | Nov '24 |
| <div>AGB<br/>CAD<br/>SERVICES</div> <div>                     website: <a href="http://www.agbcad.co.uk">www.agbcad.co.uk</a><br/>                     email: <a href="mailto:info@agbcad.co.uk">info@agbcad.co.uk</a><br/>                     telephone: 07912 090 125<br/>                     DO NOT SCALE FROM THIS DRAWING                 </div> |                                        |      |         |