



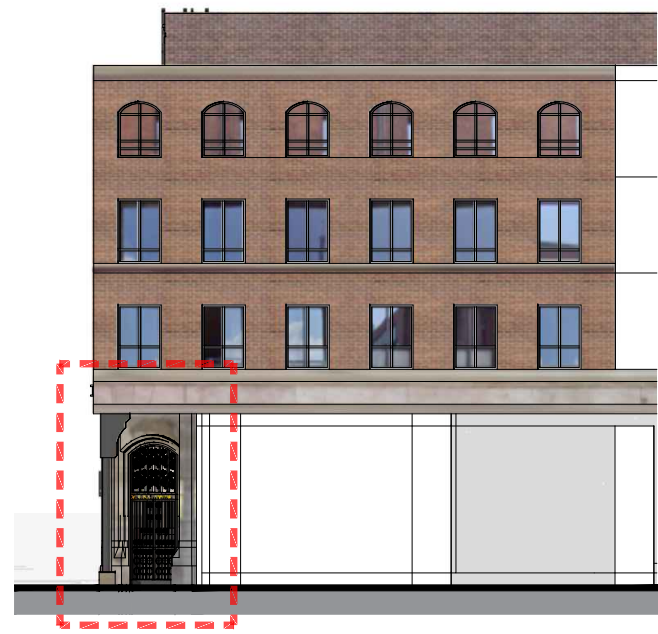

ELEVATION B - CHURCH STREET
Scale 1:200 @ A3




3D VIEW CHURCH STREET / TIBB STREET ENTRANCE


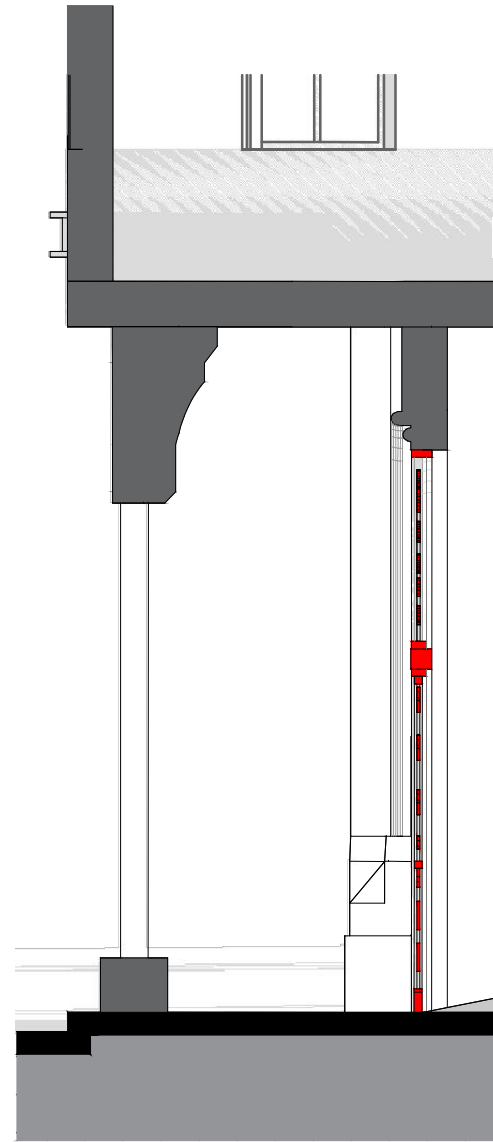


ELEVATION B - CHURCH STREET ENTRANCE
Scale 1:50 @ A3

Area of the proposed work

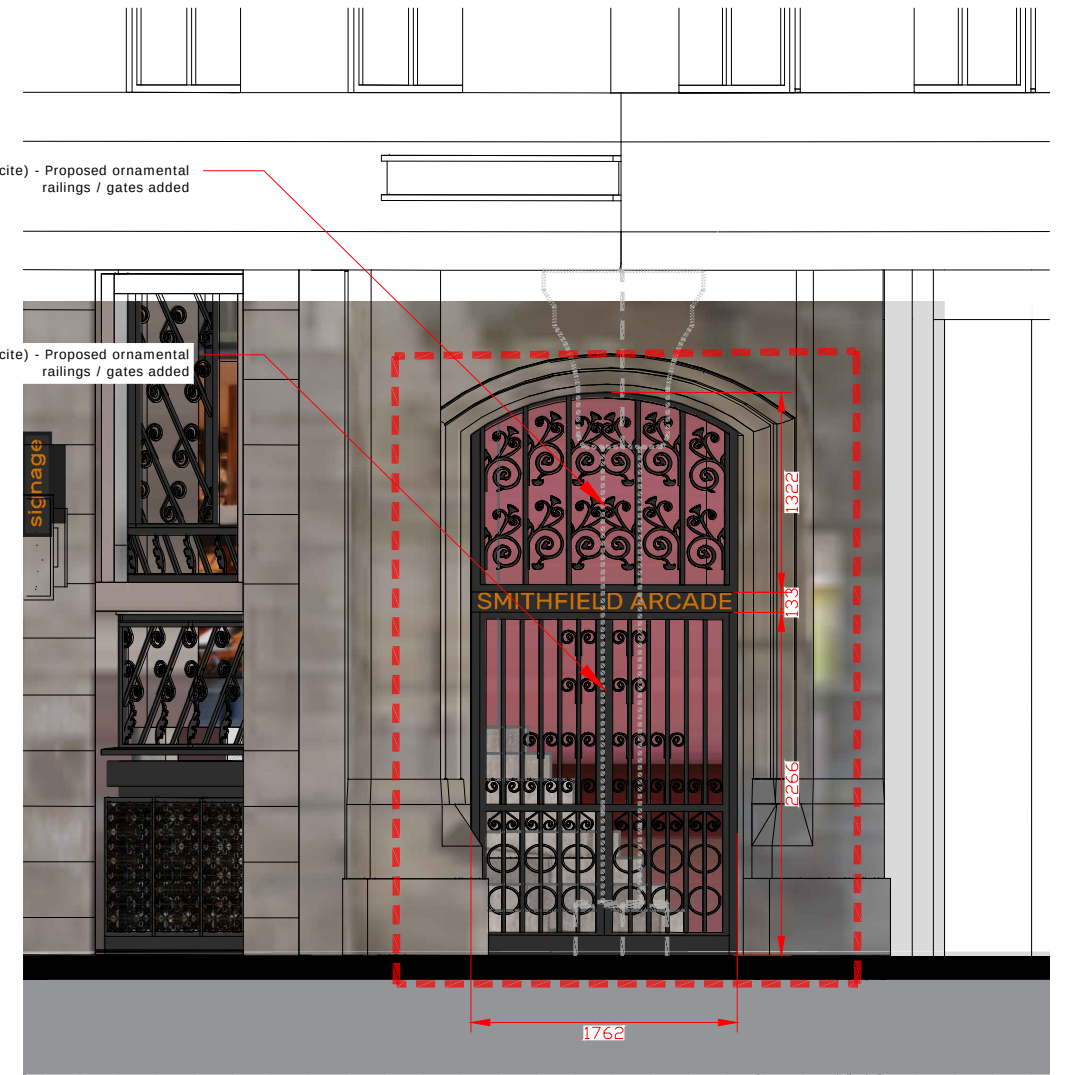

SECTION AA - CHURCH STREET ENTRANCE
Scale 1:50 @ A3

 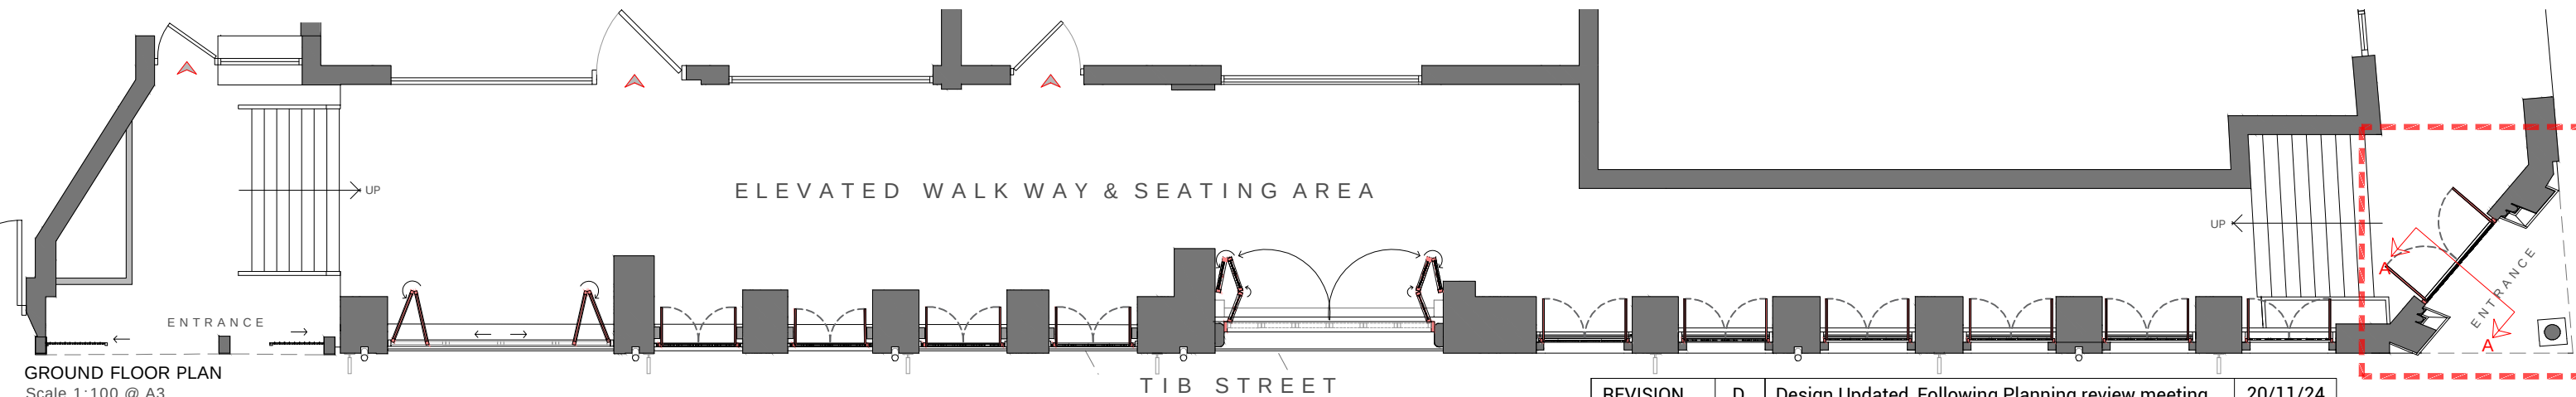

GROUND FLOOR PLAN
Scale 1:100 @ A3

Notes: Do not scale from this drawing. Use figured dimensions in all cases. Check all dimensions on site. Report any drawing errors or discrepancies to O'Brien & Noel Architects before proceeding. This drawing has been created for the purposes identified in the status and should only be used for this purpose. This is not a construction drawing. To be read in conjunction with all approved documents, permits, drawings and information and drawings from other appointed consultants.

Project: Smithfields-Gate_2024_Revised Gates/ Railings Design
Drawing: Proposed Elevation / Section AA
Job-Dwg No: 137-L05_RevD

PLANNING

NOVEMBER 2024

tel: 0151 528 2211

email: contact@obriennoel.com

web: www.obriennoel.com

O'BRIEN
& NOËL
ARCHITECTS