


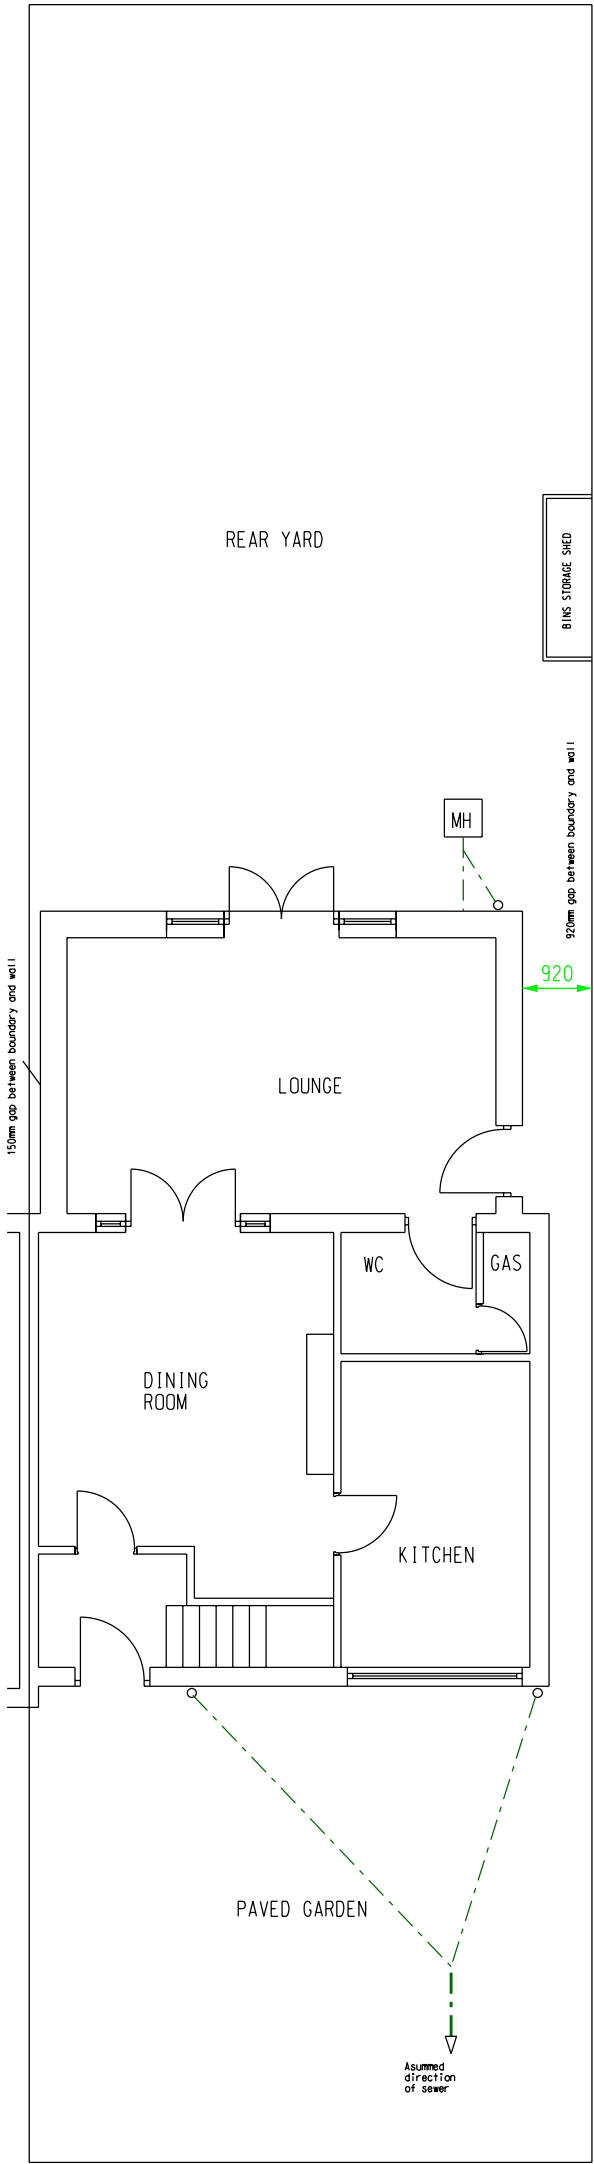

PROPOSED GROUND FLOOR PLAN	
154 HOLMCROFT ROAD, MANCHESTER, M18 7NG	
SCALE: 1:100 (ON A3)	ALL DIMENSIONS IN MM
DATE: 26-06-24	PP/260624/4 Issue 3
PROPOSED SCHEME	4 OF 4