


Ownership boundaries and title overlay drawings are produced using all reasonable endeavour and AGBCAD Services cannot be held responsible for any discrepancy of accuracy or scale of drawings supplied to them

KEY


EXTENT OF EXISTING DWELLING

EXTENT OF PROPOSED EXTENSION


SITE BOUNDARY

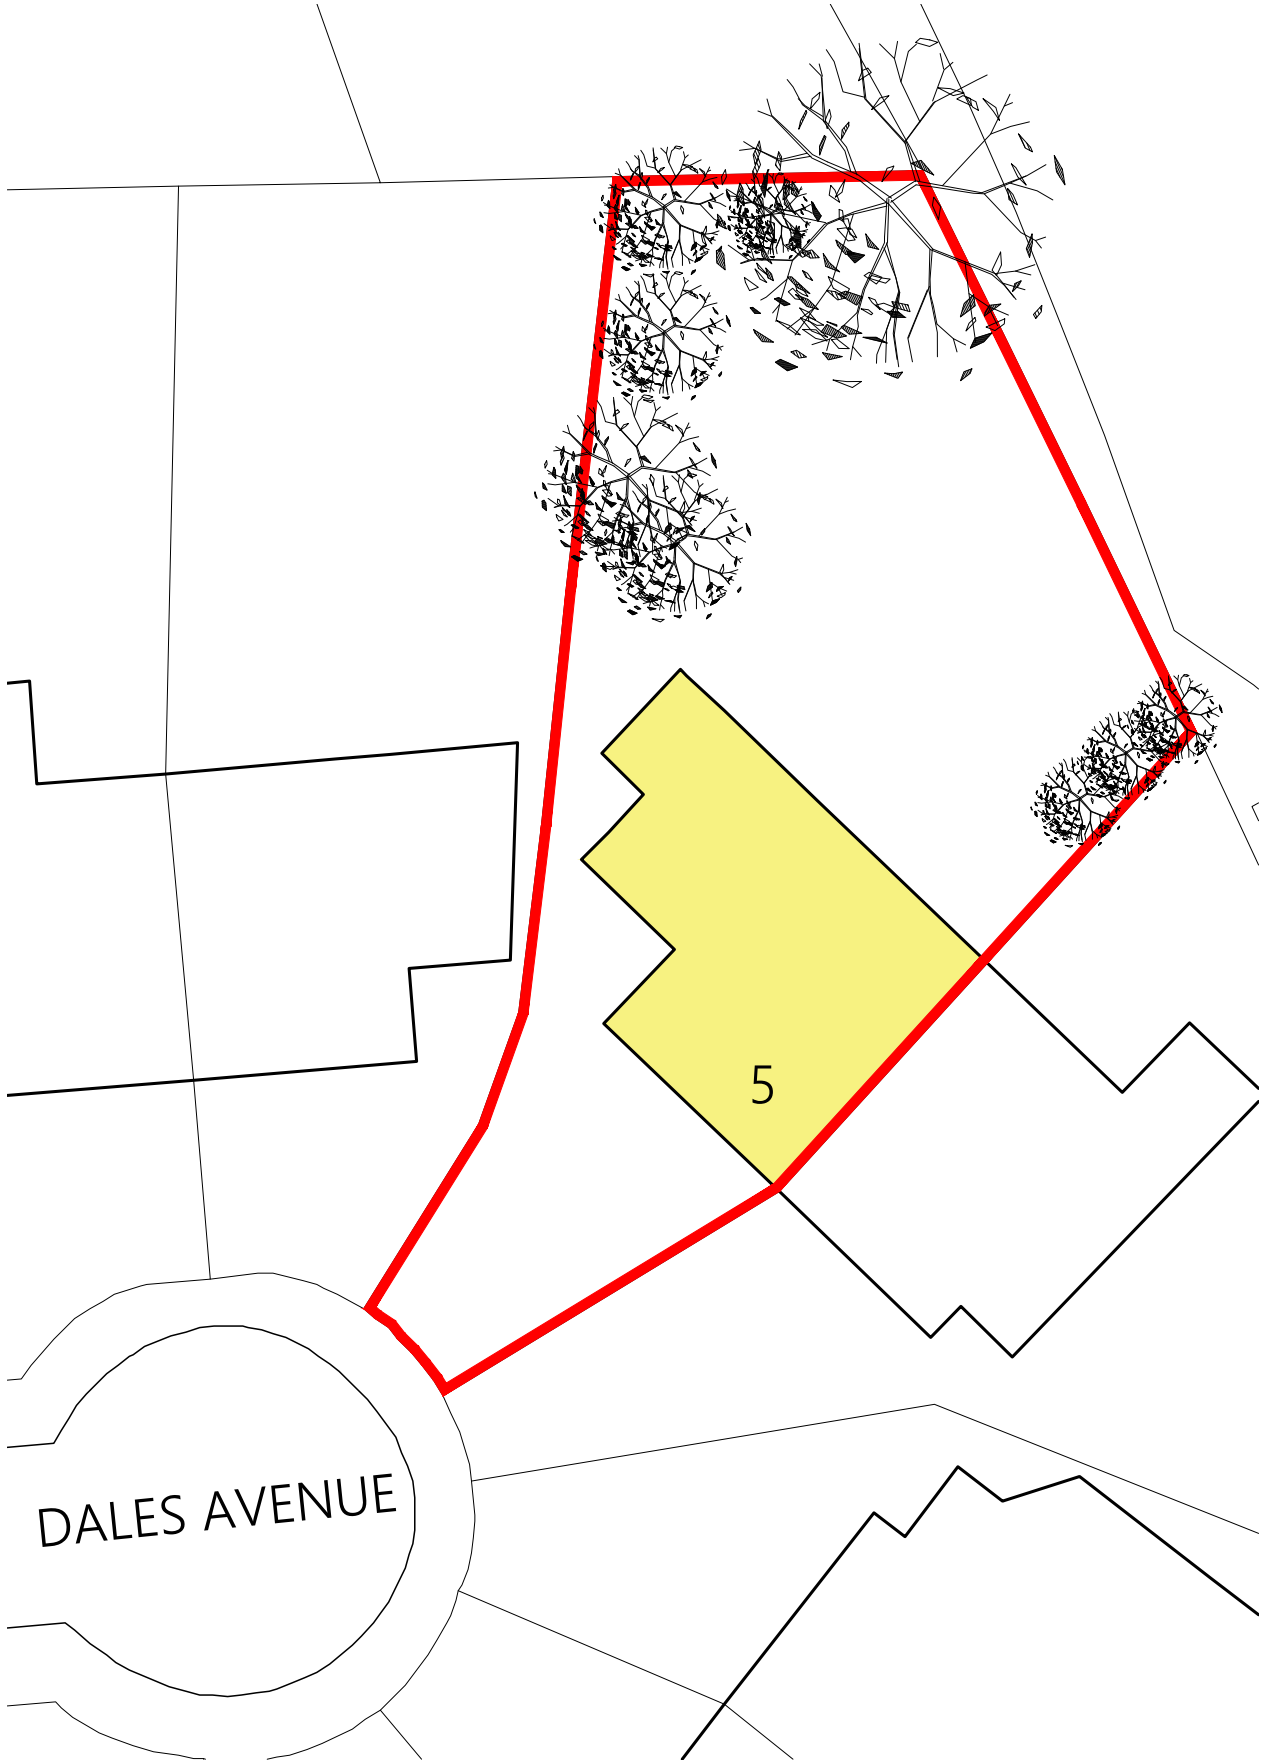

EXISTING BLOCK/SITE PLAN

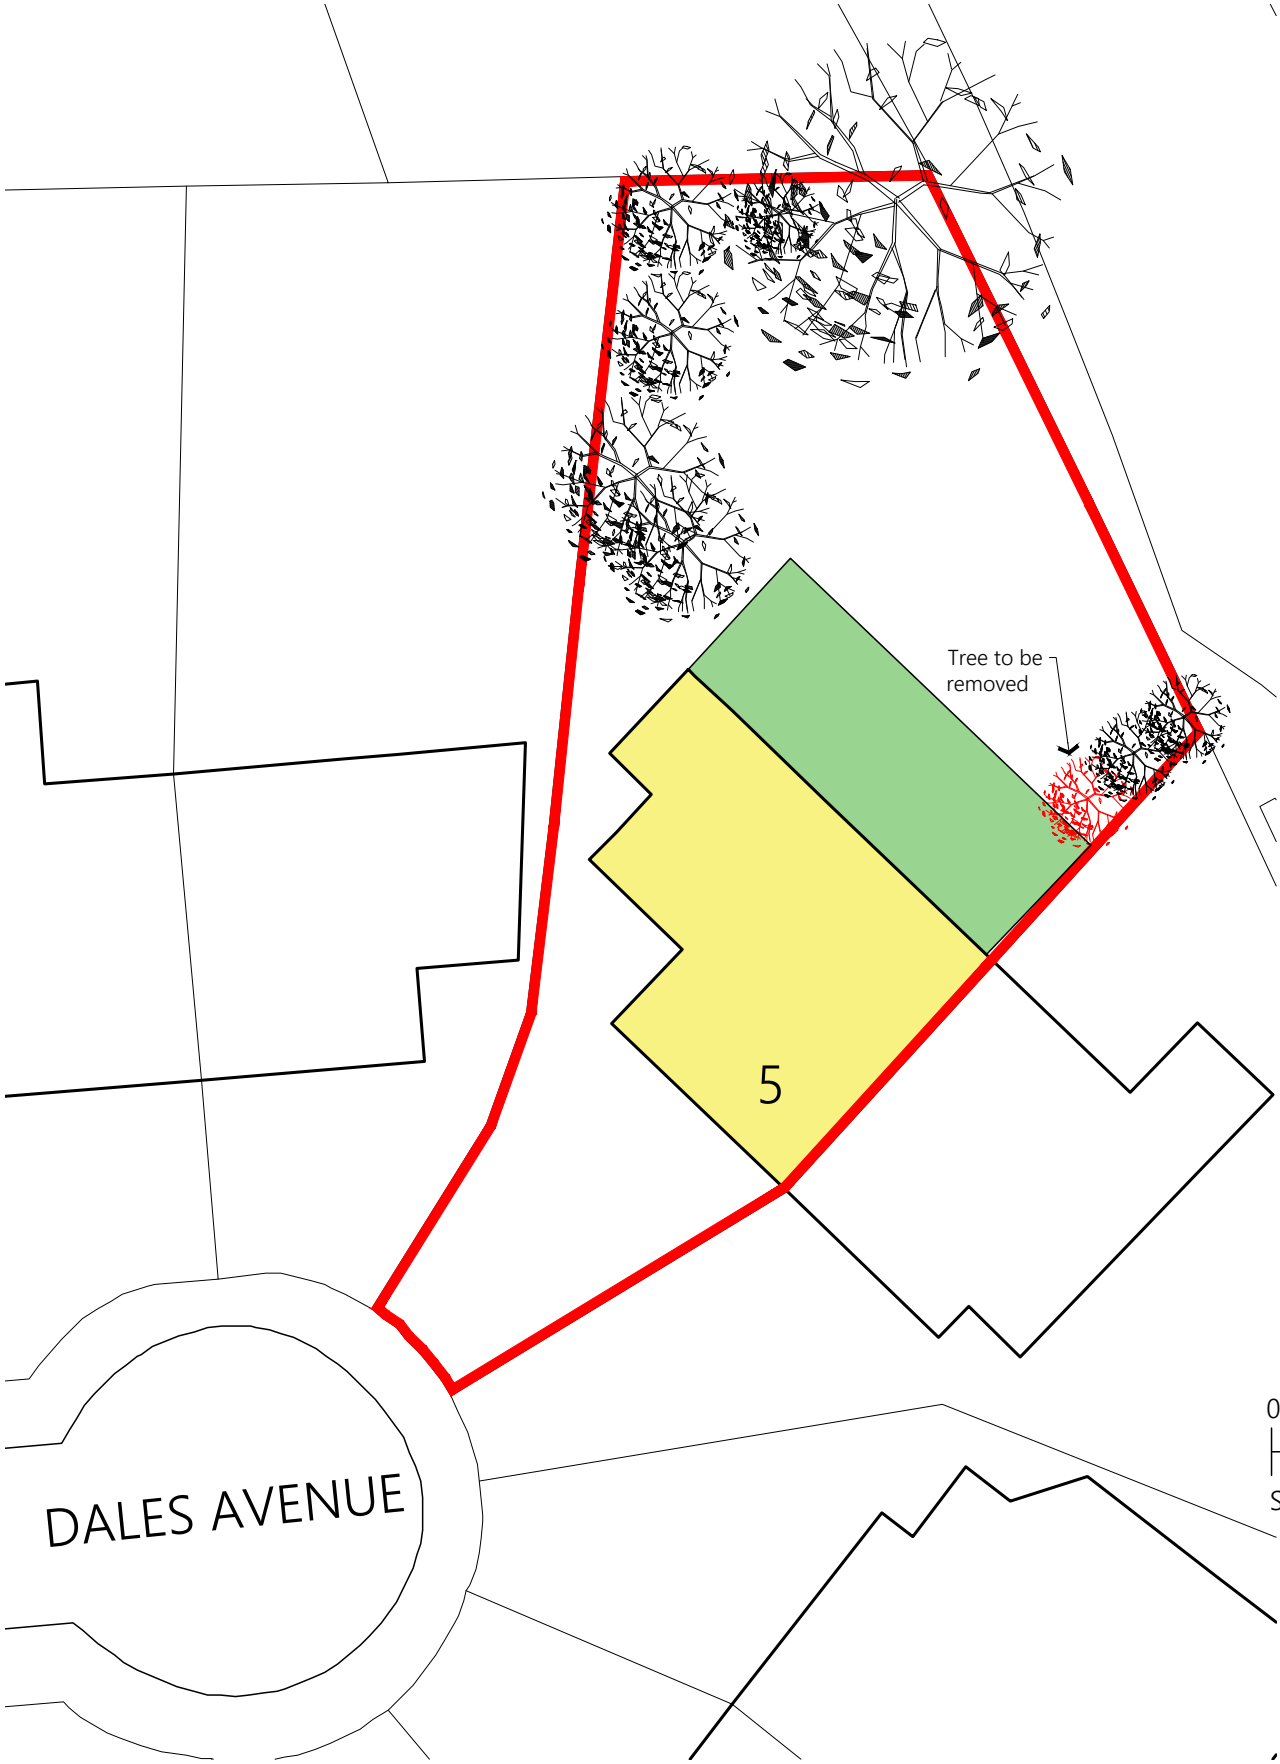

PROPOSED BLOCK/SITE PLAN

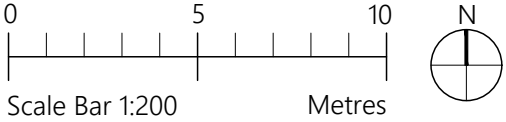

PROJECT	5 Dales Avenue Manchester M8 4NU		
CLIENT	T Parveen		
STATUS	Information		
DRAWING	Block Plans		
DWG No.	2454-06	REV	
SCALE	1:200@A3	DATE	Nov '24

AGBCAD SERVICES

website: www.agbcad.co.uk
email: info@agbcad.co.uk
telephone: 07912 090 125
DO NOT SCALE FROM THIS DRAWING