



Dimensioning

Figured dimensions only to be taken from these designs and drawings. Work to annotated dimensions only. All dimensions to be checked on site. Architectural designers to be informed immediately of any discrepancies before work proceeds. Drawings are to be read in conjunction with relevant specifications, structural engineers and service engineers' drawings.

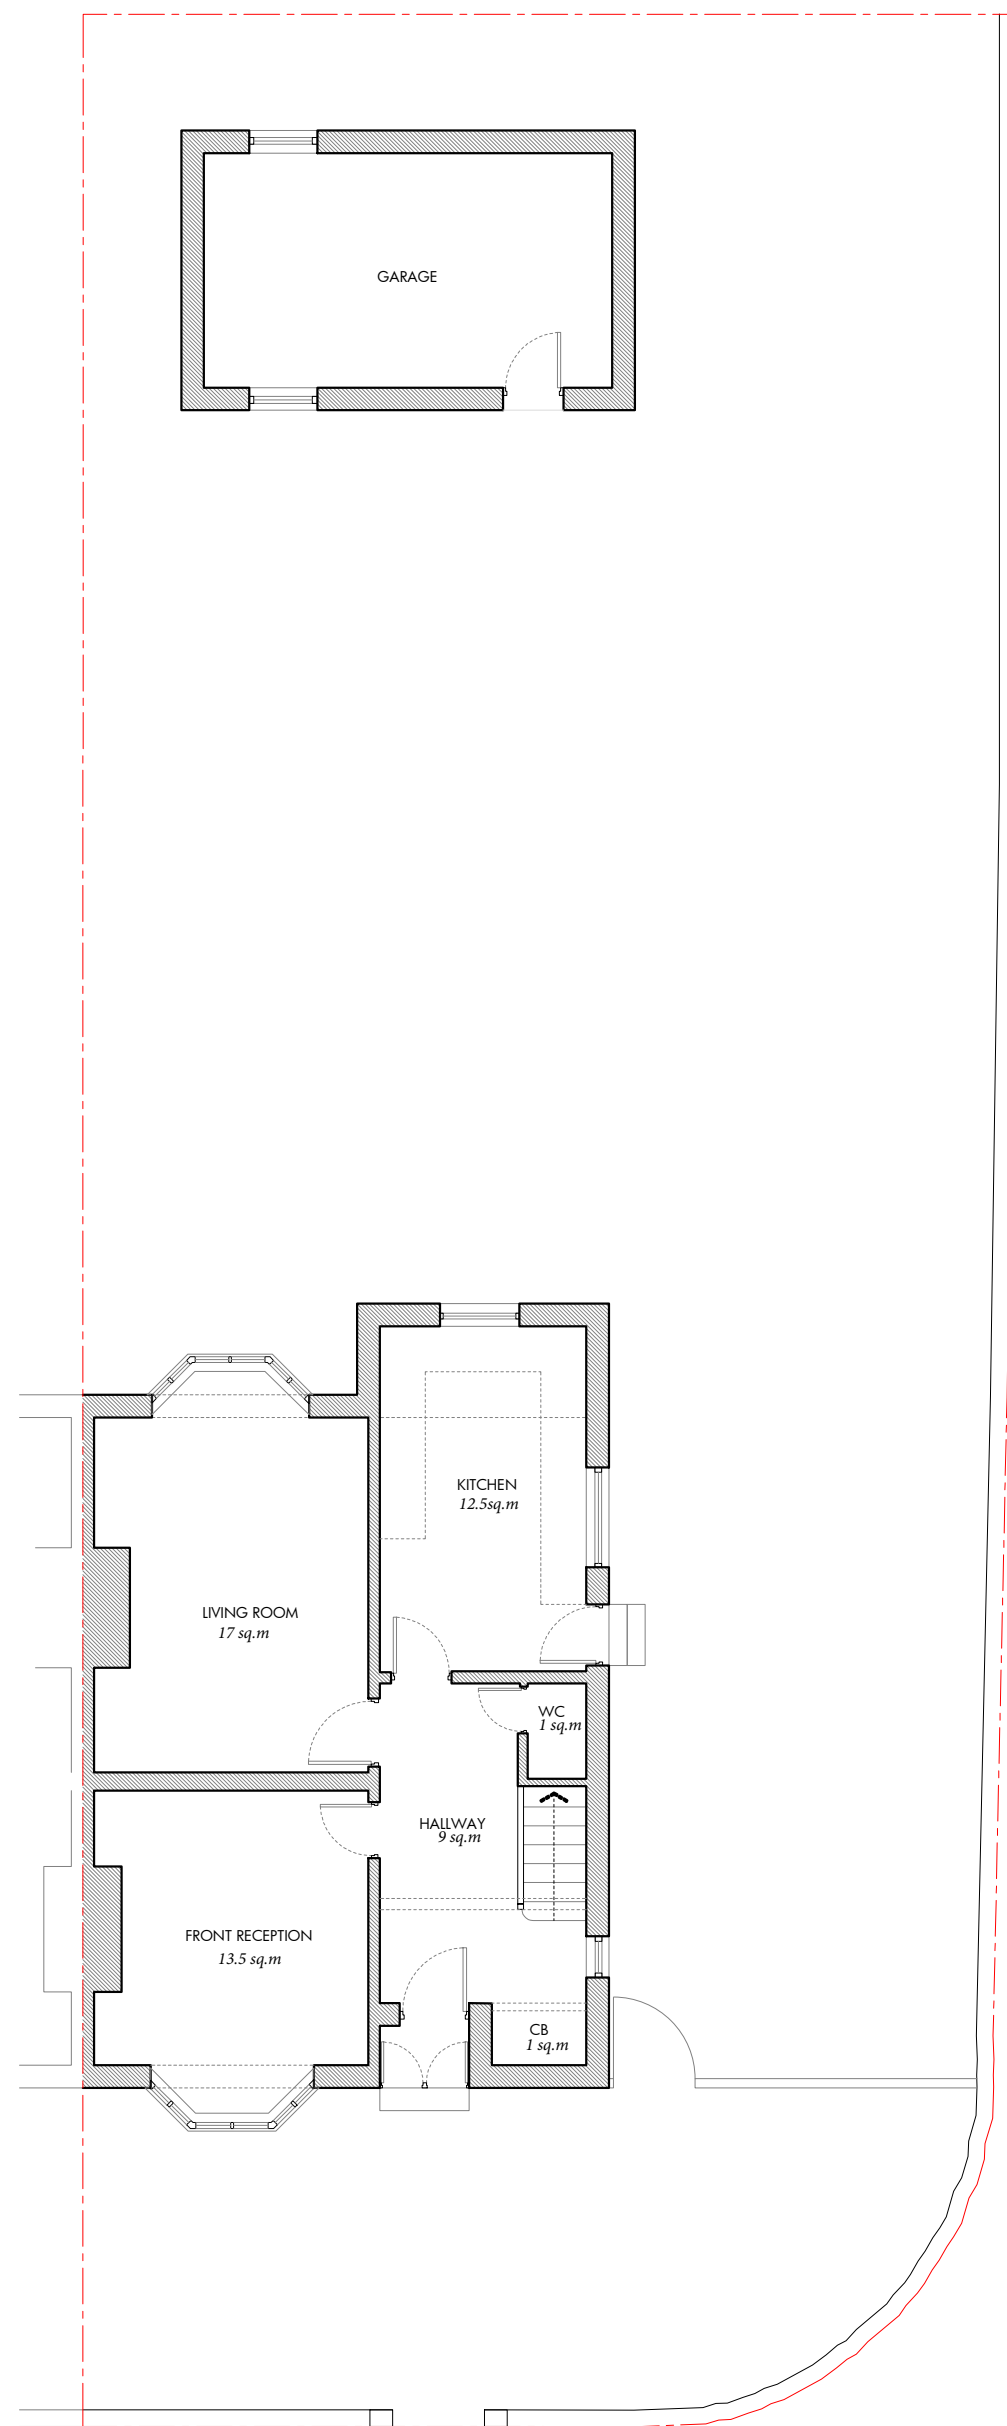


EXISTING GROUND FLOOR PLAN
1:100 @ A2

0m 1m 3m 5m

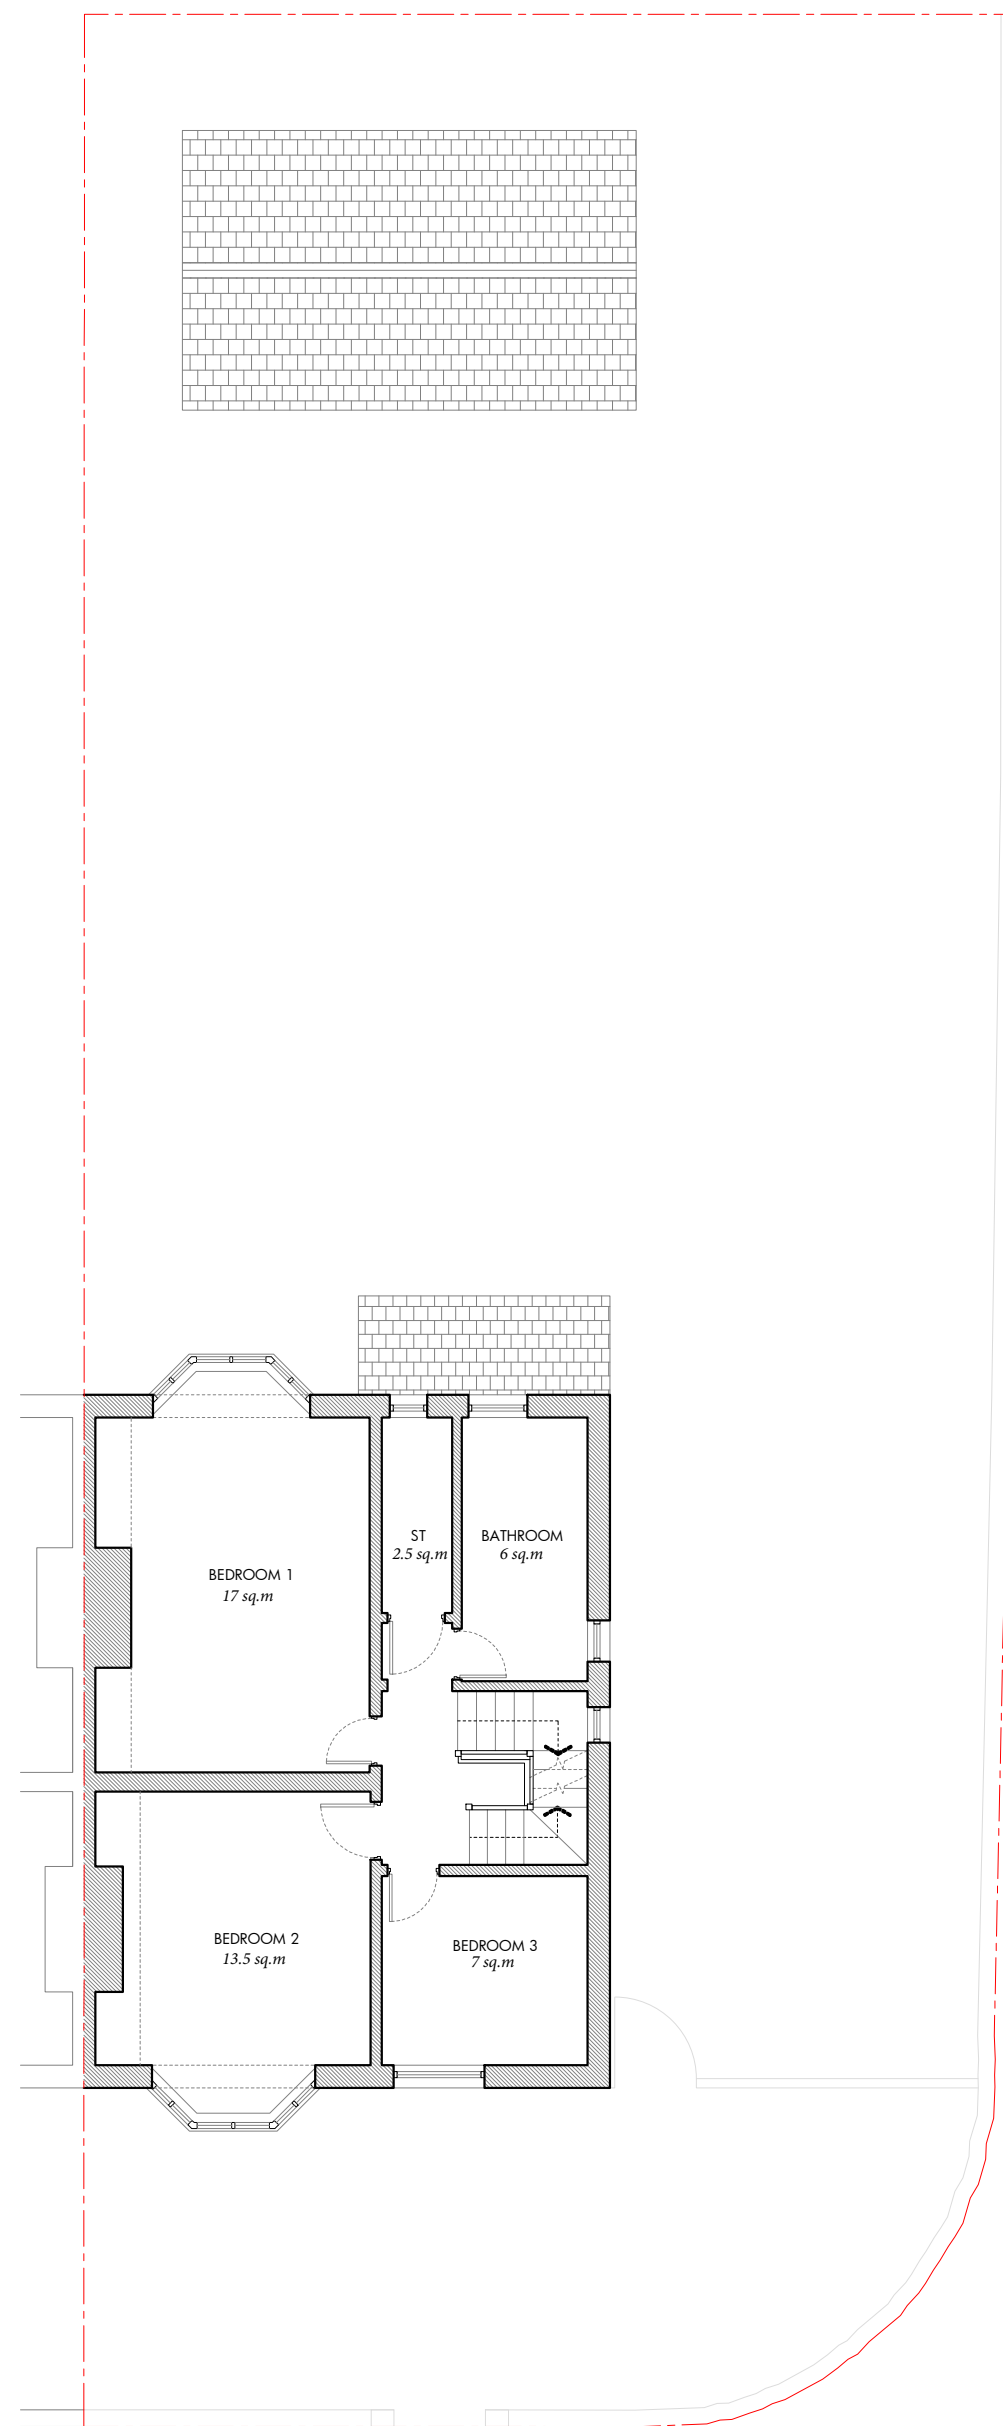

EXISTING FIRST FLOOR PLAN
1:100 @ A2

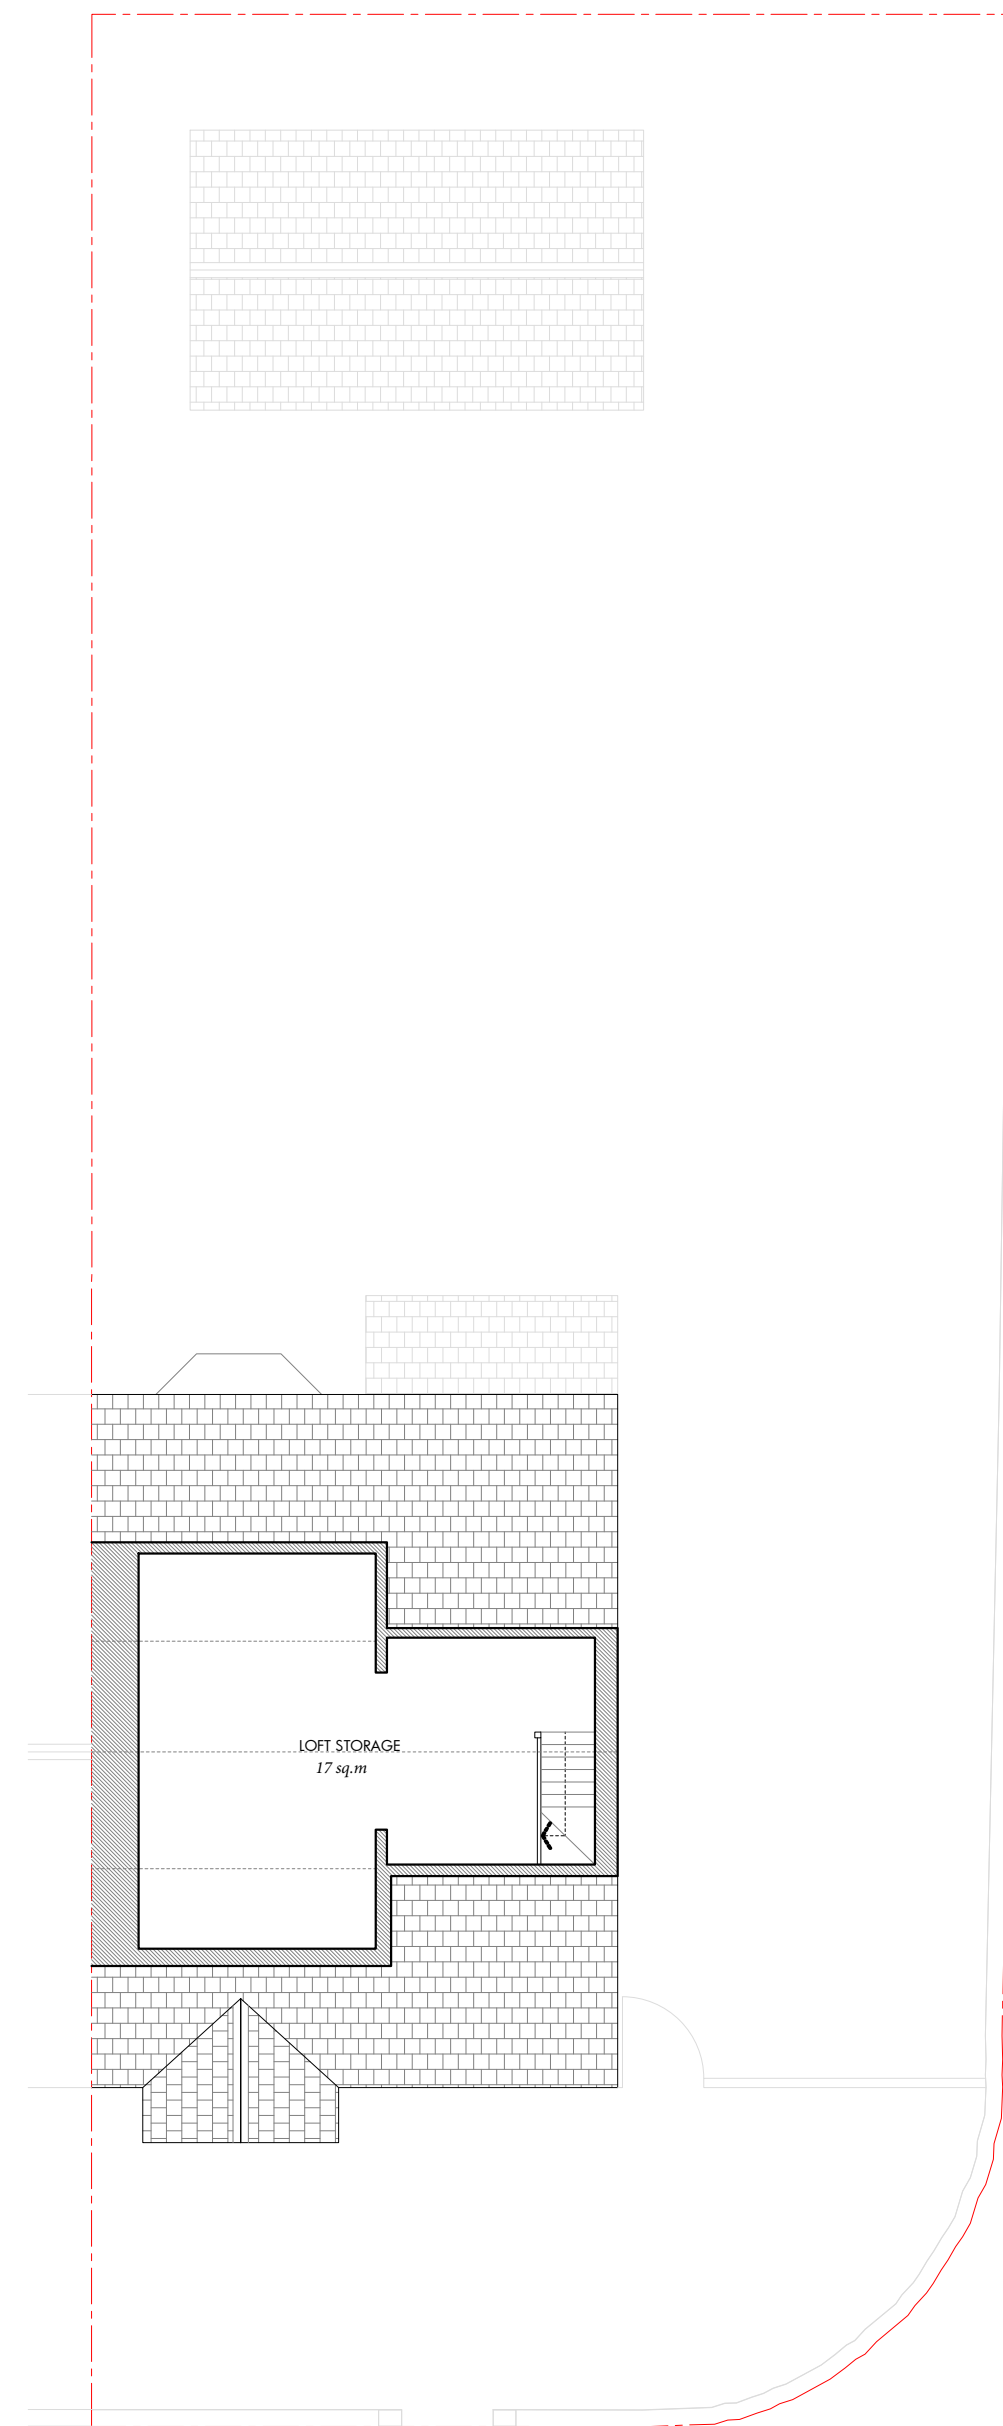

EXISTING LOFT FLOOR PLAN
1:100 @ A2

Rev	Date	Description
-	17/12/24	Issued to client for comments



S A L E M
A R C H I T E C T S

Architecture | Masterplanning | Graphics

CLIENT:
Mr. Rubbani

PROJECT:
*29 Bennette Road,
Crumpsall,
M8 5FA*

TITLE:
Existing Plans

SCALE:
1:100 @ A2

DRAWING NO.
Sheet 2

REV:

DATE:


December 2024

Dimensioning


Figured dimensions only to be taken from these designs and drawings. Work to annotated dimensions only. All dimensions to be checked on site. Architectural designers to be informed immediately of any discrepancies before work proceeds. Drawings are to be read in conjunction with relevant specifications, structural engineers and service engineers' drawings.




EXISTING FRONT ELEVATION
1:100 @ A2

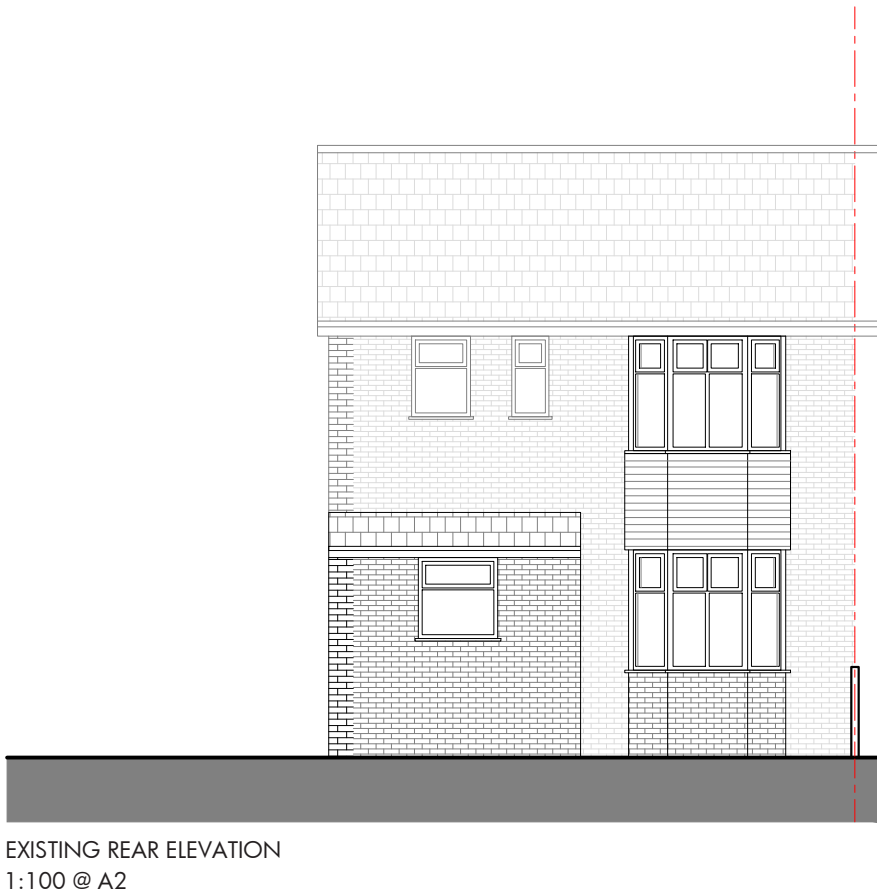


EXISTING REAR ELEVATION
1:100 @ A2

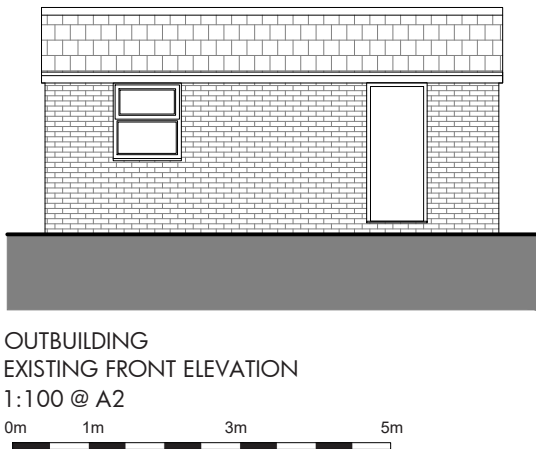


OUTBUILDING
EXISTING FRONT ELEVATION
1:100 @ A2

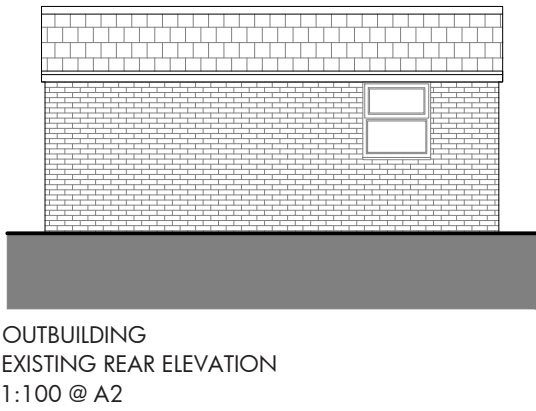


OUTBUILDING
EXISTING REAR ELEVATION
1:100 @ A2

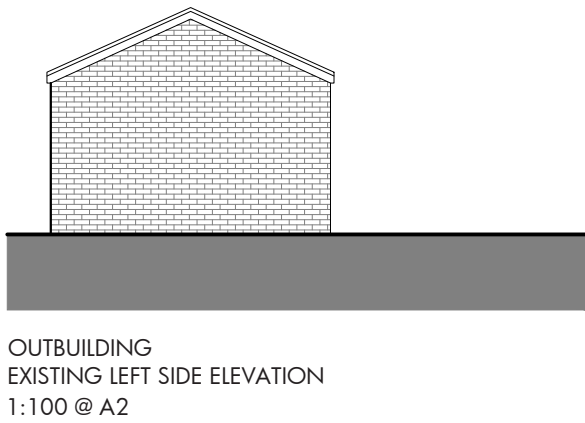


OUTBUILDING
EXISTING LEFT SIDE ELEVATION
1:100 @ A2

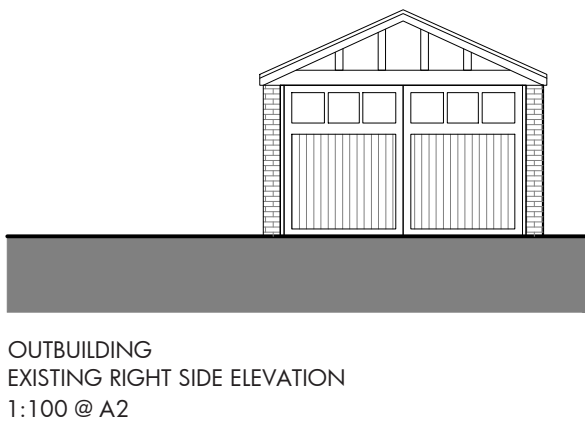

OUTBUILDING
EXISTING RIGHT SIDE ELEVATION
1:100 @ A2

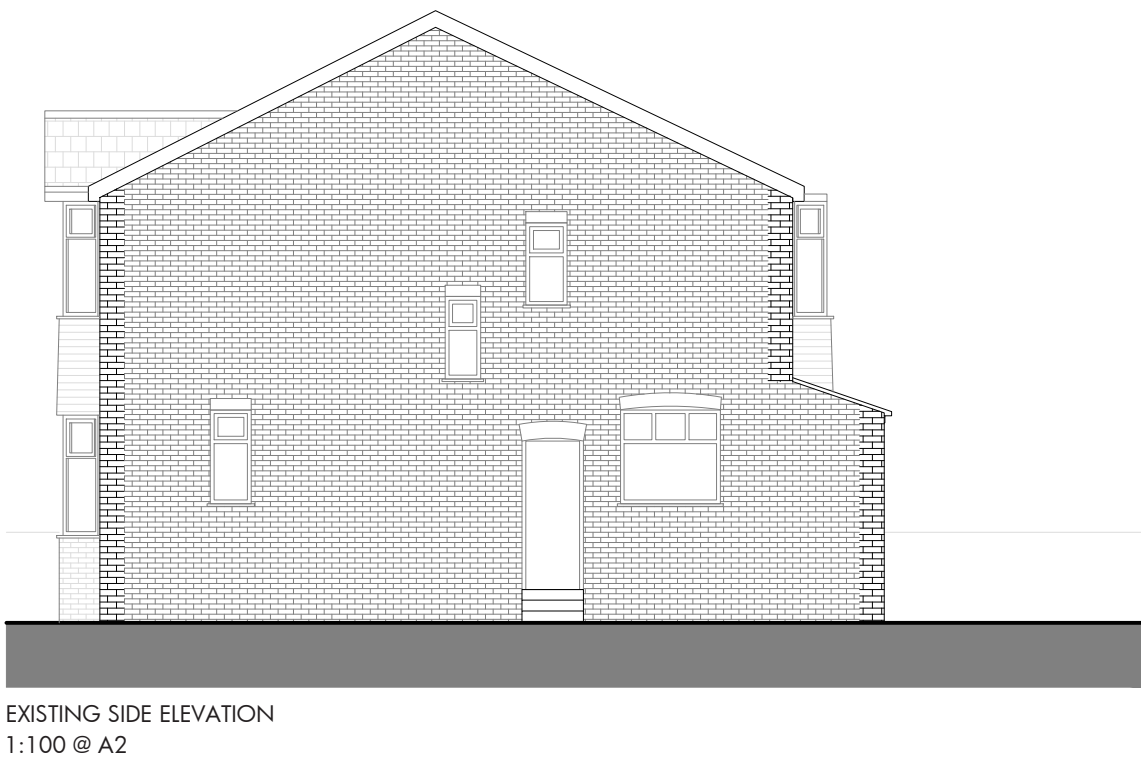

EXISTING SIDE ELEVATION
1:100 @ A2

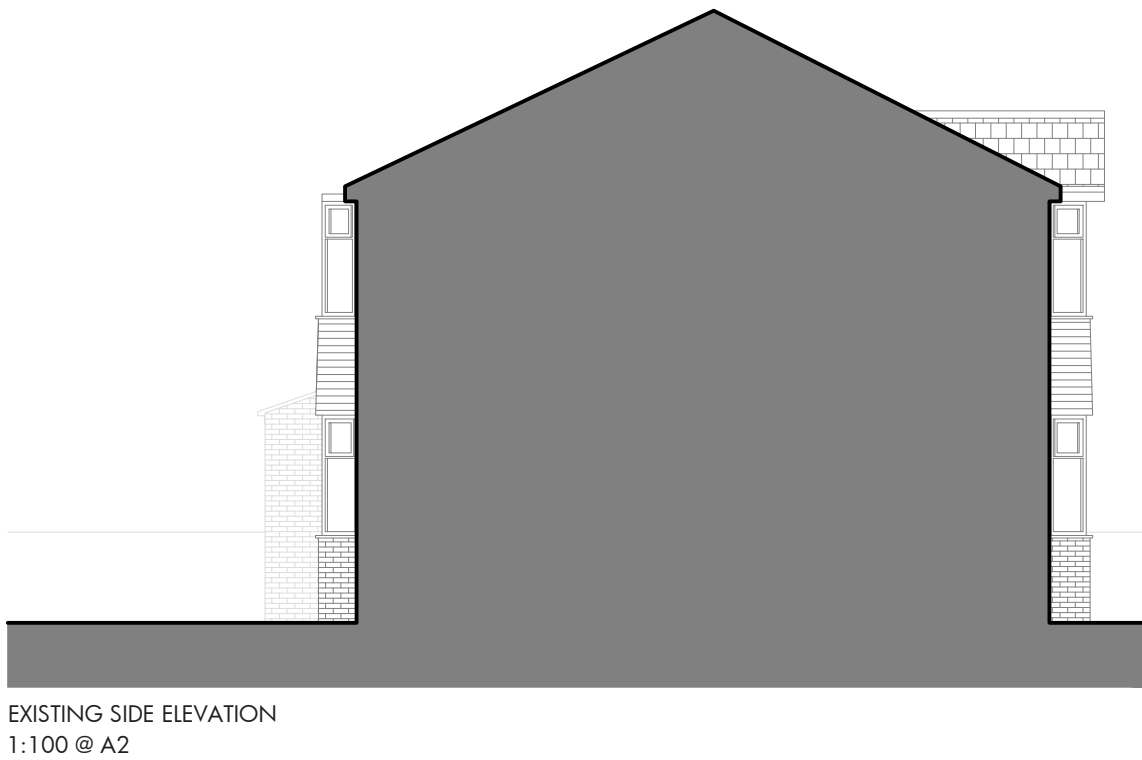

EXISTING SIDE ELEVATION
1:100 @ A2

Rev	Date	Description
-	17/12/24	Issued to client for comments



S A L E E M
ARCHITECTS

Architecture | Masterplanning | Graphics

CLIENT:
Mr. Rubbani

PROJECT:
29 Bennette Road,
Crumpsall,
M8 5FA

TITLE:
Existing Elevations

SCALE: 1:100 @ A2
DATE: December 2024

DRAWING NO.
Sheet 4