

-

First issue

29/06/24

A

Revised to include topcrete block

05/07/24

Various amendments indicated in colour for clarity

no.

revision

date

Kamha Architects

5 Mauldeth Road West
Widlington, Manchester, M20 3WB
0161 446 2525

project:

MERZEE RESTAURANT
M19 3WN

title:

E XISTING Plans

scale:

sheet

date:

1:100

A1

July 2024


drawing status:

drawing no:

rev:

AL.02

-

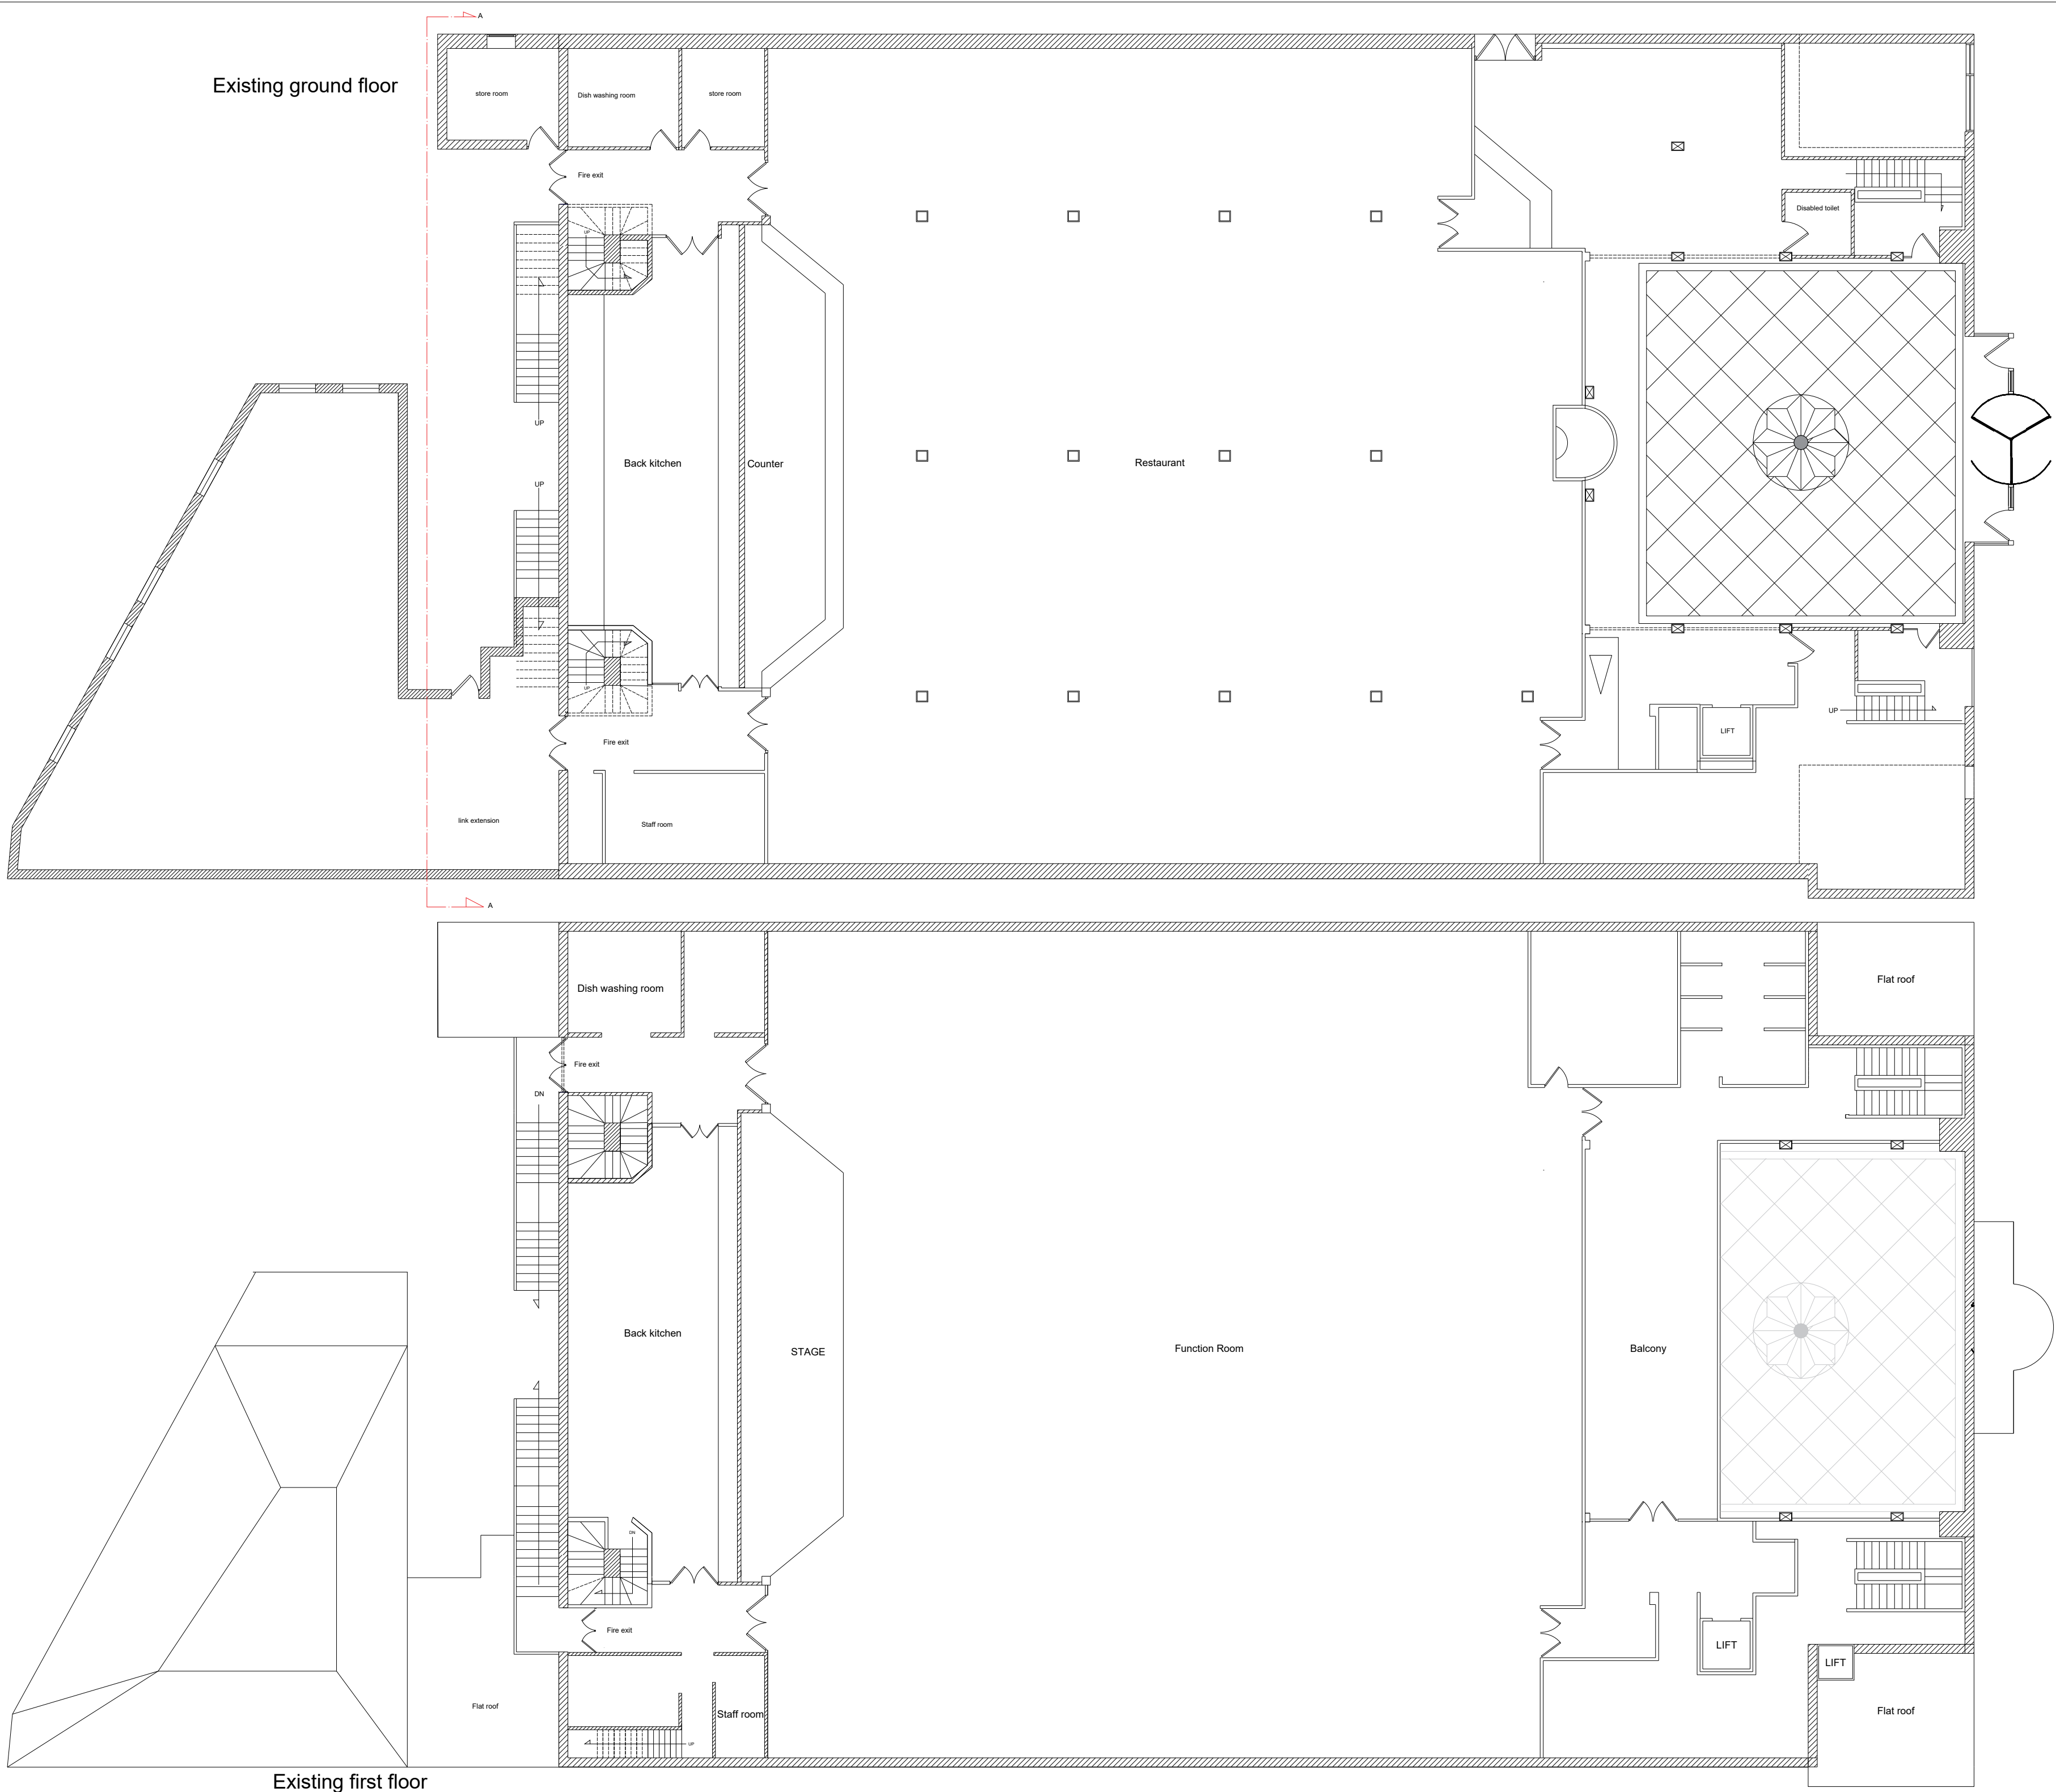

no.	revision	date
-----	----------	------



Kamha Architects

5 Mauldeth Road West,
Warrington, Manchester, M20 3WB
0161 446 2525

project:
MERZEE RESTAURANT
M19 3WN


Existing and proposed plans

scale: sheet: date:
1:100 A1 July 2024


drawing status:

drawing no: rev:
AL.03 -


Existing SECOND floor

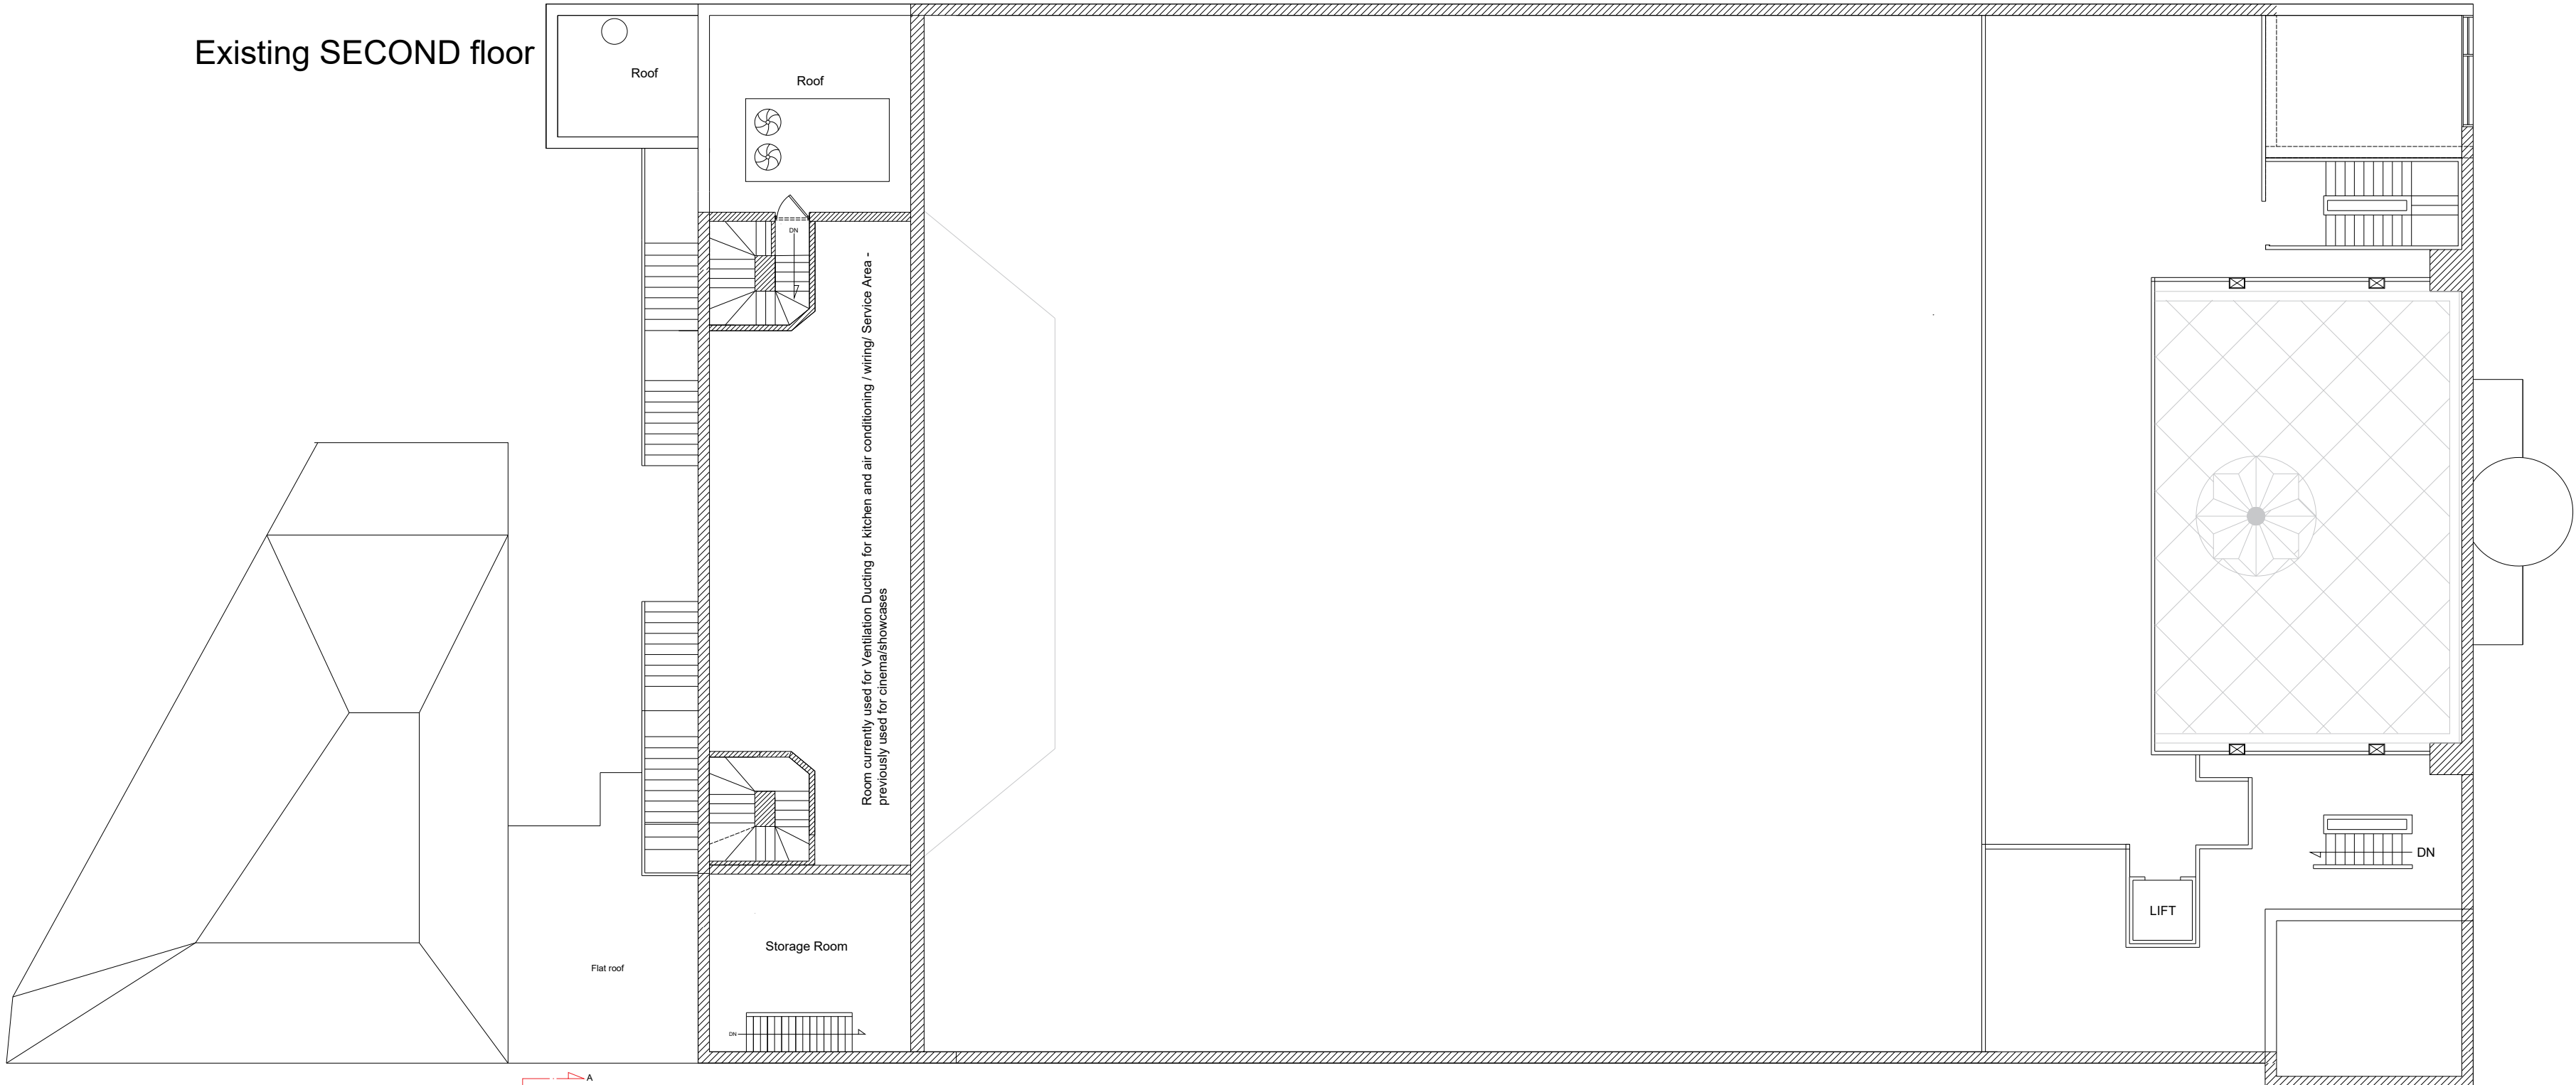


Proposed THIRD floor

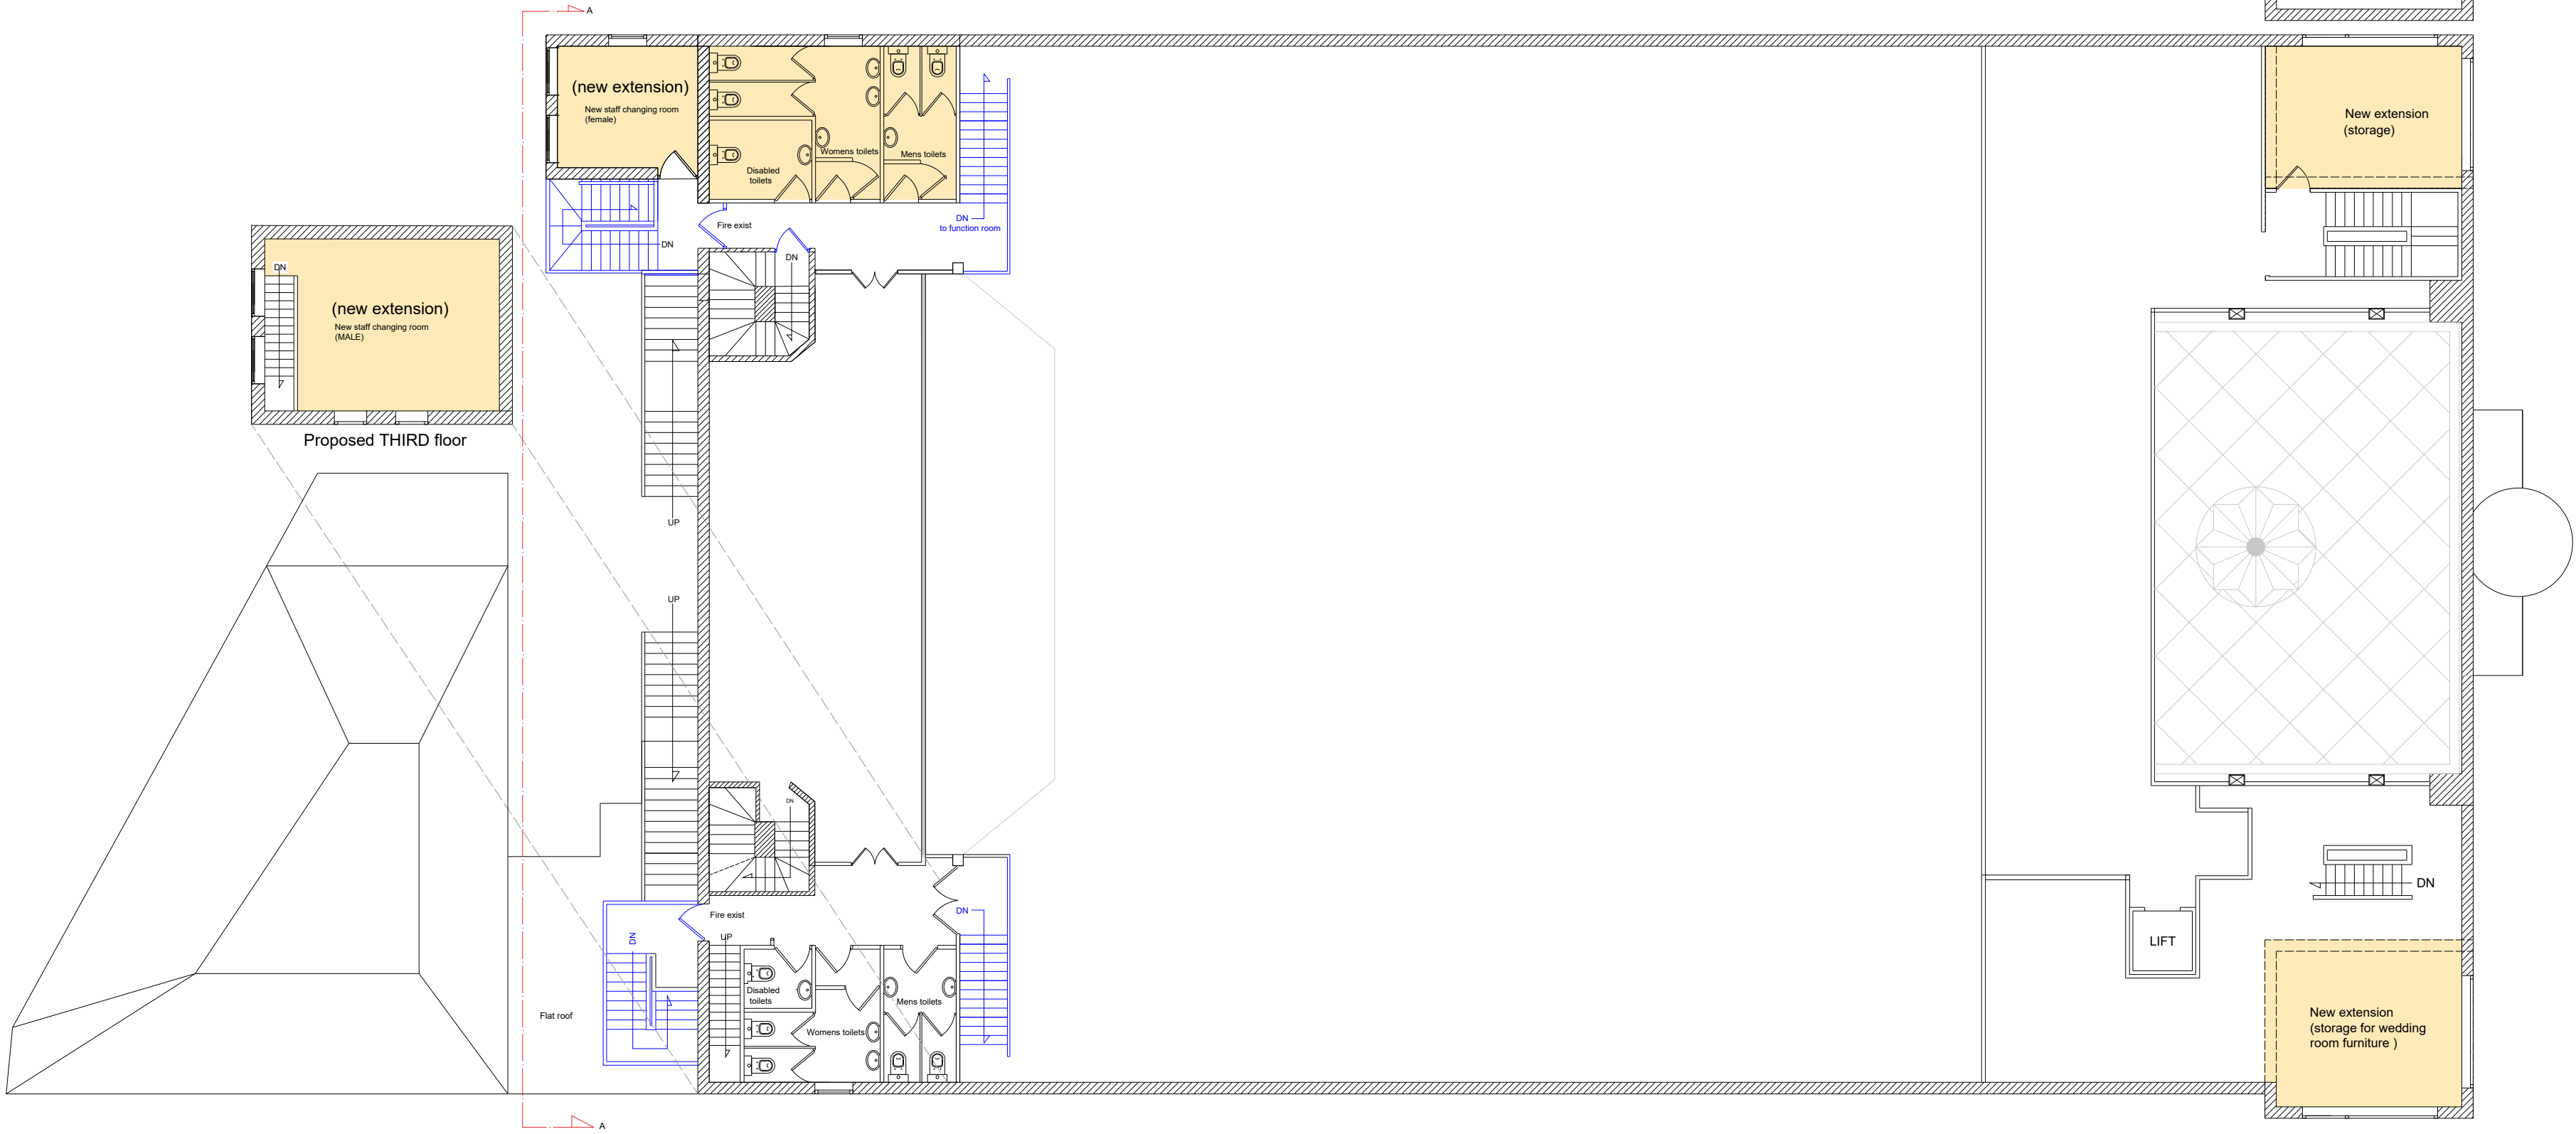


Proposed SECOND floor

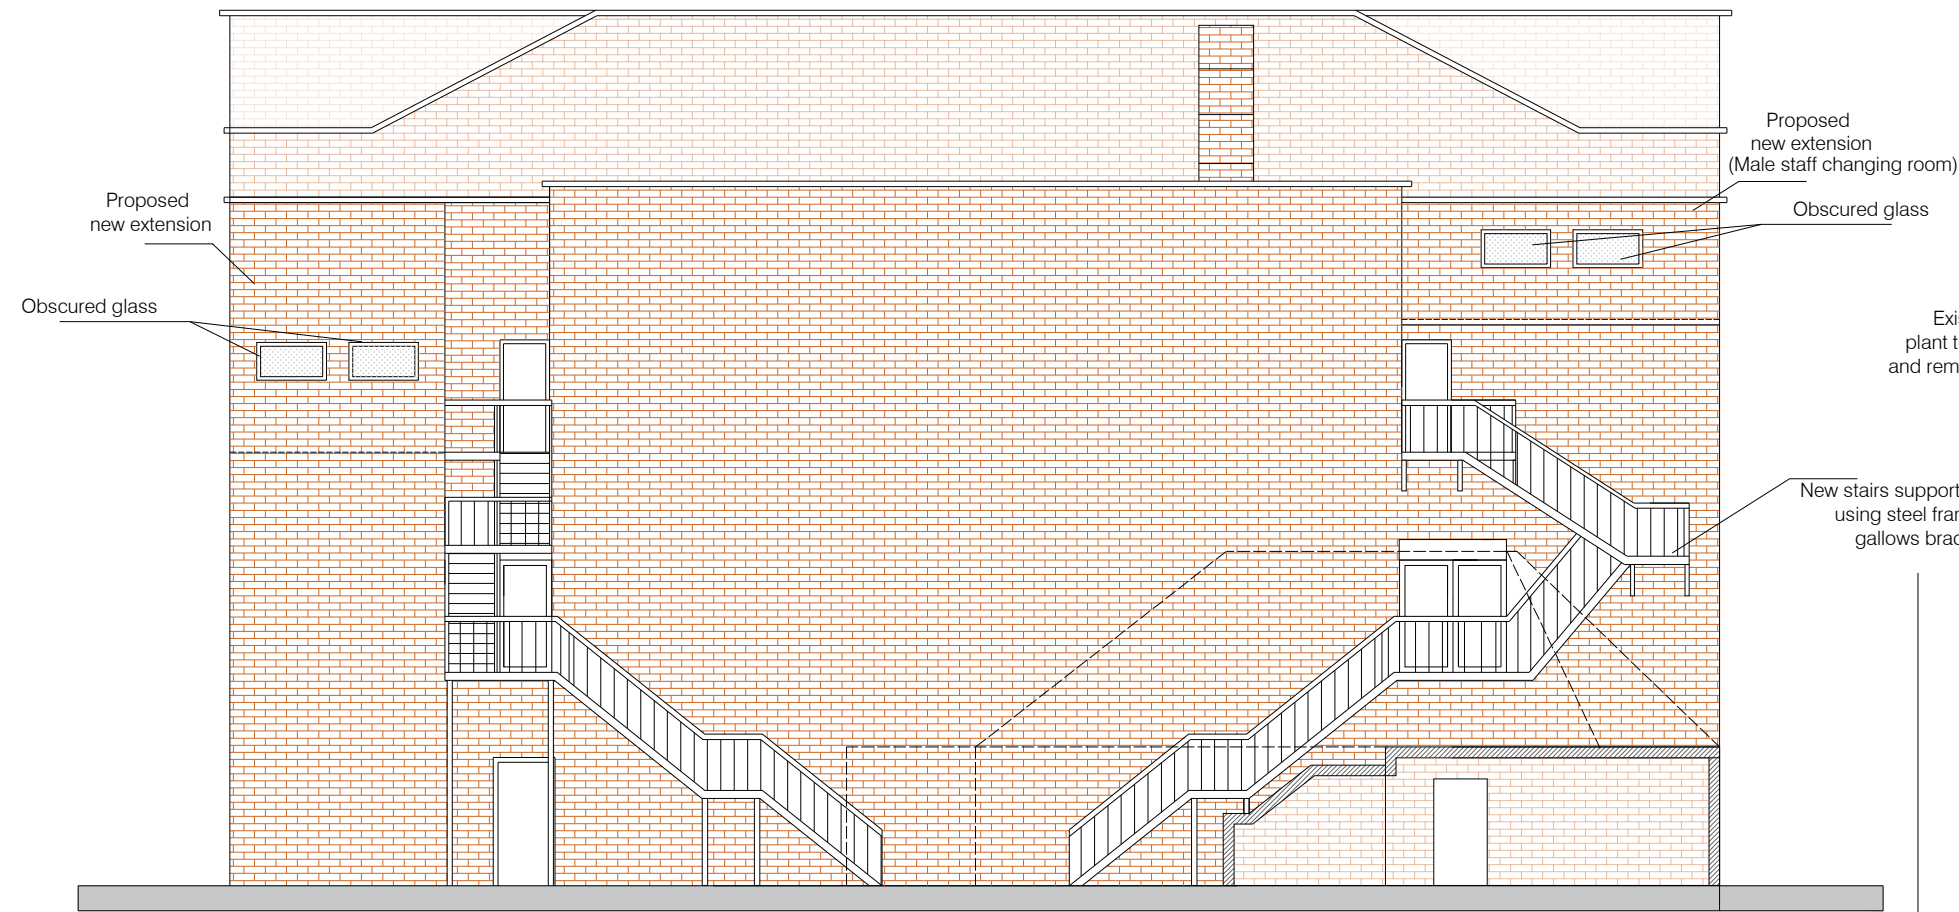


Proposed rear elevation/ section AA

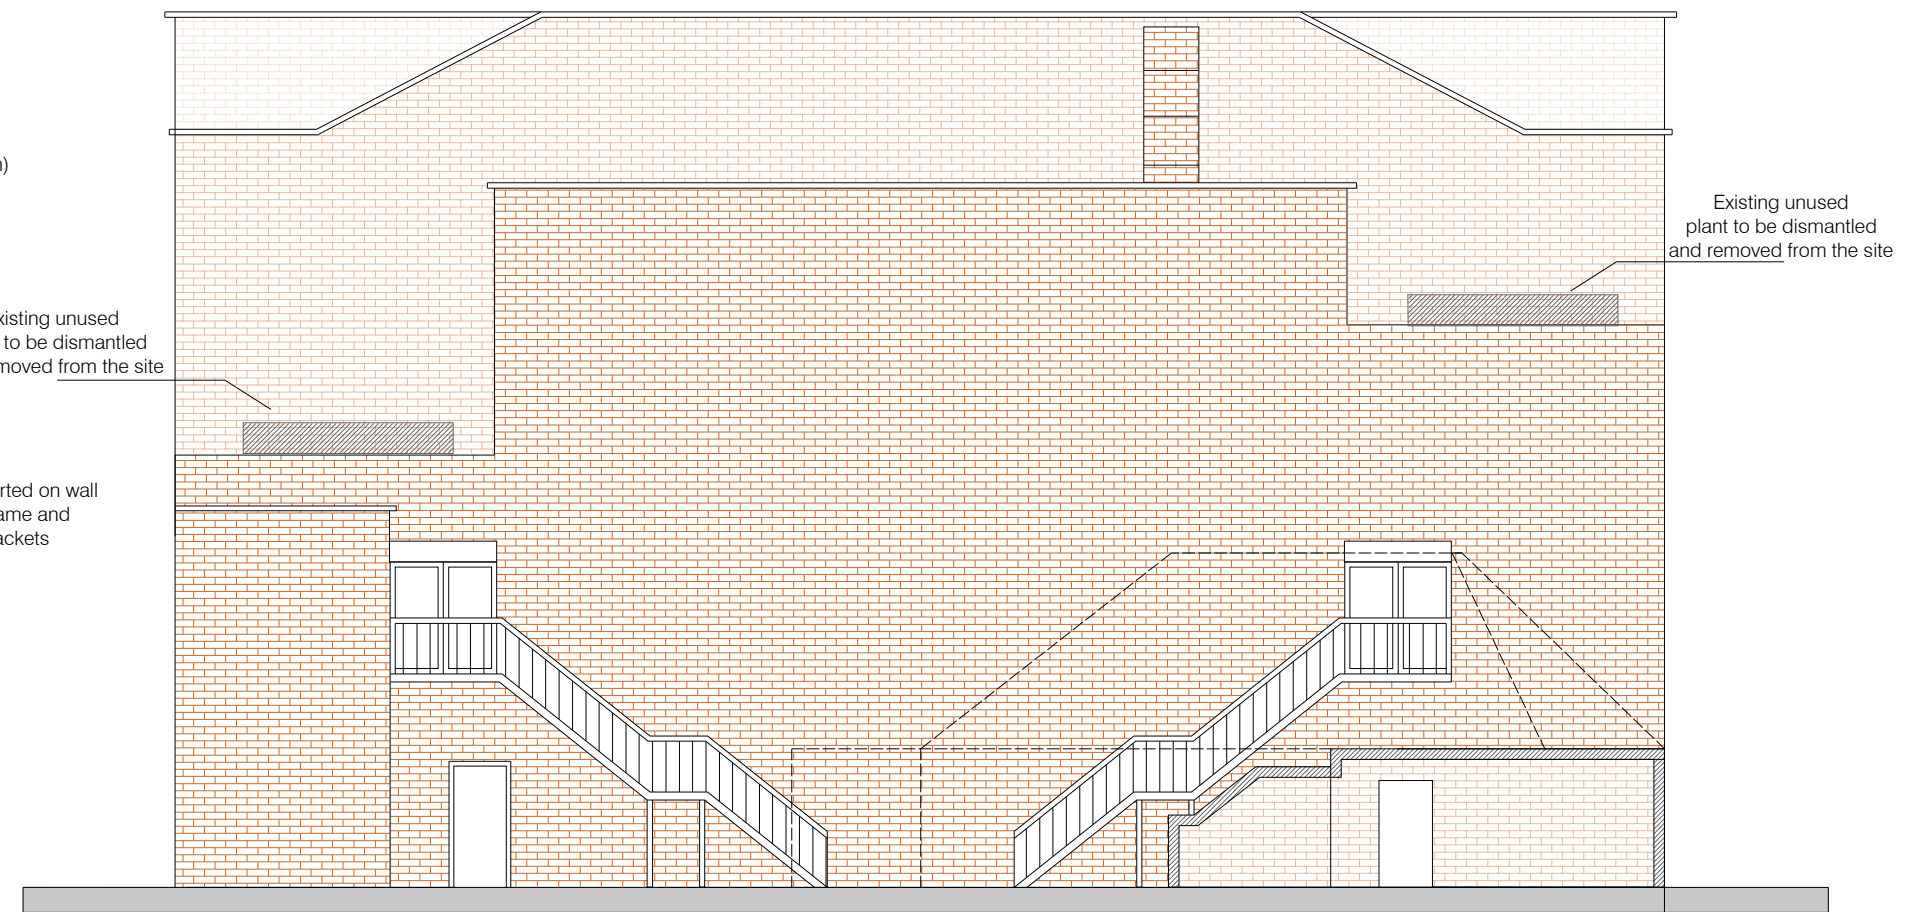


Existing rear elevation/ section AA

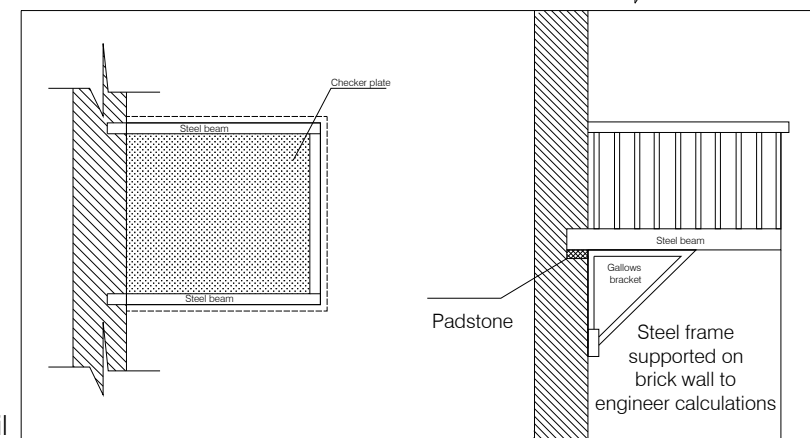

External staircase landing detail

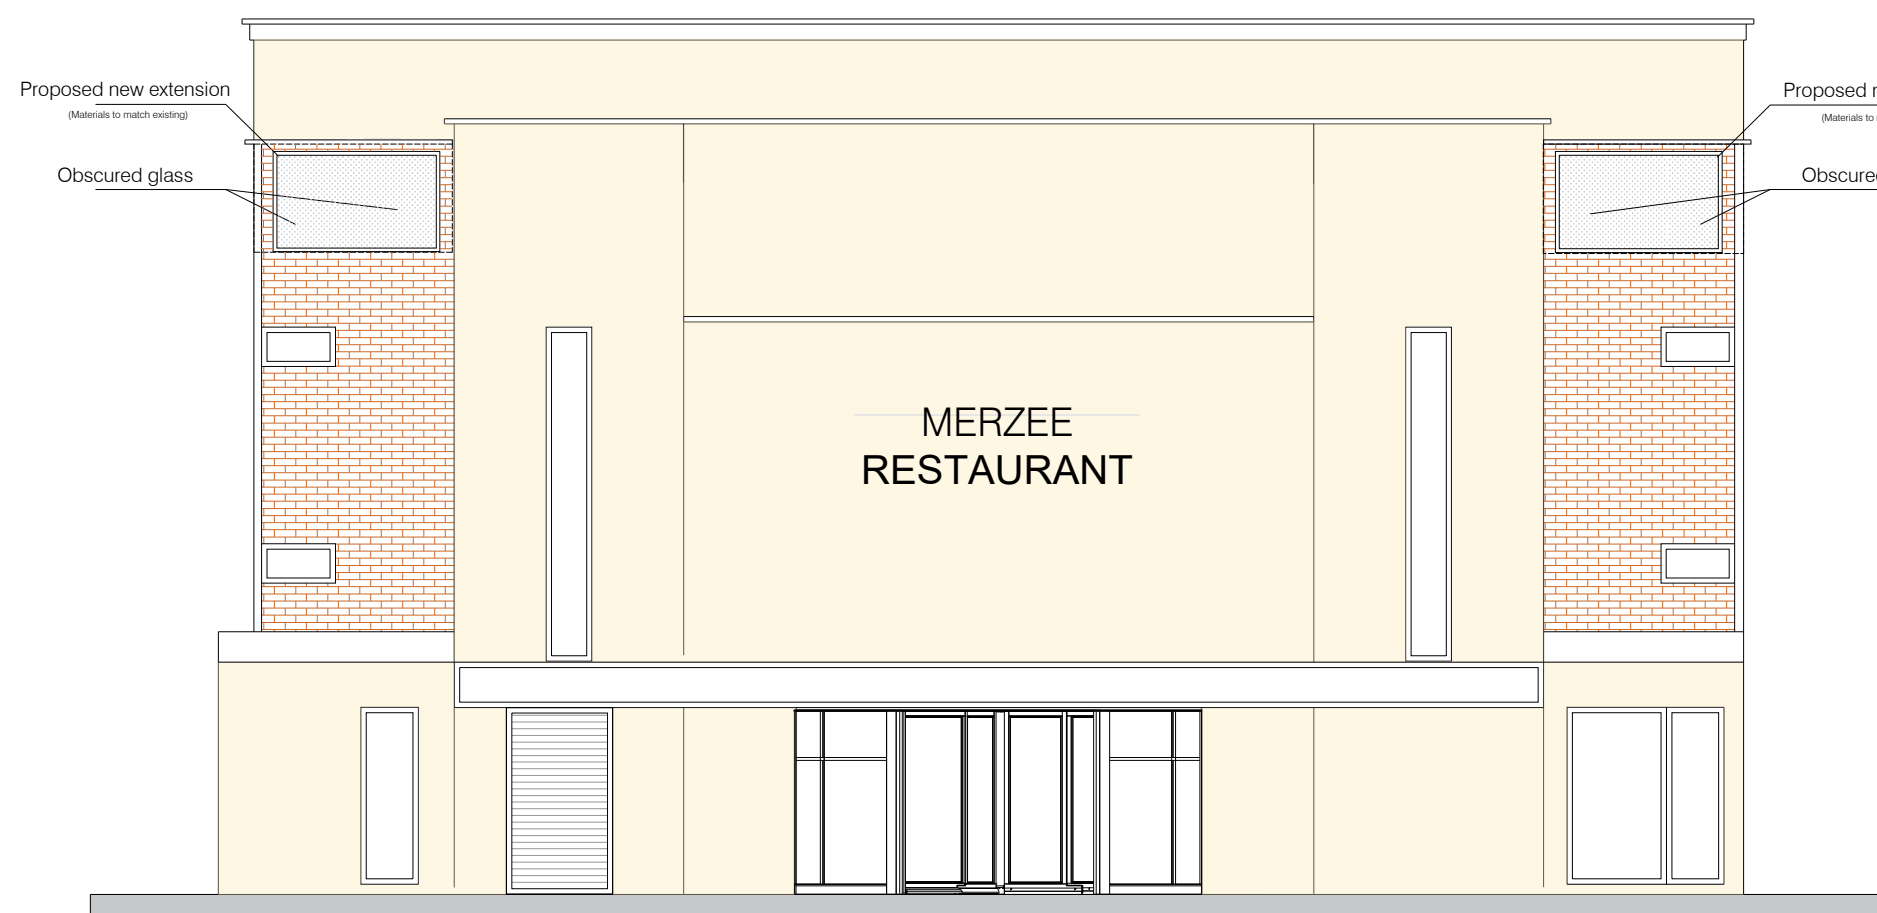

Propose front elevation

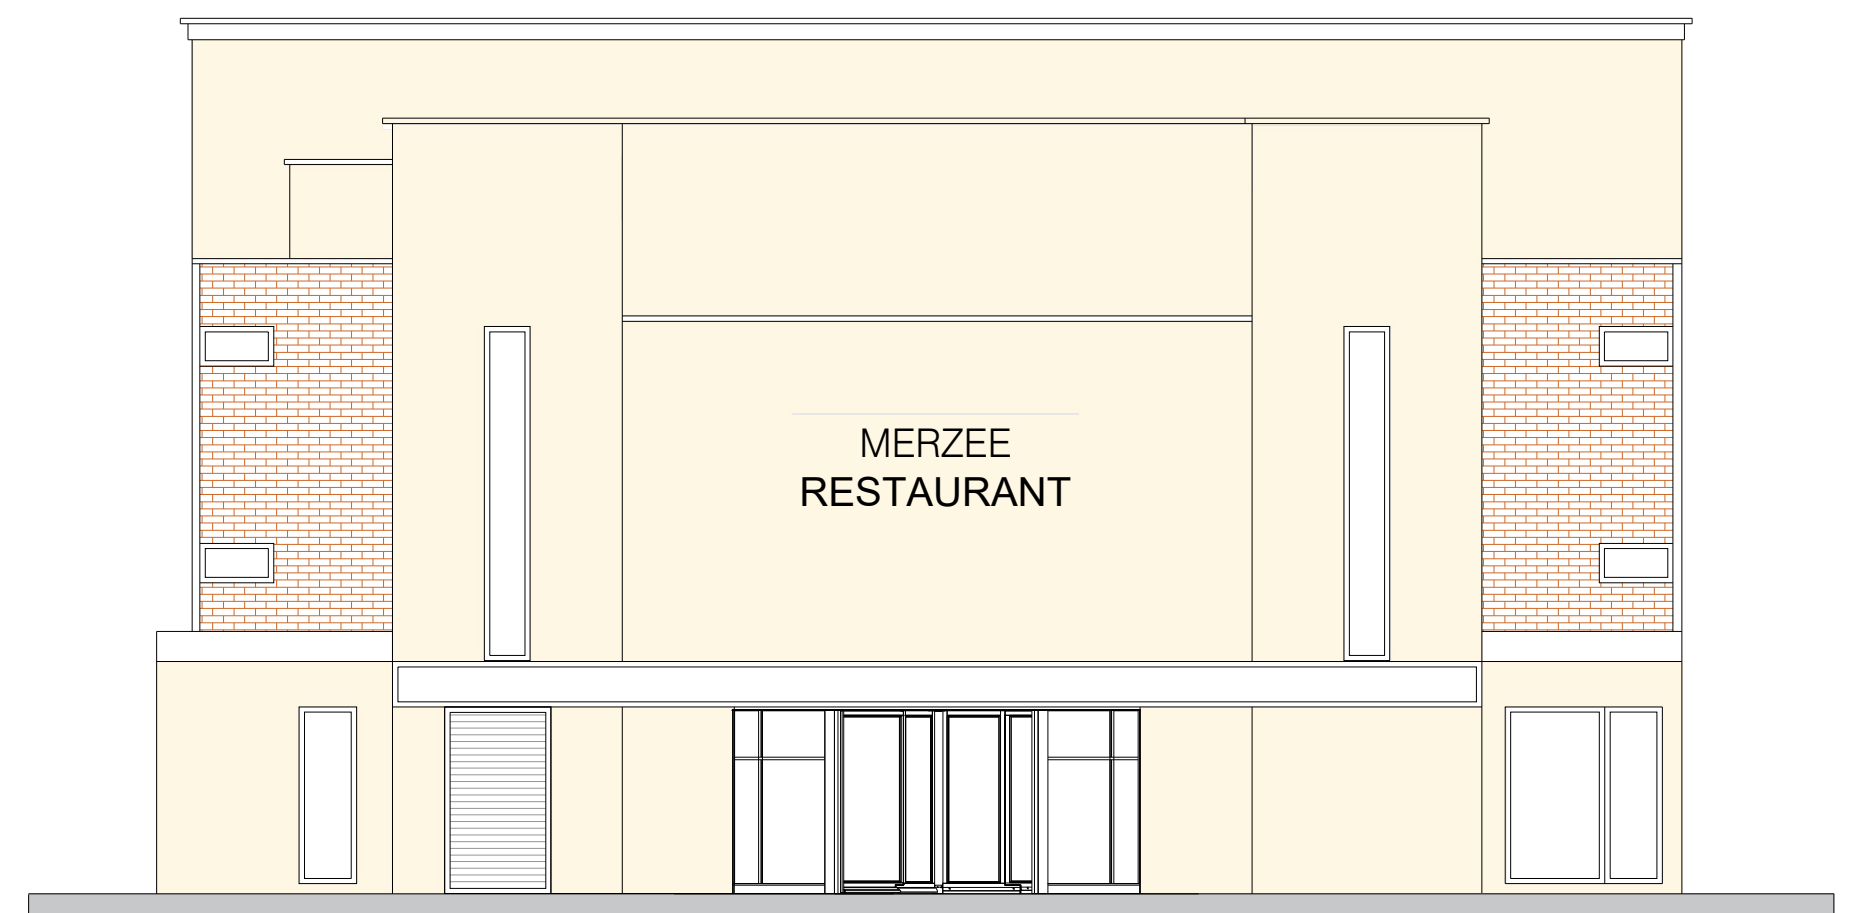

Existing front elevation

- First issue 29/06/24
 A Revised to include topcrete block 05/07/24

Various amendments indicated in
 colour for clarity

no.	revision	date
1	First issue	29/06/24
2	Revised to include topcrete block	05/07/24



Kamha Architects

5 Mauldeth Road West,
 Withington, Manchester, M20 3WB
 0161 446 2525

project:
 MERZEE RESTAURANT
 M19 3WN


title:
 New Mezzanine/ Rear Extension Project
 Elevations

scale: 1:100
 sheet: A1
 date: July 2024


drawing status:

drawing no.	rev.
AL.04	-

AL.04

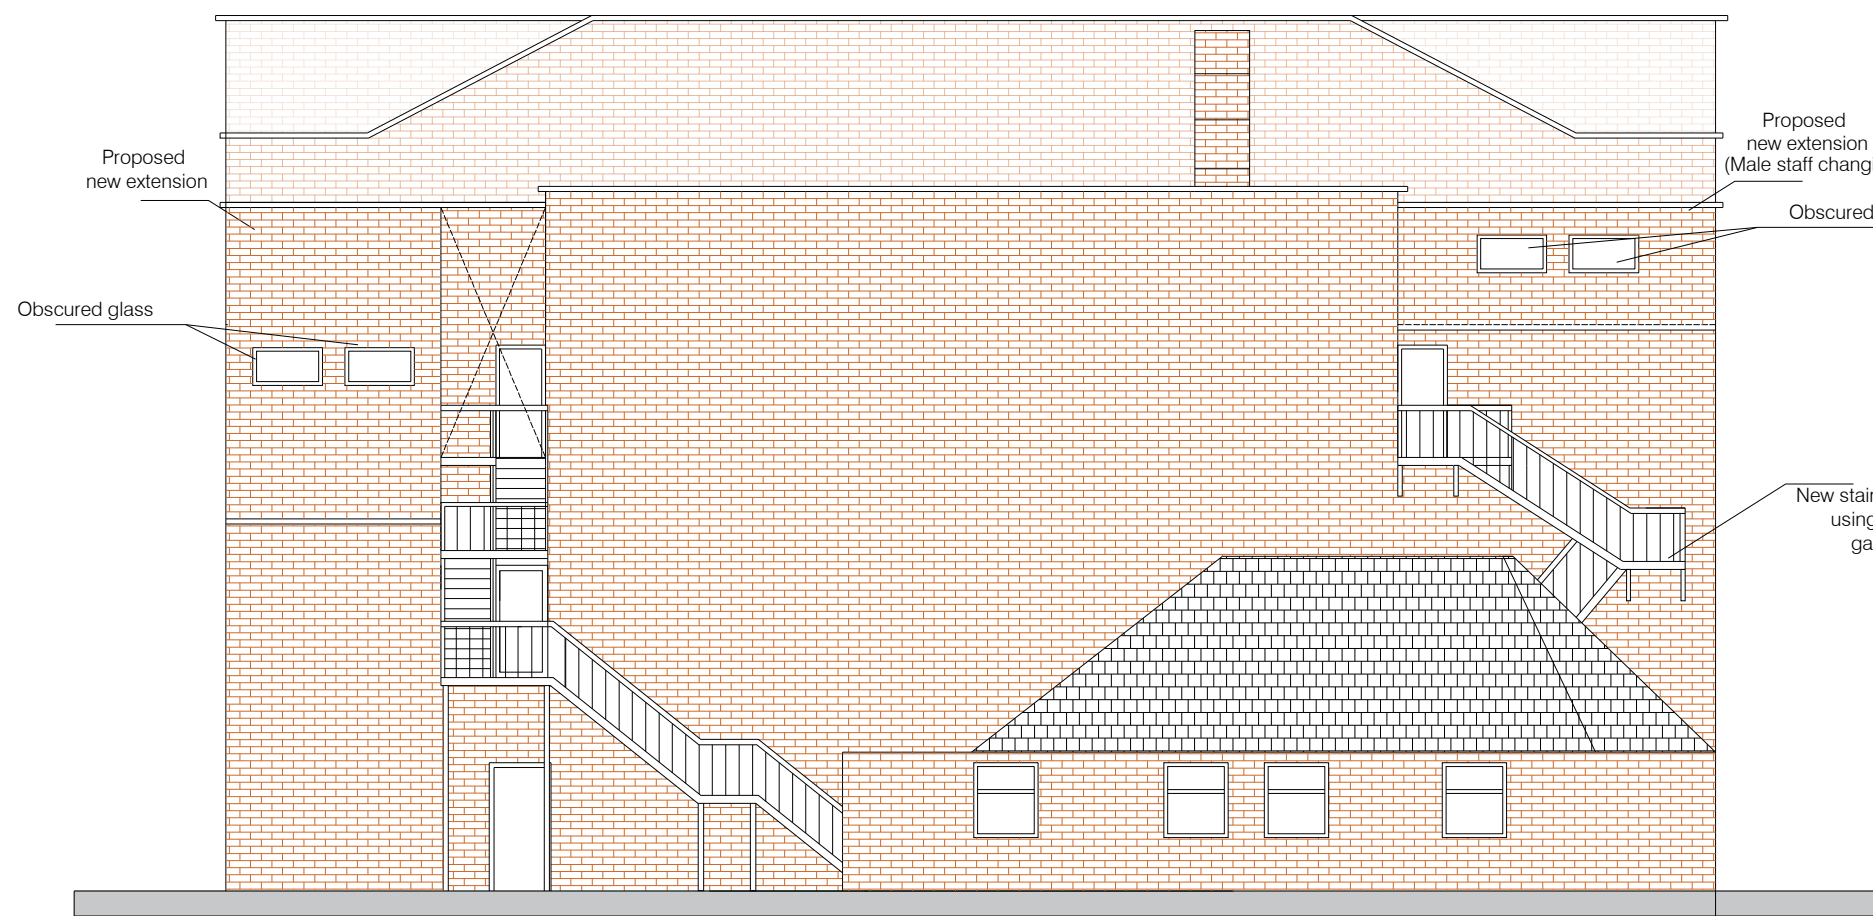

Proposed rear elevation

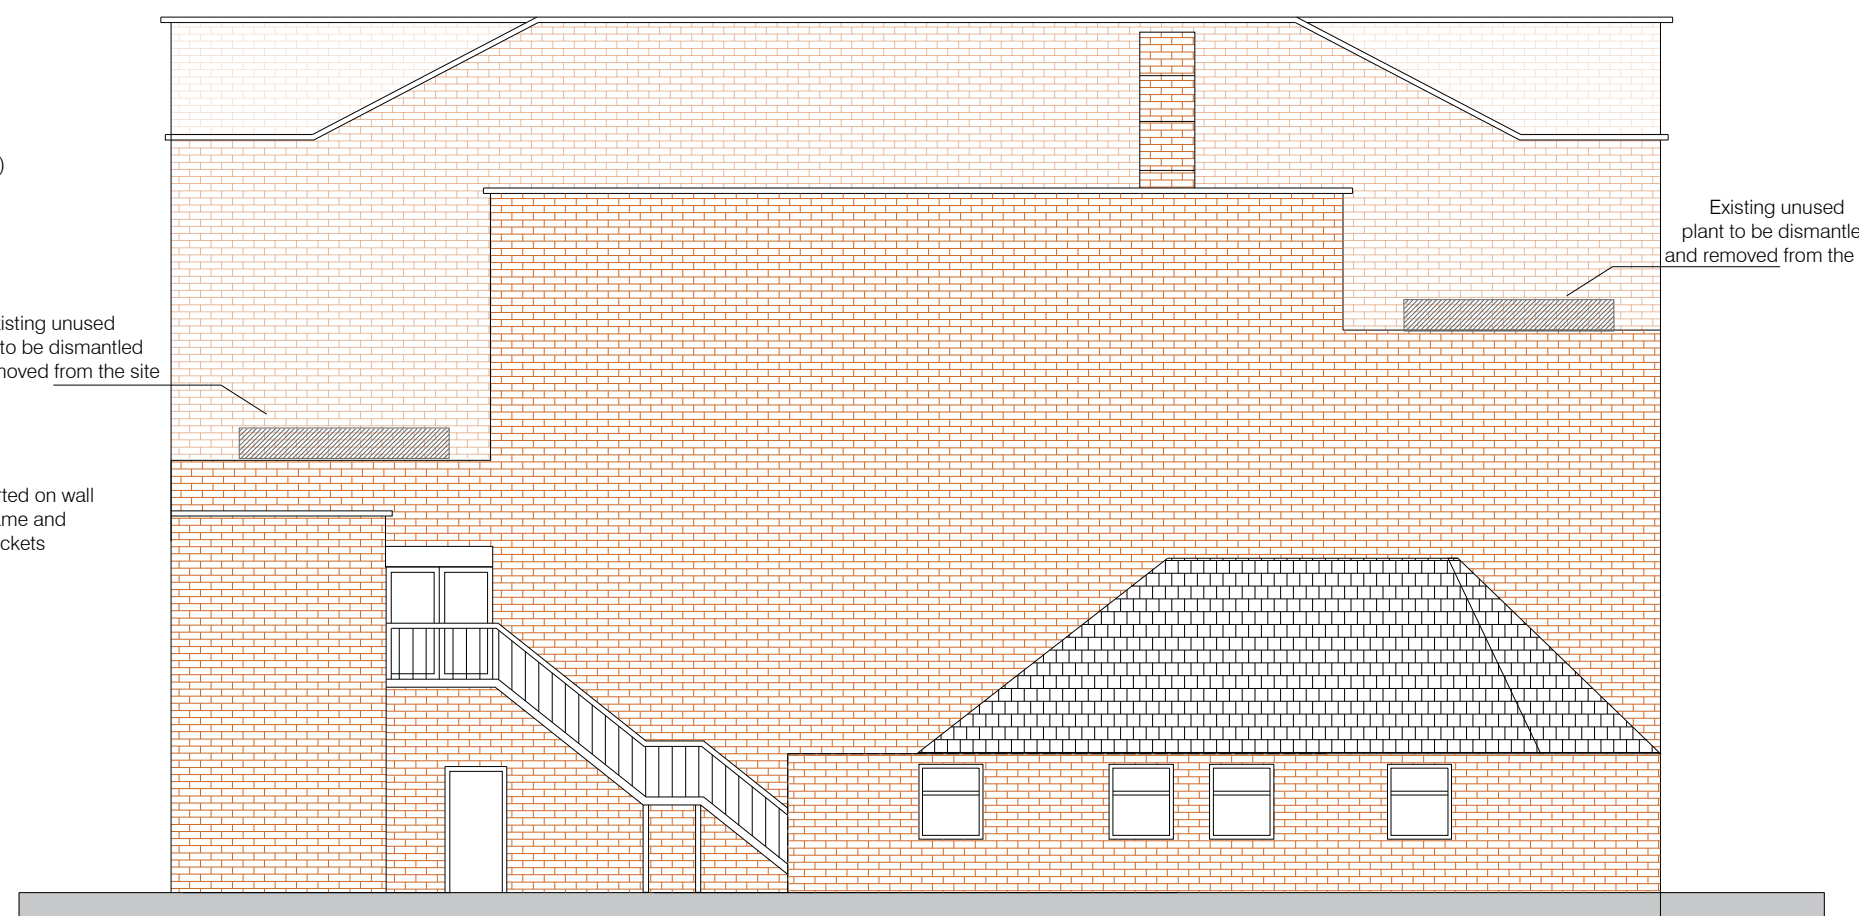

Existing rear elevation

- First issue 29/06/24
A Revised to include topcrete block 05/07/24

Various amendments indicated in colour for clarity

no. revision date



Kamha Architects

5 Mauldeth Road West,
Widlington, Manchester, M20 3WB
0161 446 2525

project:

MERZEE RESTAURANT
M19 3WN

title:

New Mezzanine/ Rear Extension Project
Elevations

scale:

sheet:

date:

1:100 A1 July 2024


drawing status:

drawing no:


rev:

AL.07

-

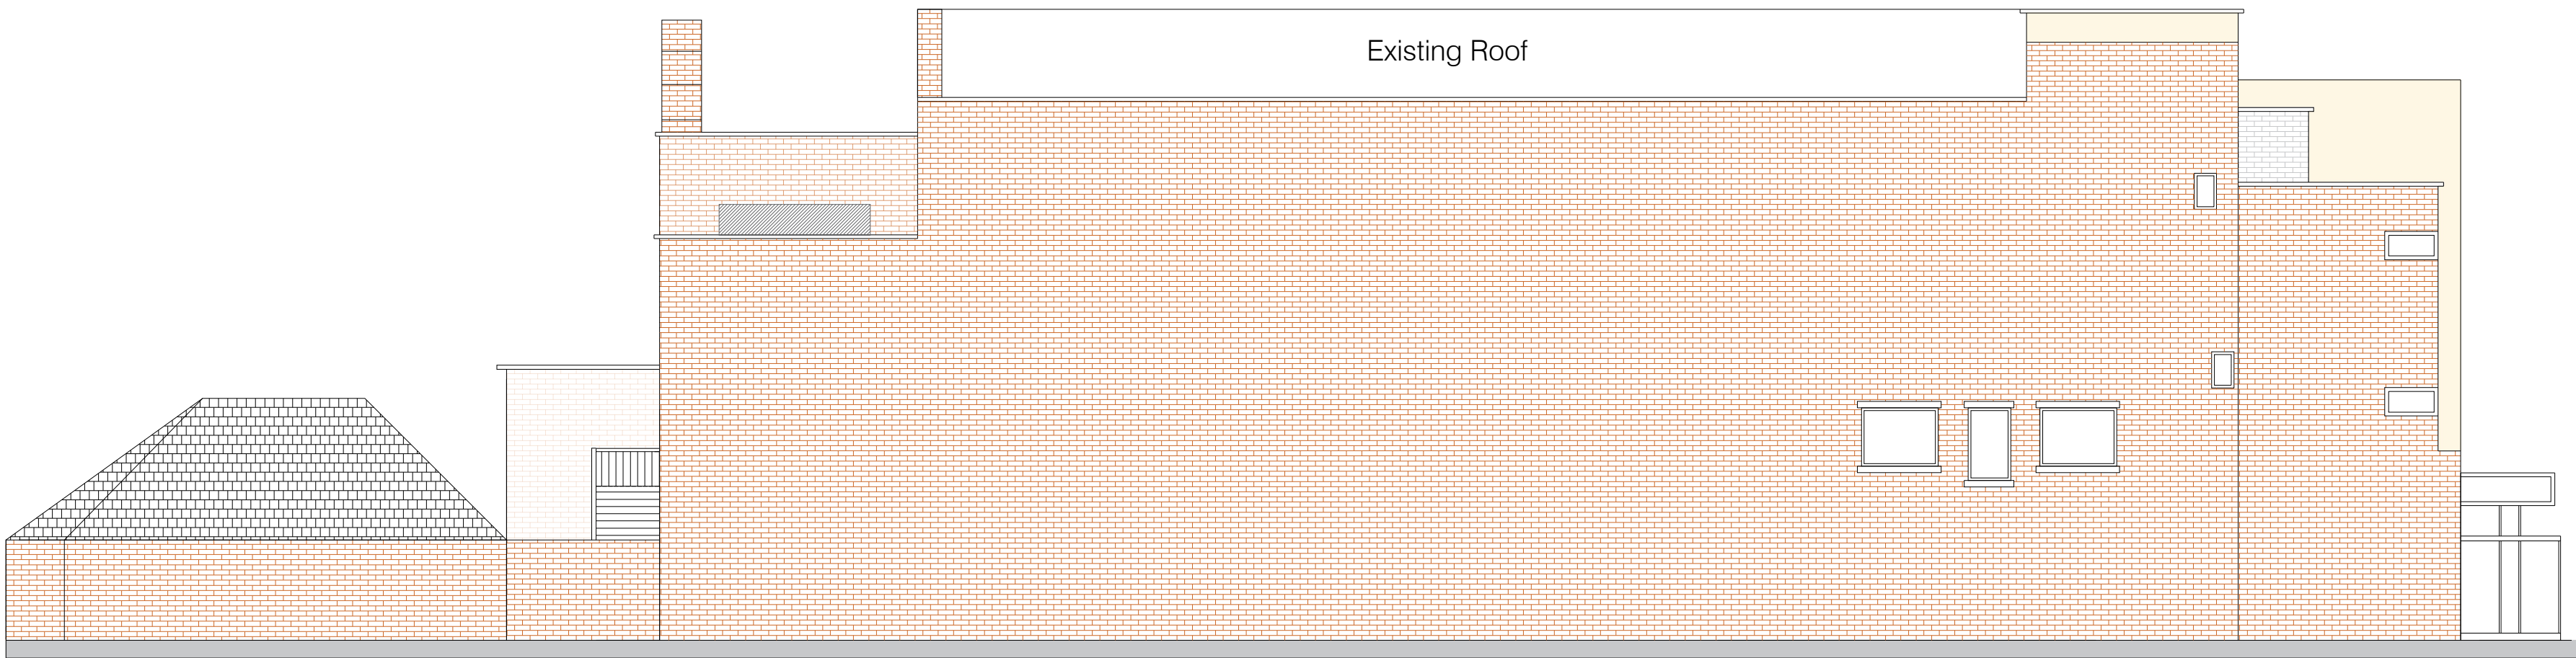

Existing side elevation

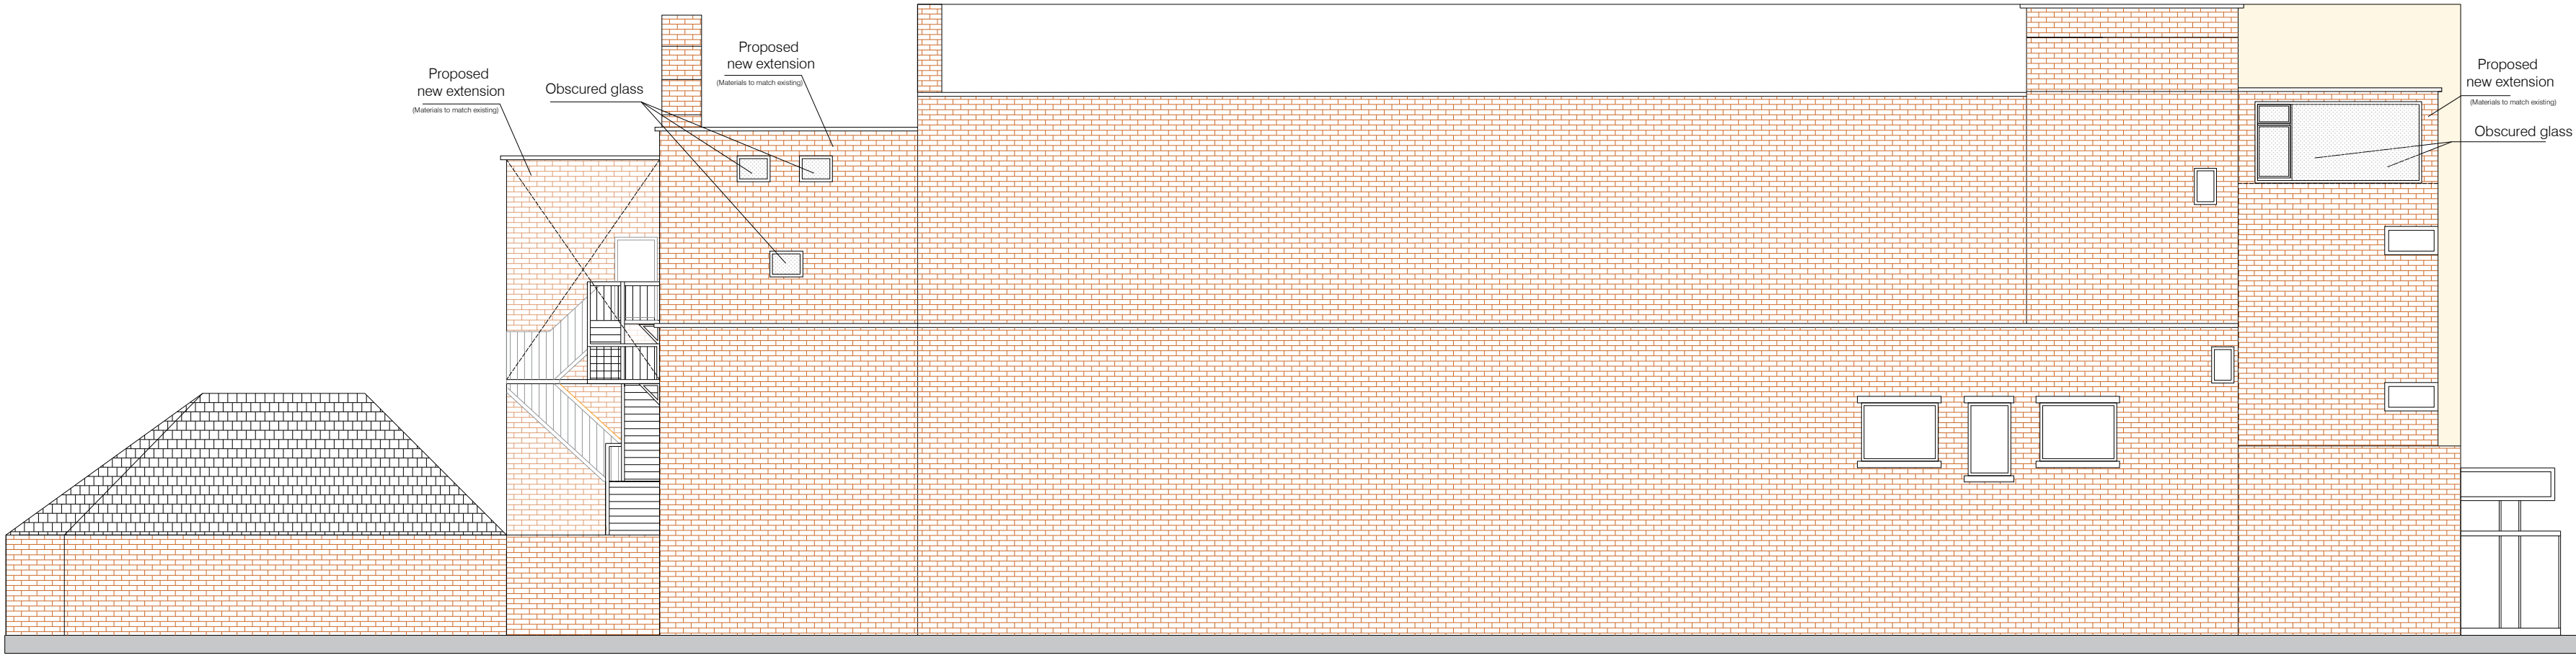

Proposed side elevation

-

First Issue

29/06/24

A

Revised to include topcrete block

05/07/24

Various amendments indicated in colour for clarity

no.	revision	date



Kamha Architects

5 Mauldeth Road West,
Widrigton, Manchester, M20 3WB
0161 446 2525

project:

MERZEE RESTAURANT
M19 3WN

title:

New Mezzanine/ Rear Extension Project Elevations

scale:

1:100

sheet:

A1

date:

July 2024


drawing status:

drawing no:


AL.06

rev:

-

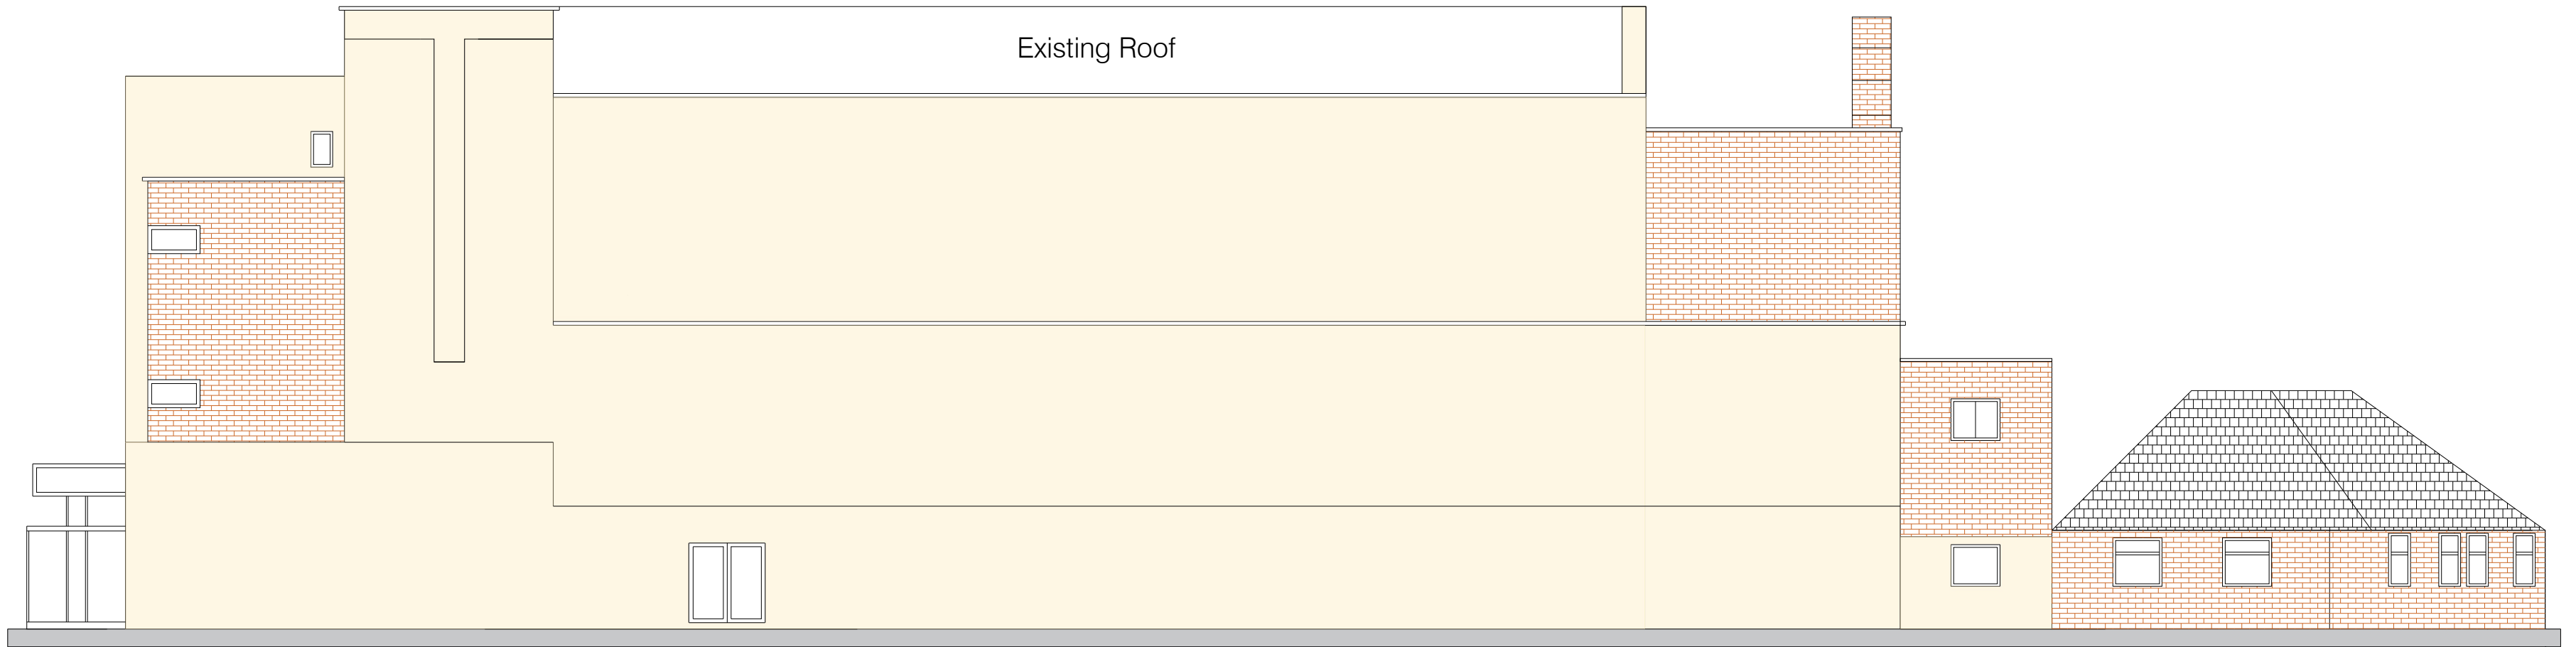

Existing side elevation

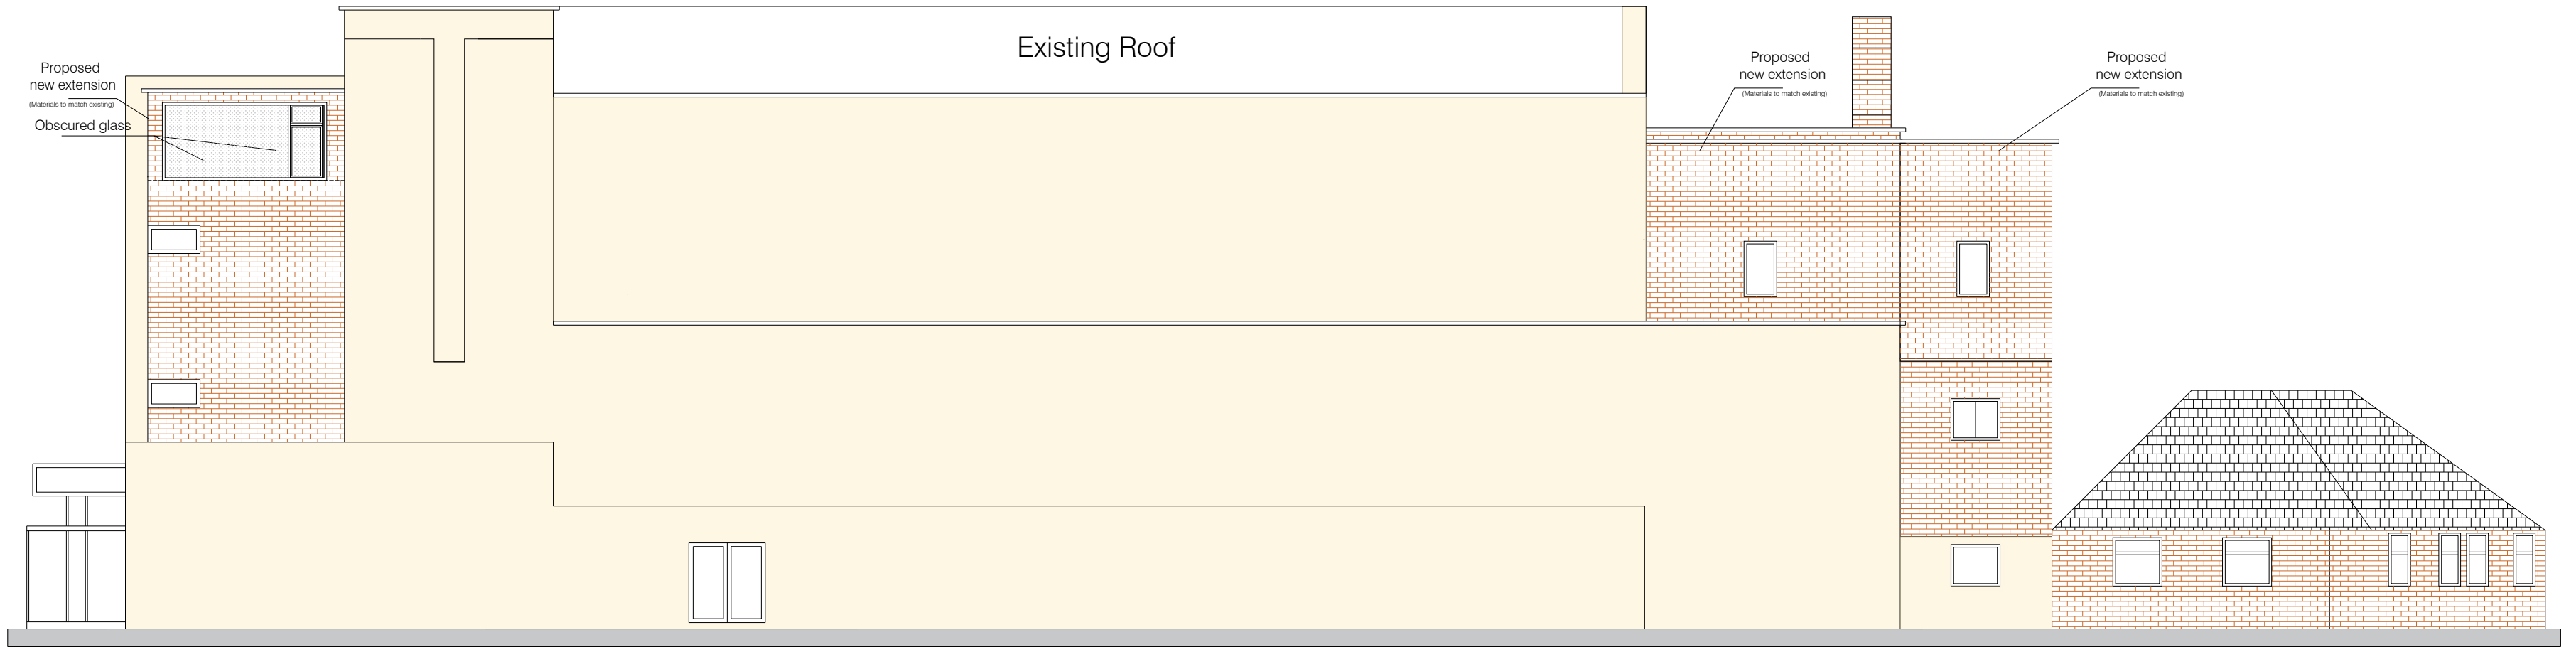

Proposed side elevation

- First issue 29/06/24
A Revised to include topcrete block 05/07/24

Various amendments indicated in
colour for clarity

no.	revision	date
-----	----------	------



Kamha Architects

5 Mauldeth Road West,
Widlington, Manchester, M20 3WB
0161 446 2525

project:
MERZEE RESTAURANT
M19 3WN

title:
New Mezzanine/ Rear Extension Project
Elevations

scale:	sheet:	date:
1:100	A1	July 2024

drawing status:

drawing no:	rev:
AL.05	-

-	First Issue	29/06/24
A	Revised to include topcrete block	05/07/24

Various amendments indicated in colour for clarity

no.	revision	date
-----	----------	------



Kamha Architects

5 Mauldeth Road West
Widlington, Manchester, M20 3WB
0161 446 2525


project:
MERZEE RESTAURANT
M19 3WN

title:
Proposed Block plan

scale: sheet date:
1:200 A1 November 2024

drawing status:

drawing no: rev:
AL.08 -

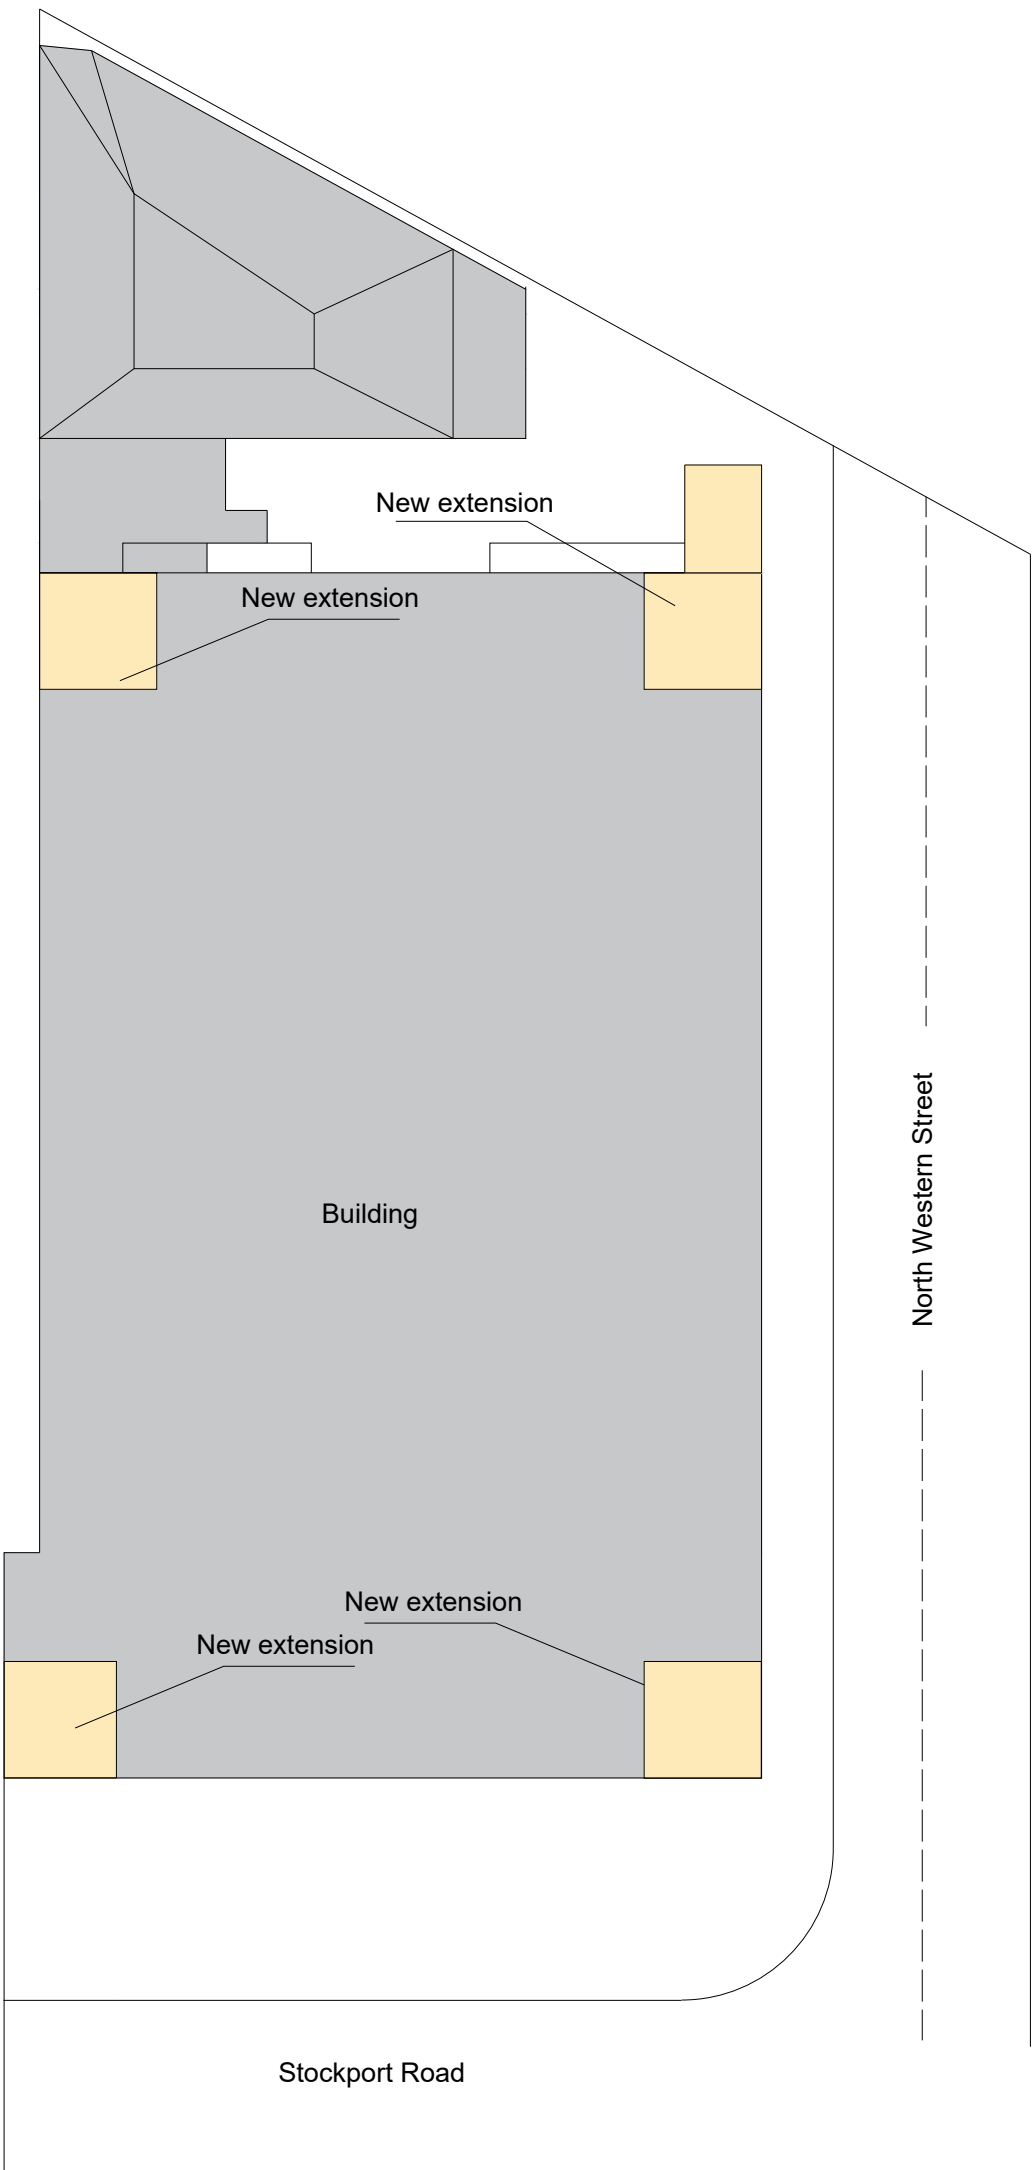

Block Plan