



DAY TIME ELEVATION (SHUTTERS OPEN)
ELEVATION A - TIBB STREET
Scale 1:200 @ A3



3D VIEW - TIBB STREET

4No. Openings with decorative screen above proposed railings,
2No. either side of central opening to screen existing ducting.


Existing Structure
Opening shutters with fixed -
railings below up to balustrade
height

Existing Structure
(All existing steel structure
to be painted to match the
proposed gates/shutters)



EXTERNAL
FLOOR
LEVEL

SECTION BB - TIB STREET
Scale 1:50 @ A3

Area of the proposed work

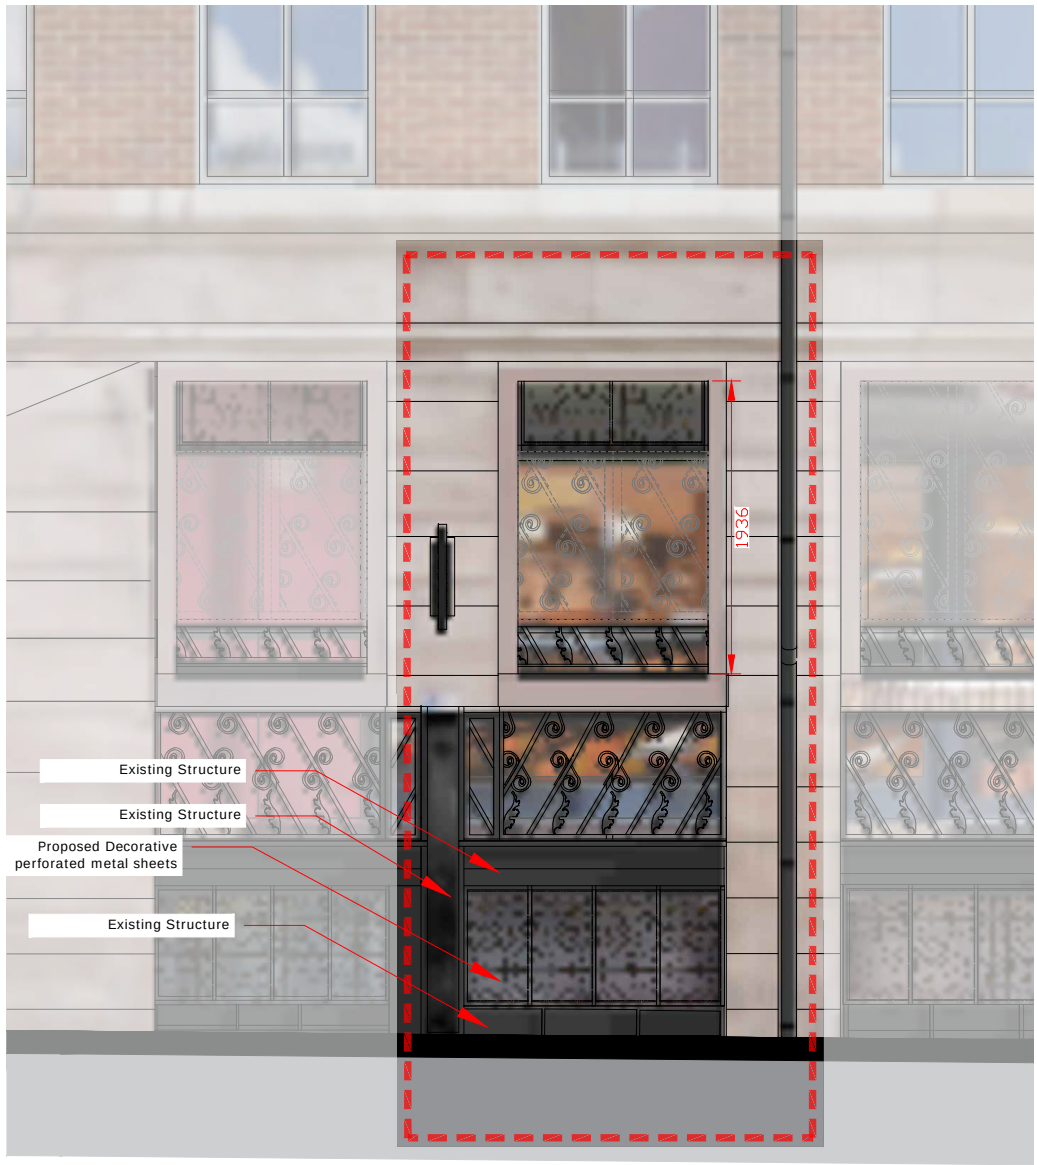

NIGHT TIME ELEVATION (SHUTTERS CLOSED)
ELEVATION A - TIB STREET
Scale 1:50 @ A3

 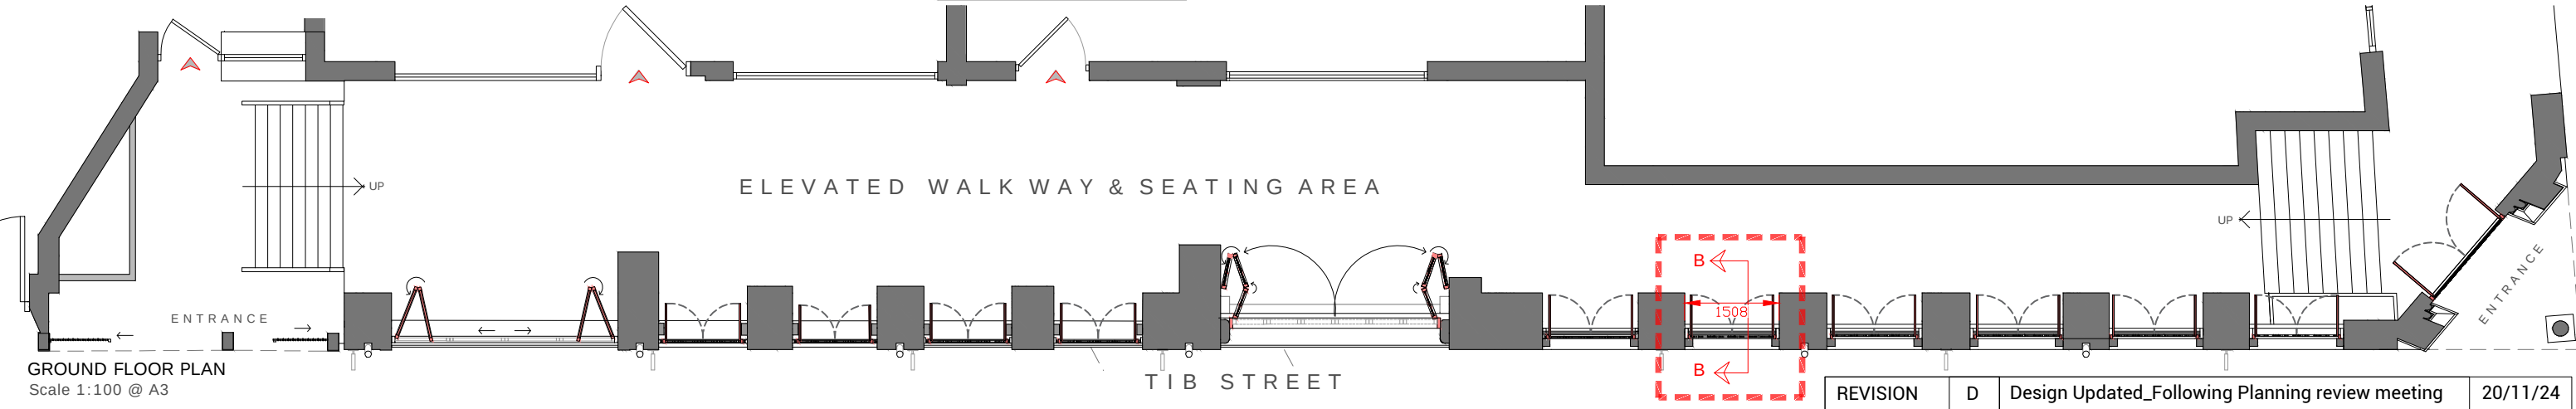

GROUND FLOOR PLAN
Scale 1:100 @ A3

REVISION	D	Design Updated_Following Planning review meeting	20/11/24
----------	---	--	----------

Notes: Do not scale from this drawing. Use figured dimensions in all cases. Check all dimensions on site. Report any drawing errors or discrepancies to O'Brien & Noel Architects before proceeding. This drawing has been created for the purposes identified in the status and should only be used for this purpose. This is not a construction drawing. To be read in conjunction with all approved documents, permits, drawings and information and drawings from other appointed consultants.

Project: Smithfields-Gate_2024_Revised Gates/ Railings Design
Drawing: Proposed Elevation / Section BB
Job-Dwg No: 137-L06_RevD
tel: 0151 528 2211 email: contact@obriennoel.com web: www.obriennoel.com

PLANNING
NOVEMBER 2024

O'BRIEN
& NOËL
ARCHITECTS